



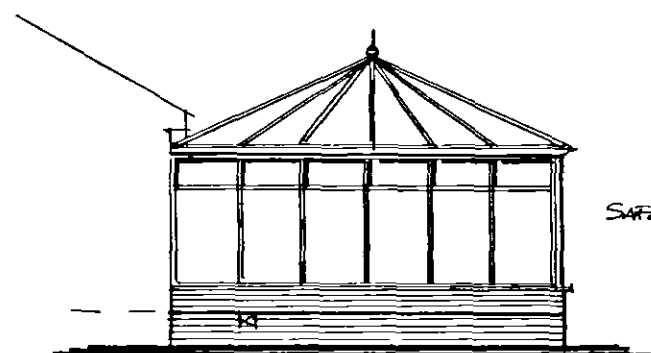


SAFELY GUARDED TO BS 6266


WEST ELEVATION

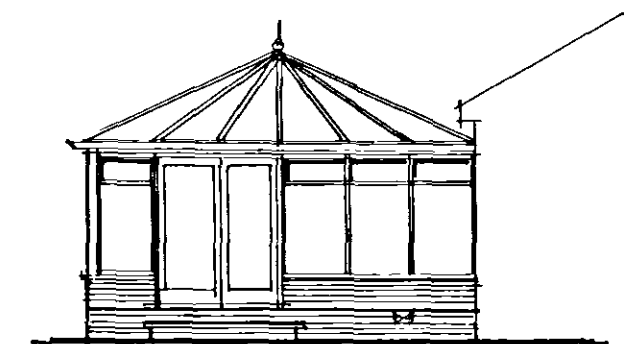

EAST ELEVATION

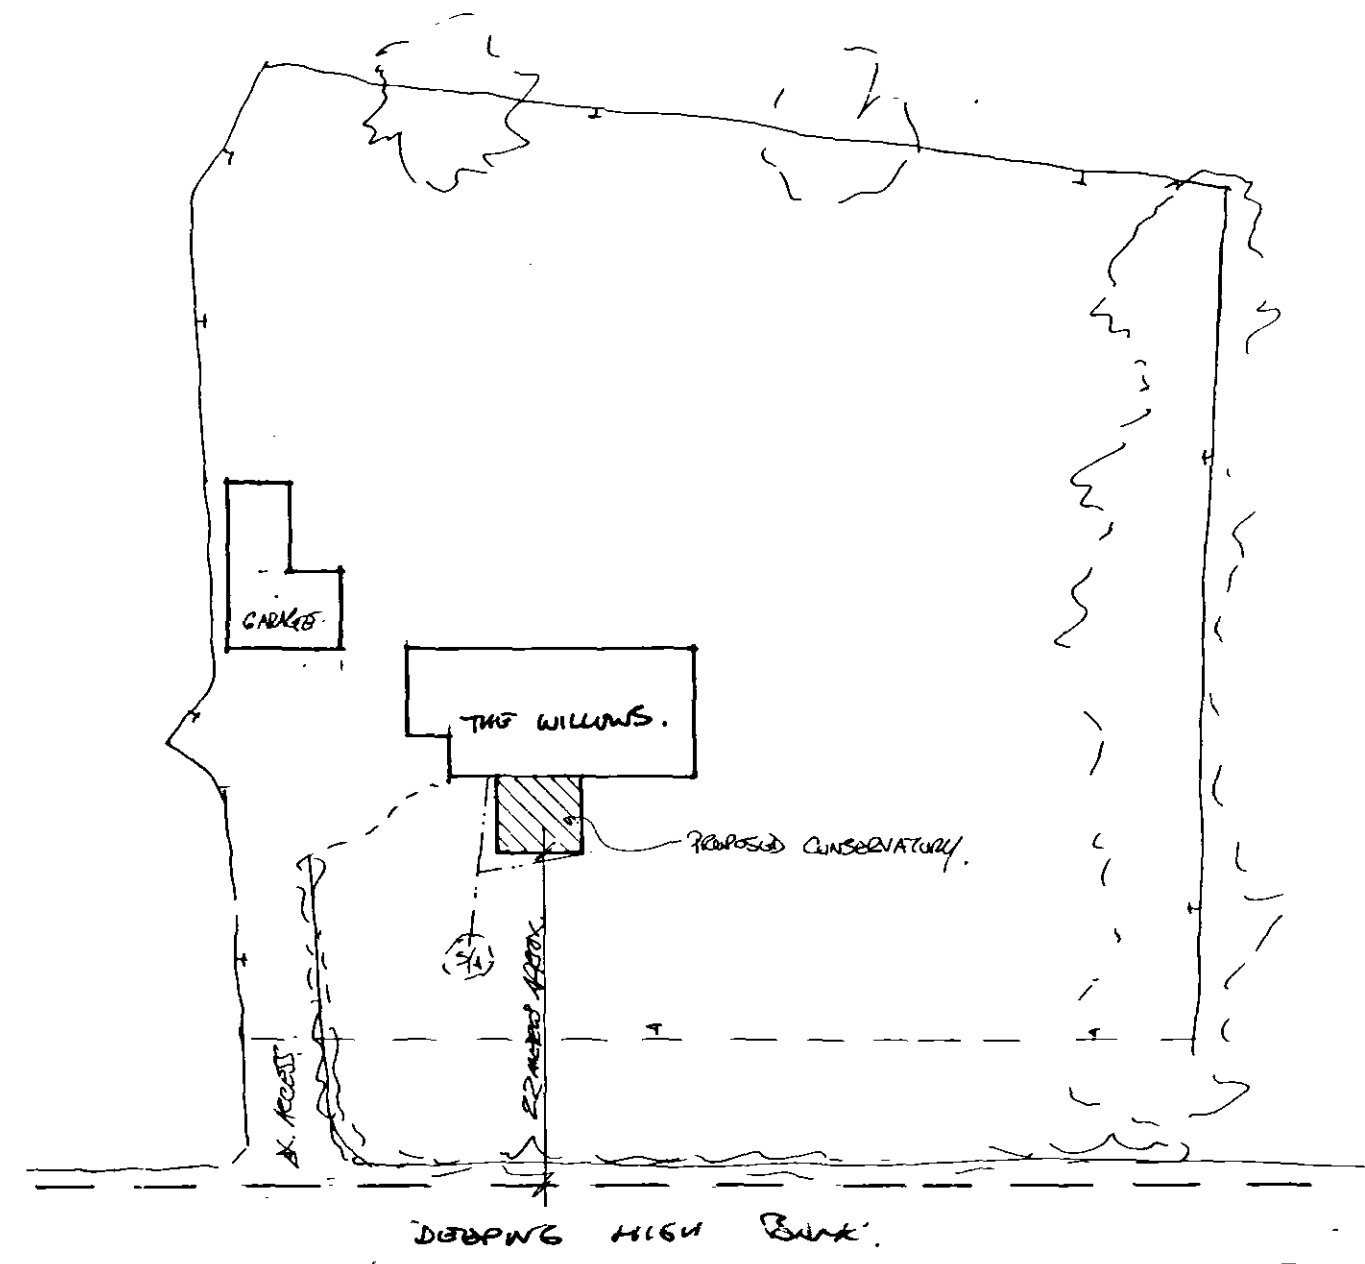

1:500 BLOCK PLAN

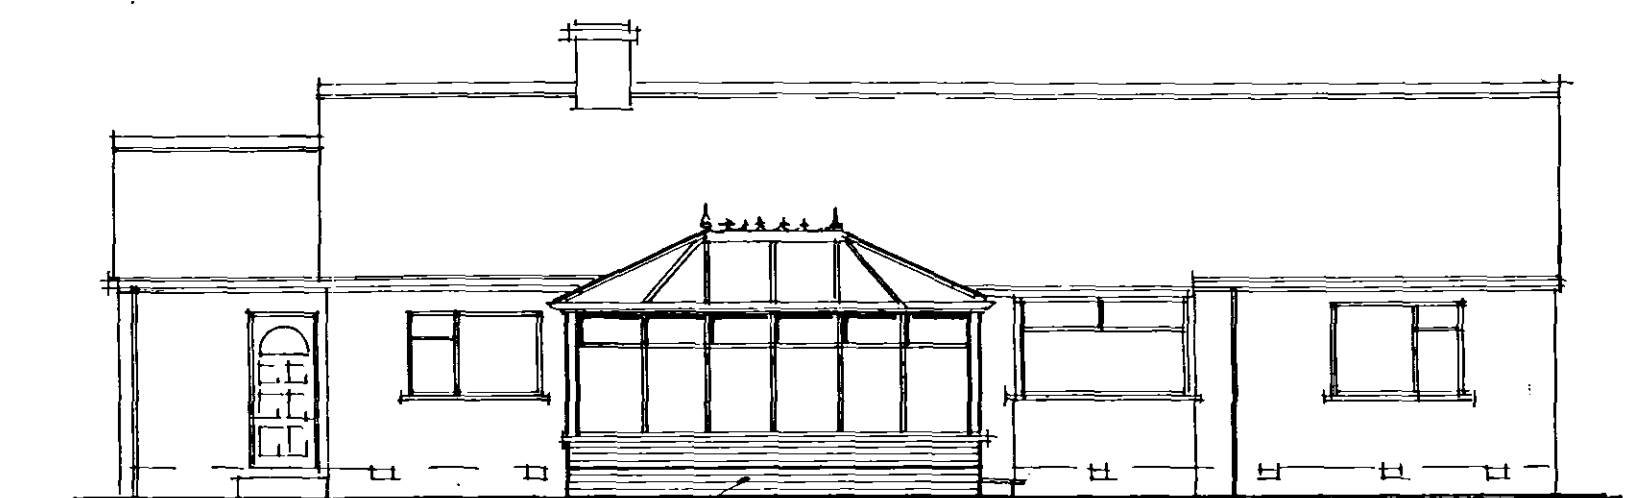

DETAILED FACING TO MATCH

SOUTH ELEVATION (FRONT)

29 AUG 2003

Ref 1054103

**DETERMINED
PLAN**

NOTES:

All dimensions must be checked on site and not scaled from this drawing.

Date Revisions

© copyright

Robert Barwell
Architectural Design
P.O. Box 67
Bourne Lines
PE10 9XY
Tel No: 01778 425166

Client

MR. & MRS. M. THREADGILL

Job Title

PROPOSED CONSERVATORY AT
THE WILLOWS,
DEEPING HIGH BANK,
CRAWLAND.
PE6 0DB.

Drawing Title

PROPOSED PLAN & ELEVATIONS.

Scale 1:100, 1:50

Date AUGUST '03

Drawn by [Signature]

Drg No.

03/0361

Rev