



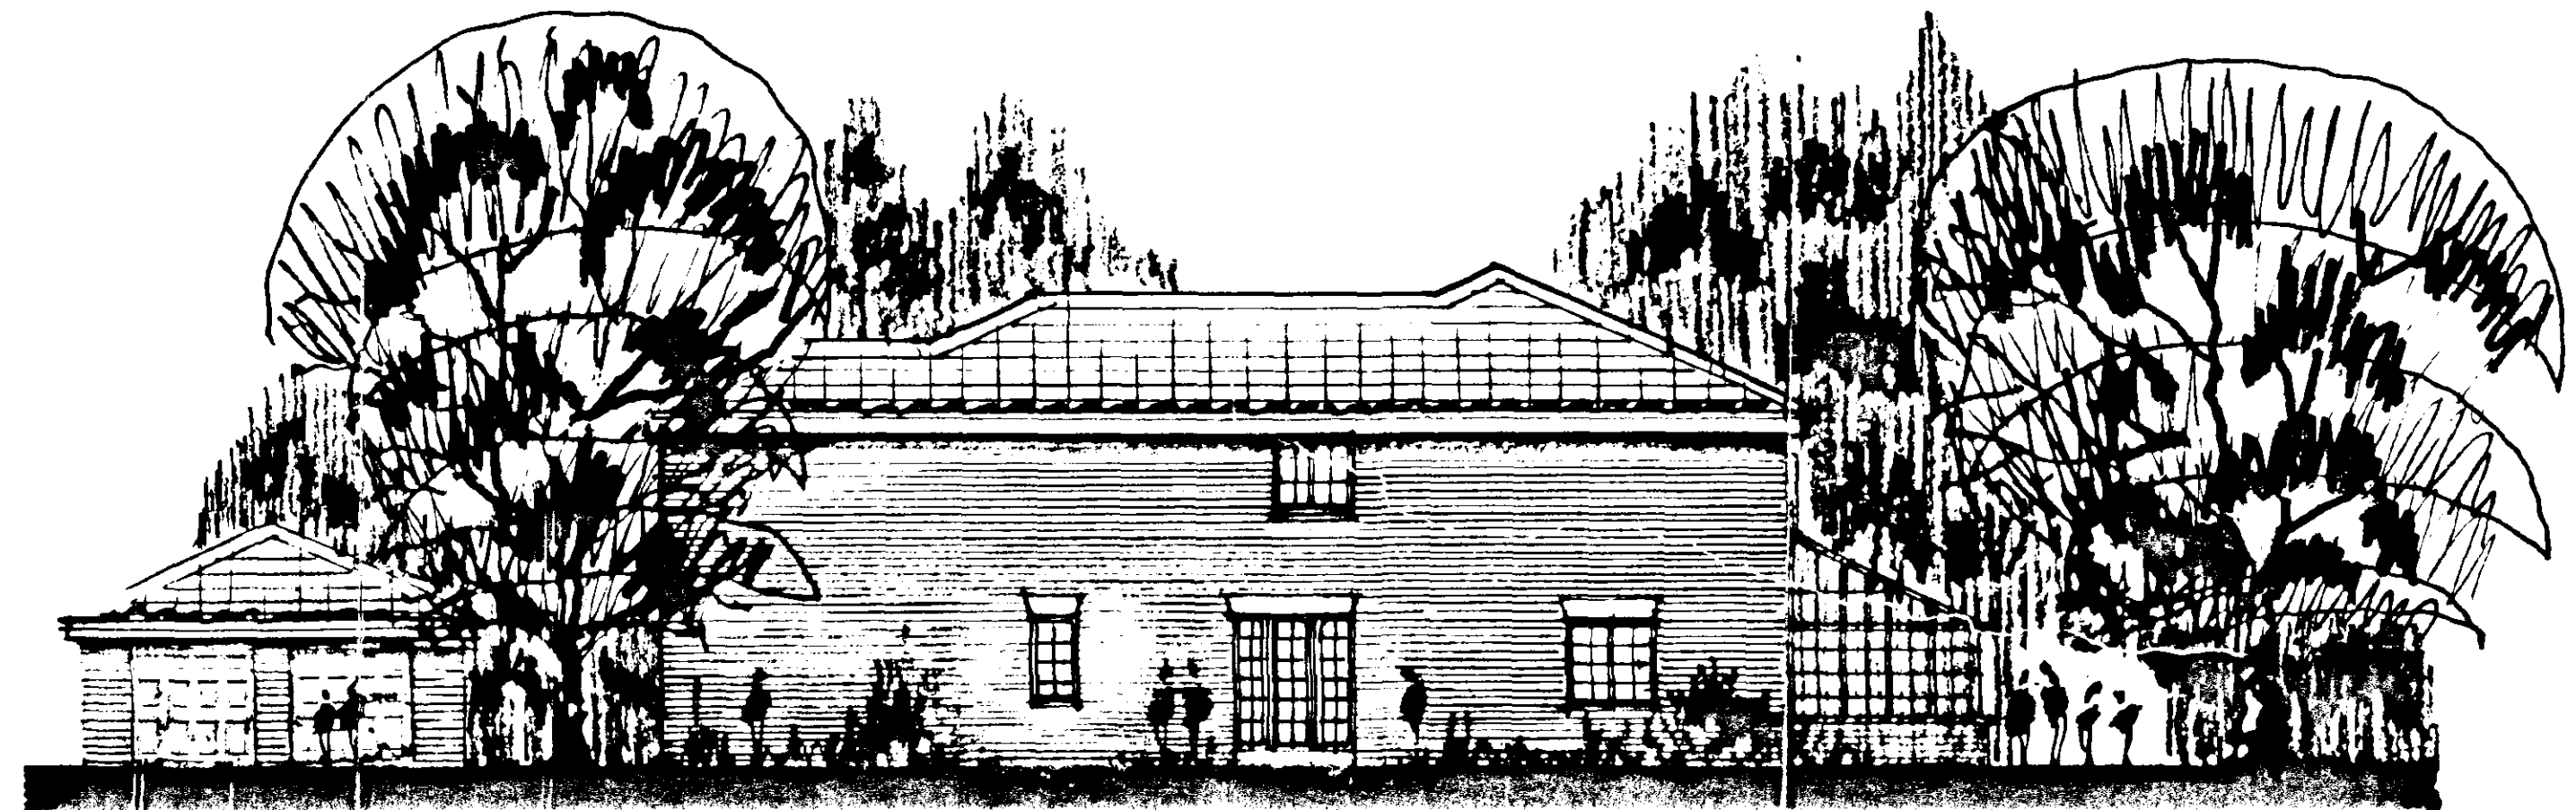


WEST ELEVATION



NORTH ELEVATION

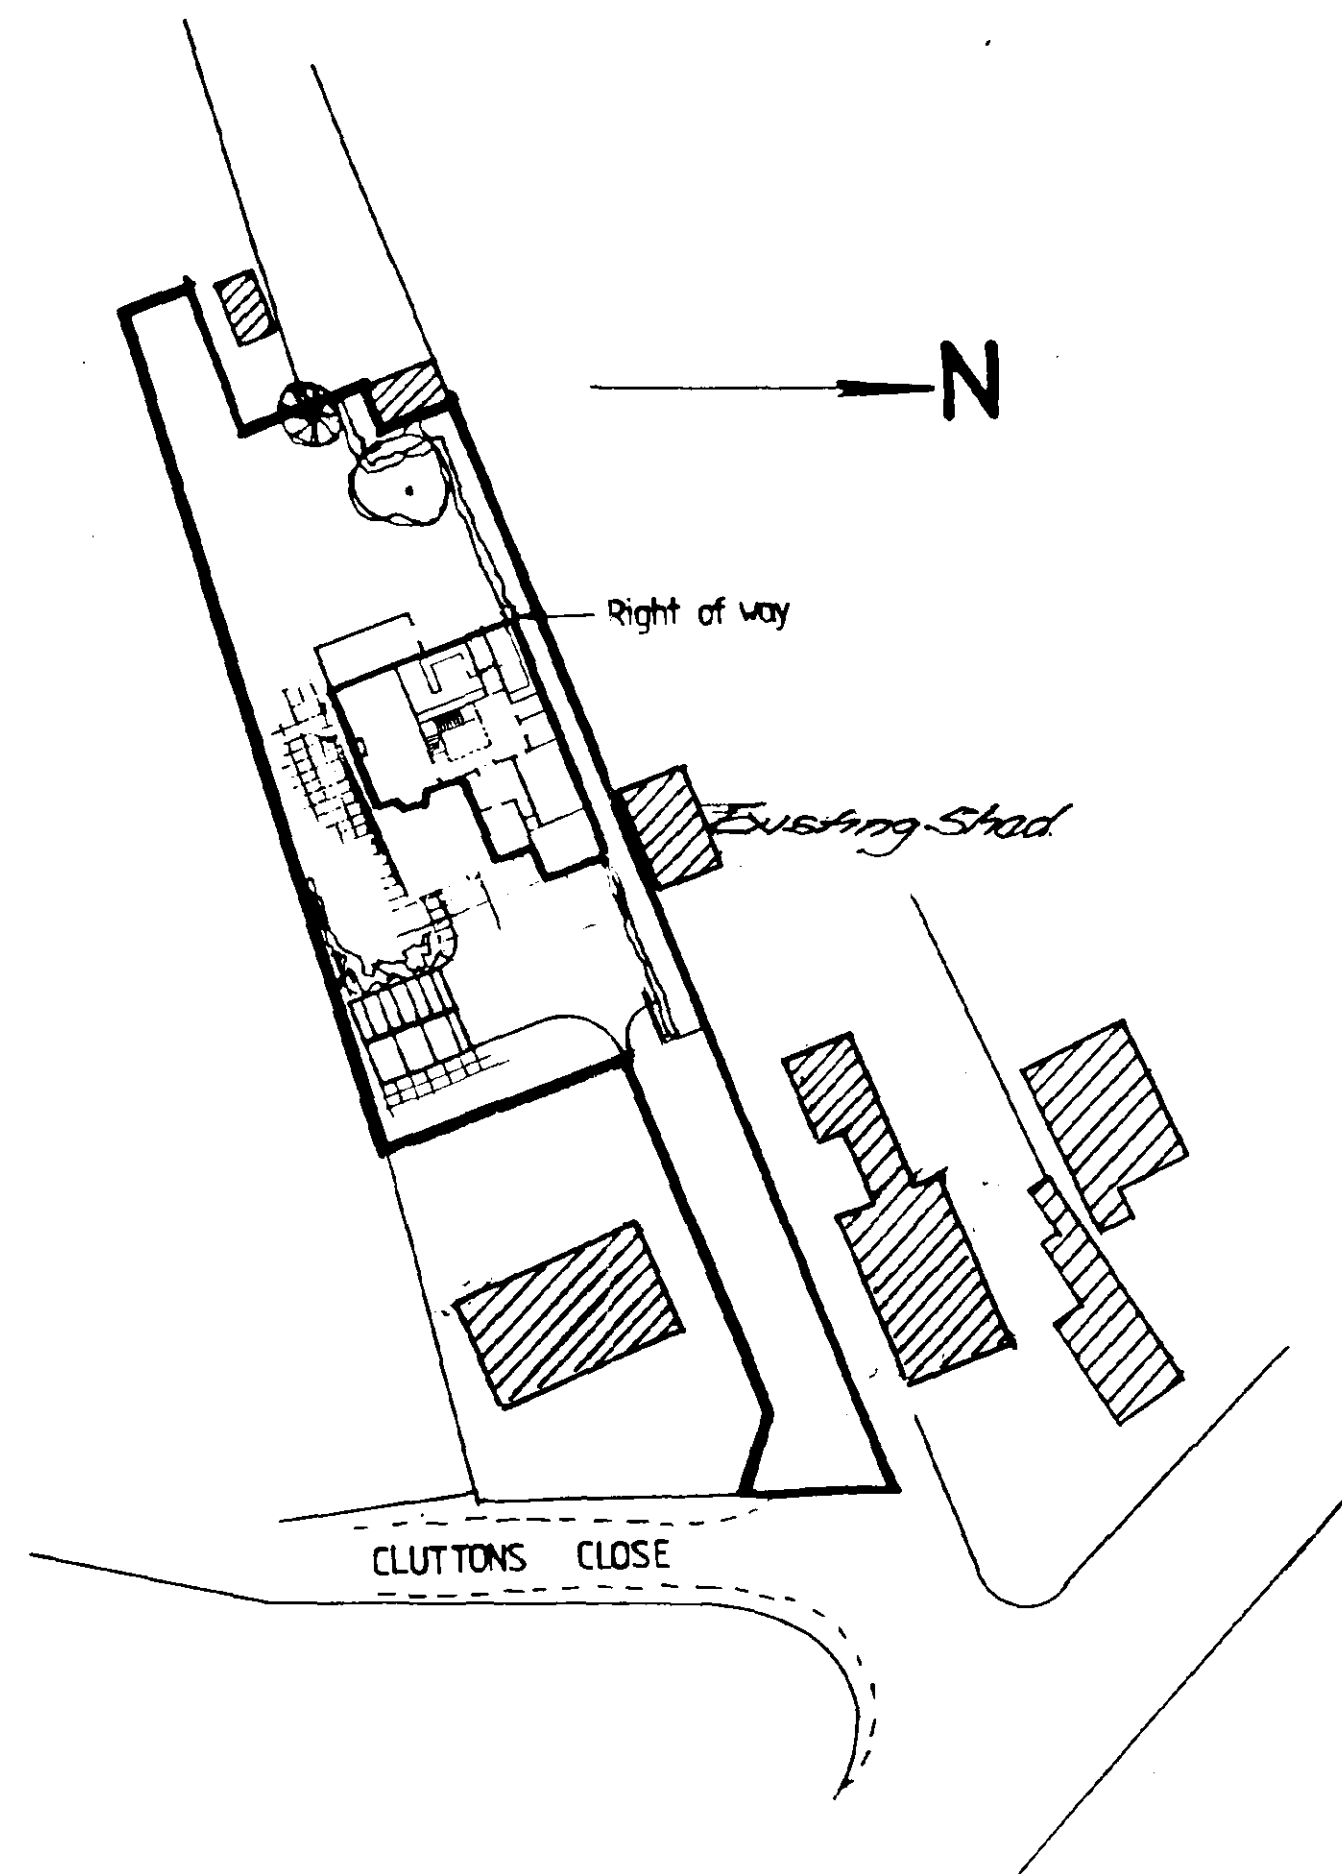

SITE PLAN
Scale 1 : 500

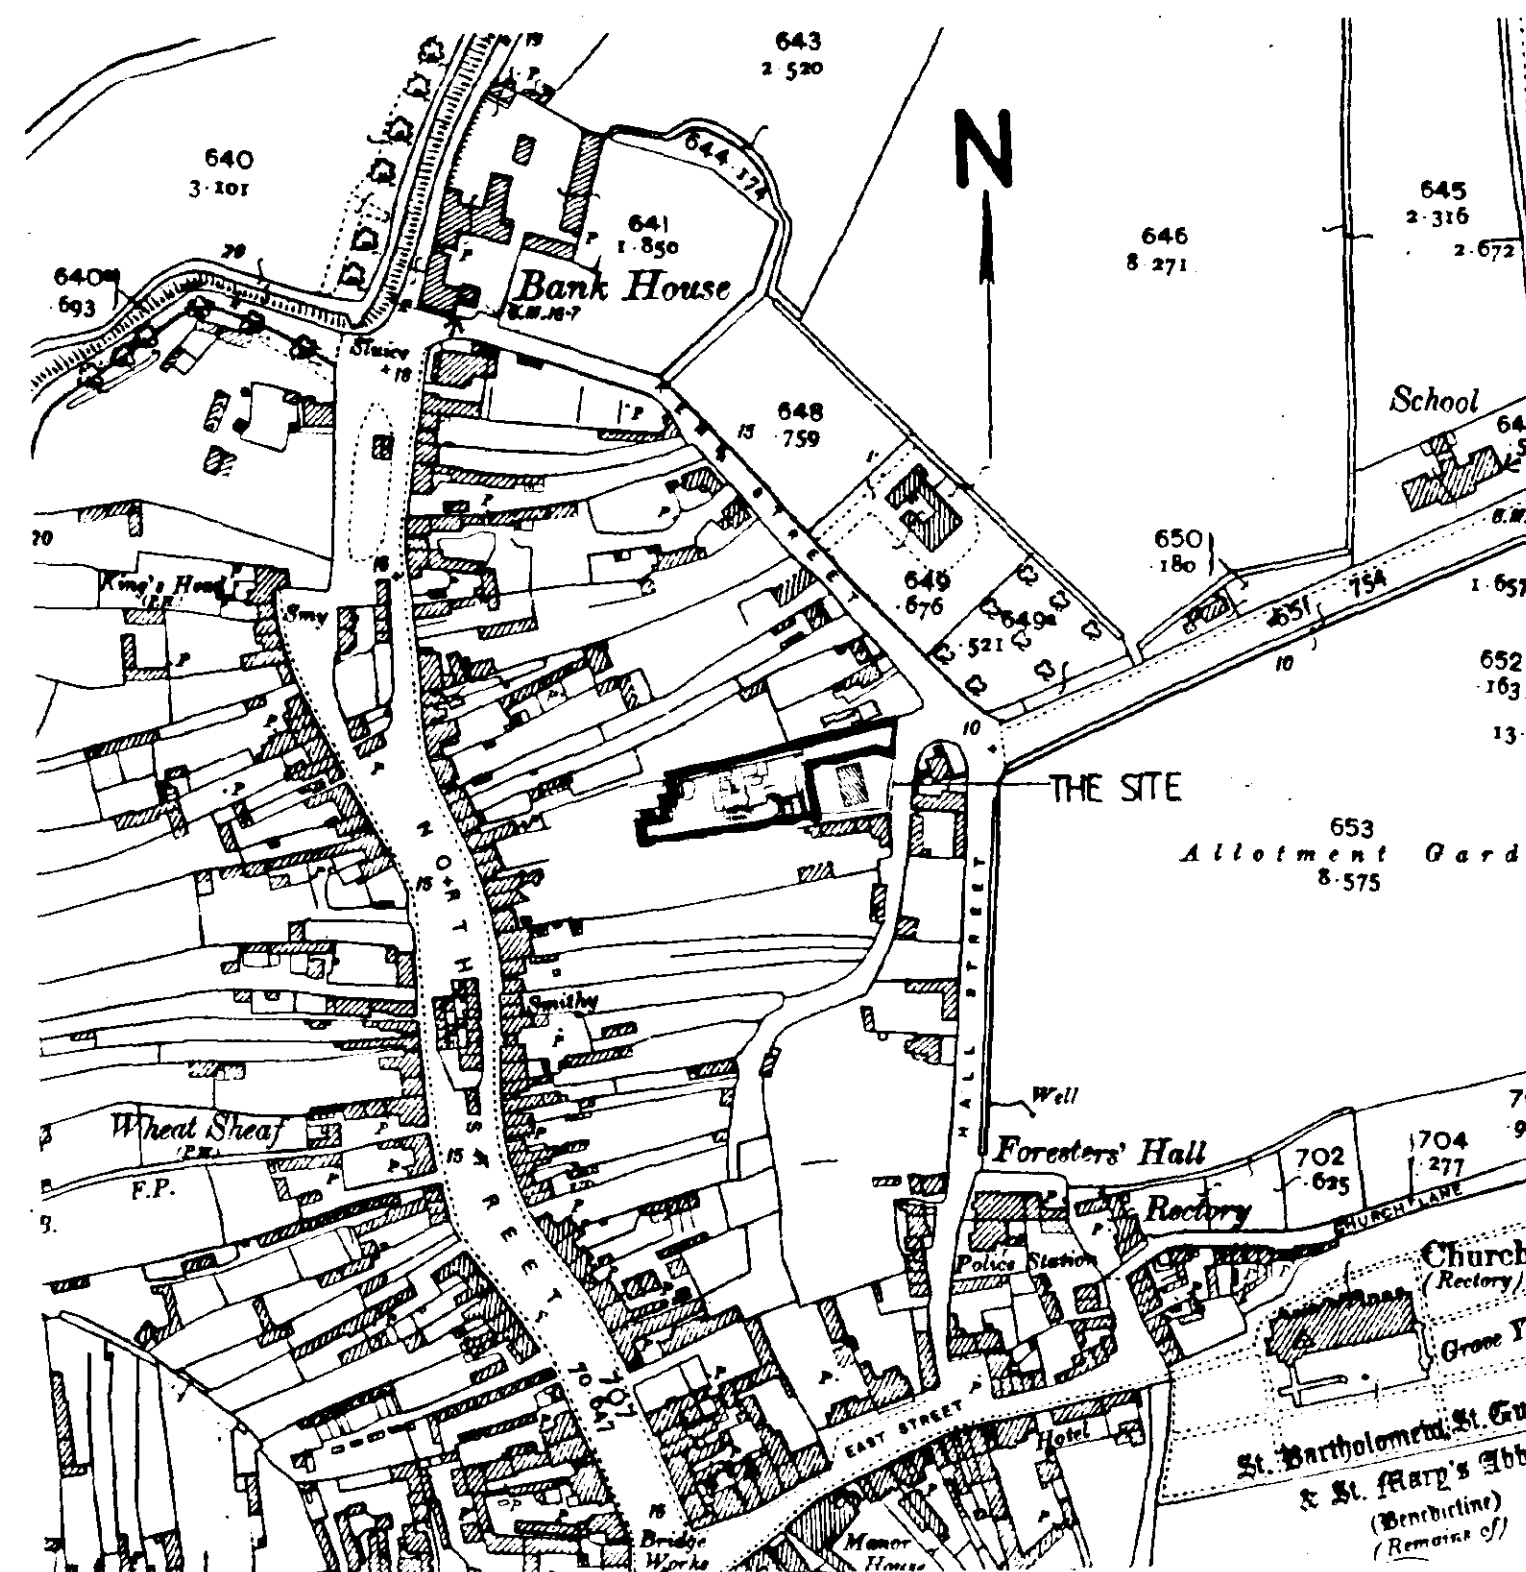

LOCATION PLAN
Scale 1 : 2500

SOUTH HAVEN
HOUSING & PLANNING
21 OCT 1999
Ref: 1056/99

JOHN D LYNCH
partnership
CHARITABLE
ARCHITECTS


project / drawing
PROPOSED NEW DWELLING OFF
CLUTTONS CLOSE, CROWLAND
FOR
MR S BRIGGS

ELEVATIONS
SITE AND
LOCATION PLANS
PLANS

scale 1:100 date OCTOBER 99 drawn JDI

job no 1462 drawing no AB/4

revisions
DETERMINED


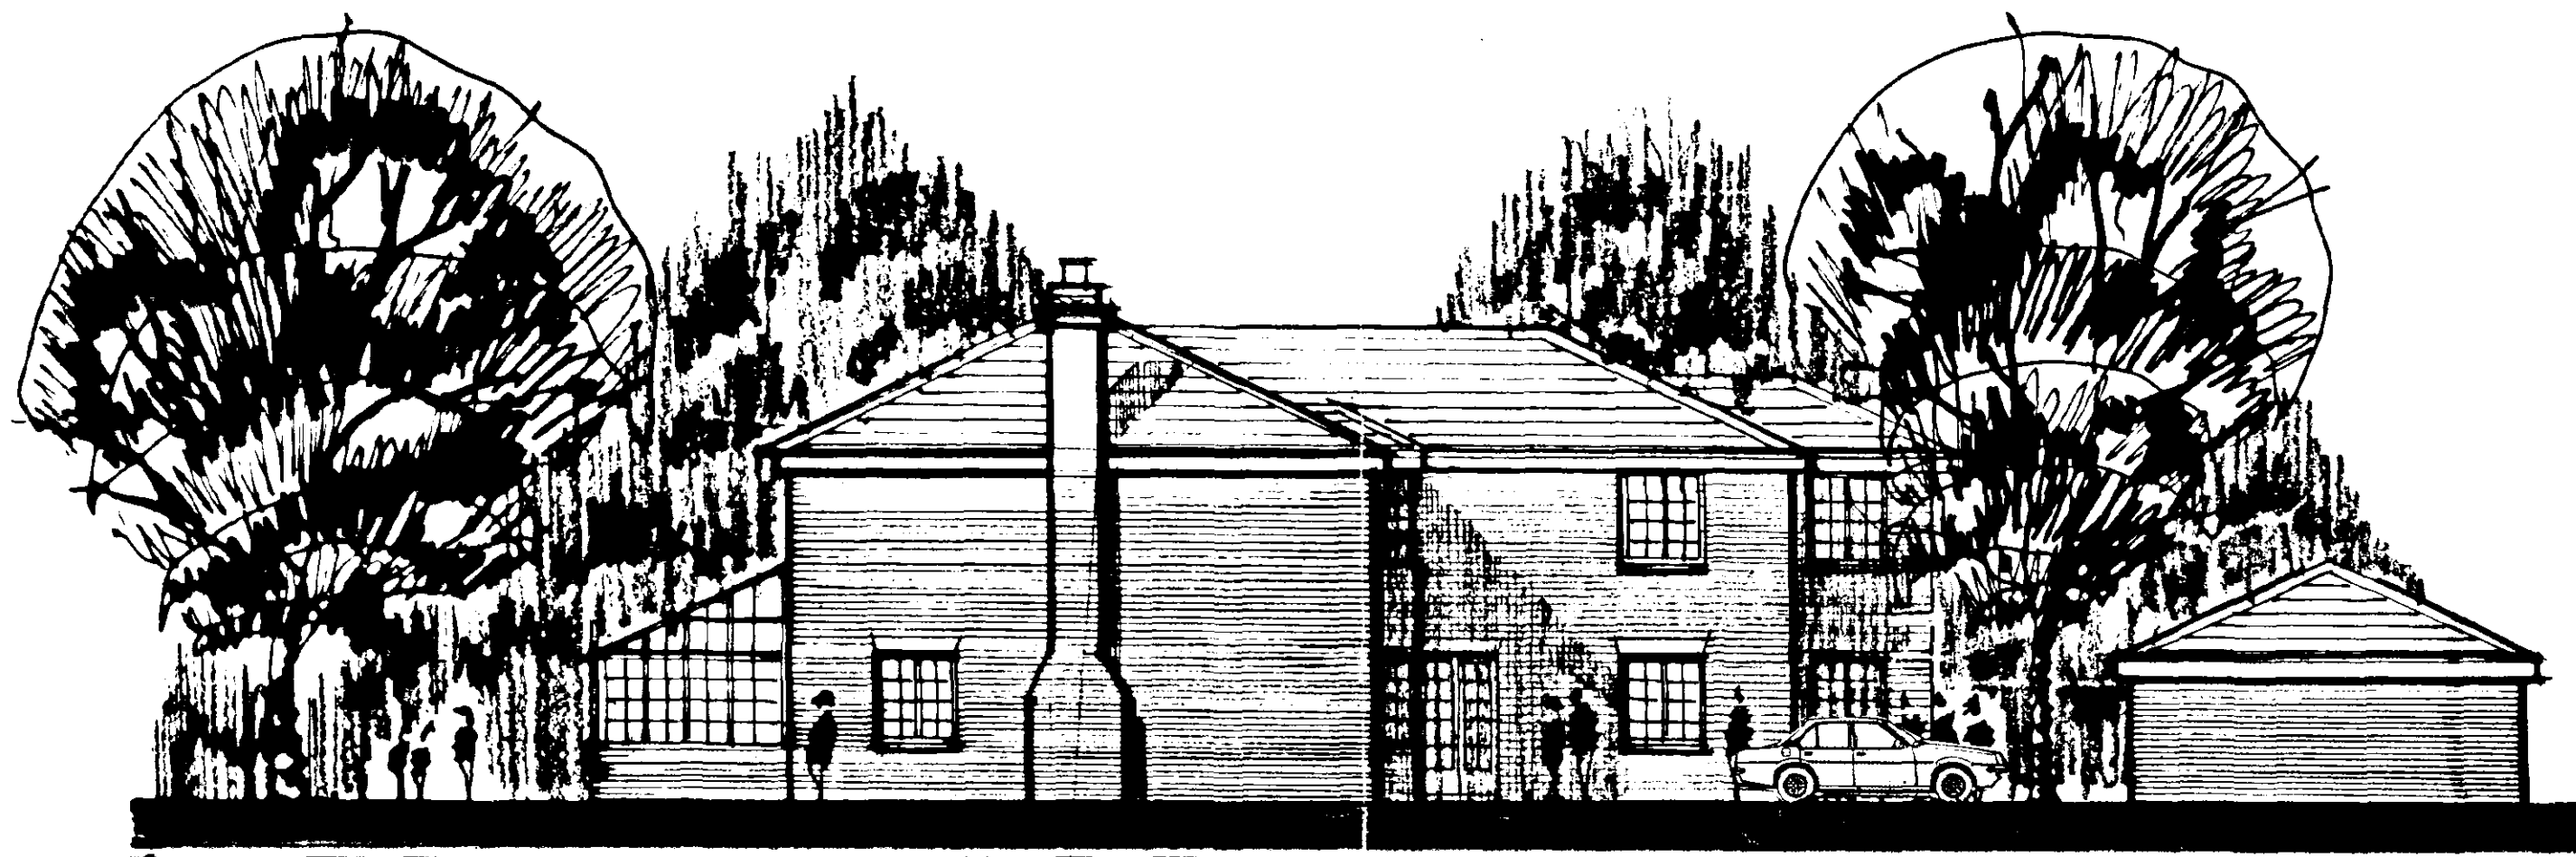


SOUTH ELEVATION




EAST ELEVATION

GROUND FLOOR

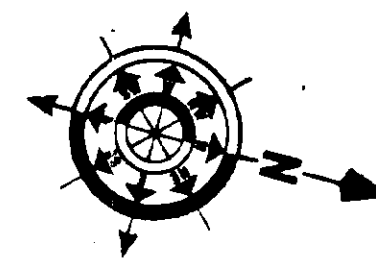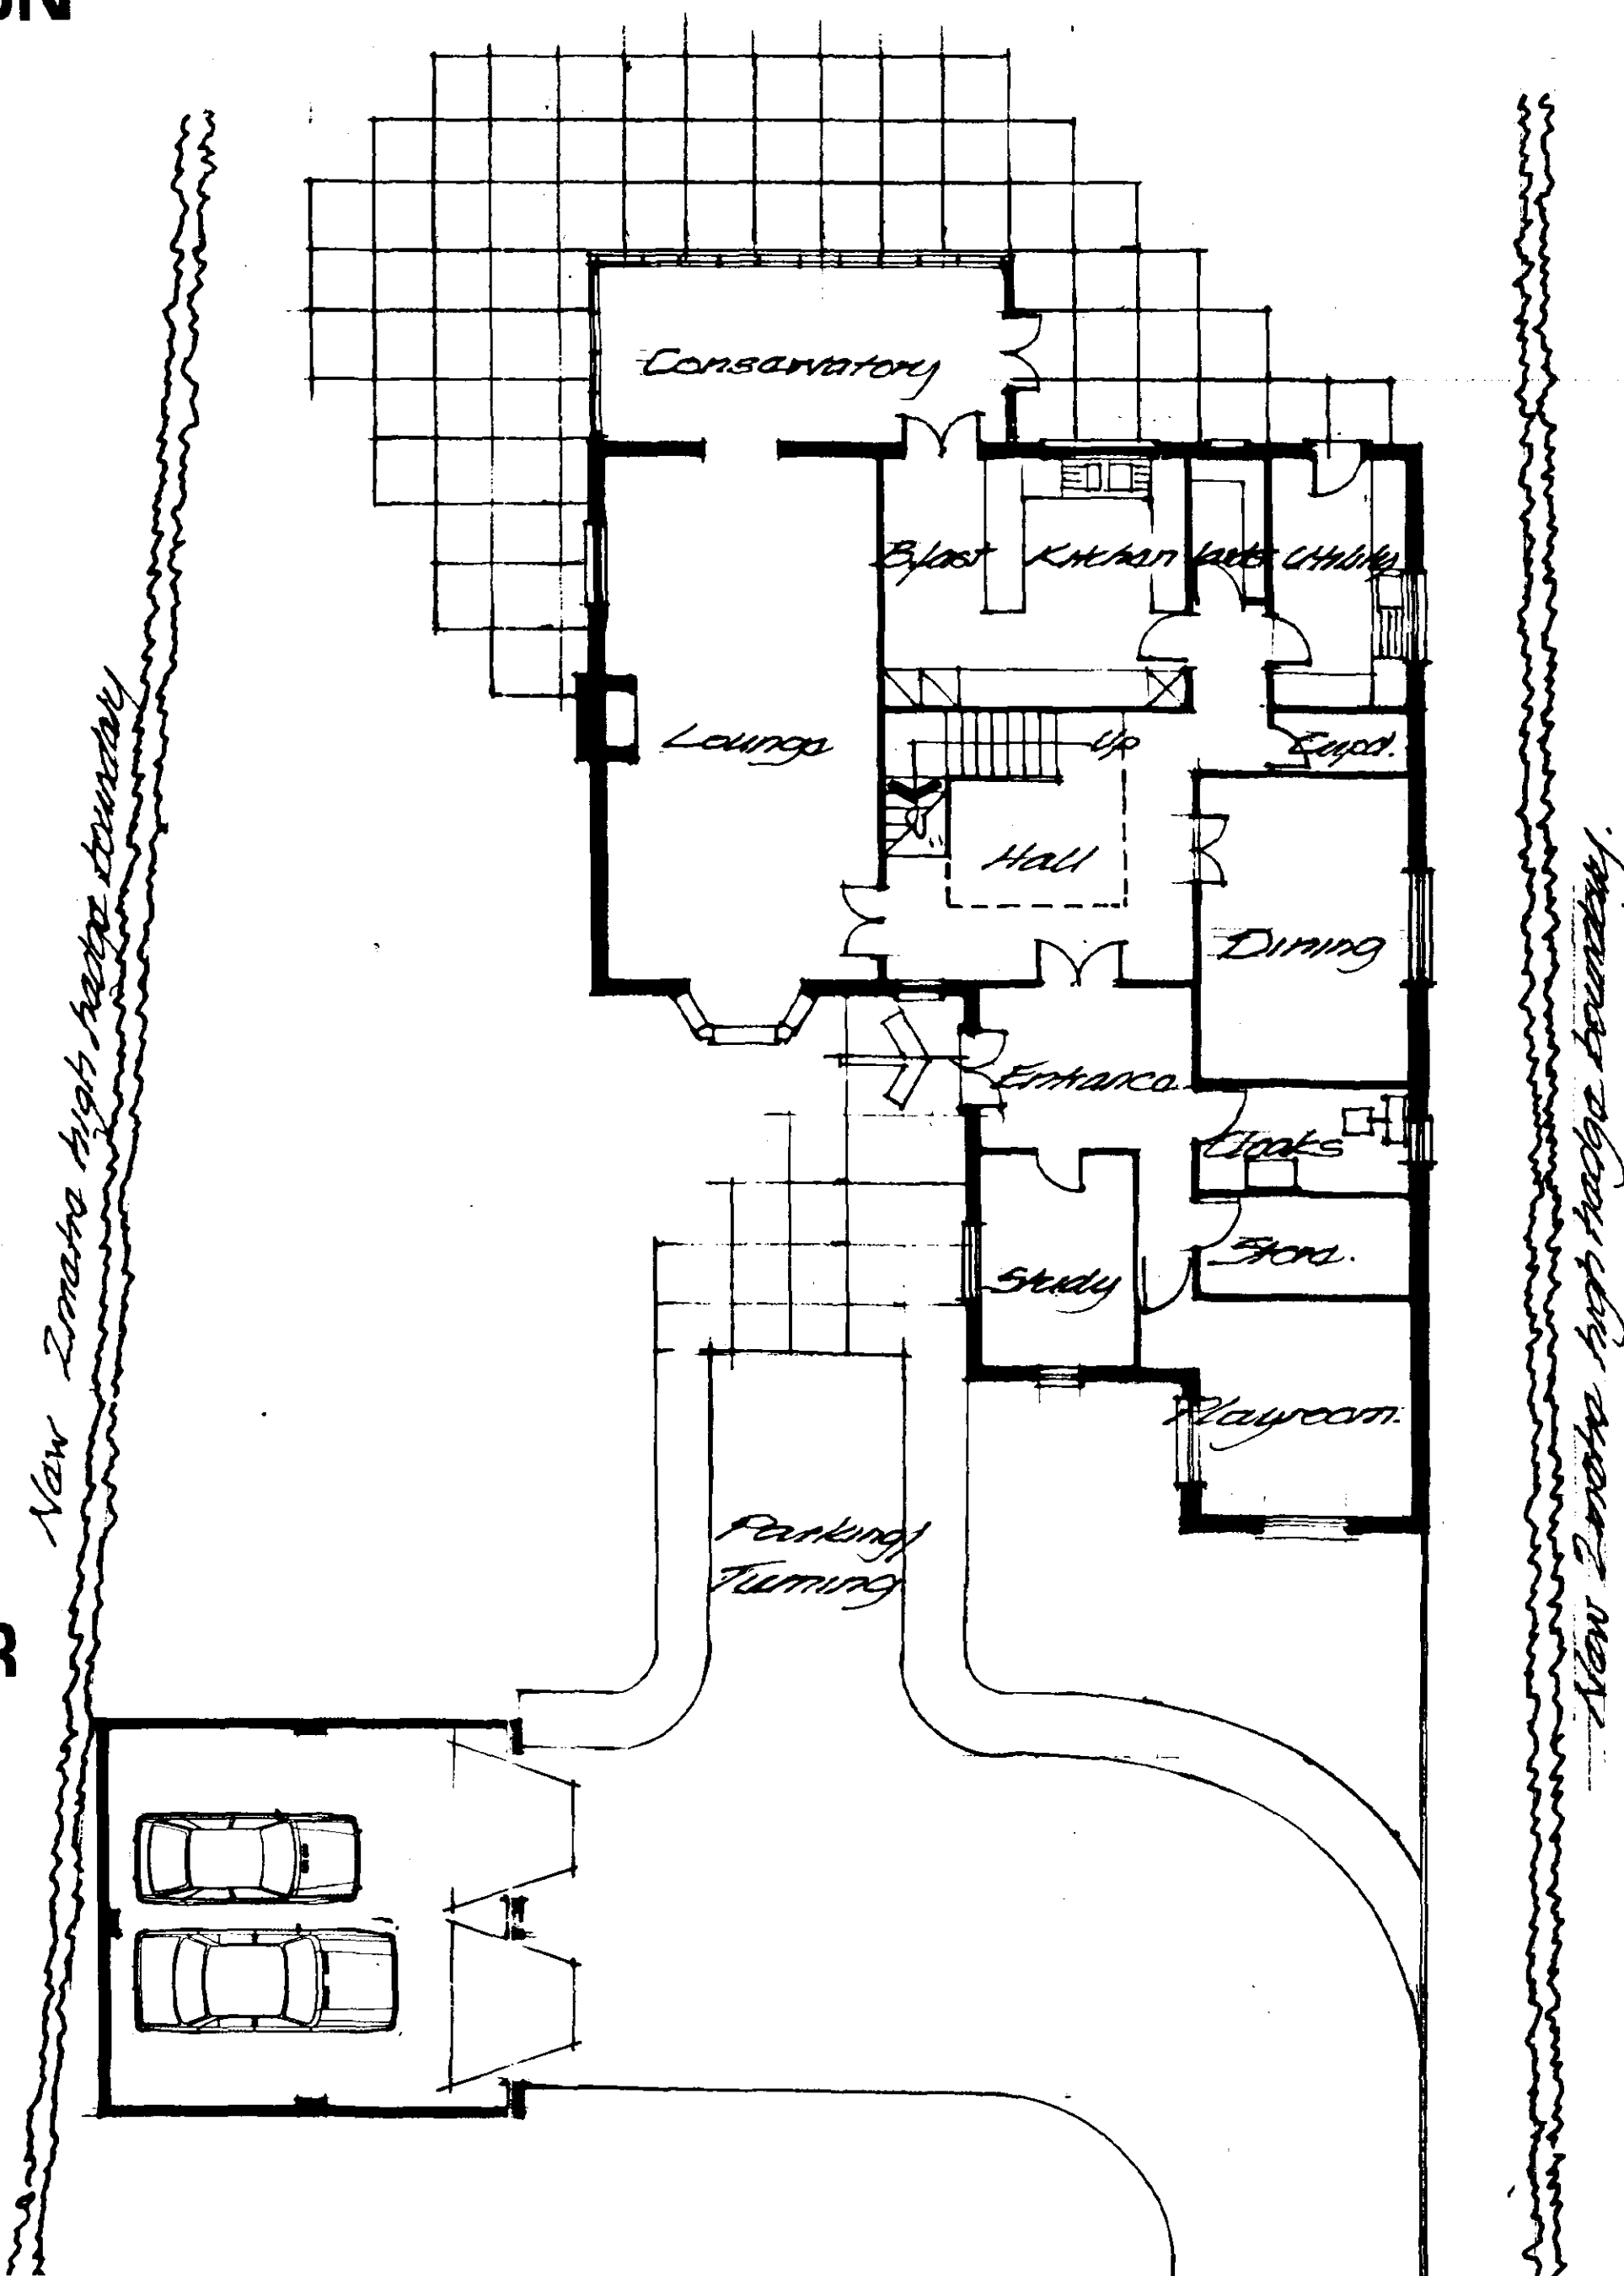

FIRST FLOOR

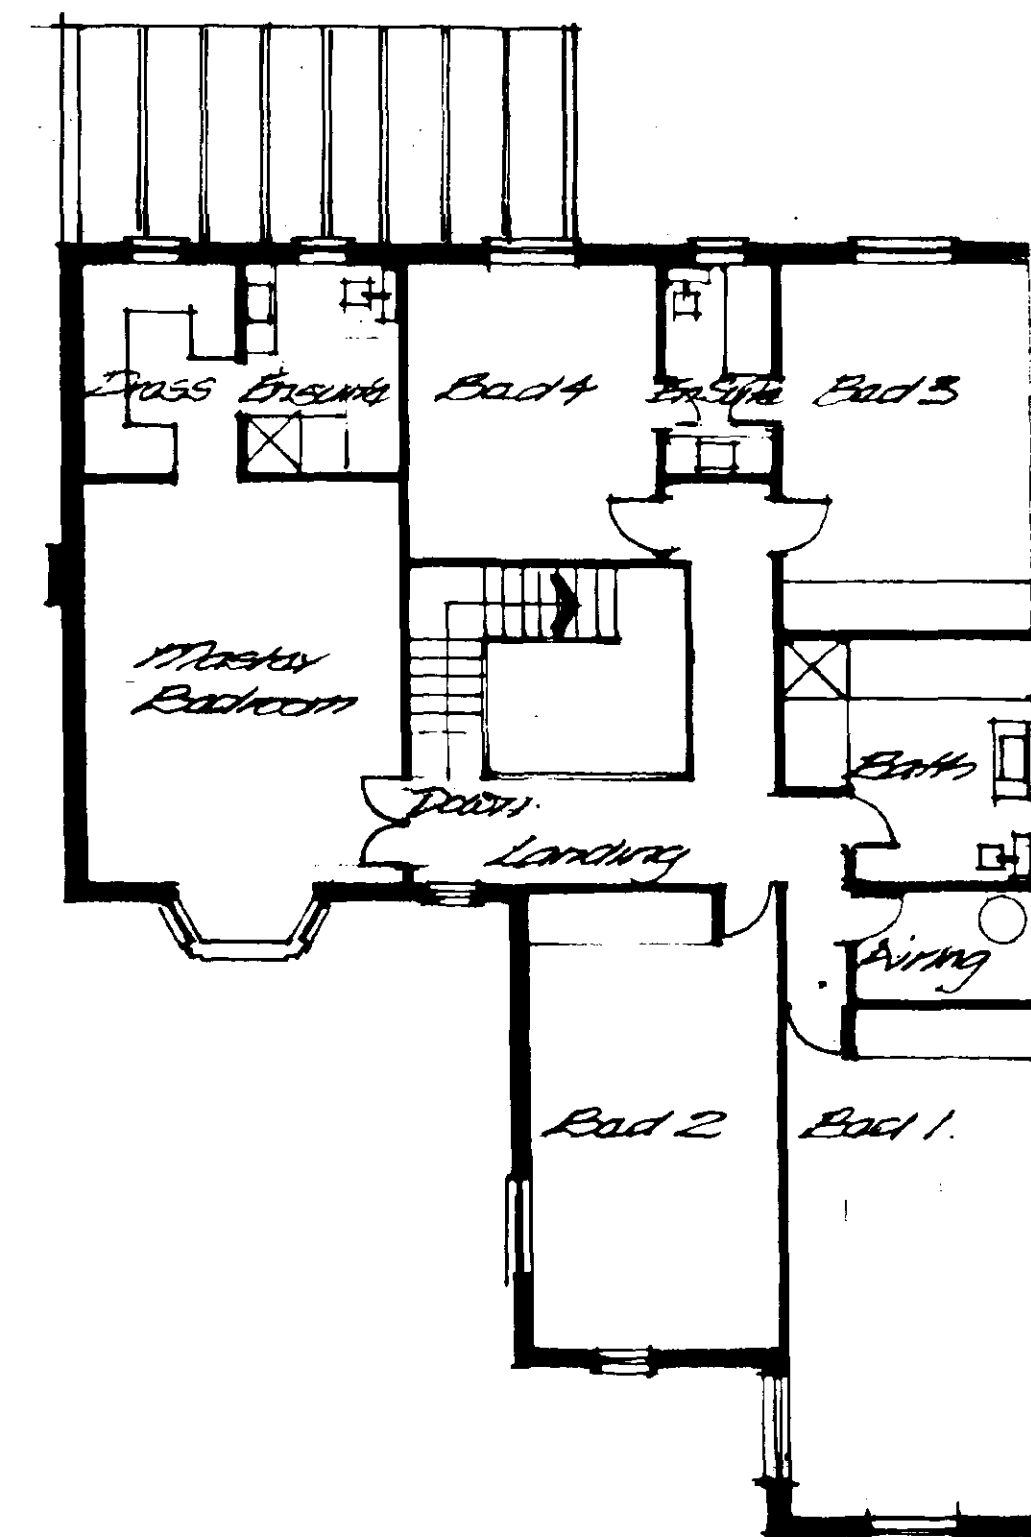

SOUGHTON & SONS
HOUSEHOLD PLANNING
21 OCT 1999
Ref: 1056/99

JOHN D LYNCH
partnership
CHARTERED
ARCHITECTS

project / drawing
PROPOSED NEW DWELLING OFF
CLUTTONS CLOSE, CROWLAND
FOR
MR S BRIGGS

ELEVATIONS
AND
PLANS

DETERMINED
PLAN

scale date drawer

1:100 OCTOBER 99 JDI

job no drawing no

1462 AB/2

revisions

A