

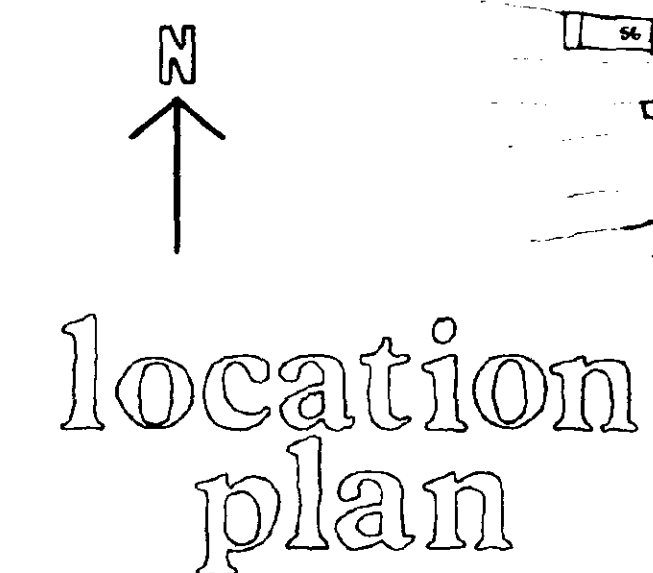


		
Broadgate Builders (Spalding) Limited		
Broadgate House, Weston Hills, Spalding, Lincolnshire, PE12 8DB.		
Telephone: Holbeach (0406) 380532		
TITLE PROPOSED DETACHED DWELLING adj. No 58 NORTH STREET CROWLAND Lincs. for M. ALCOCK esq.		
SITE LAYOUT & LOCATION PLAN		
DATE 03/95	DRAWN <i>abu j-finch</i>	
DRWG. No. 94036/001	SCALE 1:1250 / 1:100	
REVISIONS	DES.	DATE
PLANNING	BUILDING REGS.	
CHECK BY		

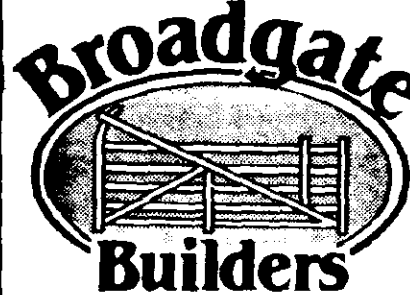

SOUTH AND DC
HOUSING PLANNING
01 NOV 1995
Ref: 1057/95

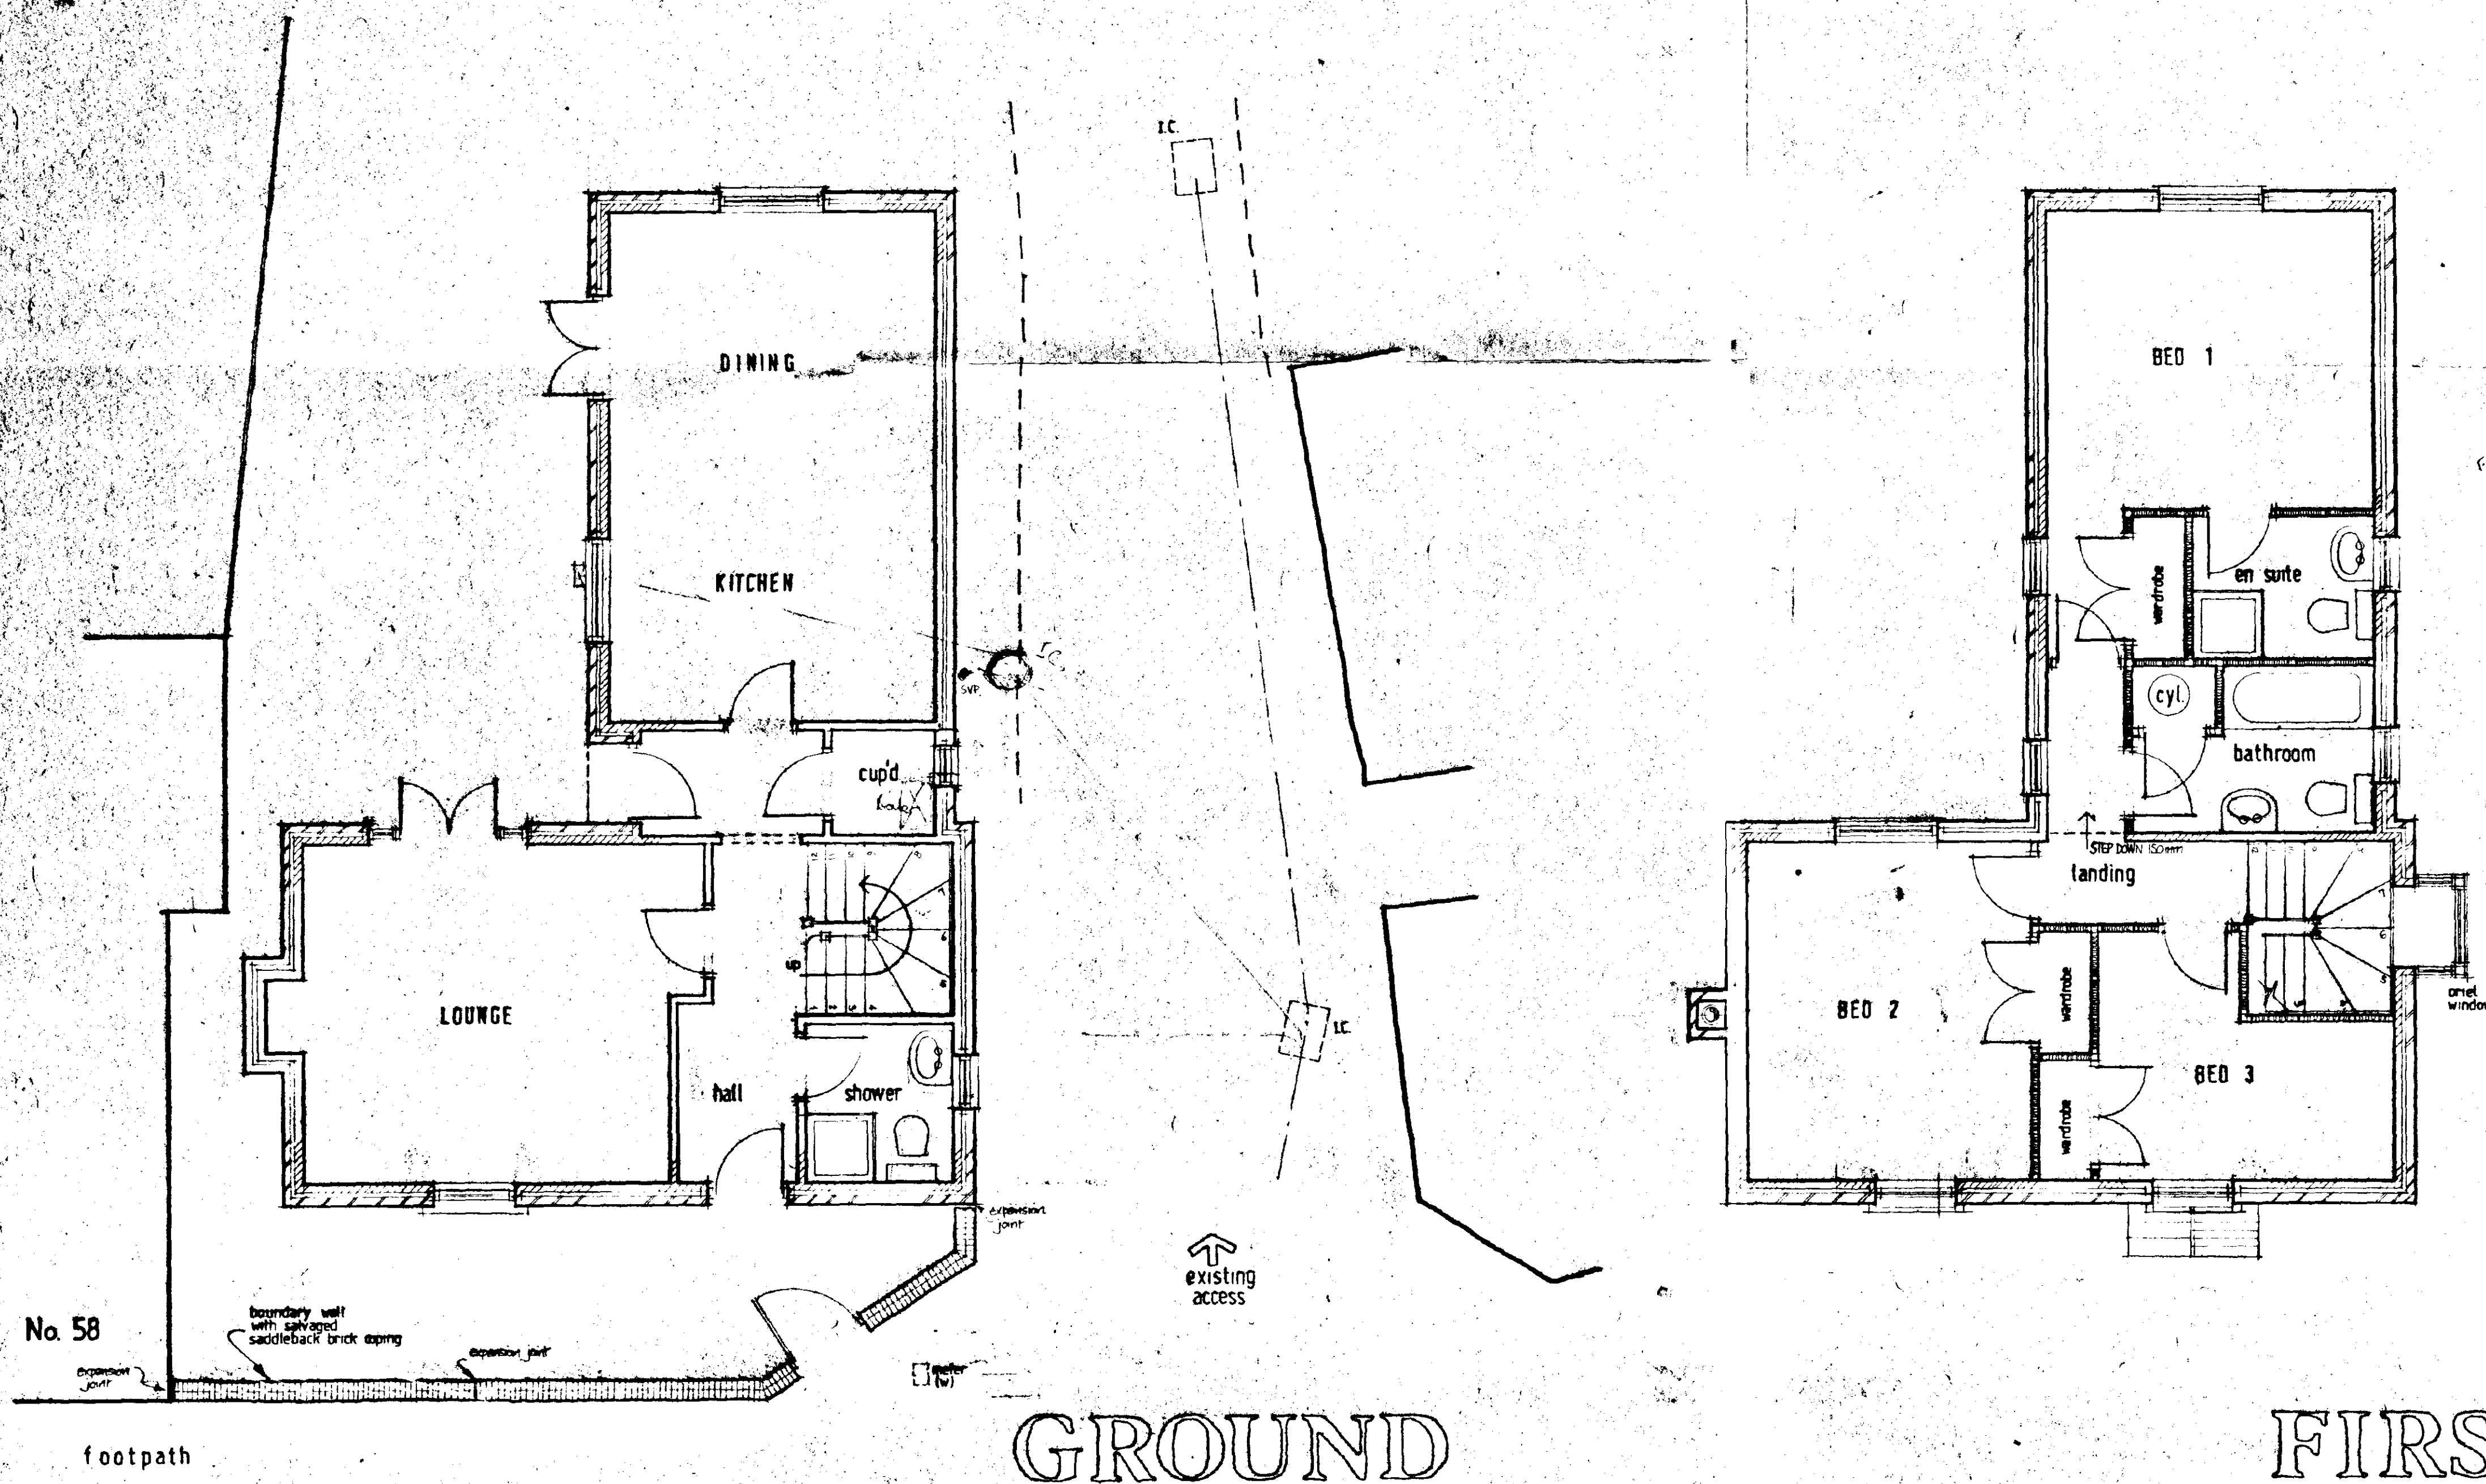

Broadgate Builders (Spalding) Limited
Broadgate House, Weston Hills,
Spalding, Lincolnshire PE12 6DB.
Telephone: (0406) 380532 Fax: (0406) 380014

PROJECT TITLE
PROPOSED DETACHED DWELLING
adj. No 58 NORTH STREET
CROWLAND Lincs.

FOR M. ALCOCK esq.

DRAWING
floor layouts
elevations

REV	DESCRIPTION	DATE	BY
A	BED 1 WINDOW (SOUTH ELEVATION OMITTED) TWO REMAINING		
	FIRST FLOOR WINDOWS TO SOUTH ELEVATION RE-SPECIFIED TO		
	BE OBSOLETE GLAZED & TOP HUNG HALF OPENING STYLE	25.6.95	SHF
	MODE HT. OF ADJUTMENT EXISTING RE-ENTRY REVISED		

SCALE 1:50 / 1:100
DATE 03/95
DRAWN *Alan Finch*
DRAWING No 94036/002