



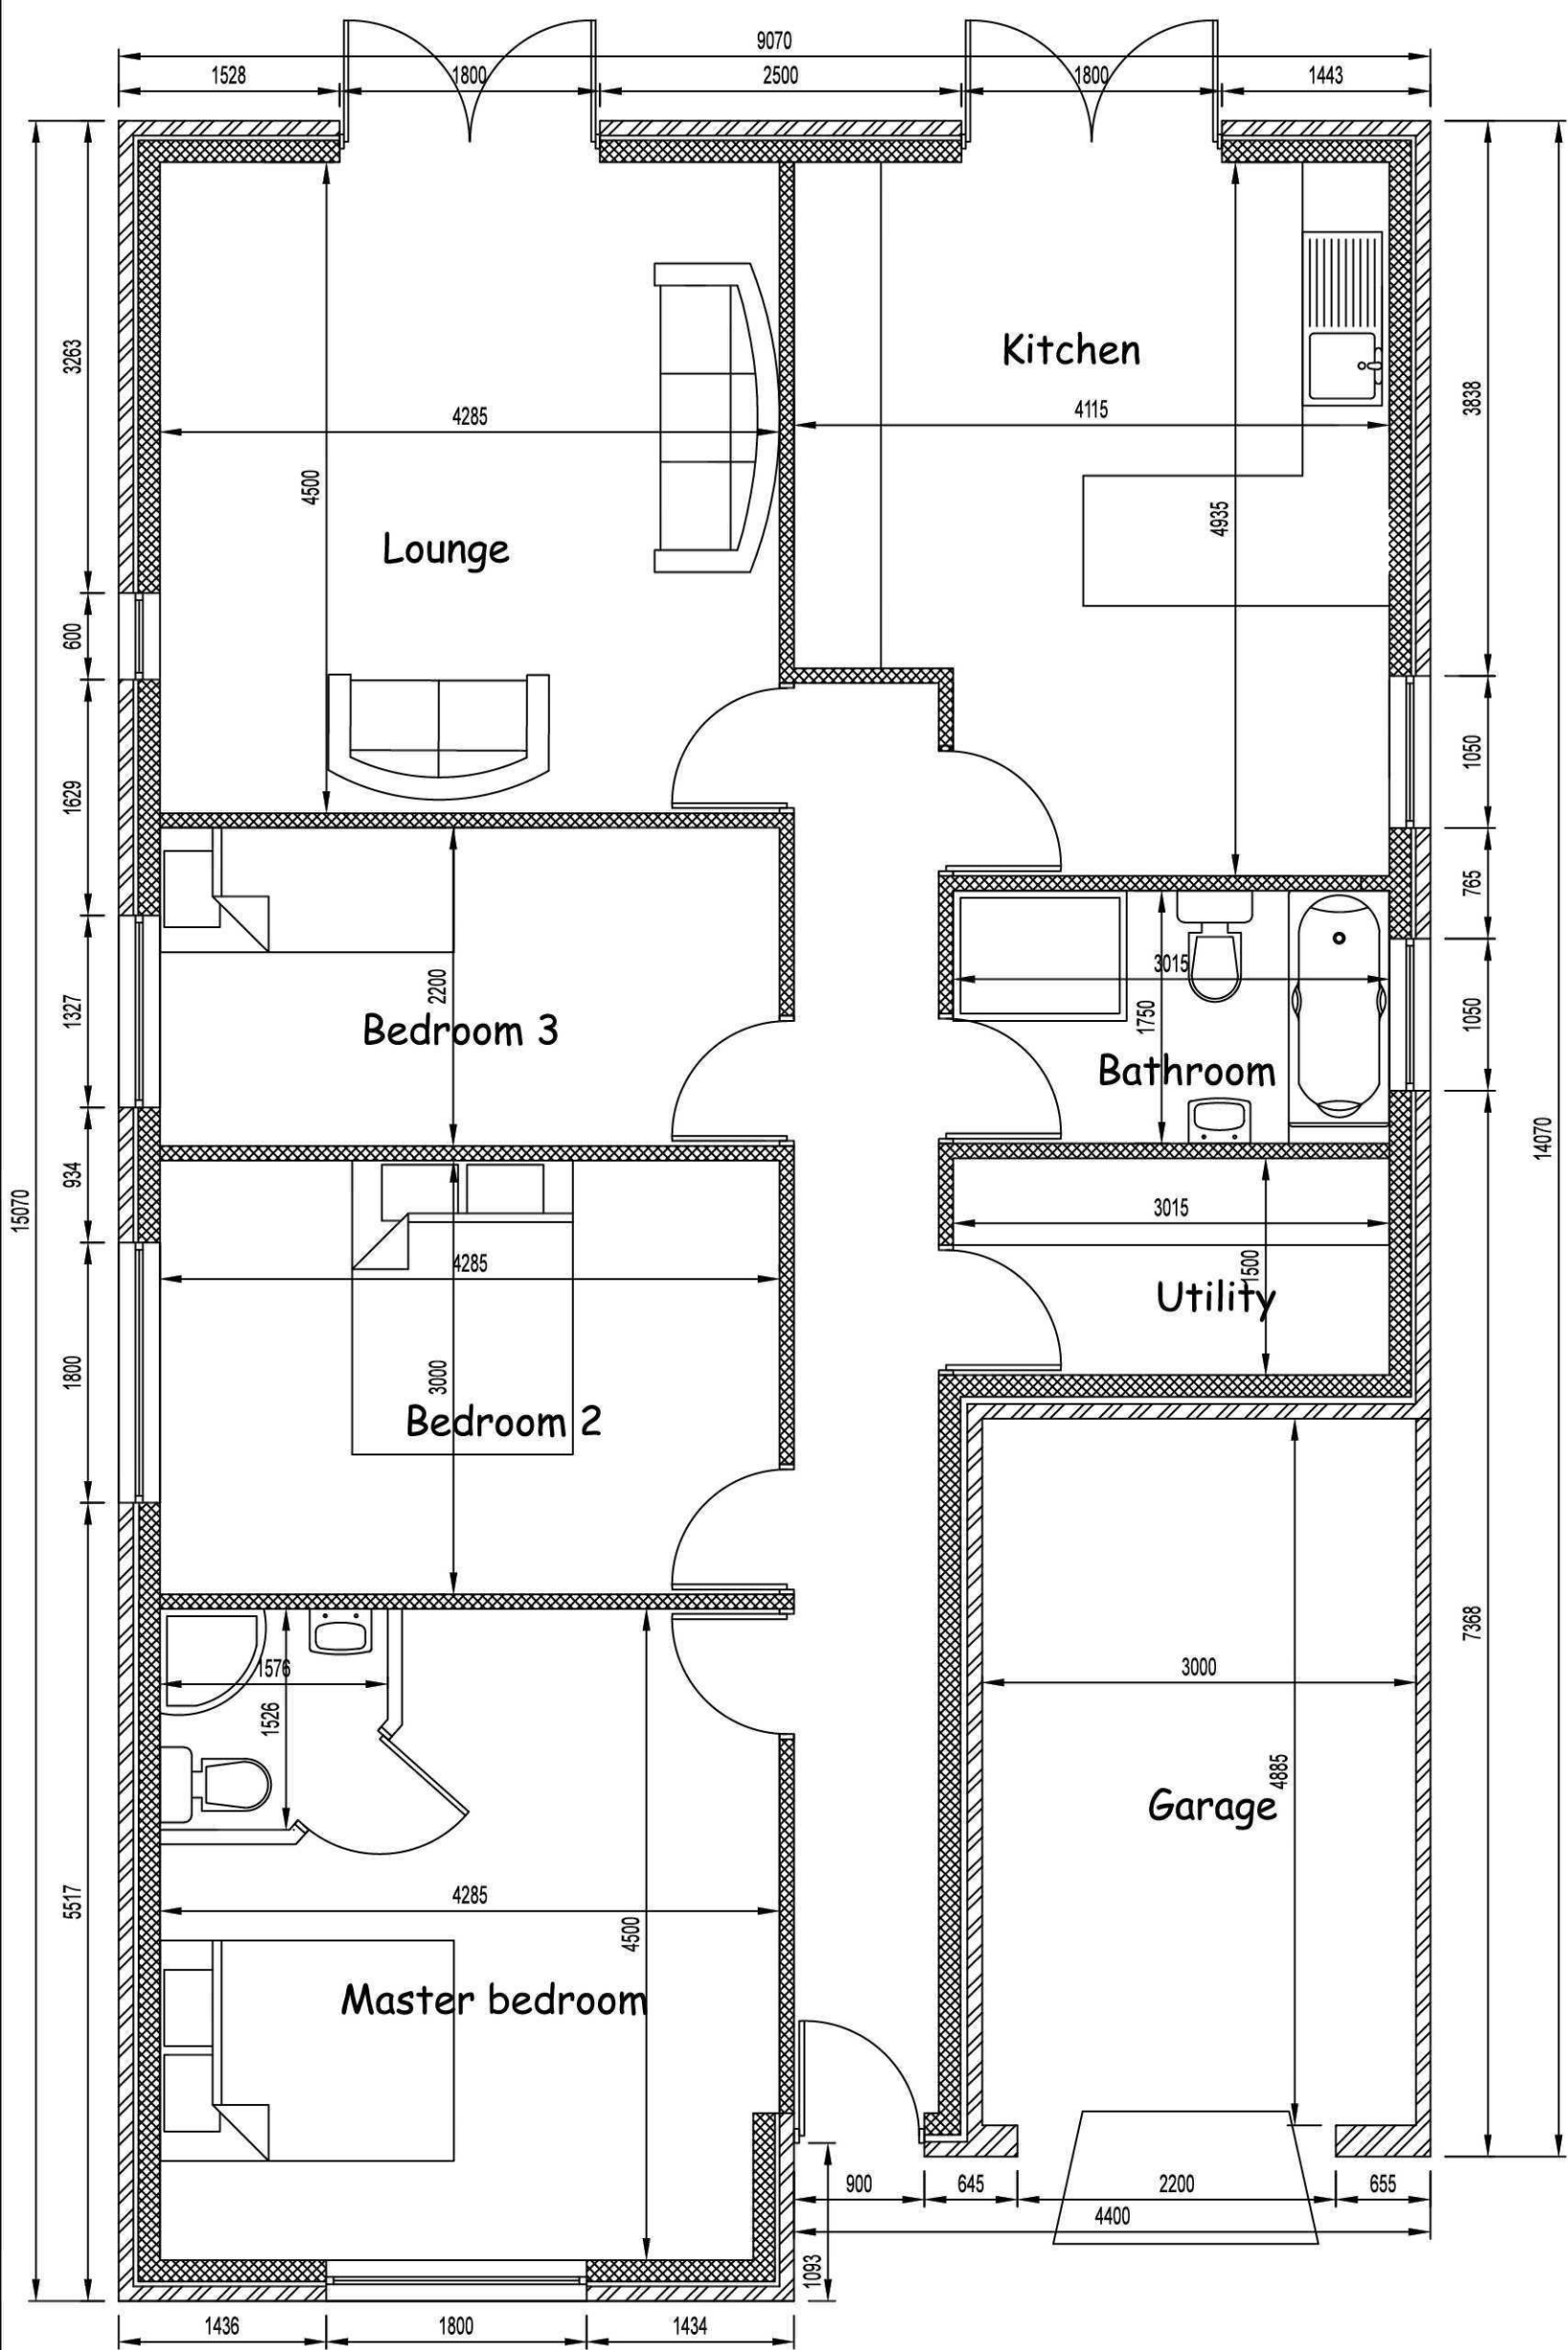

PROPOSED GROUND FLOOR PLAN
SCALE 1:50




PROPOSED FRONT ELEVATION
SCALE1:100

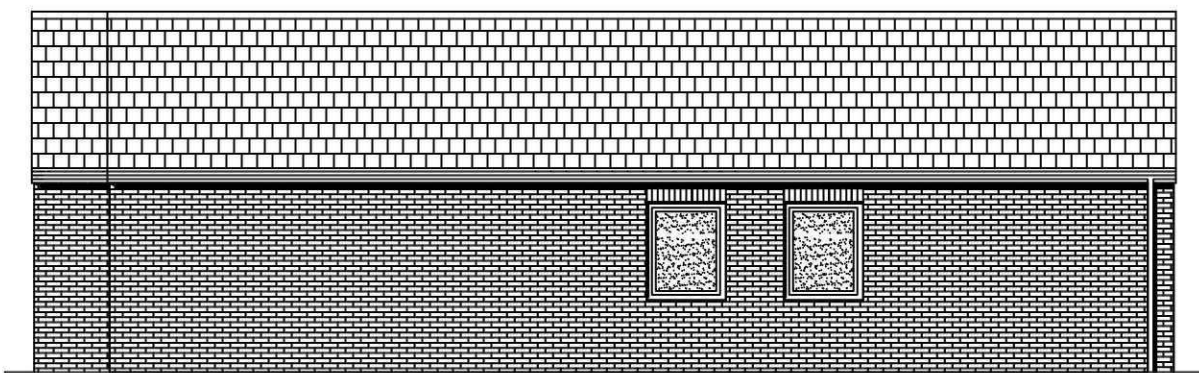

PROPOSED SIDE ELEVATION
SCALE1:100




PROPOSED REAR ELEVATION
SCALE1:100

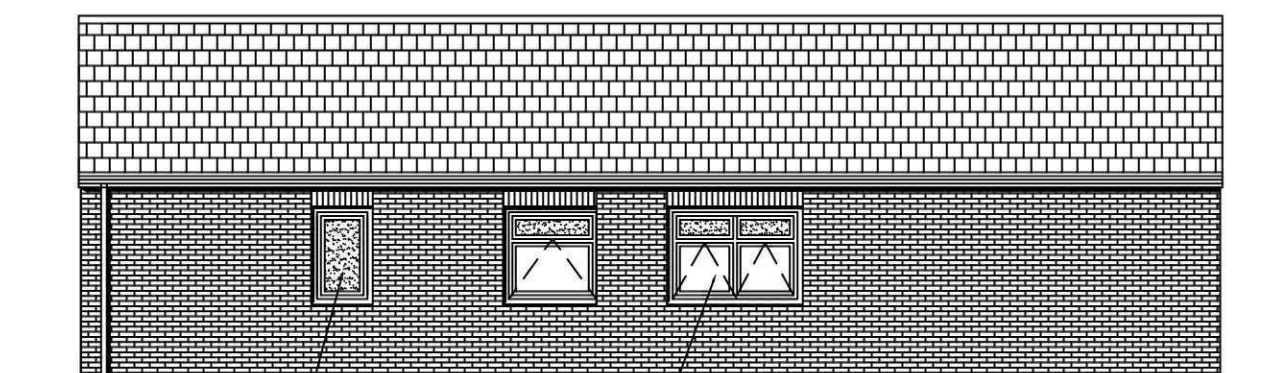


Window to be obscure glazed and fixed shut.

Proposed windows to be bottom openers with top section obscure glazed and fixed shut.

PROPOSED SIDE ELEVATION
SCALE1:100

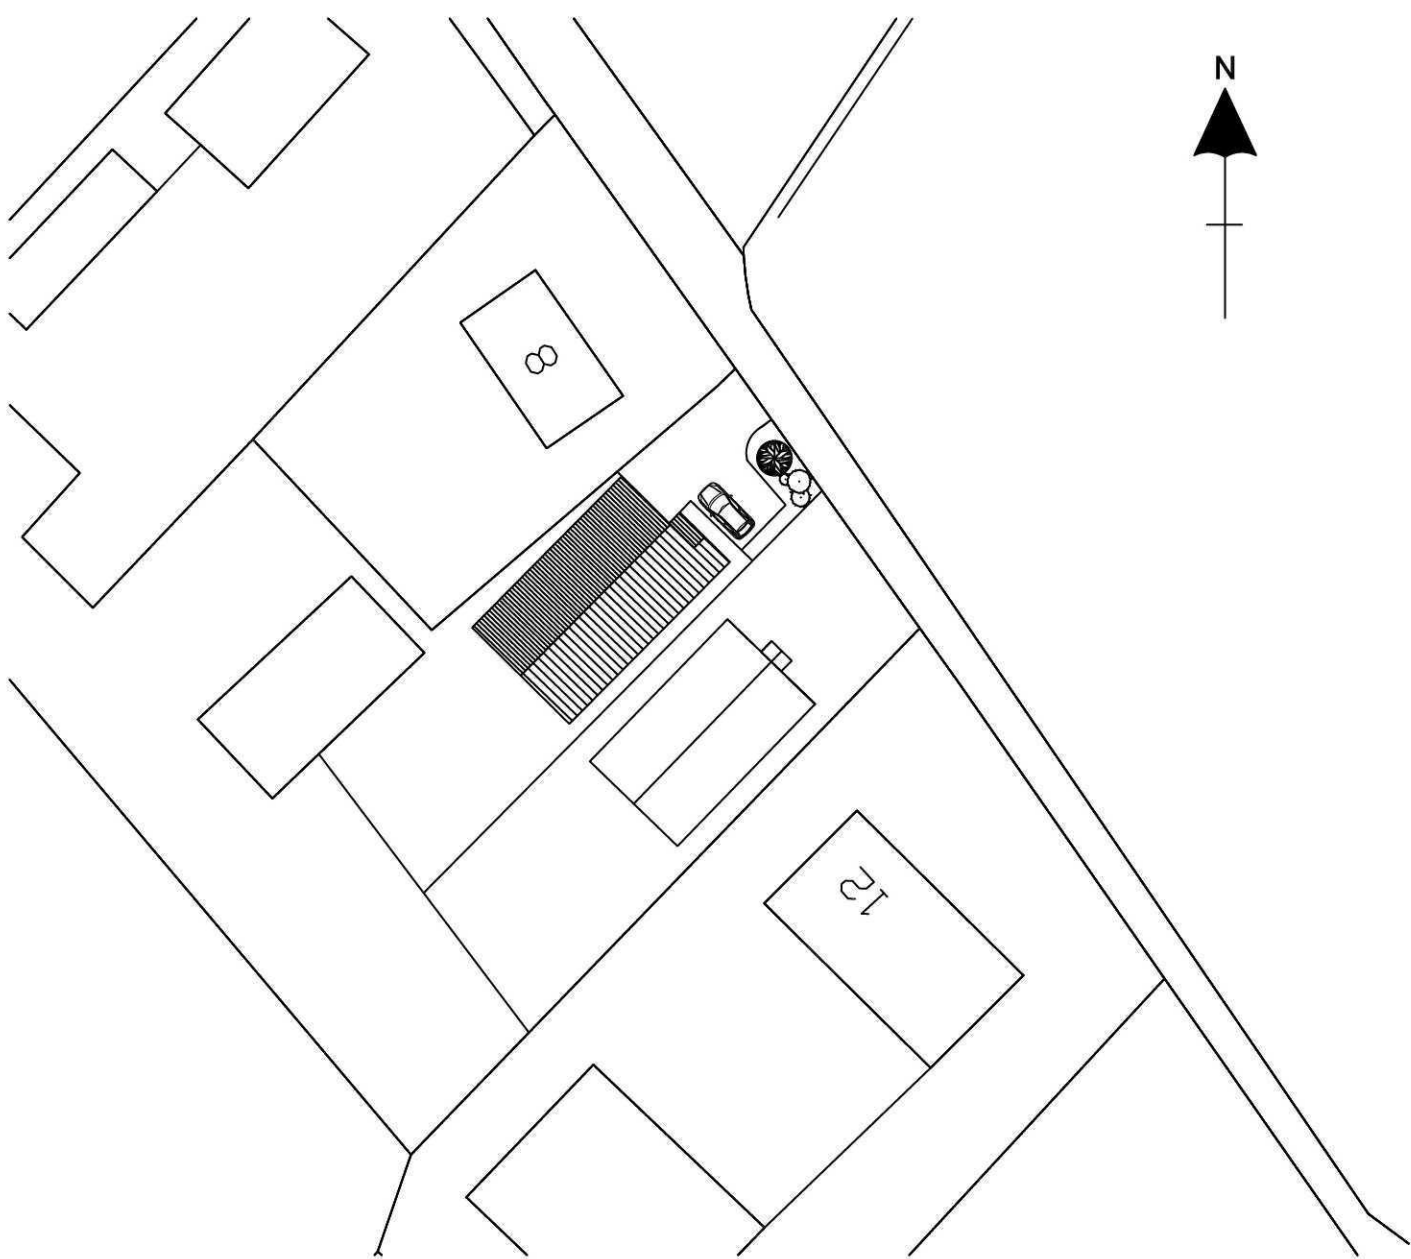

PROPOSED BLOCK PLAN
SCALE1:500

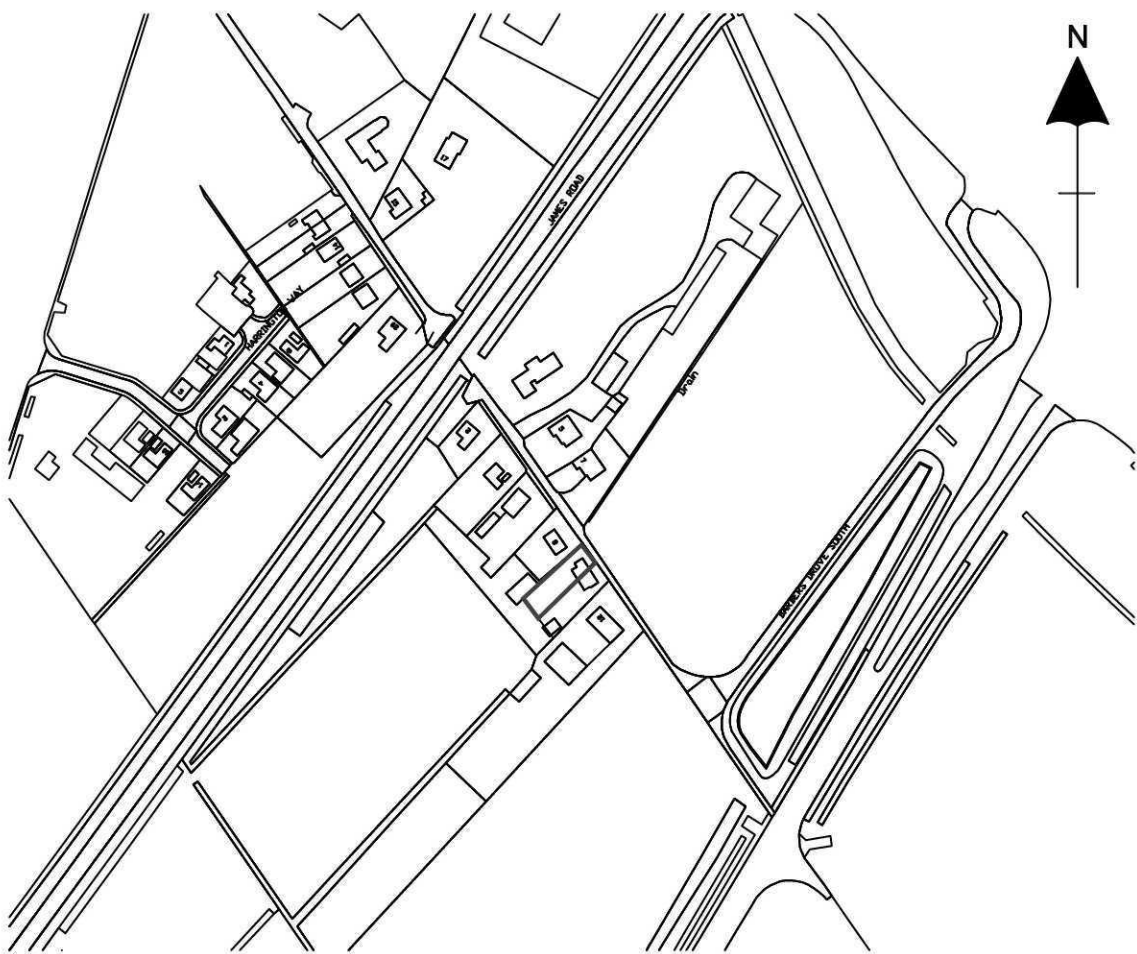

Location Plan
SCALE1:1250

Blueberry
Design Services

Contact number
07868779845

Email:
design@blueberrypropertieservices.co.uk

TITLE: Alterations to be carried out at
Plot 2 Situated on
Barbers Drove
South Crowland
PE6 0EY

SCALE: 1:50 1:100

DATE: Jan 2014

DRAWN: DAJ

SHEET: 1 of 1

REVISION: