
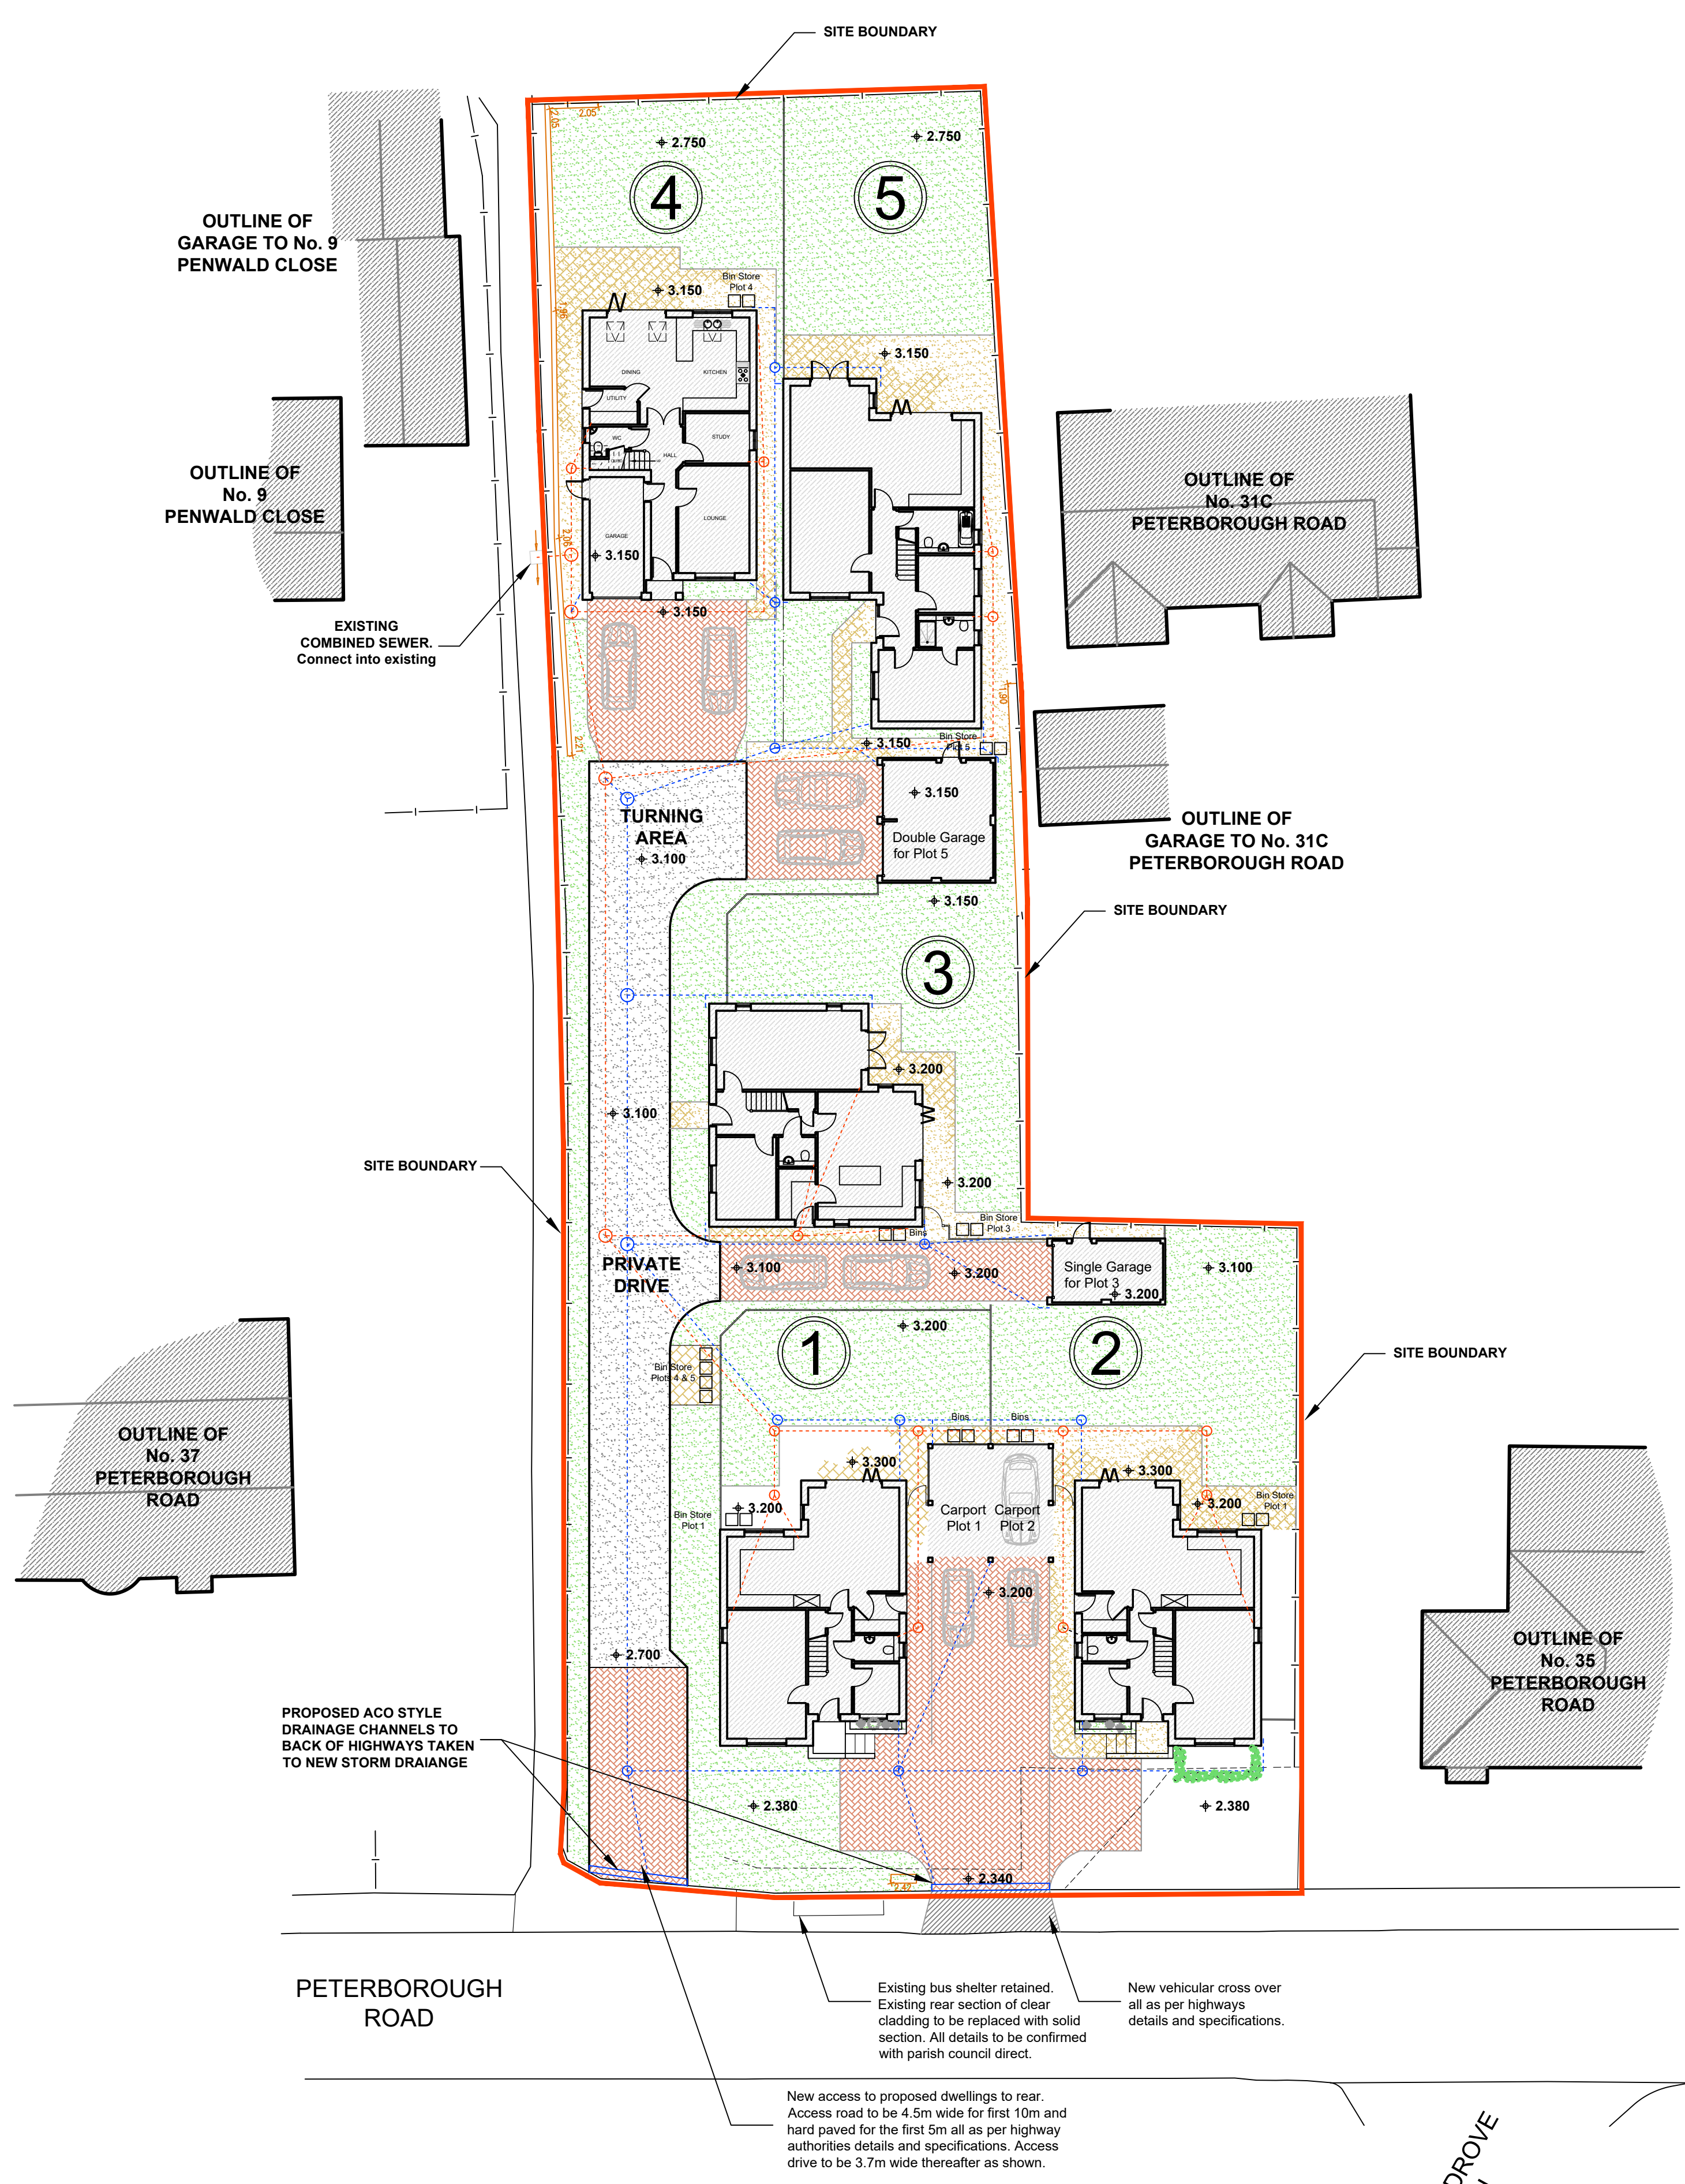


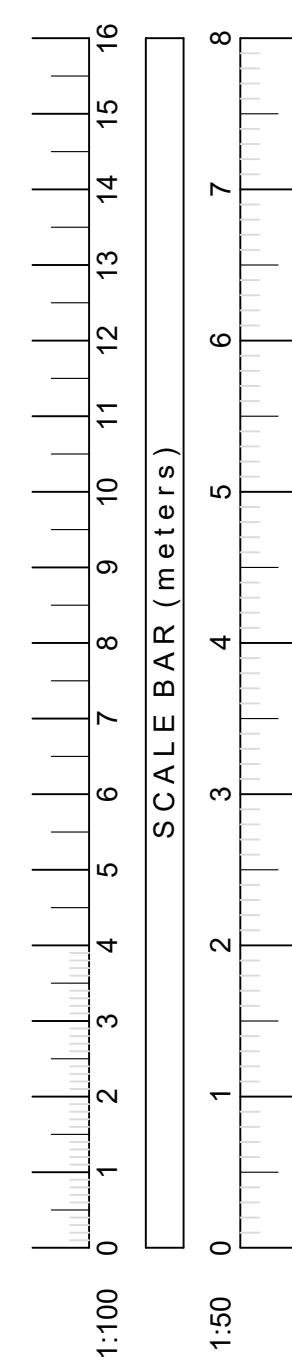

SITE PLAN
1:200

PROPOSED LEVELS
Refer to topographical survey for existing levels

- KEY
- STORM DRAIN RUN / INSPECTION CHAMBER
 - FOUL DRAIN RUN / INSPECTION CHAMBER

- PROPOSED FFL LEVELS
- Dwelling 1 - 3.350
 - Dwelling 2 - 3.350
 - Dwelling 3 - 3.350
 - Dwelling 4 - 3.300
 - Dwelling 5 - 3.300

Refer to Topographical Survey for existing site levels.

Drainage / Proposed Levels Plan
As Proposed

Archi-tec
Architectural Design

0772 565 8850 Telephone
www.Archi-tec.co.uk Website
Simon@Archi-tec.co.uk Email
8 Brabham Close, Silverstone, Northants, NN12 8UL. Address

PROPOSED 5No. NEW DWELLINGS ON
LAND ADJACENT 35 PETERBOROUGH
ROAD, CROWLAND,
PETERBOROUGH, PE6 0BB.

Client
Date June 2018
Scale As Noted @ A1
Drawing No C36 - 1005

ALL DIMENSIONS TO BE CHECKED ON SITE. ANY DISCREPANCIES TO BE DISCUSSED AND AGREED PRIOR TO PROCEEDING. ALL WORKS TO BE CARRIED OUT IN ACCORDANCE WITH CURRENT BUILDING REGULATIONS AND RELEVANT CODES OF PRACTICE. THIS DRAWING IS THE PROPERTY OF ARCHI-TEC ARCHITECTURAL DESIGN AND MUST NOT BE COPIED OR REPRODUCED WITHOUT PRIOR WRITTEN CONSENT. STRUCTURAL INFORMATION SHOWN INDICATIVE ONLY. REFER TO STRUCTURAL ENGINEERS DRAWINGS AND CALCULATIONS AS NECESSARY.



LOCATION PLAN
1:1250