




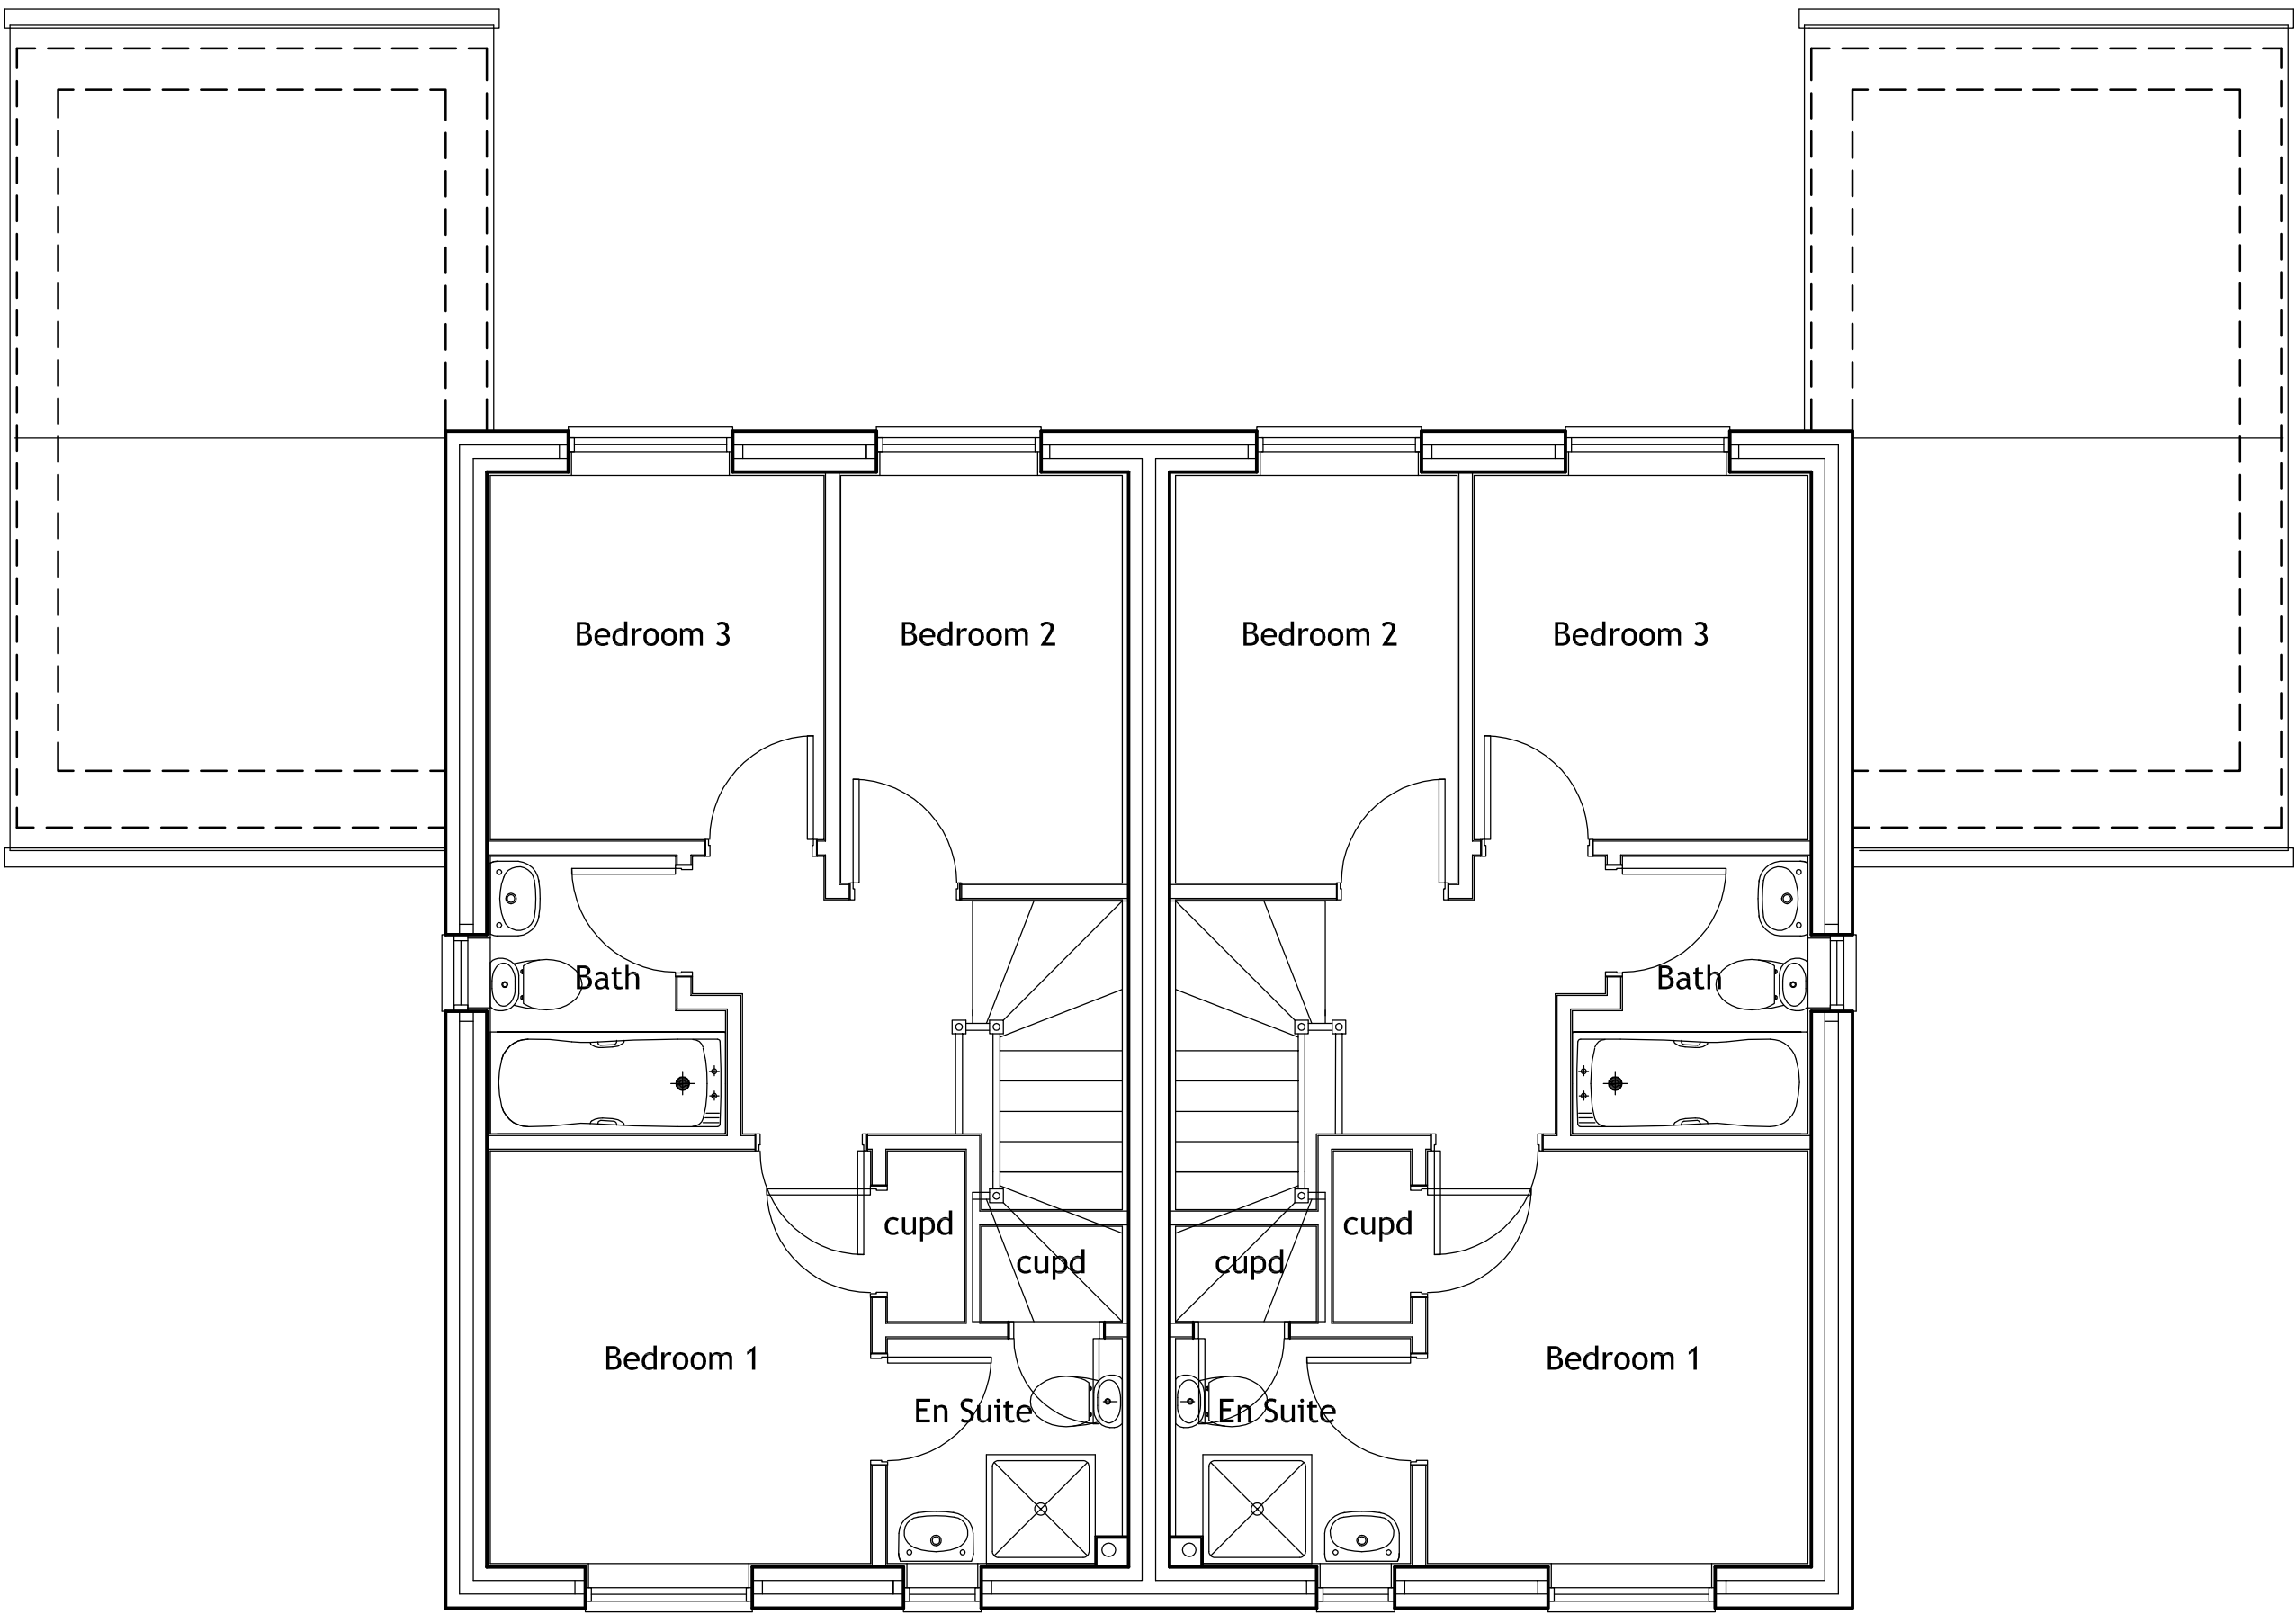

First Floor Plan

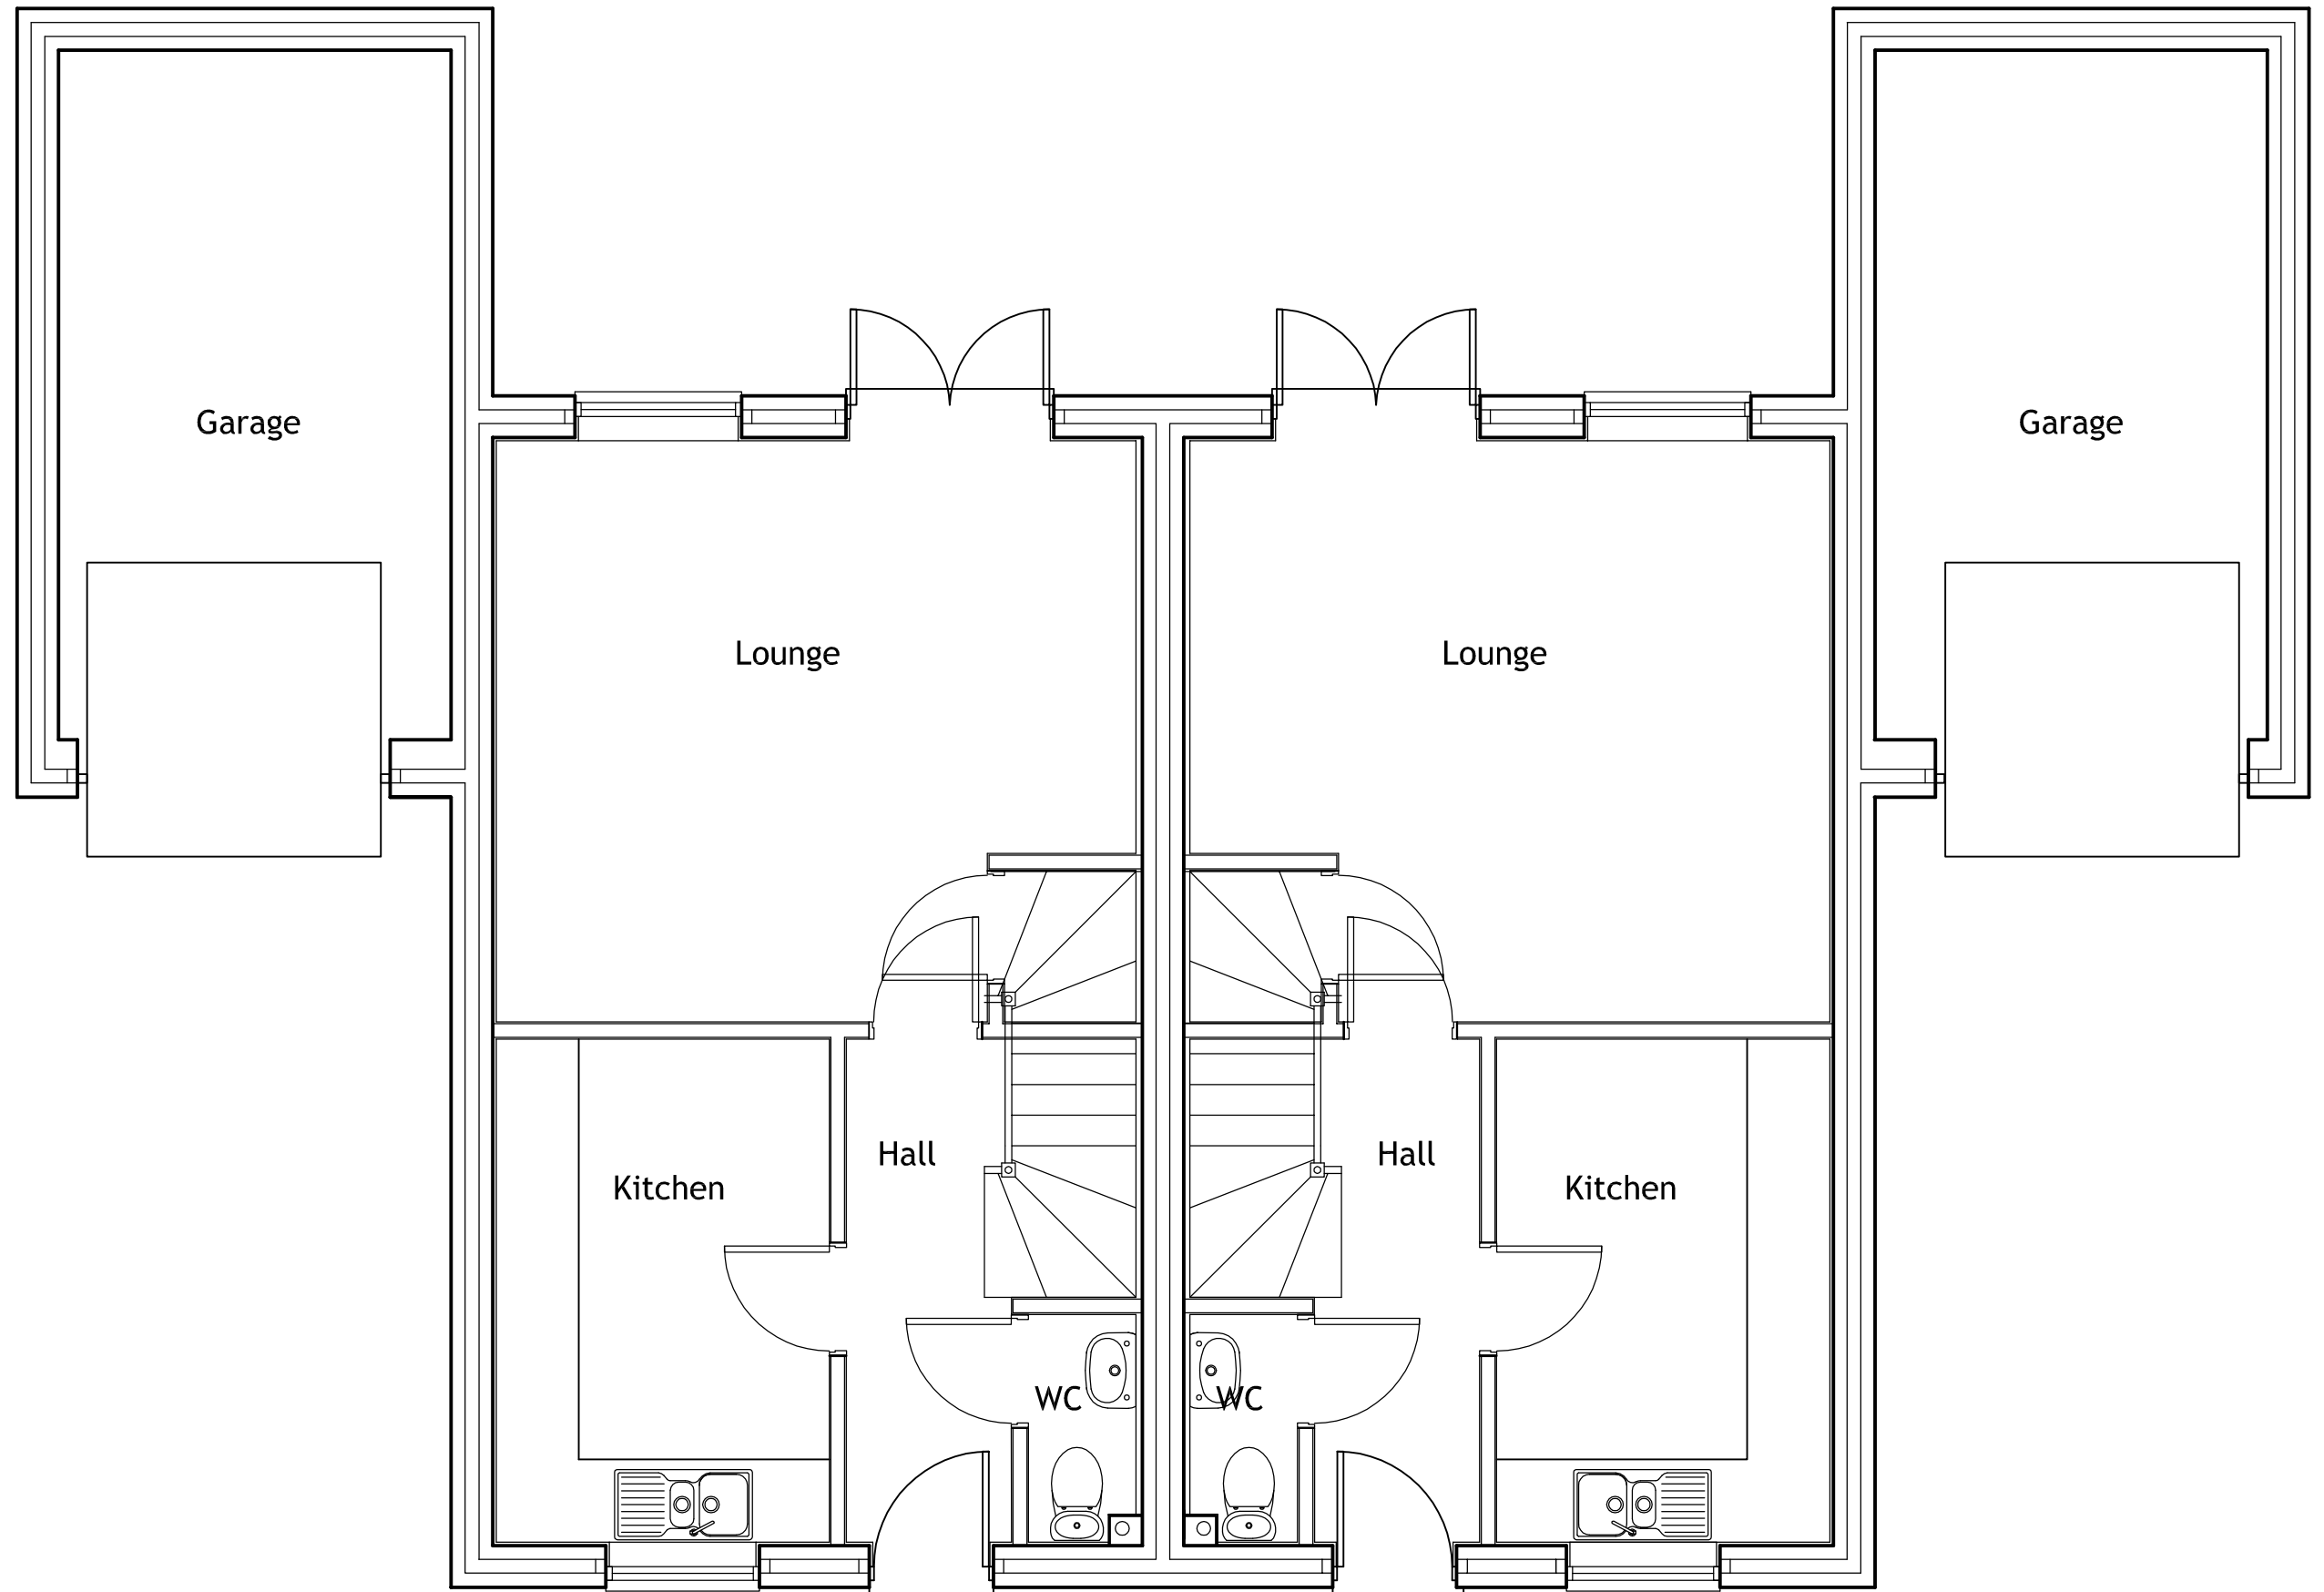

Ground Floor Plan

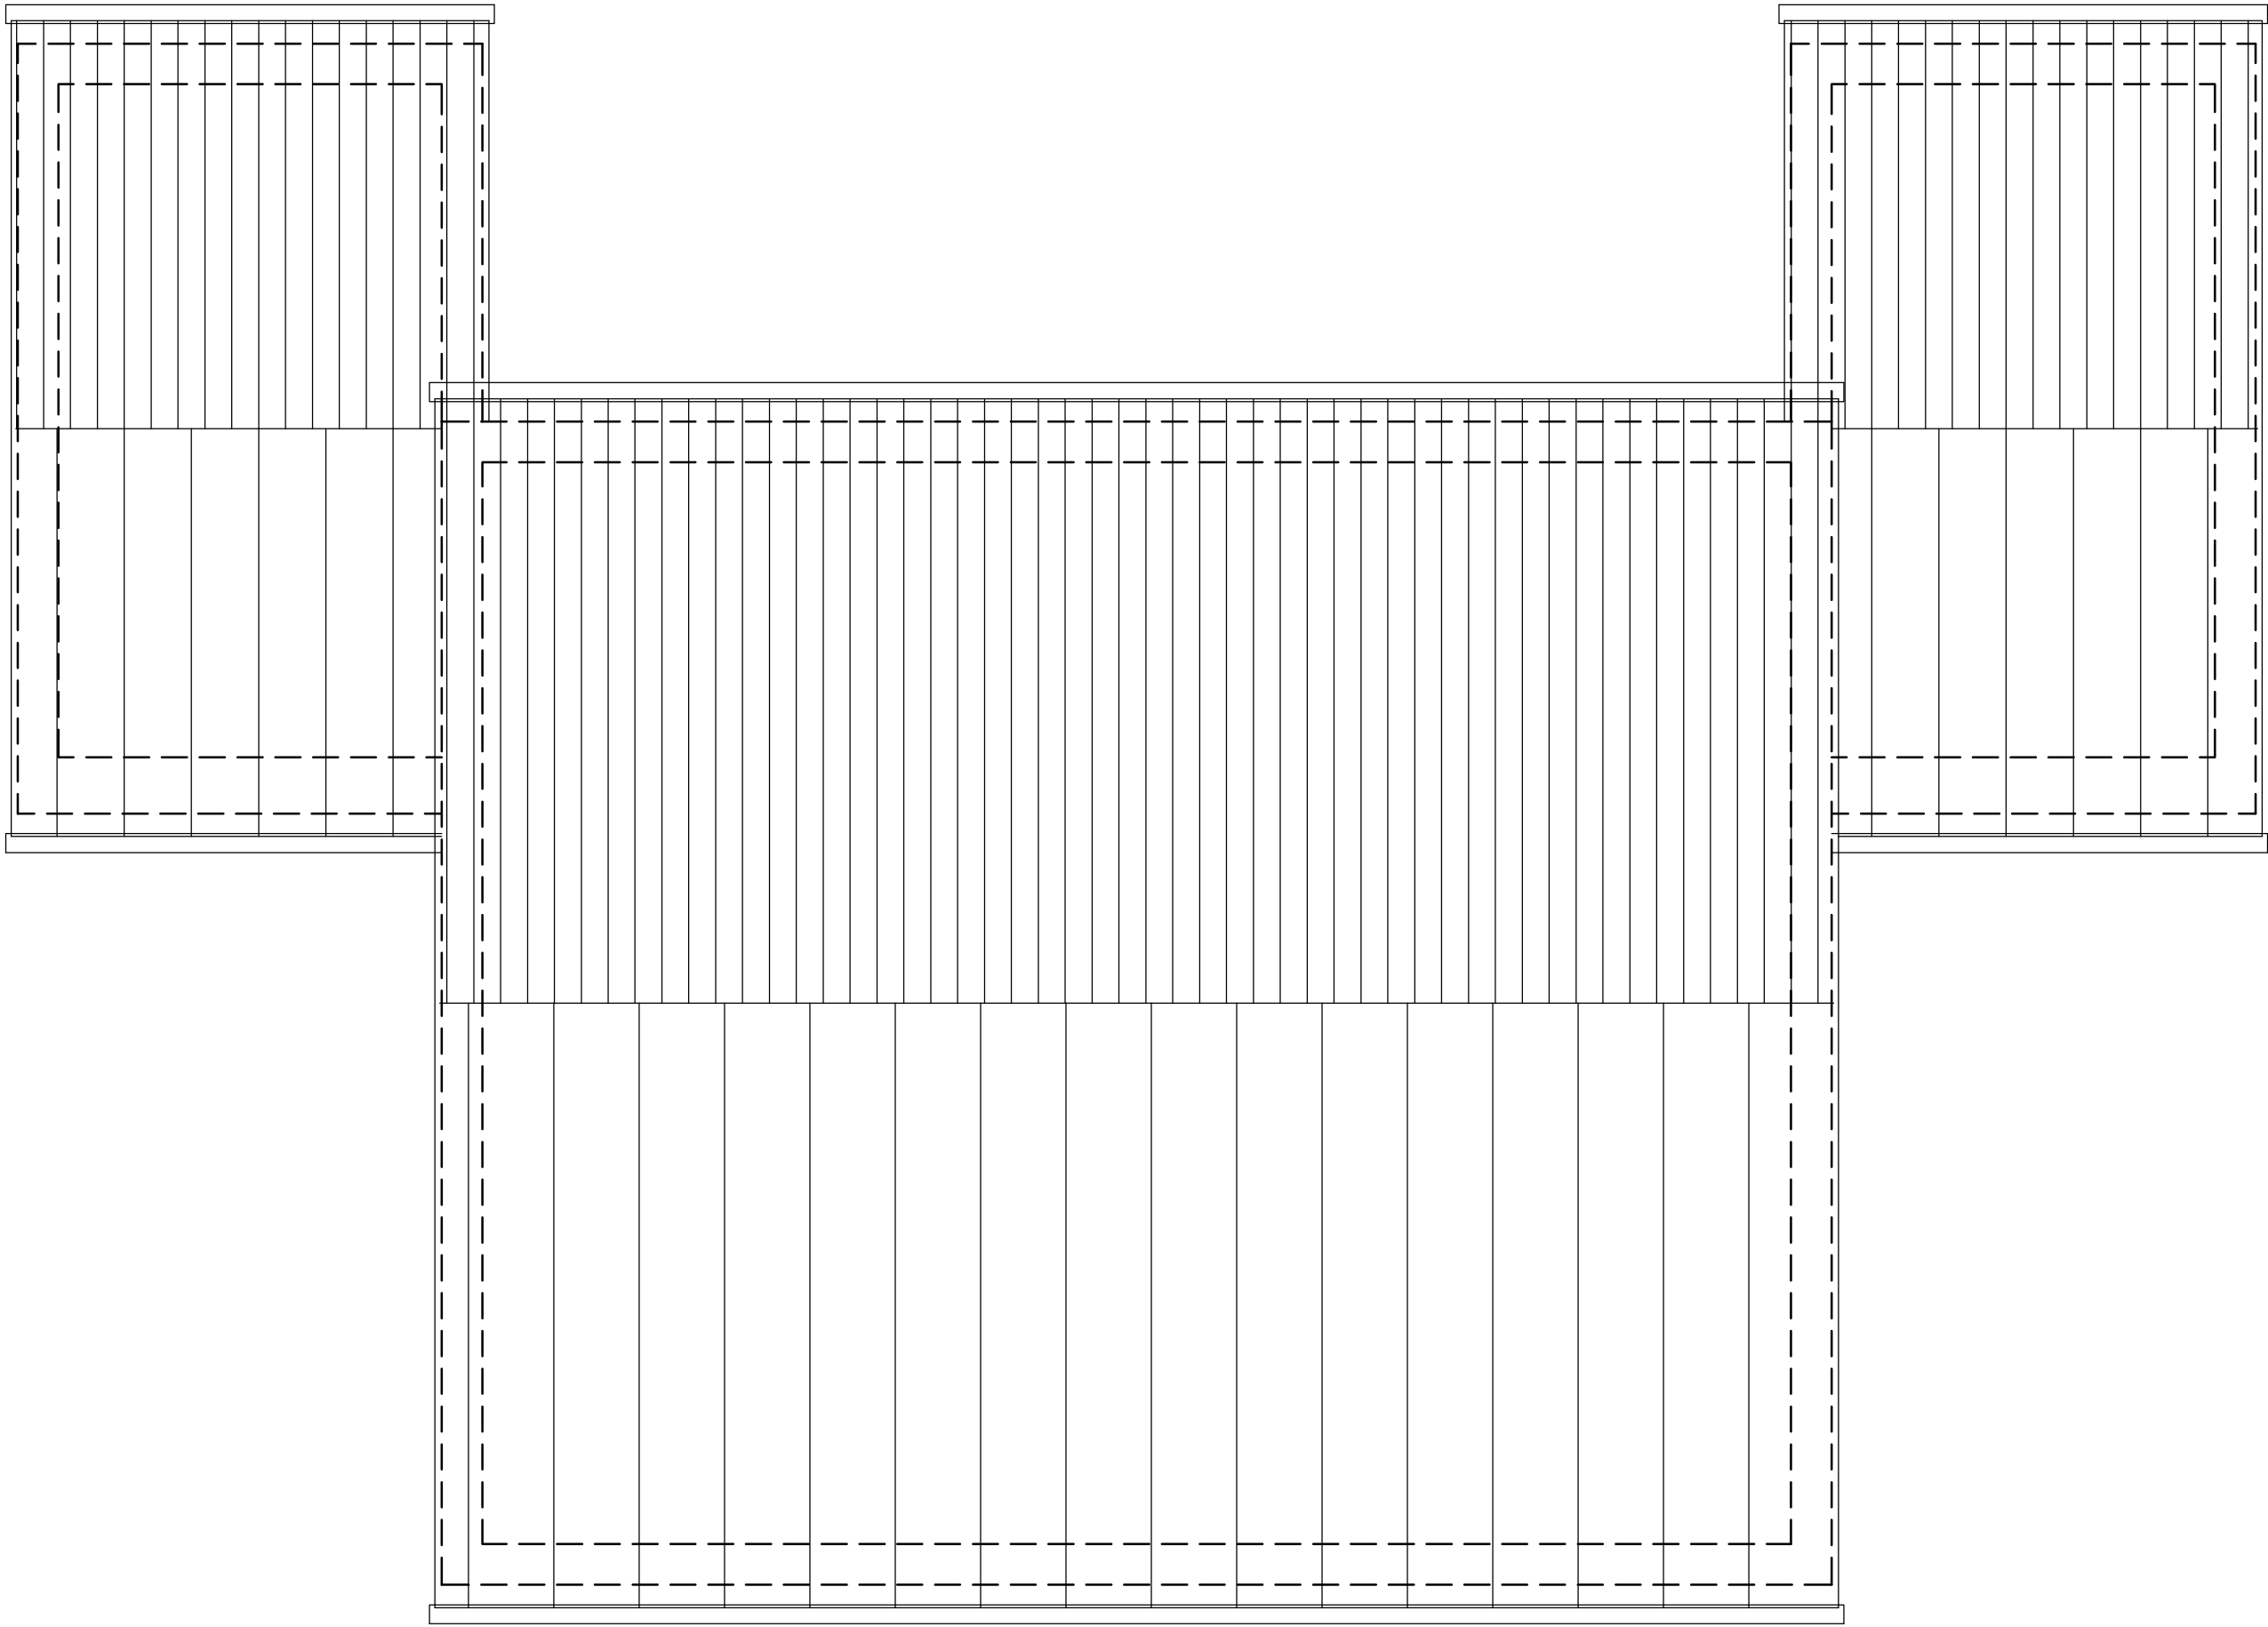


Roof Plan

FILE NAME:
NOTES
This drawing has been issued in support of a planning application and must NOT be used for construction purposes.

This drawing is copyright and may not be altered, traced, copied, photographed or used for any purpose other than that for which it is issued without written permission from the copyright holder.

Report discrepancies to the Architect so that any design implications may be considered.
All details shown on this drawing are based upon typical site conditions related to the area. No responsibility can be accepted for abnormal conditions unless reported to the Architects, so that design amendments may be considered.

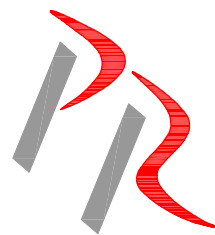


Portess and Richardson
CHARTERED ARCHITECTS ~ SURVEYORS

193 LINCOLN ROAD PETERBOROUGH PE1 2PL
Tel: (01733) 568116 Fax: (01733) 555246
Email: P-R@PortessArchitect.com
www.portessarchitect.com

Client
SEAGATE HOMES (UK) LTD

Project
PROPOSED RESIDENTIAL DEVELOPMENT
PETERBOROUGH ROAD
CROWLAND
CAMBRIDGESHIRE

Drawing
PROPOSED PLANS - PLOTS 22 - 27

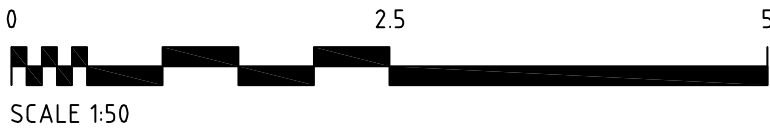

Date	Scale	
OCTOBER 2015	1:50 @ A1, 1:100 @ A3	
Project No.	Drawing No.	Revision
3712	(P04) 01	