


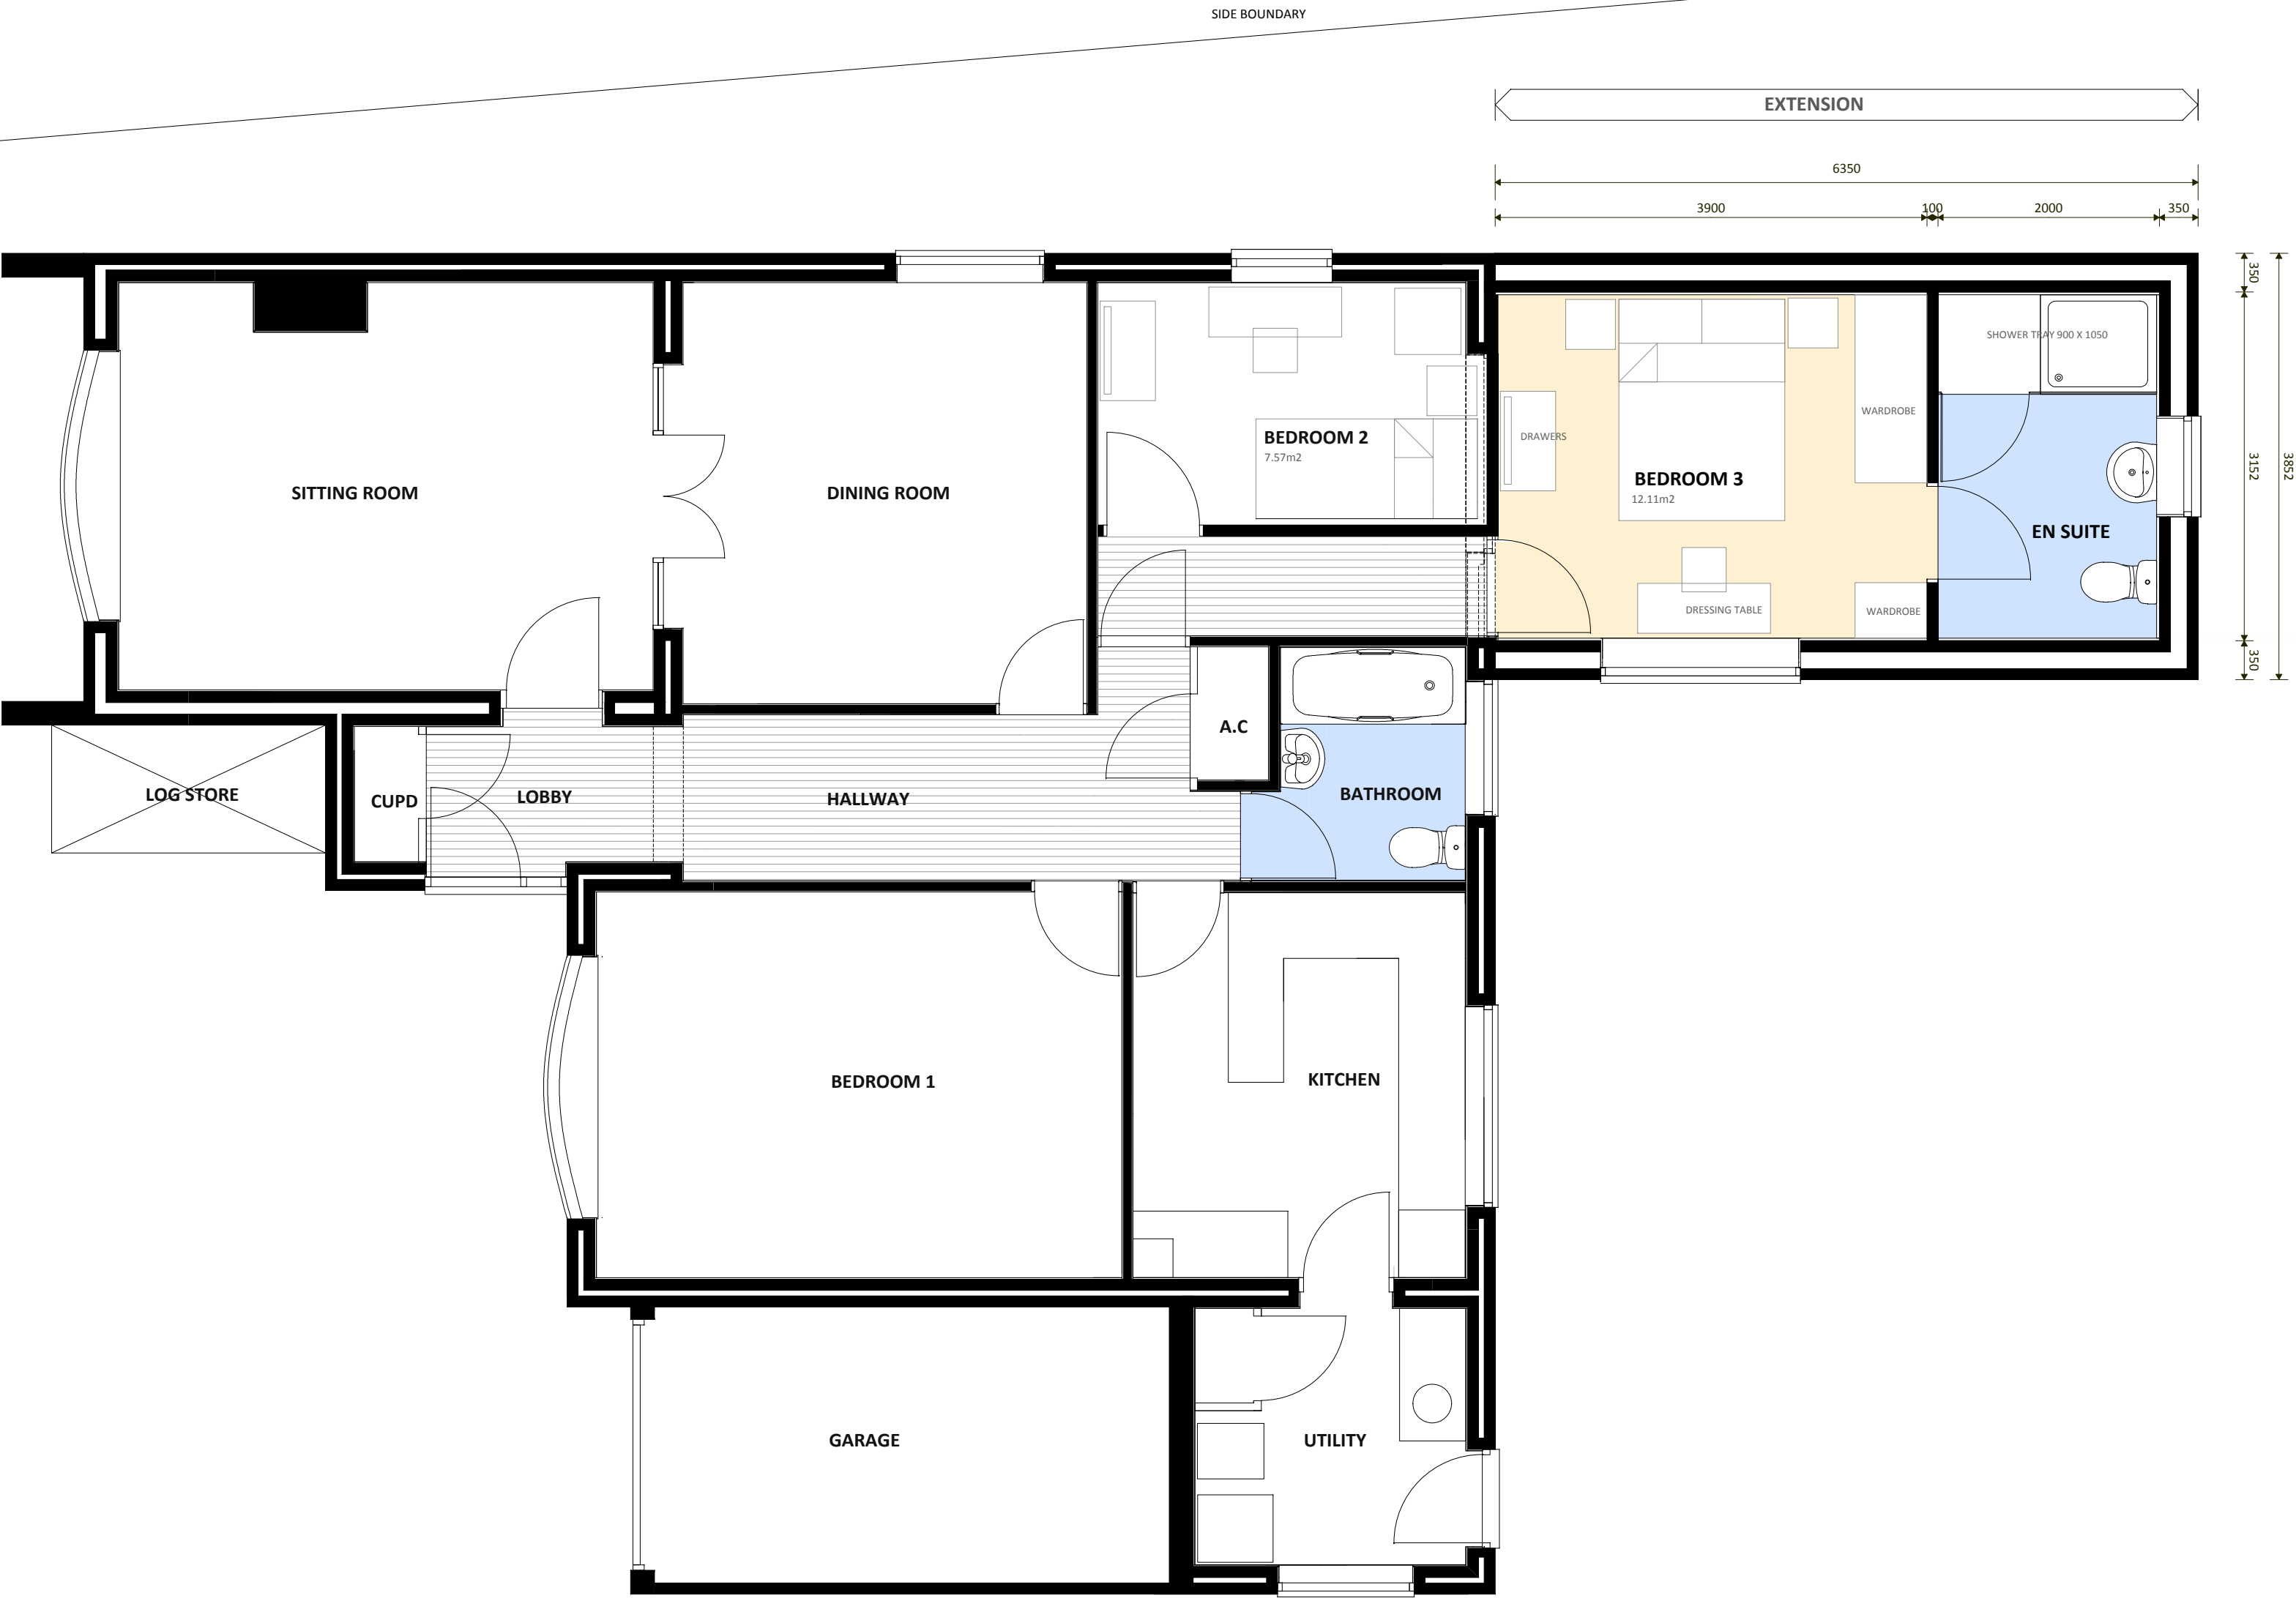

GROUND FLOOR PLAN PROPOSED

drawing number
GY/10/A

revision
A 07/11/2022 Drawing first issued.



- NOTES
- 1 Do not scale from the drawings. Dimensions to be checked on site
 - 2 All work to comply with the current building regulations.
 - 3 All drawings are the copyright of sharman architecture.
 - 4 This drawing is intended to identify the main features and principal components. Construction work should be carried out and supervised by experienced and competent personnel and hence exhaustive detail is not required.

scale
1:50 Print at A2

date
NOVEMBER 2022

title
PROPOSED GROUND FLOOR PLAN

contract
MR GEOFF YARHAM