


NOTE: All drawings are the copyright of sharman architecture.

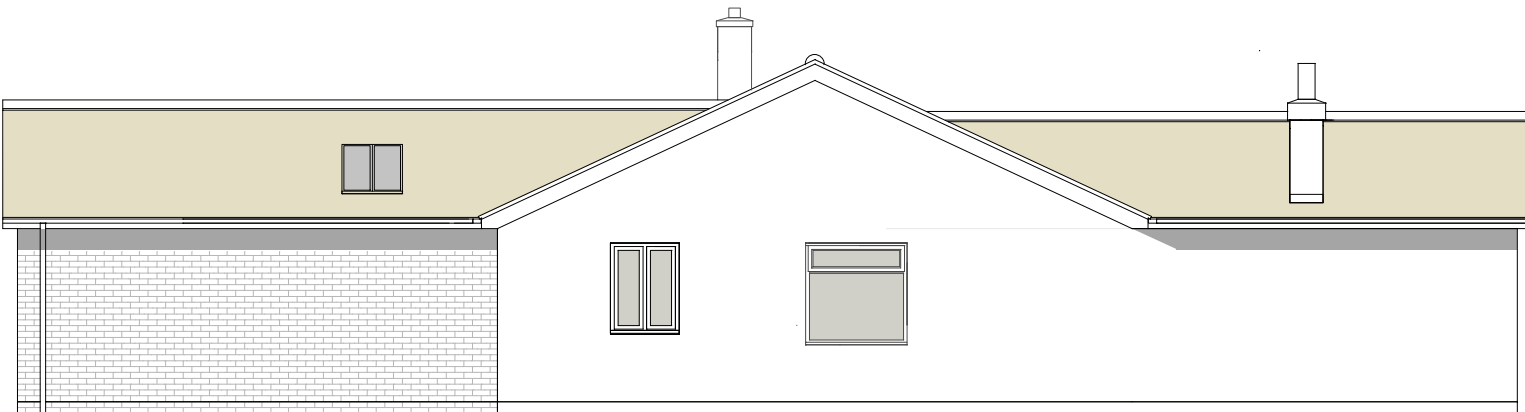


EXISTING & PROPOSED FRONT ELEVATION




PROPOSED SIDE ELEVATION 2



PROPOSED REAR ELEVATION

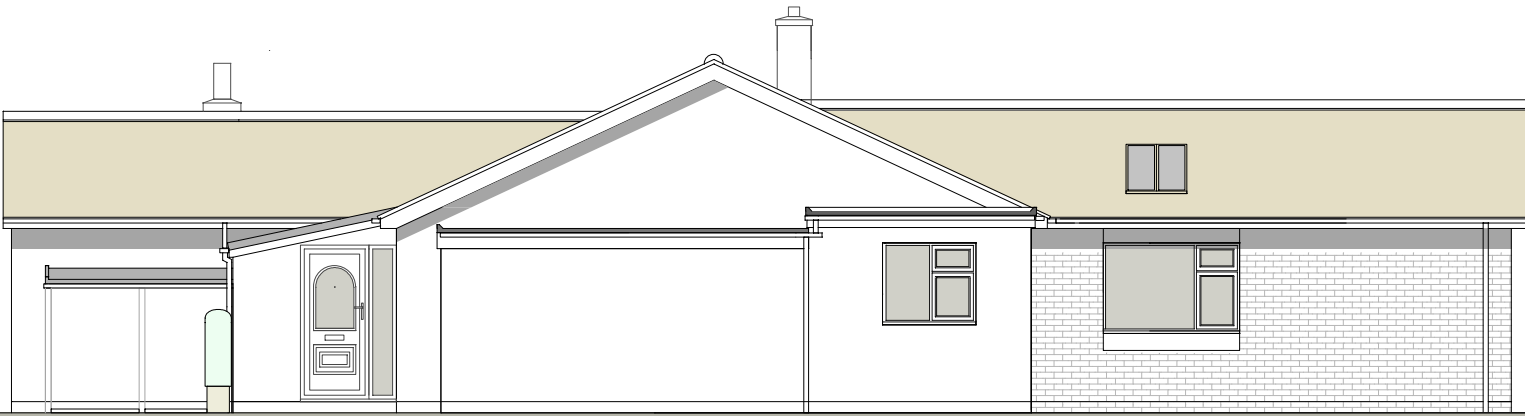

PROPOSED SIDE ELEVATION 1

 

title PROPOSED ELEVATIONS	scale 1:100 @ A3	date NOVEMBER 2022
contract MR GEOFF YARHAM	revision A 07/11/2022 Drawing first issued	