



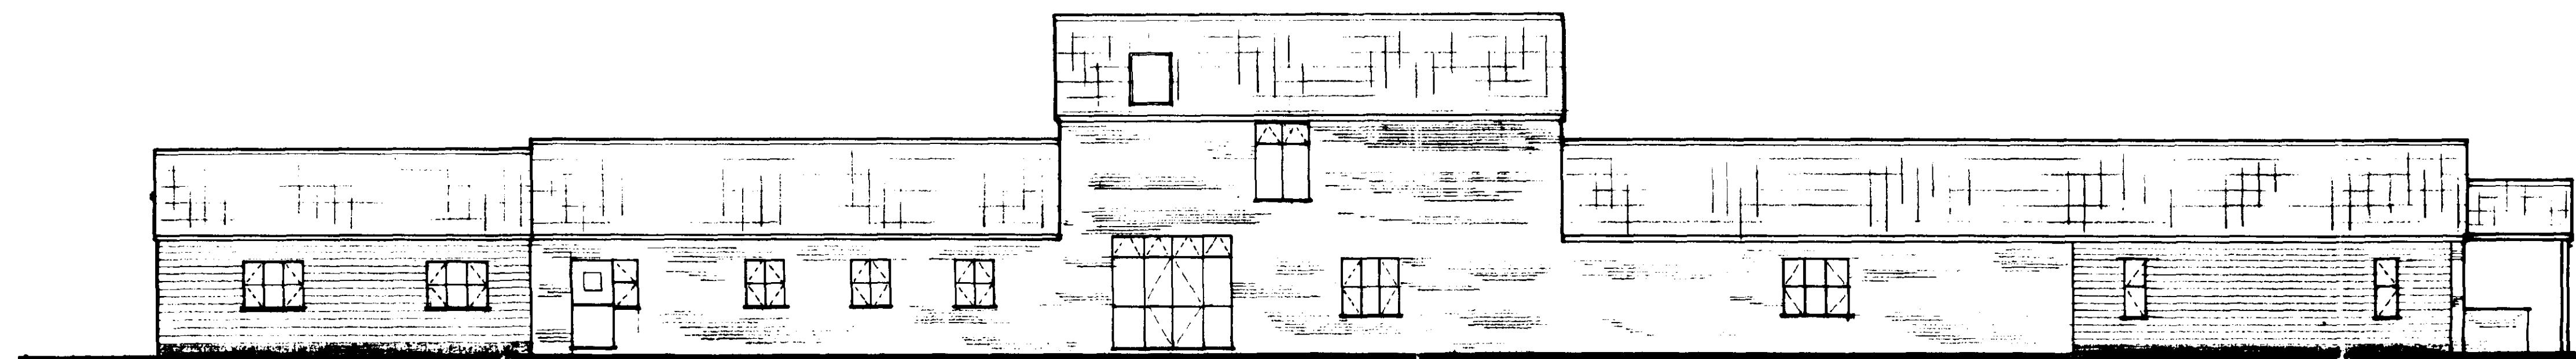


COURTYARD ~ NORTH ELEVATION

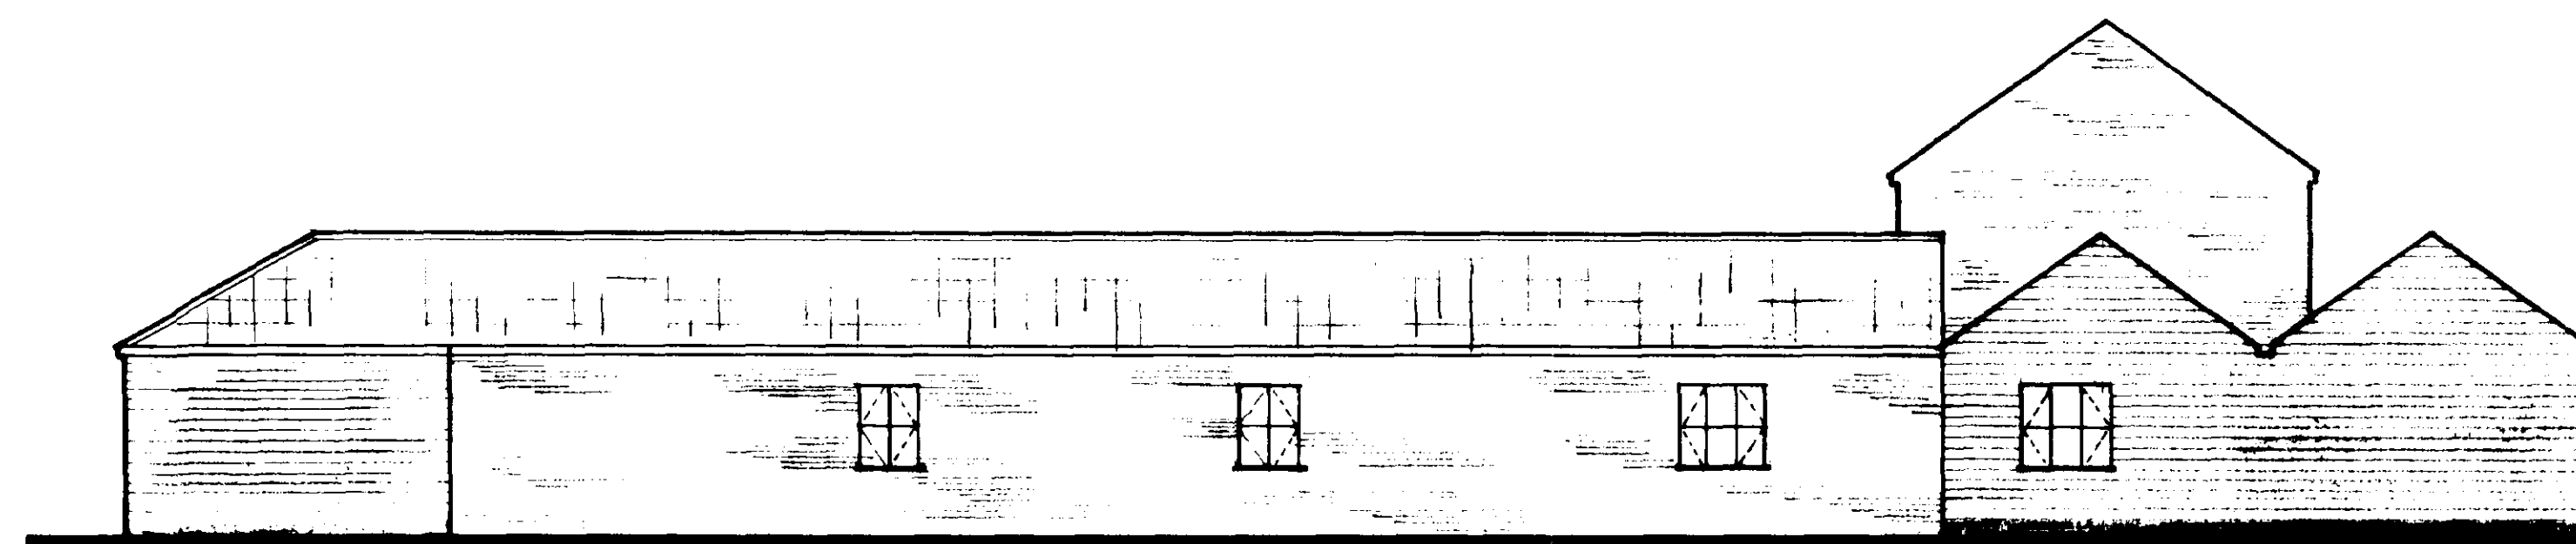

NORTH ELEVATION




EAST ELEVATION

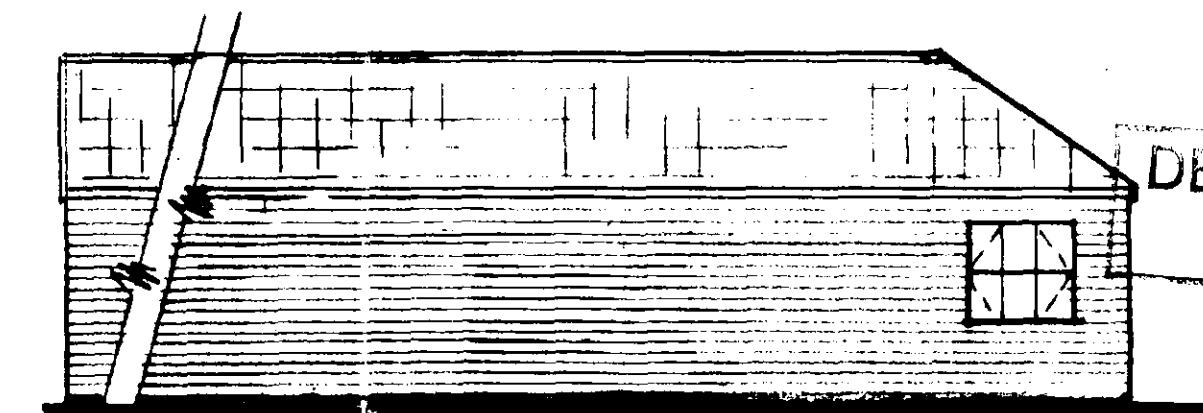

SOUTH ELEVATION ~ (BED 1)

DETERMINED
PLAN

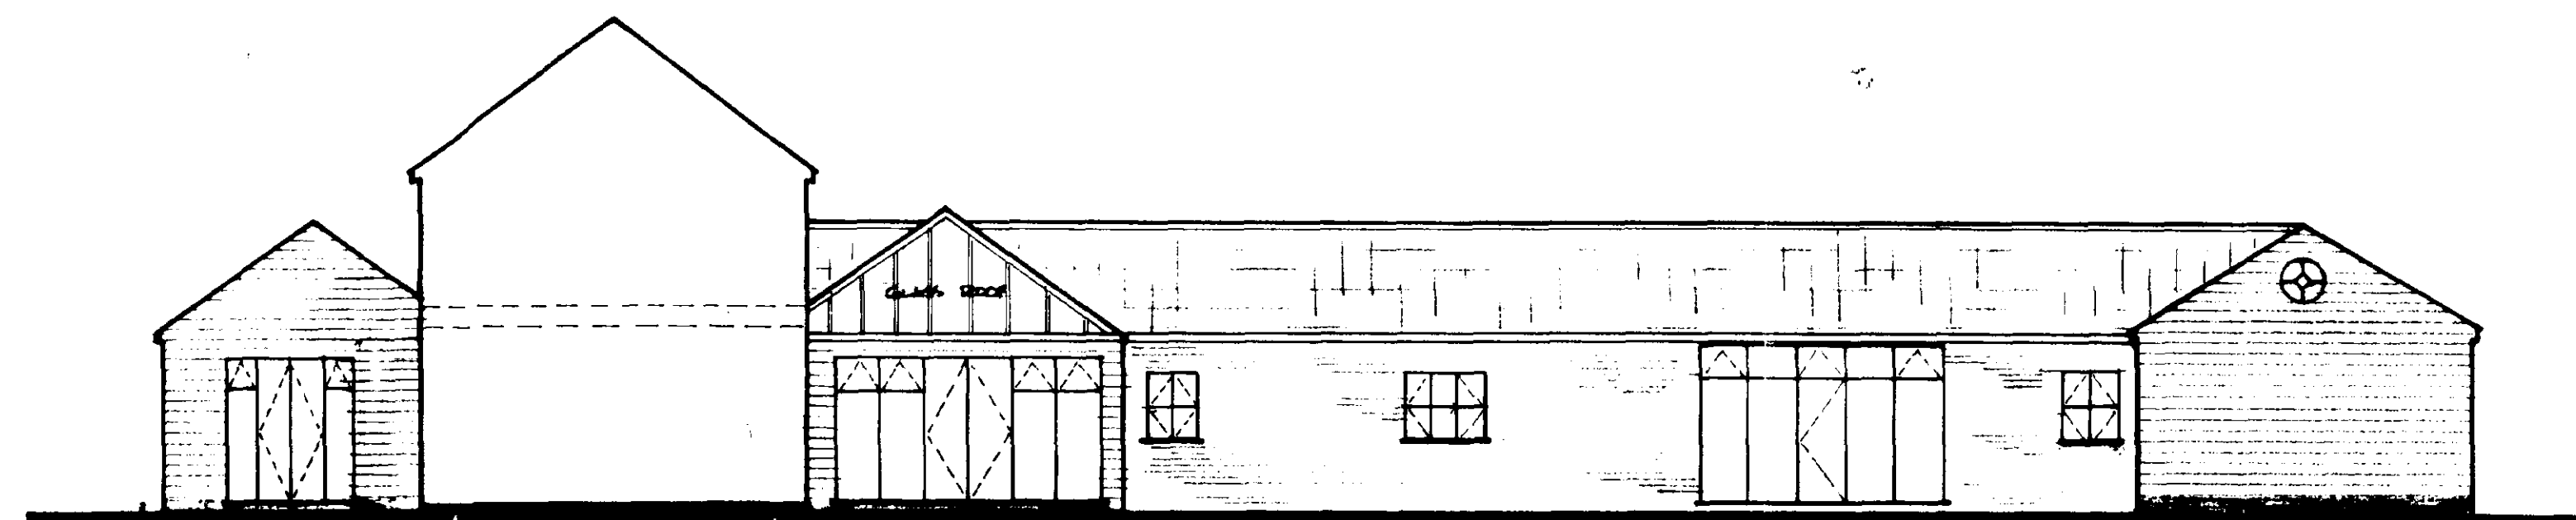

COURTYARD ~ EAST ELEVATION

EXTERNAL MATERIALS:-

ROOF: EXISTING SLATE ROOFS
TO REMAIN - ALL NEW
ROOFS TO MATCH ENG.

WALLS: EXISTING BRICKWORK
TO BE CLEANED DOWN


ALL NEW WALLS TO BE
CLAD IN 200mm TIMBER
FEATHER EDGE BOARDING
PAINTED BLACK. BRICK WORK
TO BE PAINTED

WINDOWS: ALL EXISTING OPENINGS
TO REMAIN - ALL NEW
WINDOWS TO BE SPECIFIED
BY ARCHITECT
STYLE: STRAIGHTEN HORIZONTAL
RAILINGS (SEE SPEC NOTE)

RAINWATER GOODS: BLACK UPVC 11/2" DIA
GUTTER DOWN PIPES

REV. A: 20.11.99 GENERAL EDITION FOLLOWING
PLANNING AGREEMENT.

Project	Proposed Barn Conversion Postland House Farm Postland, Crowland Nr. Peterborough
Title	Proposed Elevations Sheet 1
Scale	1:100
Date	May 1999
Drawing No	PH / P / 03 A

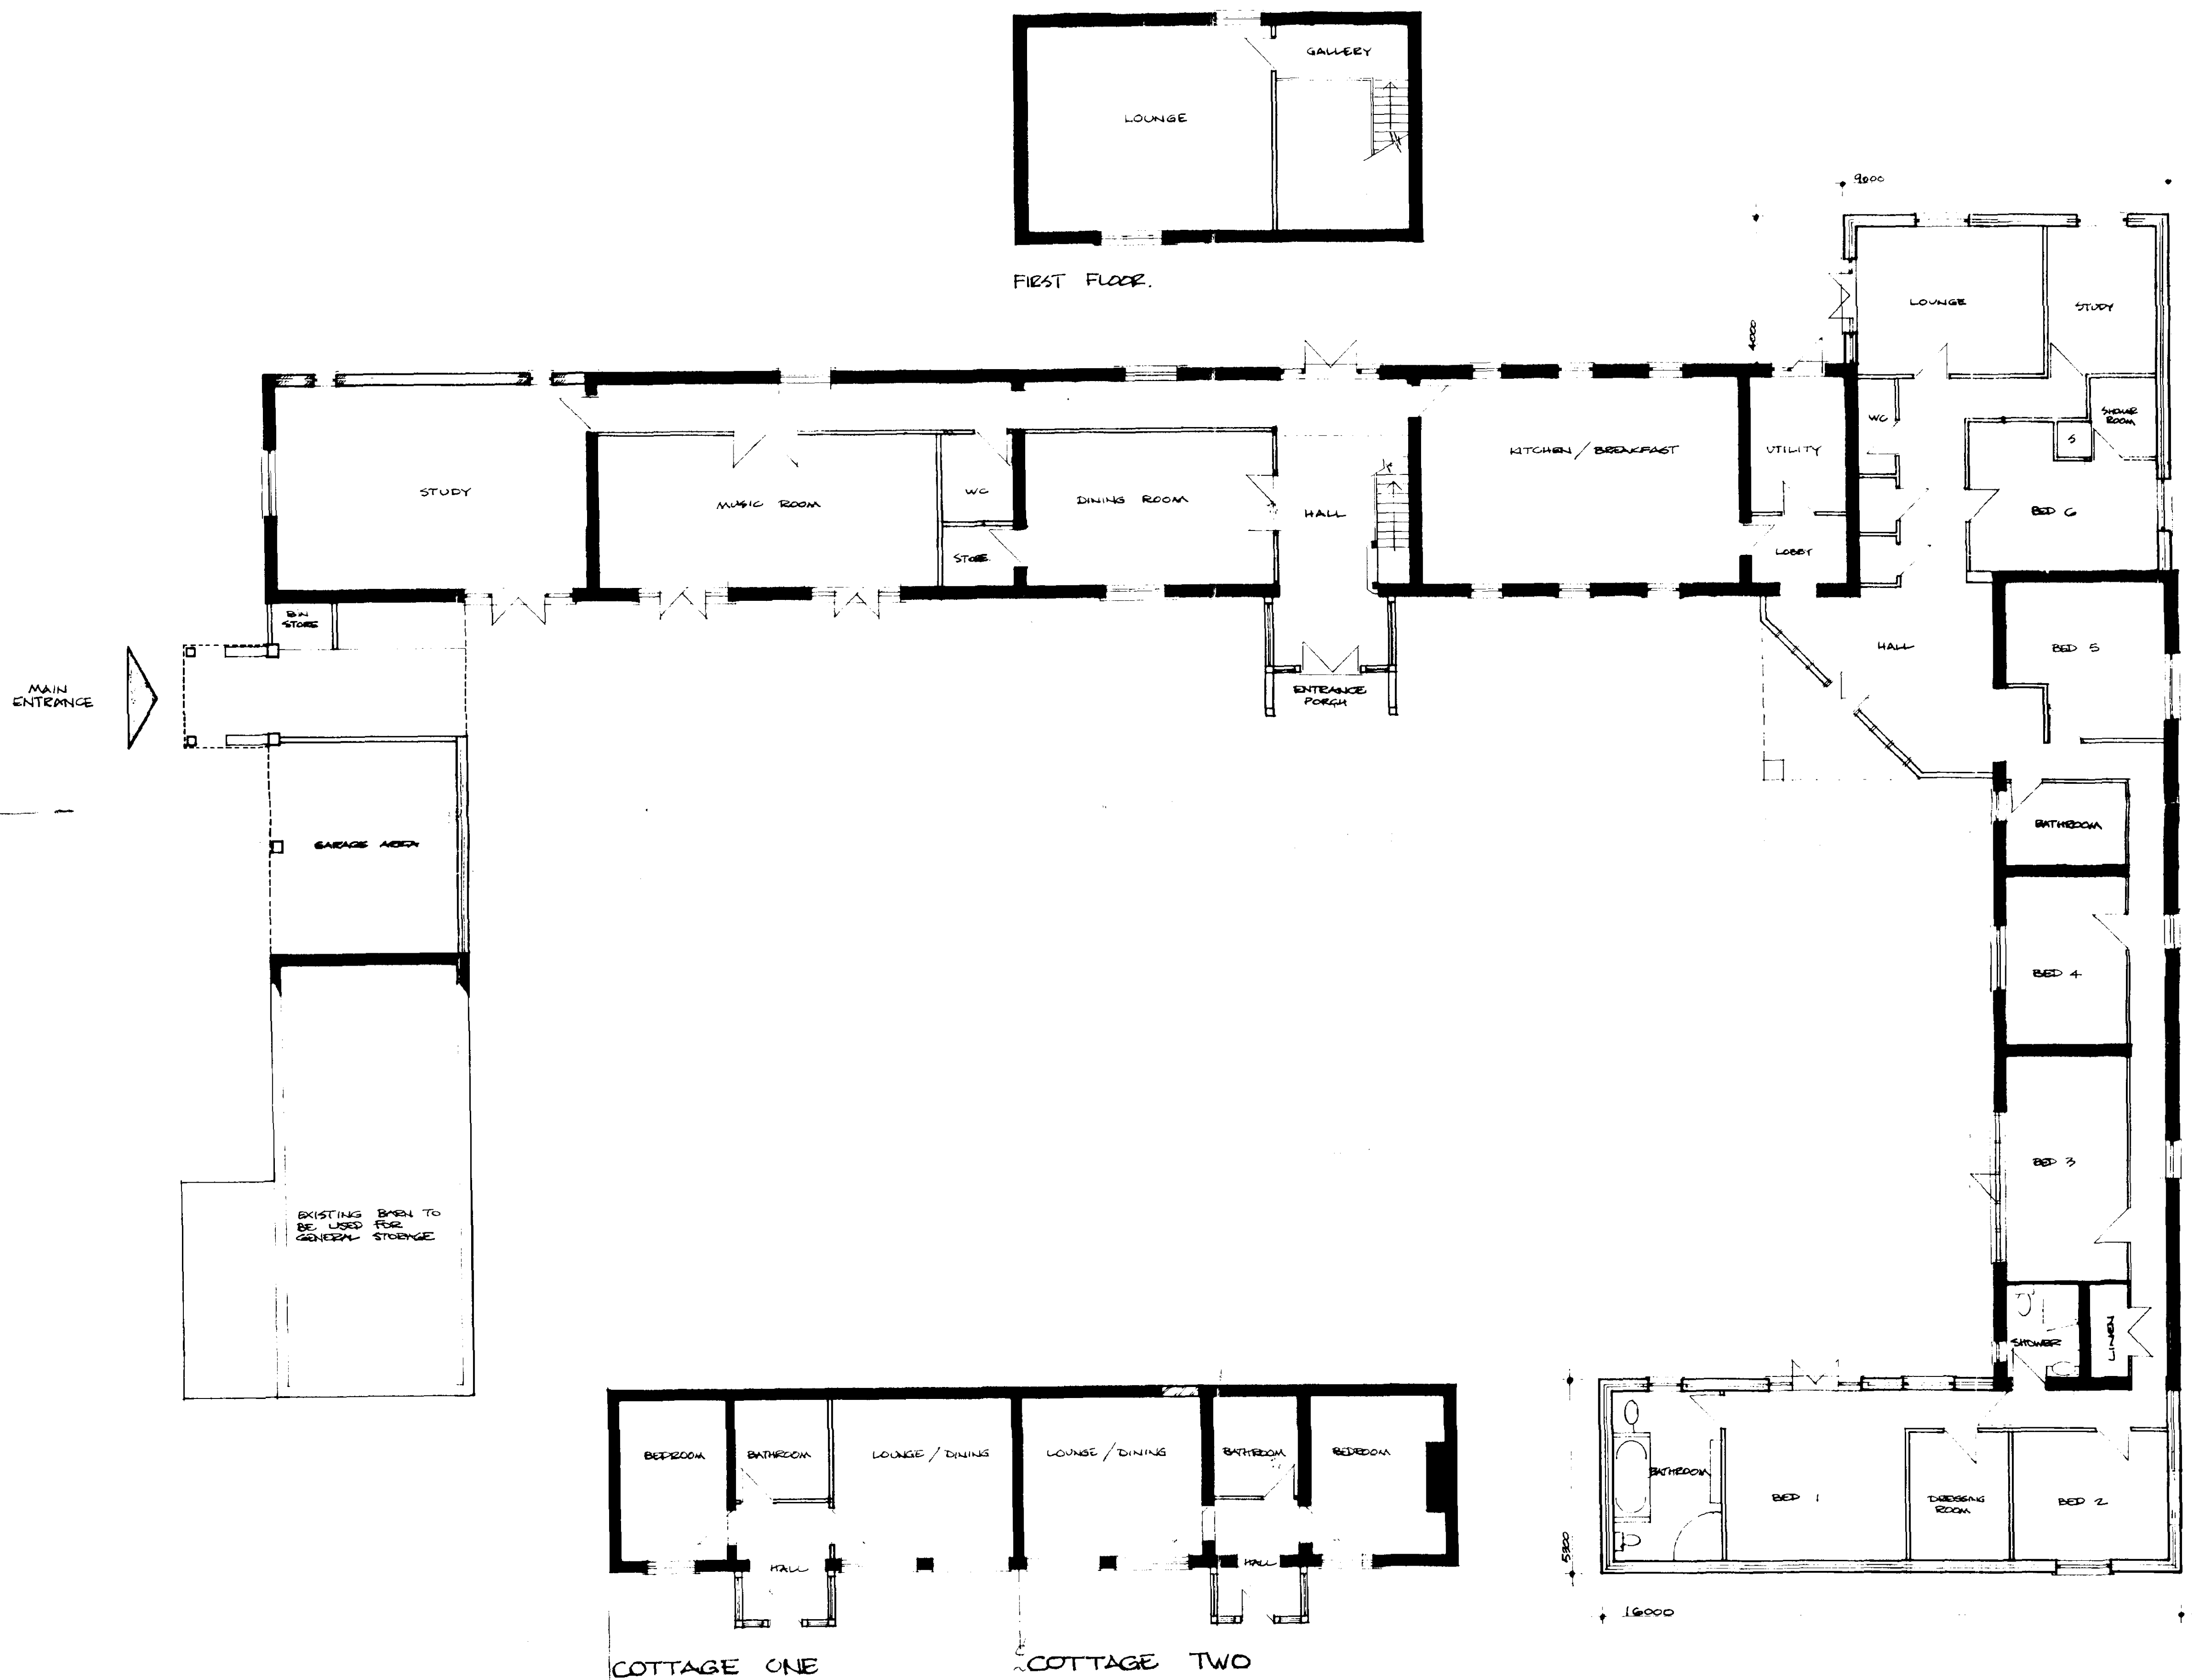

**DETERMINED
PLAN**


Ref. *[Signature]*

20.11.99
- 20.11.99
Ref: 1090/99


NO. ALL EXISTING WALLS SHOWN SOLID
20.11.99 GENERAL ENVISIONS FOLLOWING
PLANNING MEETING

Project	Proposed Barn Conversion Postland House Farm Postland, Crowland Nr. Peterborough
Title	Proposed Ground Floor Plans
Scale	1:100
Date	May 1999
Drawing No	PH / P / 02 <i>AKS</i>


BLOCK 1

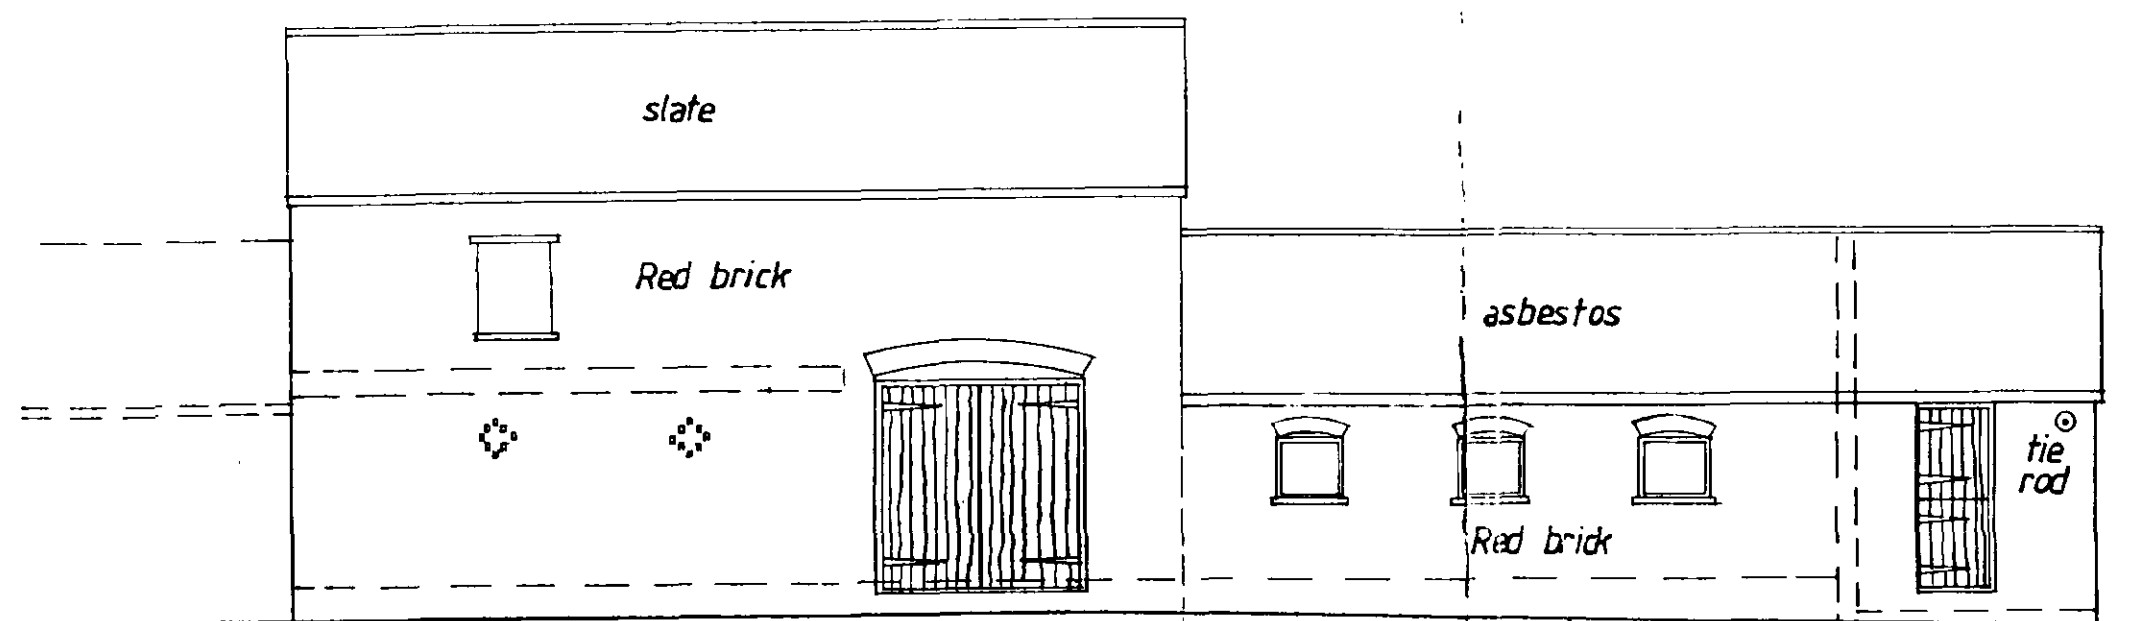


SOUTH ELEVATION (courtyard)

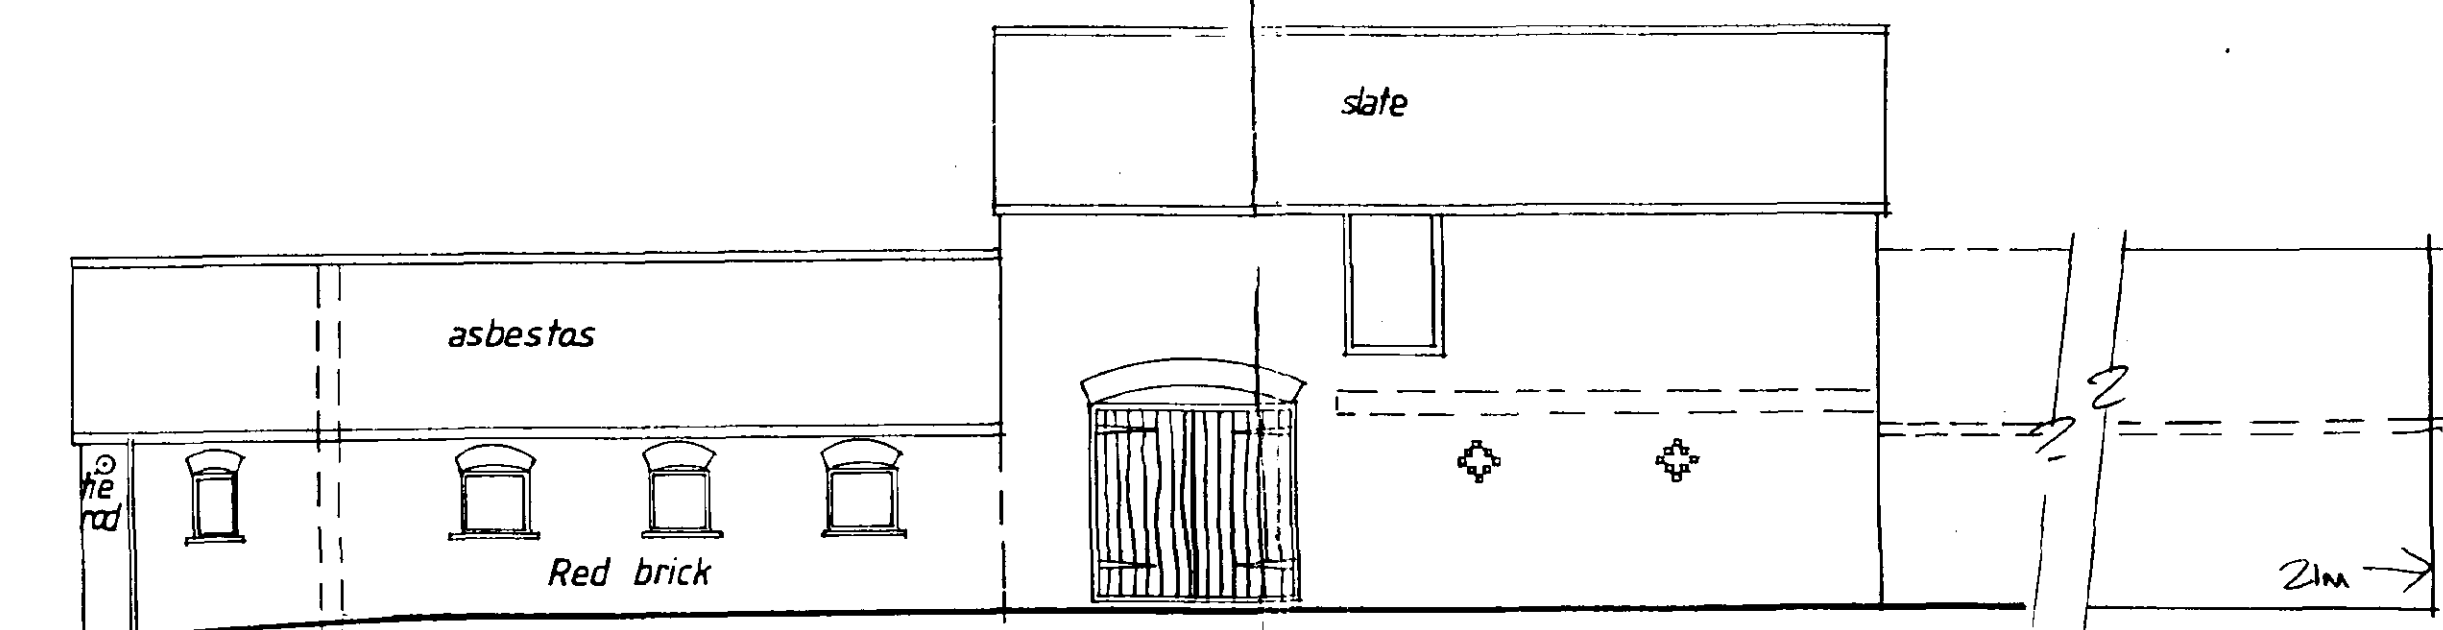

NORTH ELEVATION

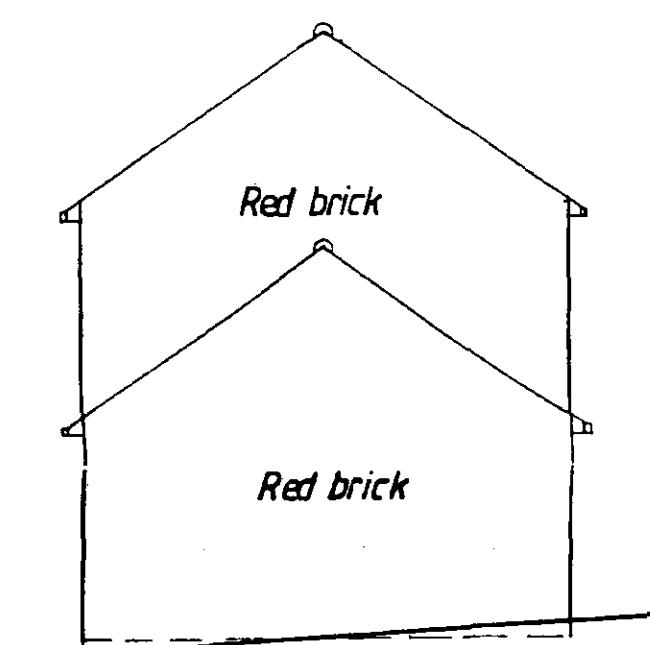


EAST ELEVATION

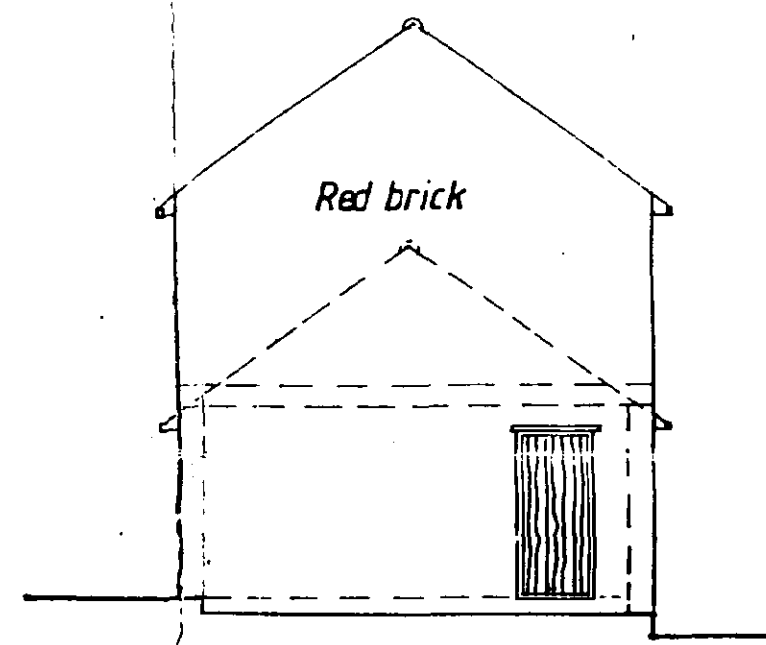


WEST ELEVATION


BLOCK 3

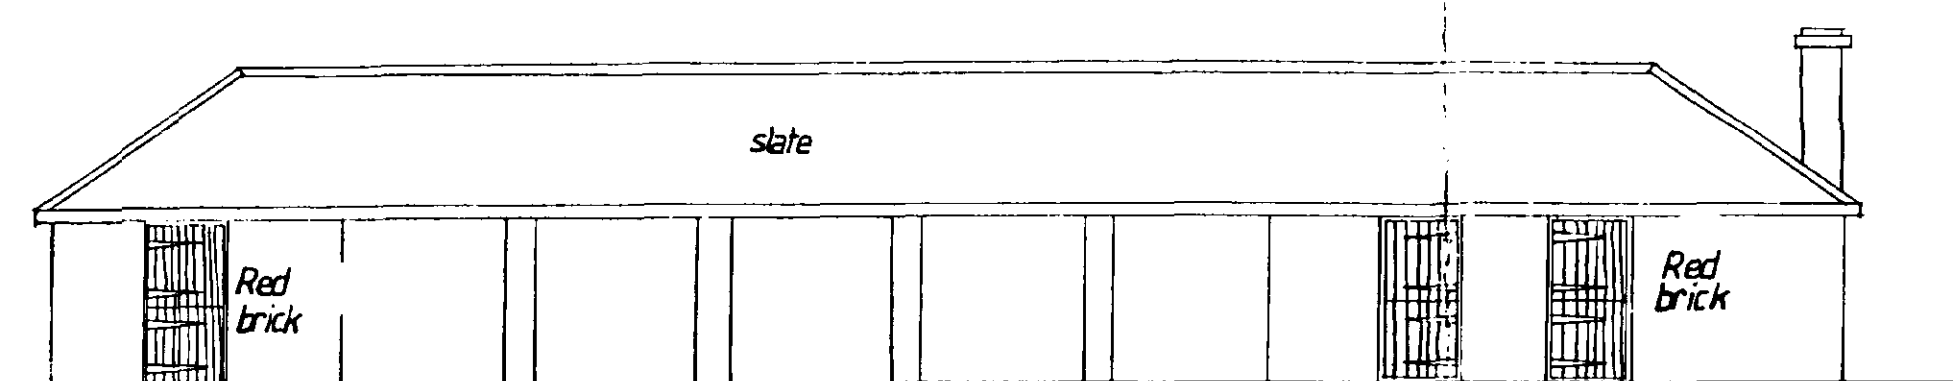


SOUTH ELEVATION

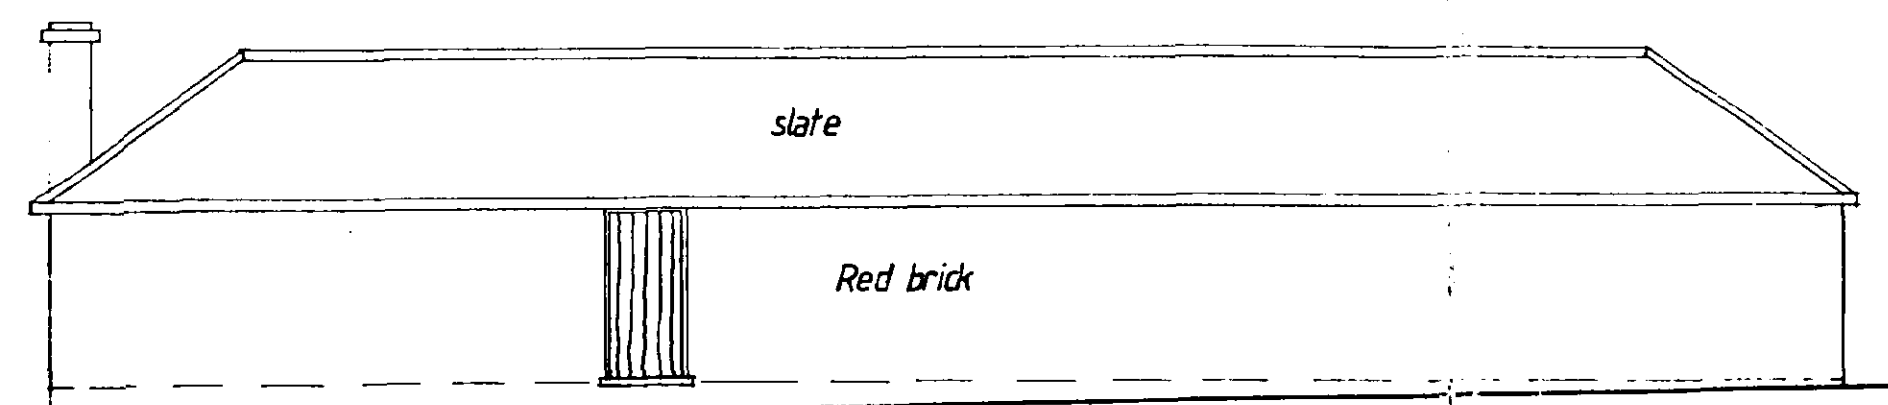


NORTH ELEVATION (courtyard)

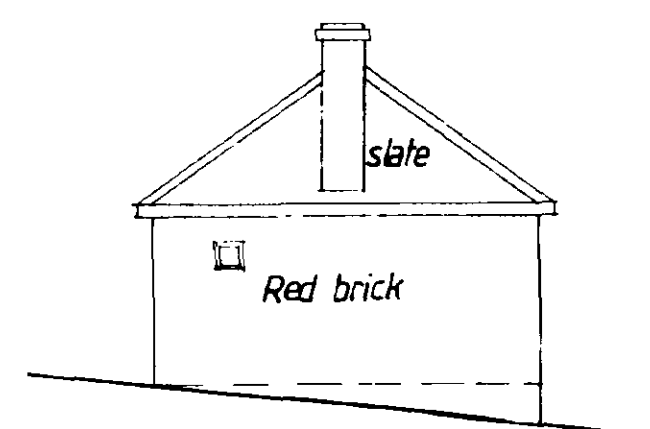


EAST ELEVATION

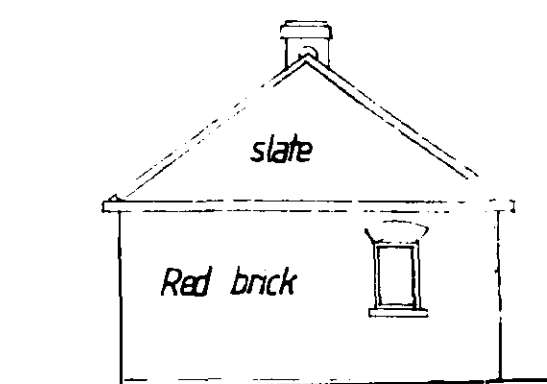


WEST ELEVATION

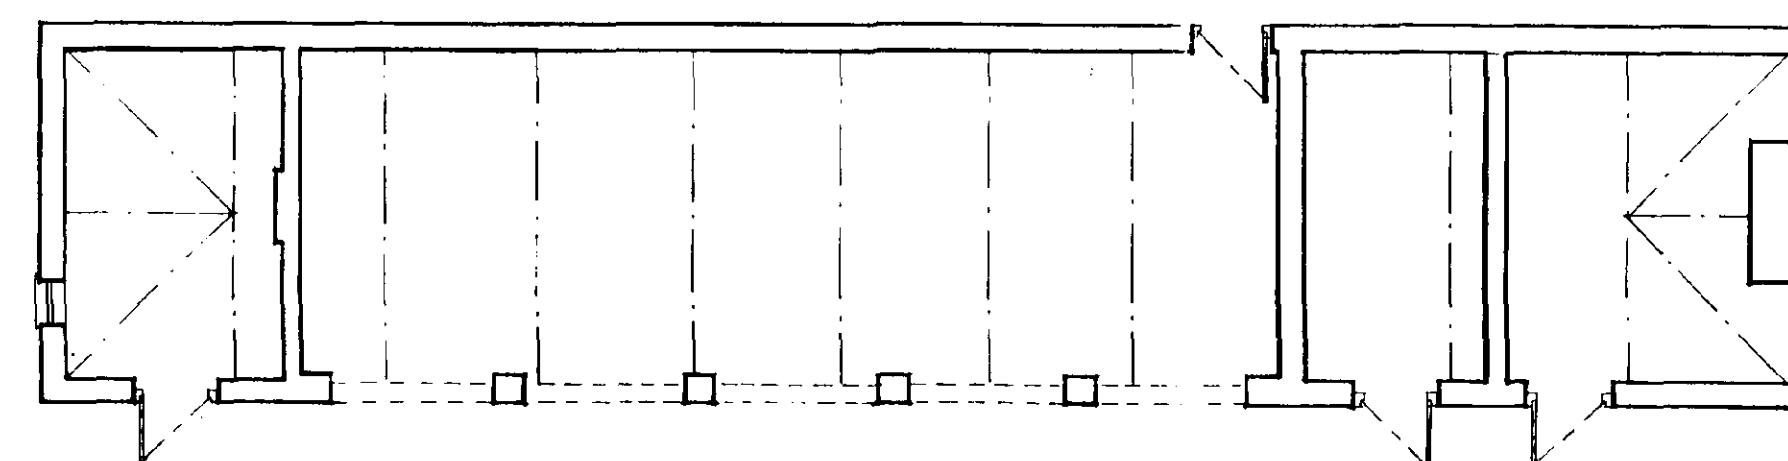

BLOCK 3 PLAN

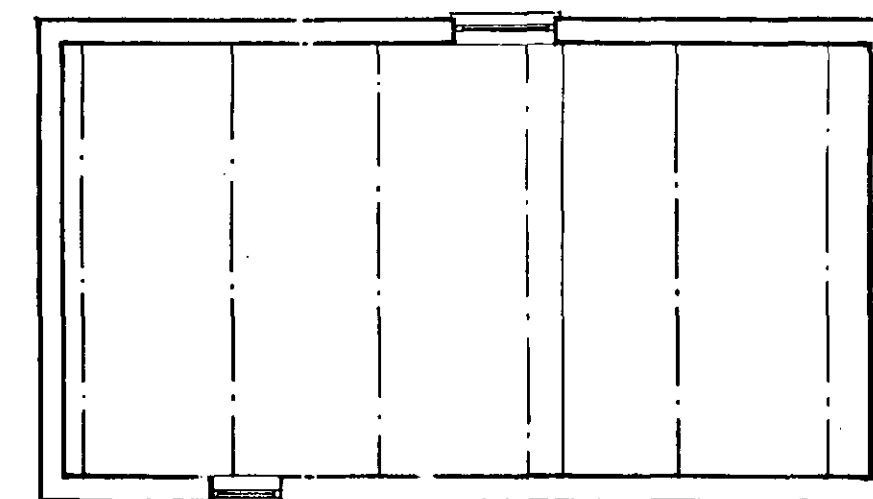

FIRST FLOOR

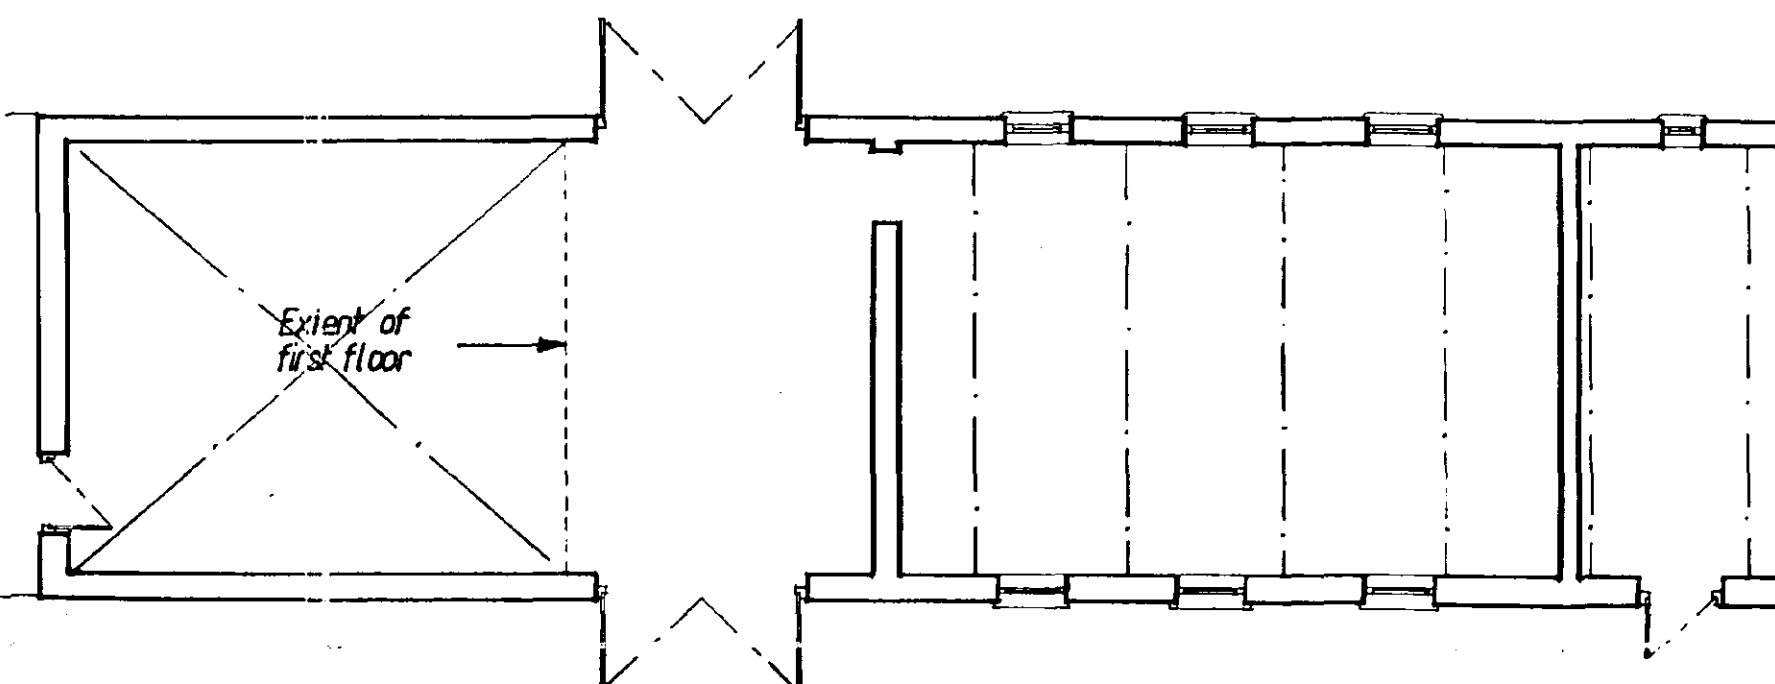


GROUND FLOOR


BLOCK 1 PLAN

COURTYARD


BLOCK 2

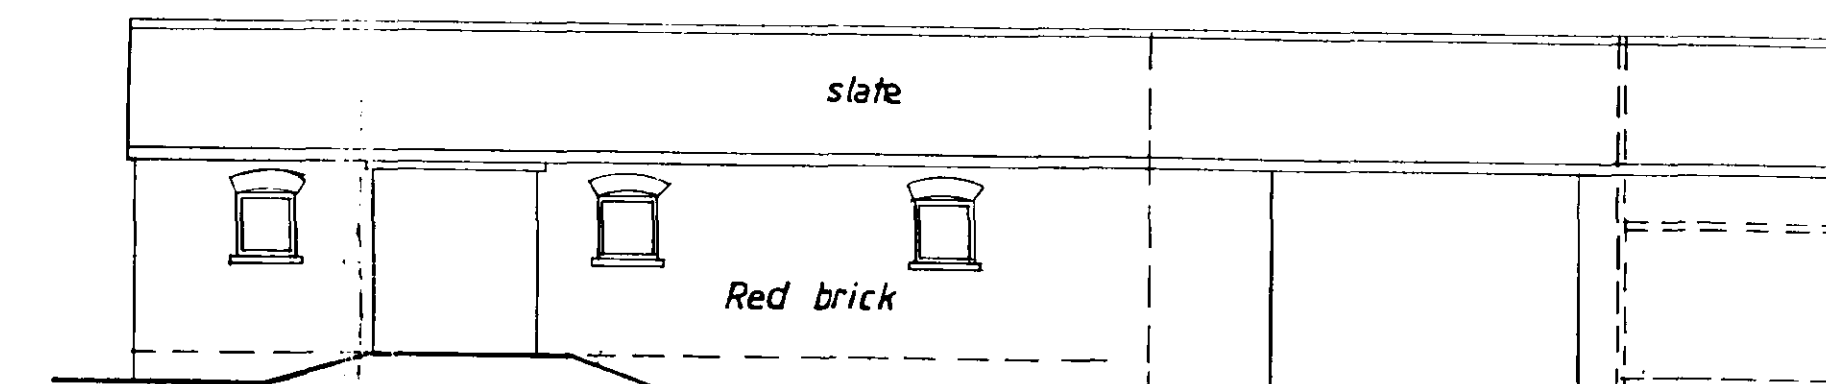


WEST ELEVATION (courtyard)

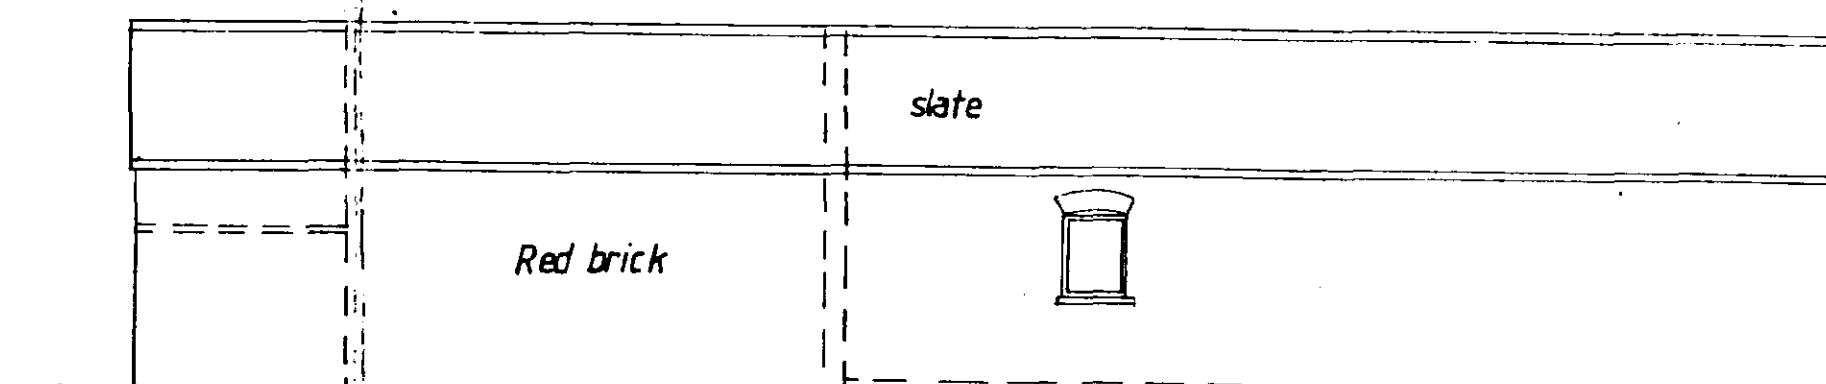


EAST ELEVATION

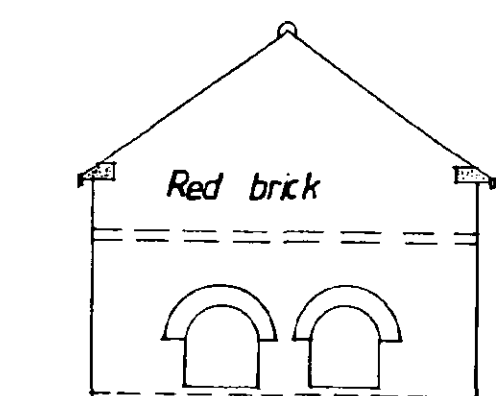

SOUTH ELEVATION

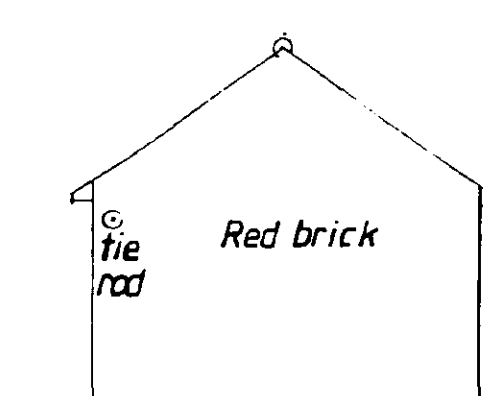

NORTH ELEVATION

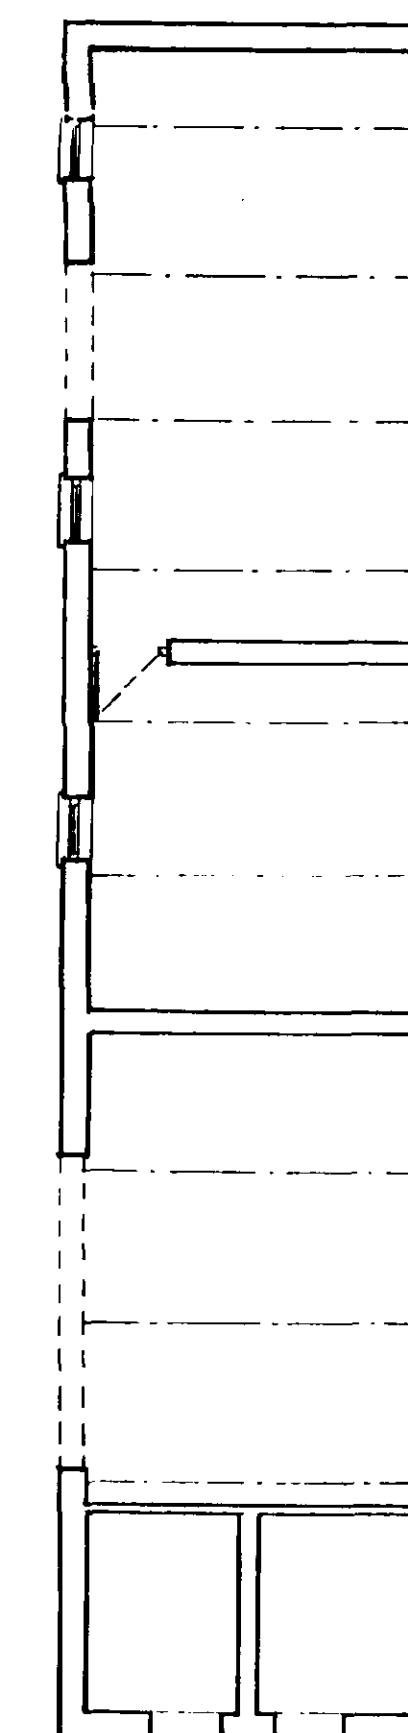

BLOCK 2 PLAN

GROUND FLOOR

FIRST FLOOR

NOTES:
All dimensions must be checked on site and not scaled from this drawing.

**DETERMINED
PLAN**

SOUTH ELEVATION
HOUSING ELEVATIONS
25 OCT 1999
Ref: 1090/99

Project	Proposed Barn Conversion Postland House Farm Postland, Crowland Nr. Peterborough
Title	Existing Floor Plans + EXISTING ELEVATIONS
Scale	1:100
Date	May 1999
Drawing No	PH / S / 02