



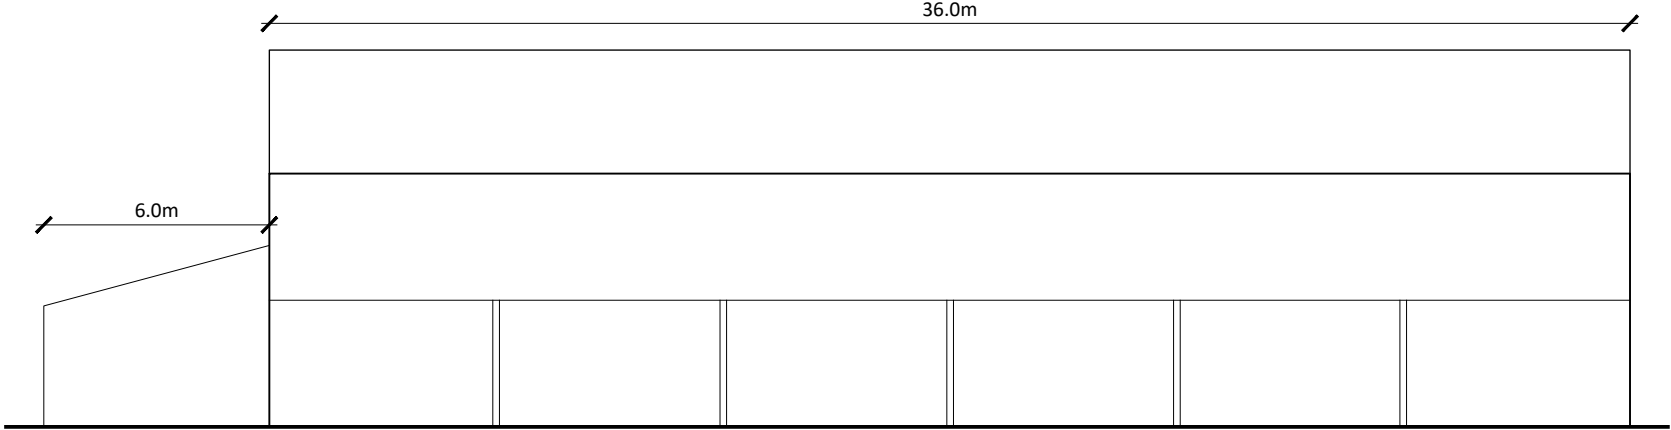


North East Elevation




South West Elevation


Above - Proposed Elevations (1:200)

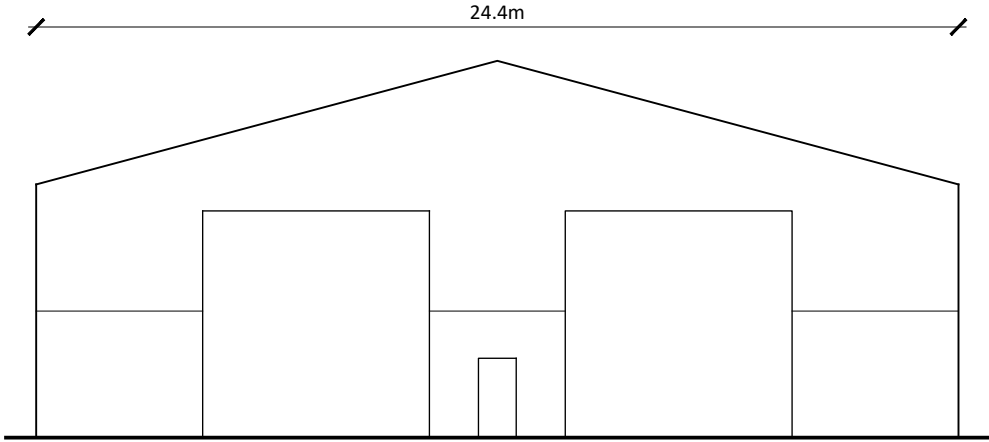 

South East Elevation

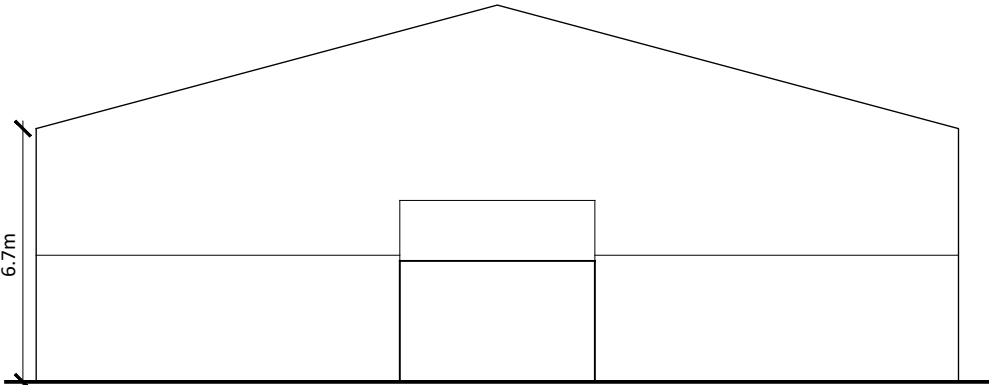



North West Elevation

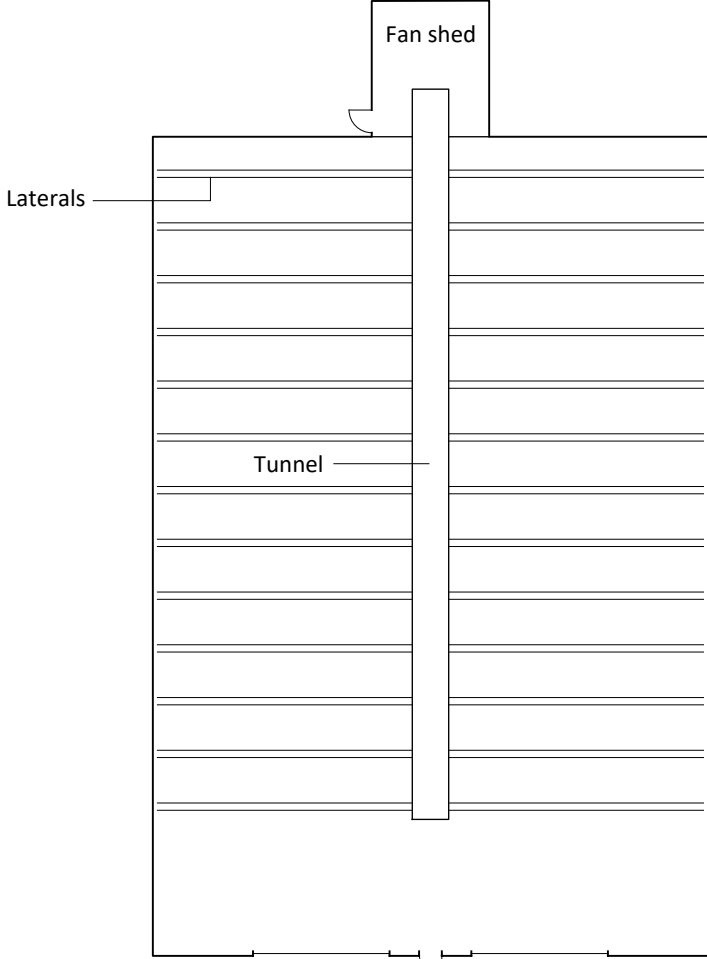


Floor Plan (NTS)



Above - Proposed Site Plan (1:500)

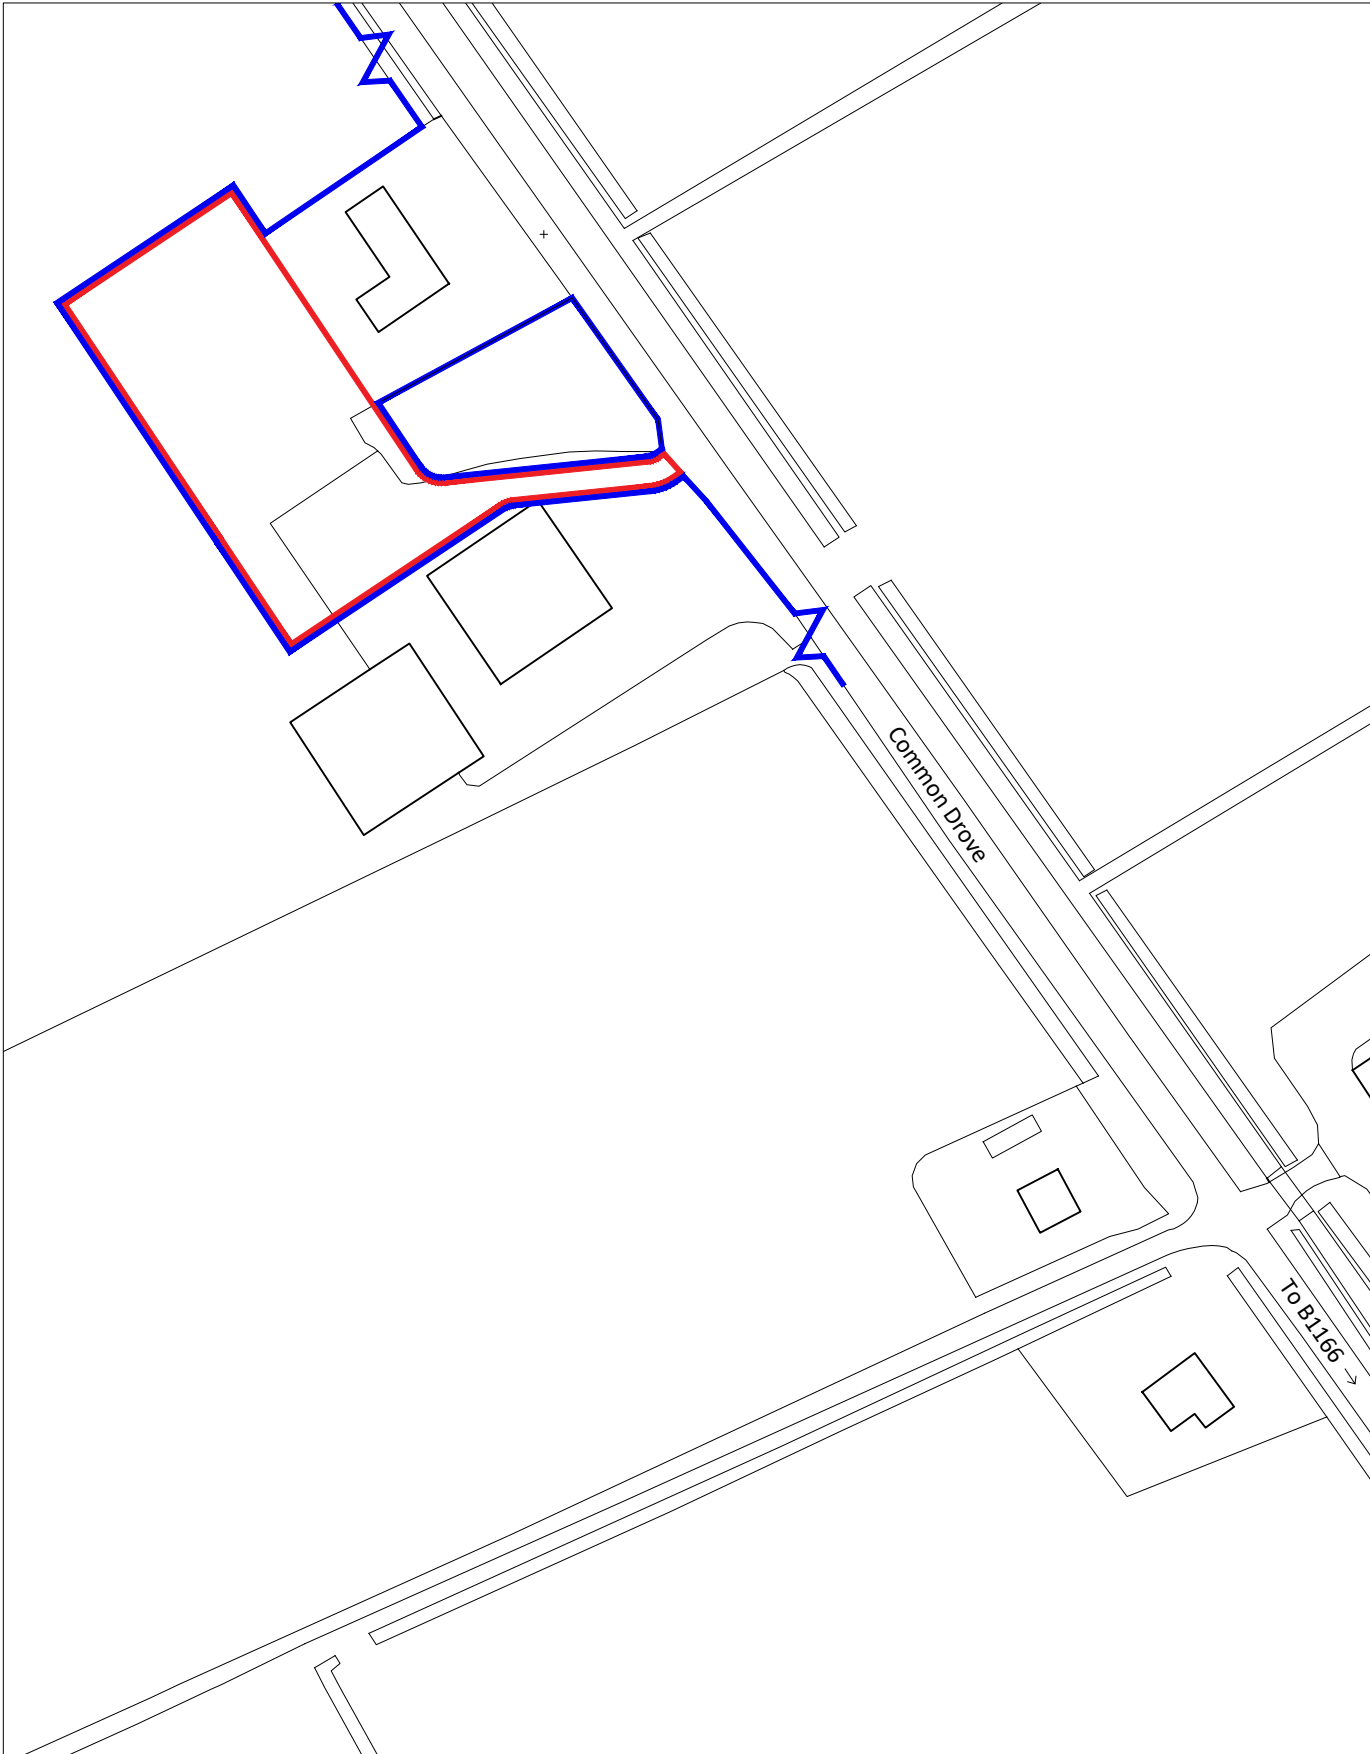 

Above - Location Plan (1:1250)

 

Notes

Copyright
© Robert Doughty Consultancy Limited.
All rights described in the Copyright, Designs and Patents Act 1988 have been asserted.

Ordnance Survey Map
© Crown Copyright. OS Licence No: AR 100010613.

Dimensions
All dimensions shown are for the purposes of obtaining the relevant planning permission only.

CDM 2015
This drawing is for illustrative purposes and/or obtaining the relevant planning permission only. It should not be used for construction and accordingly, risk identification under the Construction (Design & Management) Regulations 2015 has not been undertaken.

Rev	Description	Date
rdc Robert Doughty Consultancy 32 High Street, Helpringham Sleaford, Lincolnshire, NG34 0RA Tel: 01529 421646 Email: admin@rdc-landplan.co.uk Web: www.rdc-landplan.co.uk		
Client James Tansley		
Project Prior Notification Application - Grain Store Adam's Farm, Common Drove, Crowland		
Drawing Plans & Elevations		
Scale @ A2 As shown		Date 23/10/19
Drawn By WW		Checked By LMS
Job Number 1162-2	Status PL	Purpose of Issue Planning
Drawing No. 1162-2_PL_GA01		Rev -