



All facing brickwork to this section at front elevation to be either new or existing and re-claimed.


Finishes:
 Roof: Interlocking concrete tiles to match existing
 Walls: Facing brickwork to match existing
 Windows: White UPVC frames to match existing

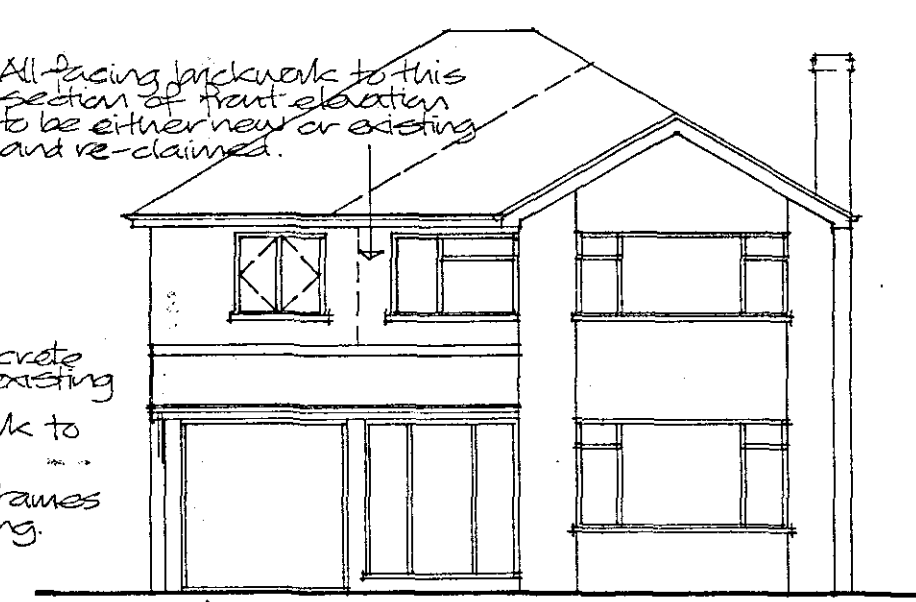


FRONT ELEVATION

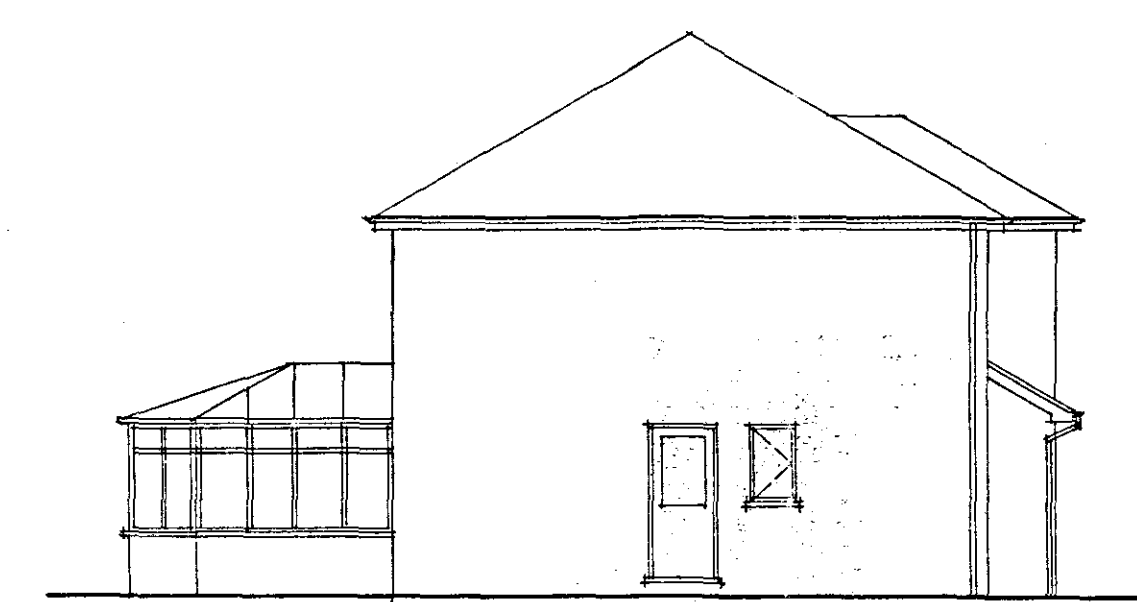


SIDE ELEVATION

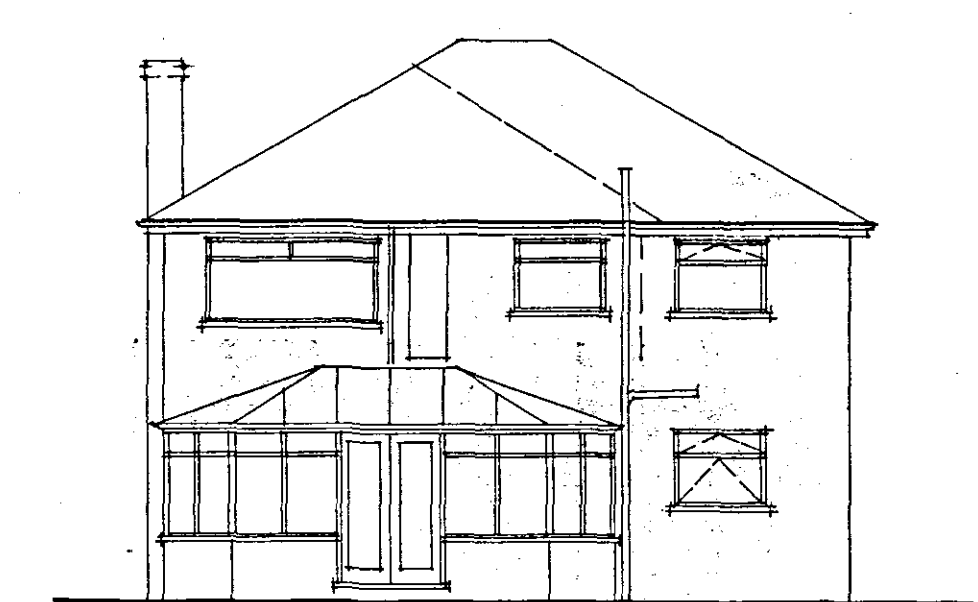


REAR ELEVATION

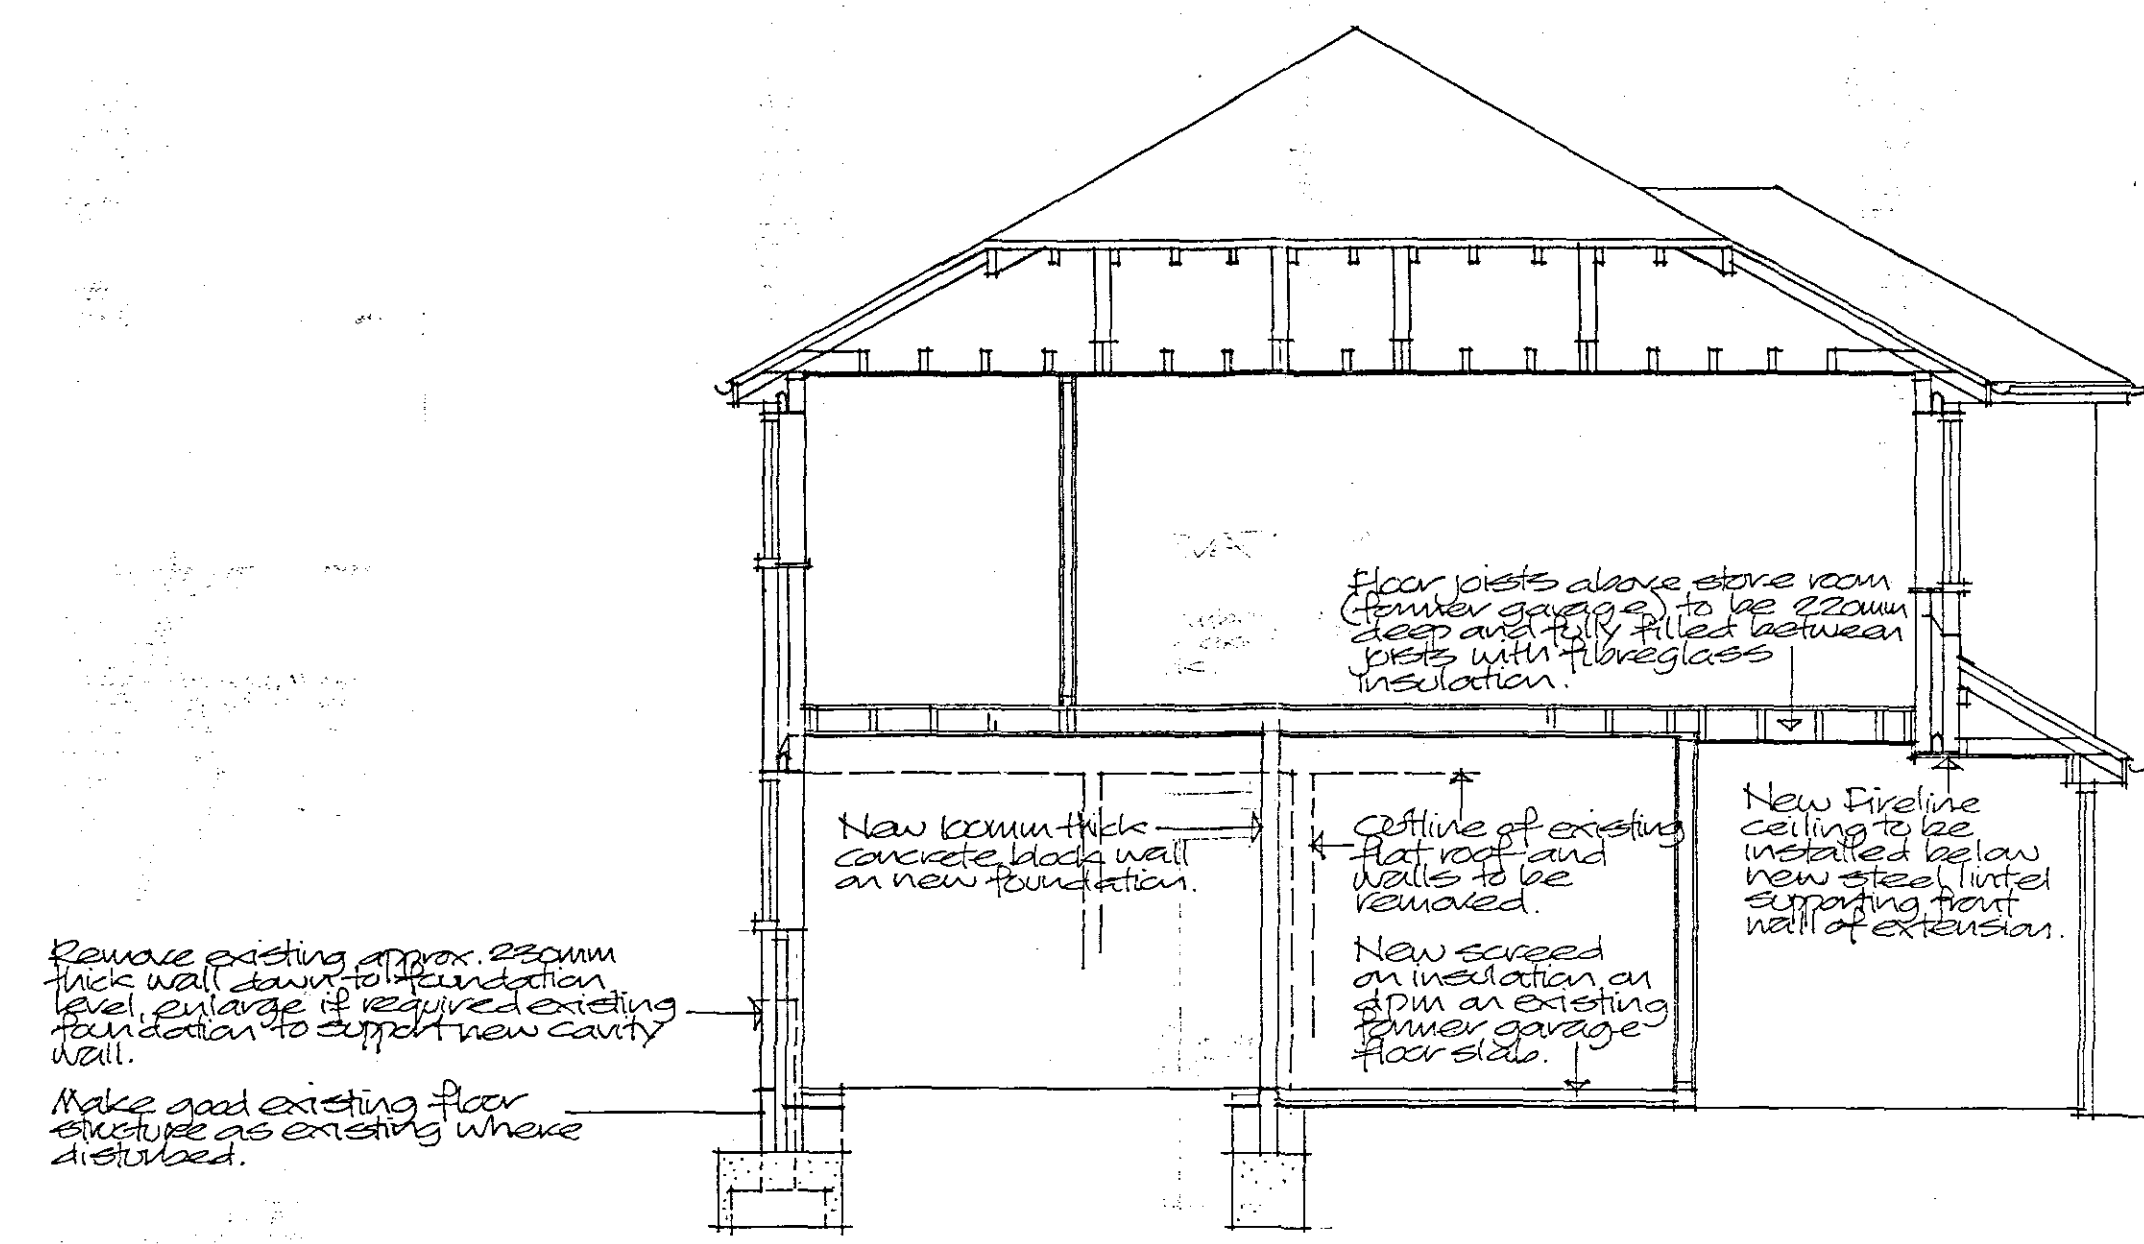


SECTION A-A

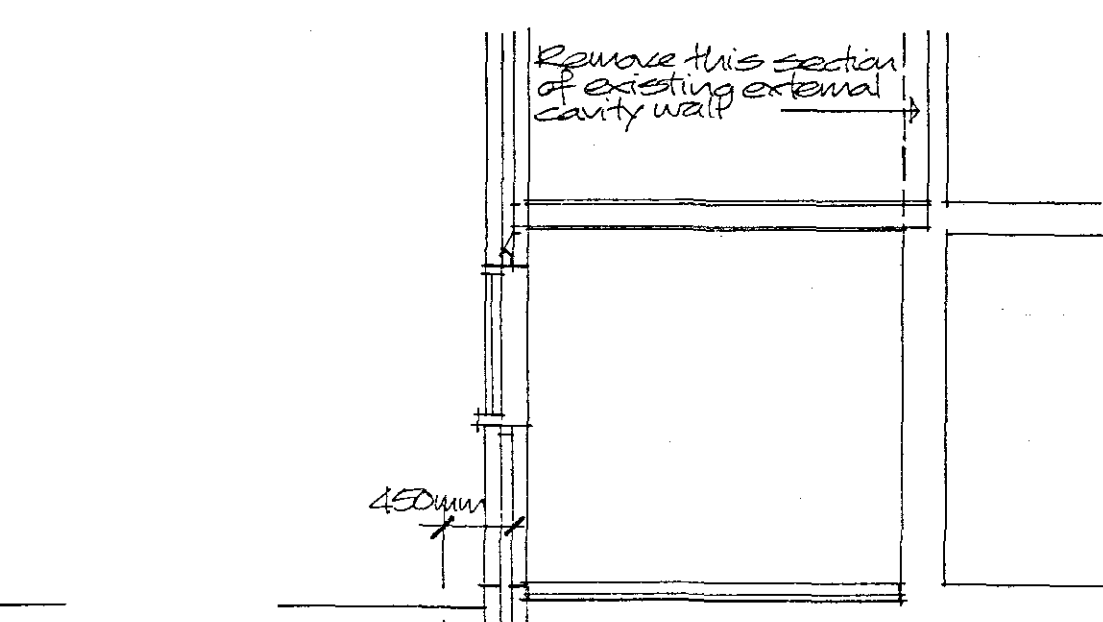




SECTION B-B

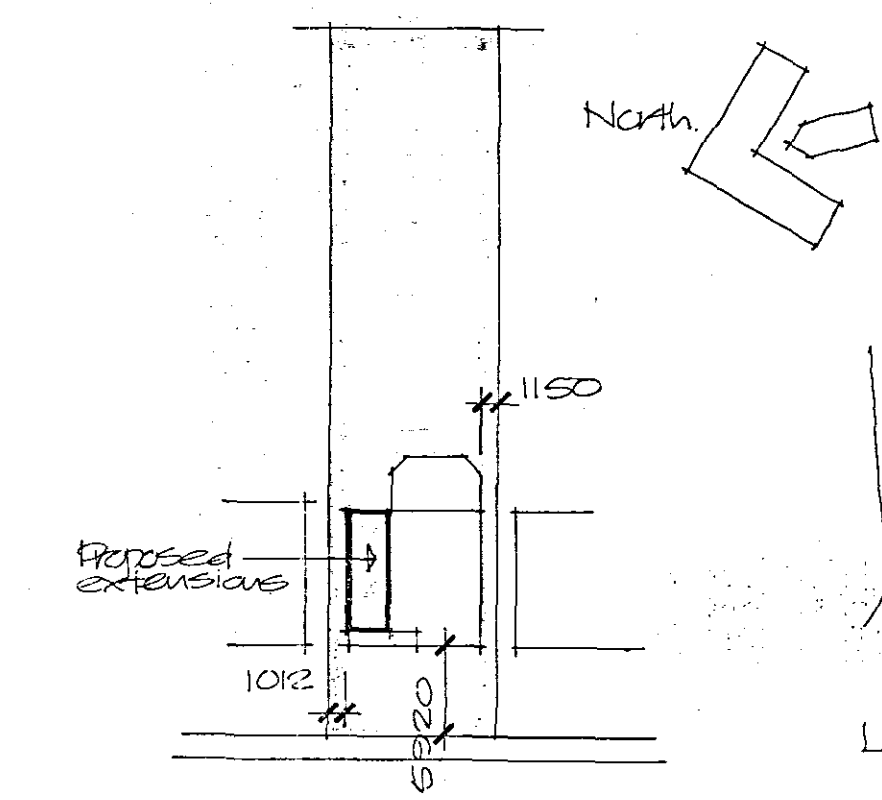

BLOCK PLAN Scale 1:500

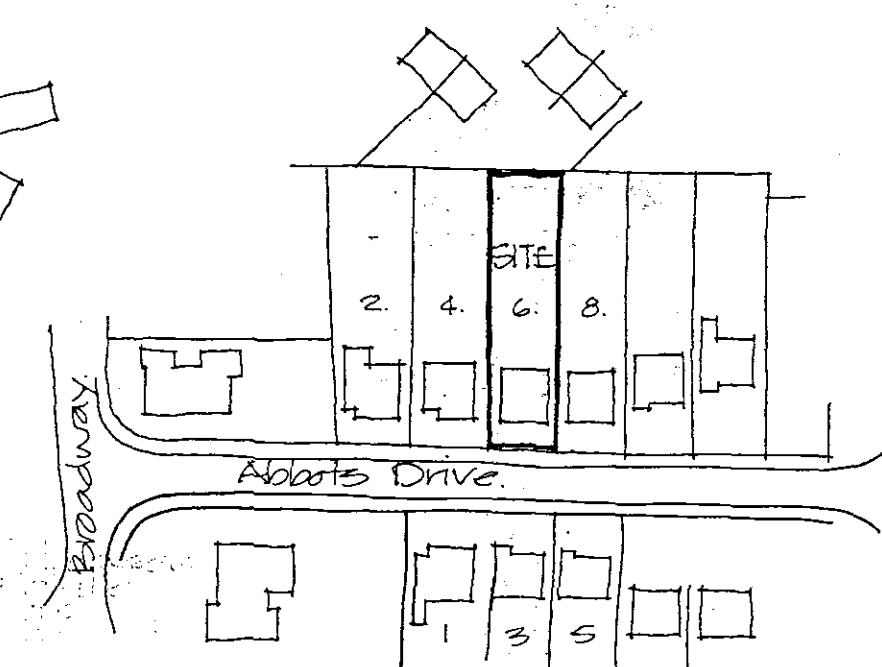

LOCATION PLAN Scale 1:1250

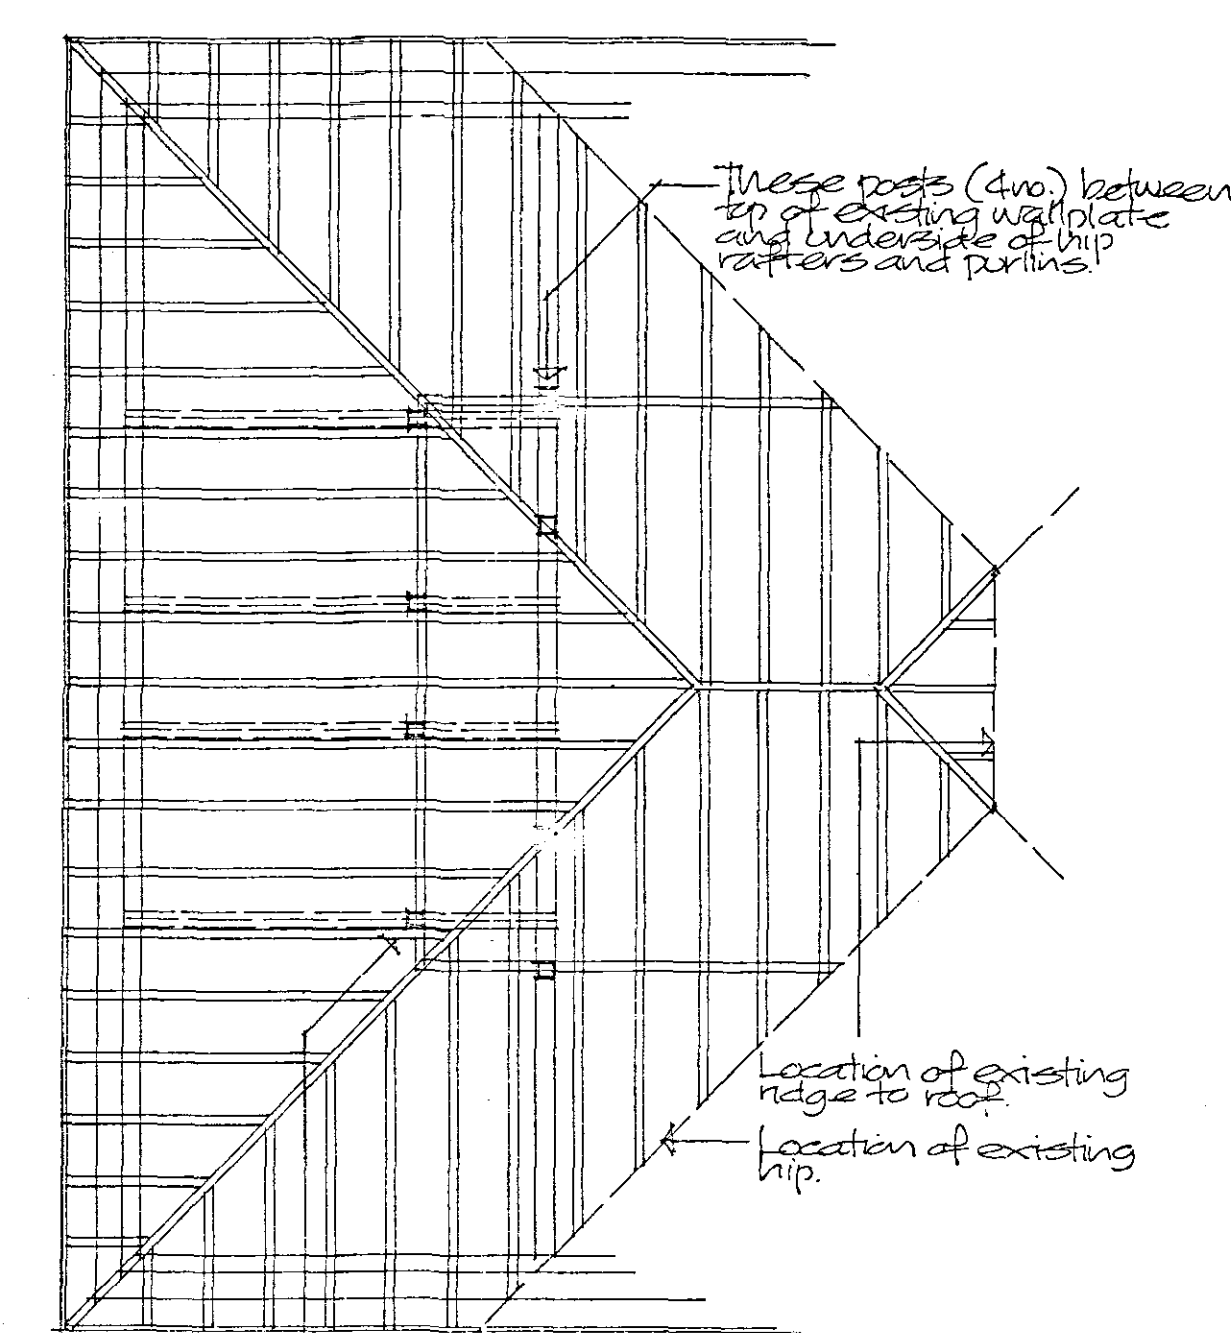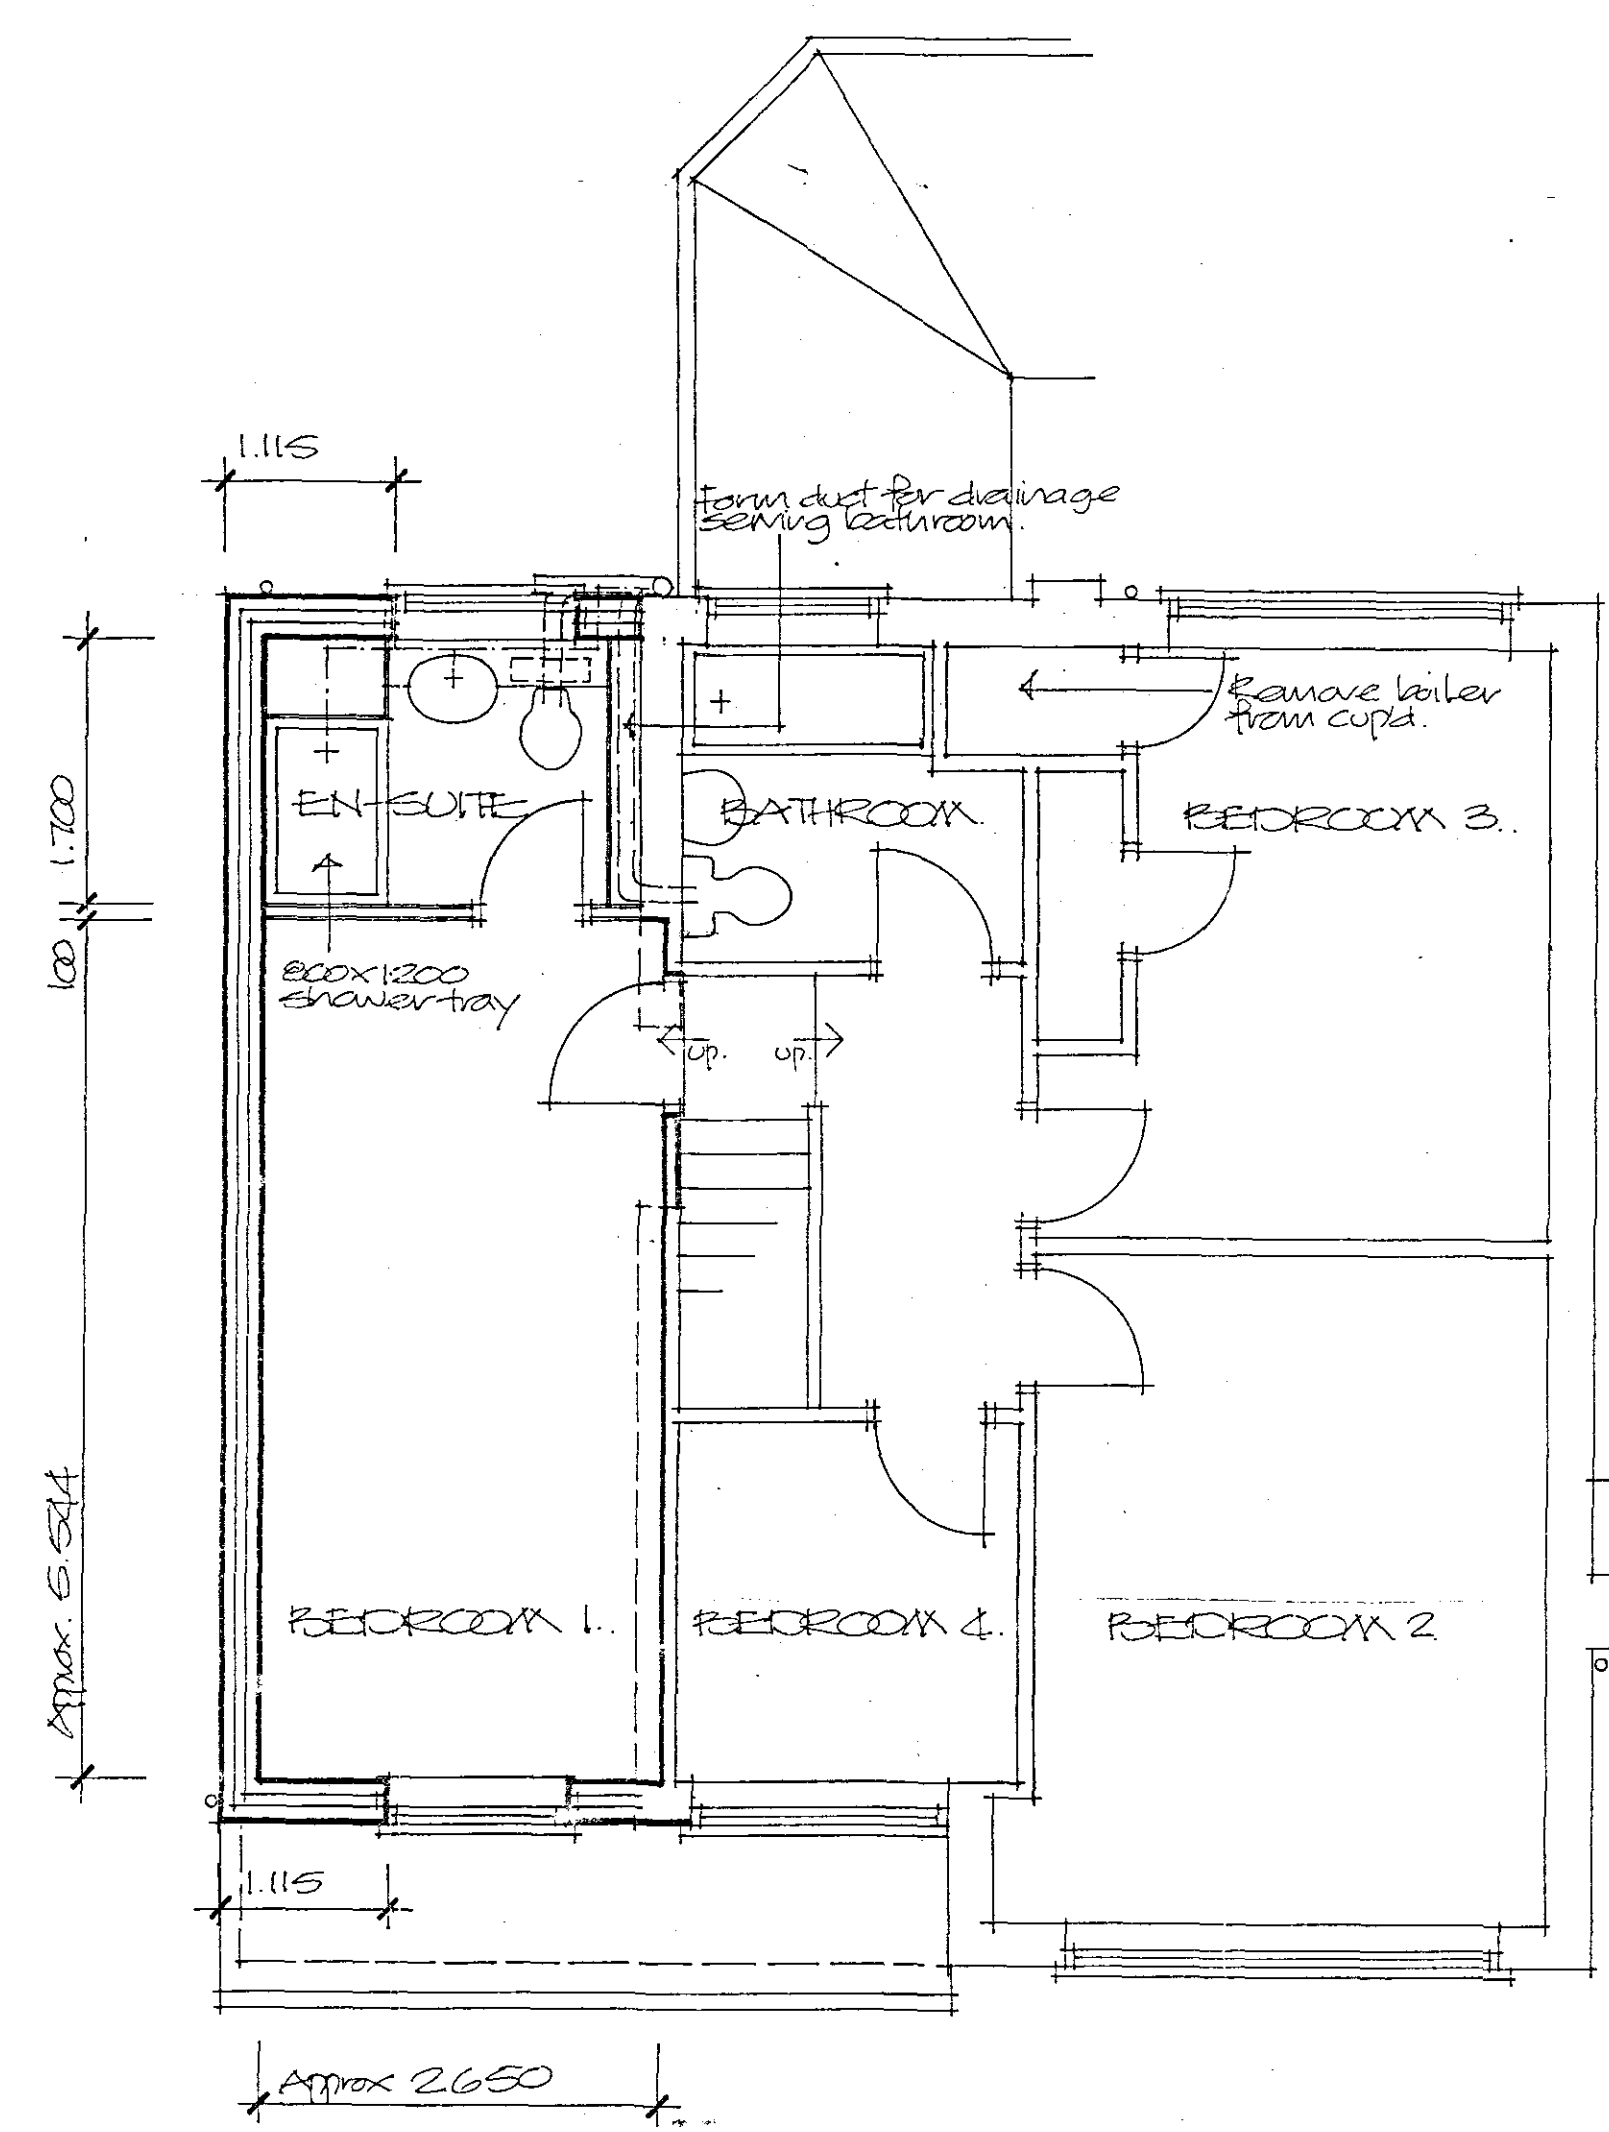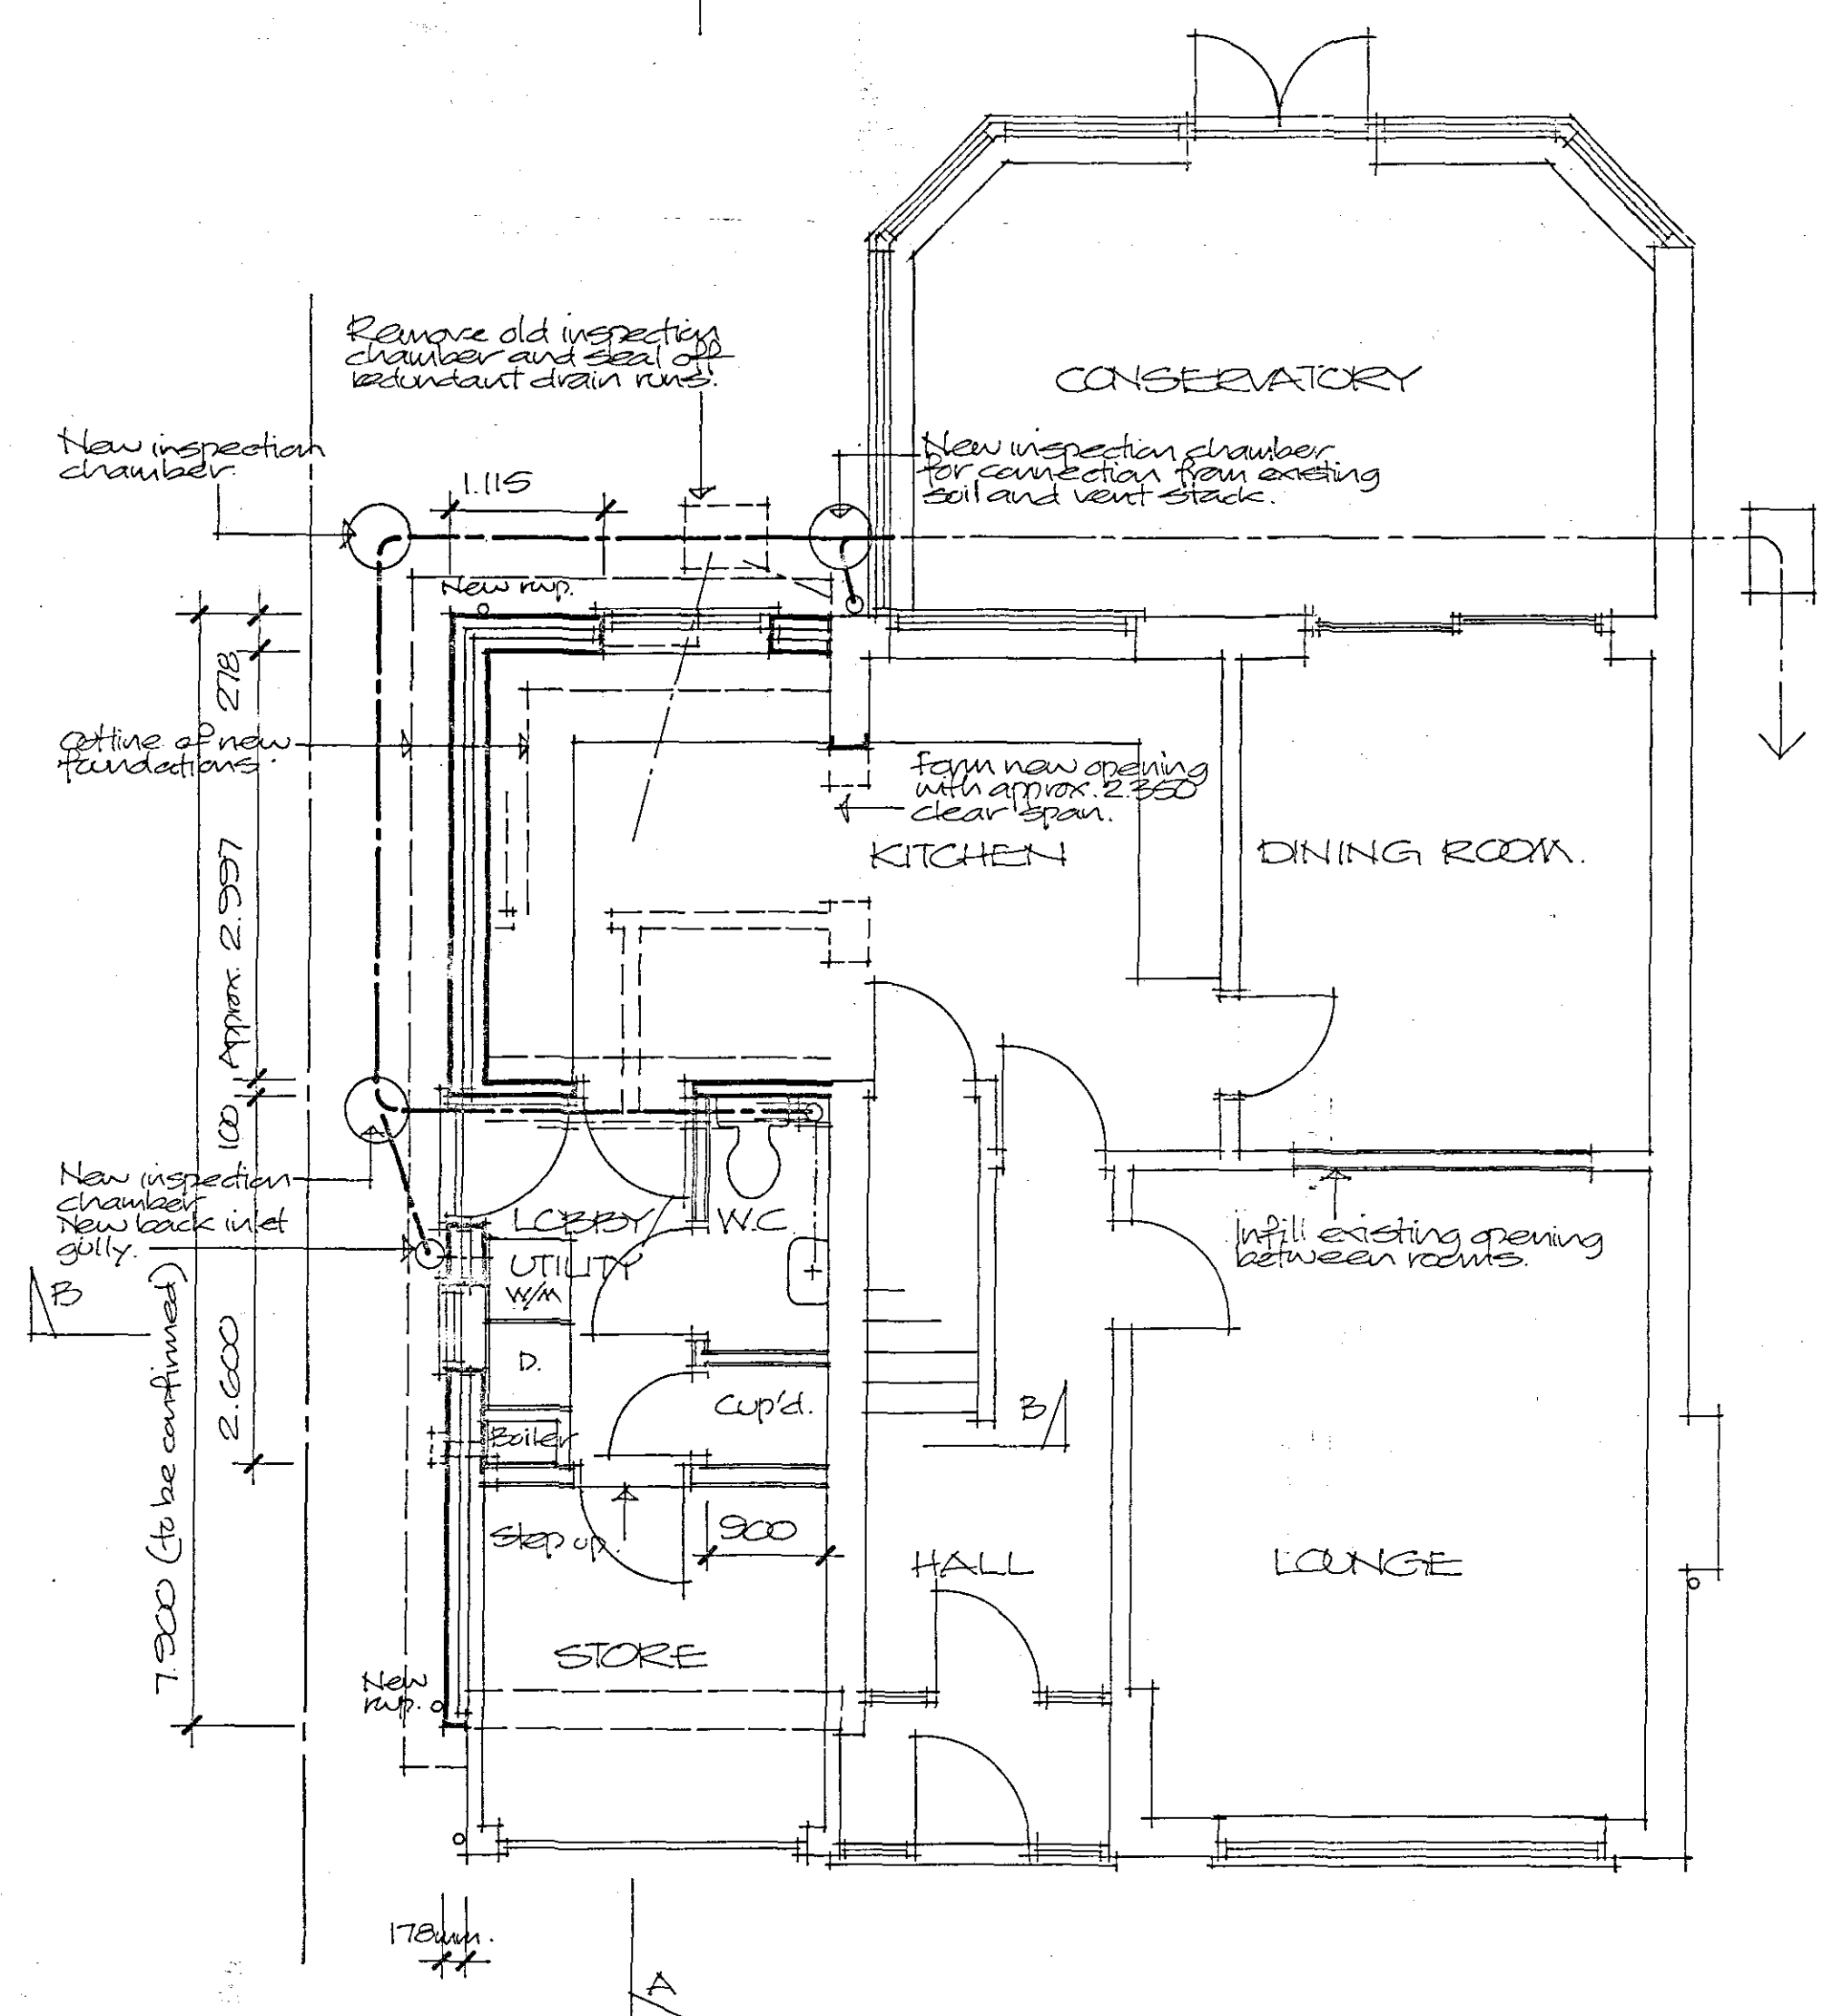

ROOF STRUCTURE LAYOUT.

SHDC
 Planning & Development
 13 AUG 2007
 Ref: 1110/07

DETERMINED PLAN

Amendment
 A August 07 Re-design and notes added for building regs.

Project
PROPOSED EXTENSIONS AND ALTERATIONS TO HOUSE, 6 ABBOTS DRIVE, CROWLAND.

Client
MR & MRS A McDONALD

ALAN HORNSBY
 ARCHITECTURAL SERVICES LTD
 "Little Acre"
 Peak Hill, Cowbit,
 Spalding, Lincs. PE12 6AW
 Tel. Holbeach (01406) 380591

Scale 1:50 & 1:100 Drg. no. 07/11/02A
 Date March 2007