



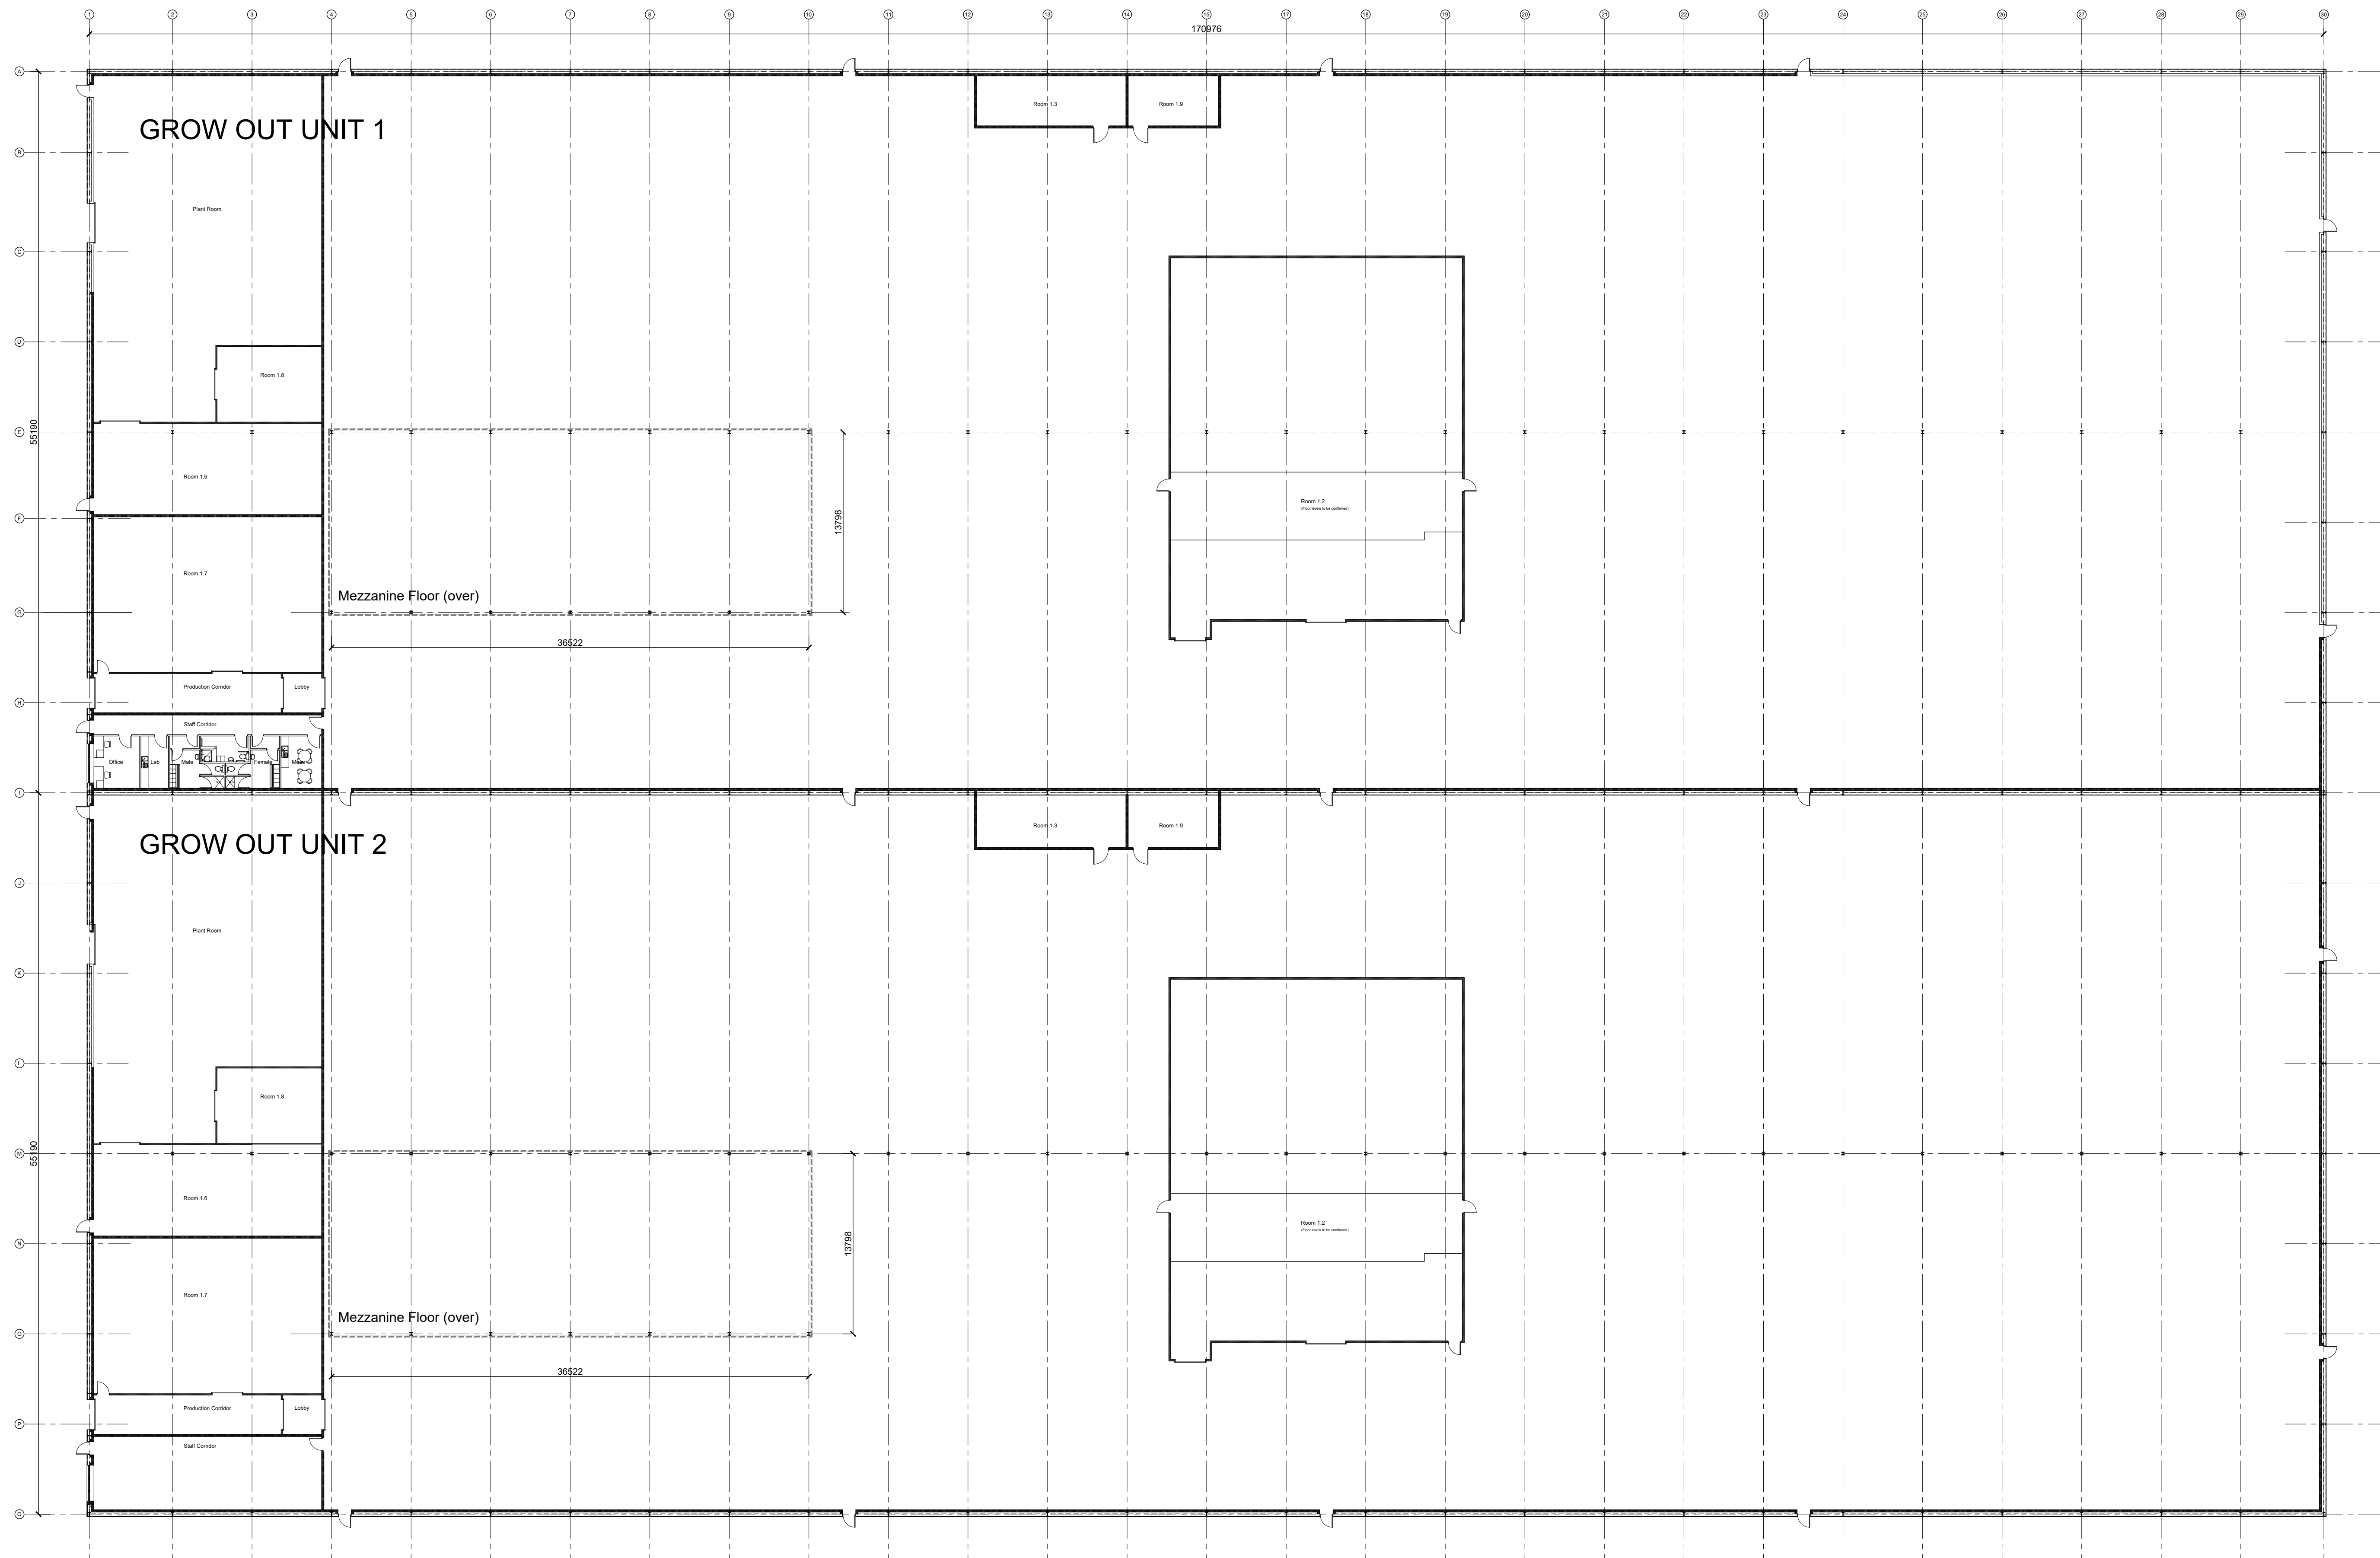

Revision:
P4 Mezzanine revised to Water Proved layout.

CB
KM
30.10.23
Prelim

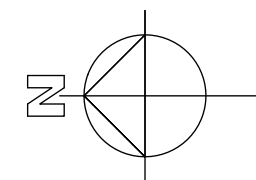

28 Cathedral Road, Cardiff, CF11 9UJ | 4 Oak Drive, Marford, LL12 8XT
www.barrondesign.co.uk | CMT Chartered Practice No. 12685

Project
New Development at Decoy Farm
FloGro Systems Ltd.

Drawing Title
GROW OUT UNIT
Ground Floor Plan - General Arrangement

Drawn By	Checked By	Date	Scale
CB	KM	11.11.22	1:250 @ A1
P674	400	P4	

1m 10m

SCALE 1:250