



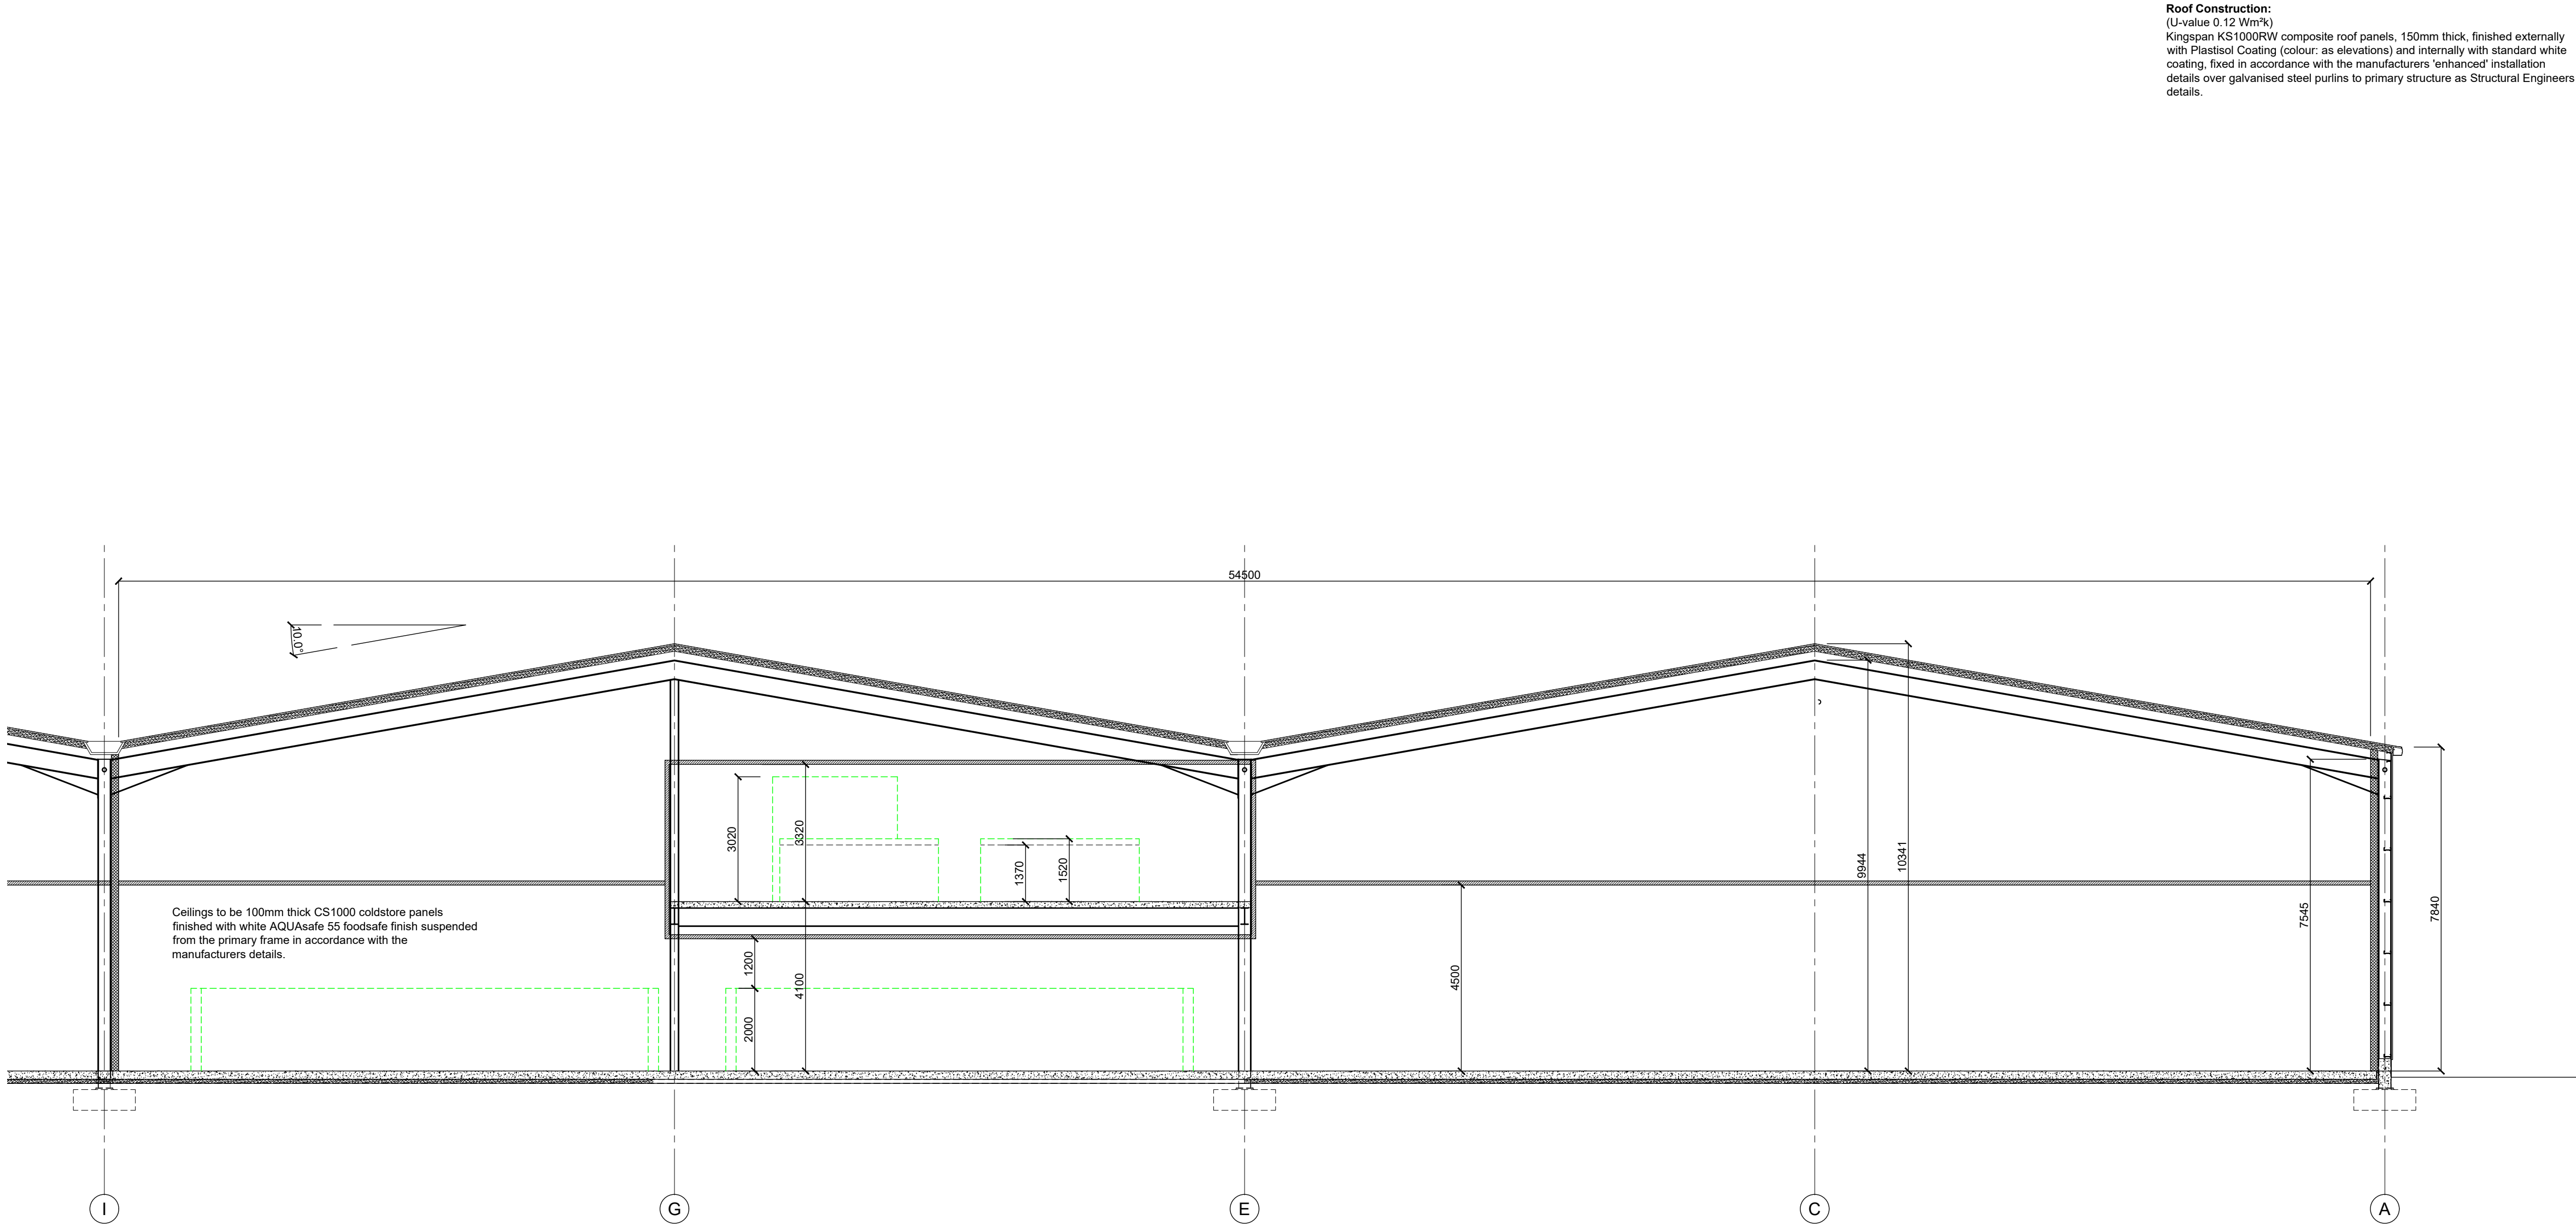

TYPICAL CROSS SECTION (Scale 1:100)

Ground Floor Slab
(U-value: 0.11 Wm²/K)
Floor finishes as the Finishes Schedule, over reinforced concrete floor slab to Structural Engineers details, laid on 1200 gauge separating layer with all joints lapped and tape sealed on 100mm thick JabFloor HP100 on 1200 gauge DPM with all joints lapped and tape sealed on sand blinding and hardcore to structural engineers specification.

At the junction of the floor to the external wall include a 50mm thick vertical strip of the floor insulation dressed up the face of the blockwork and finished at floor level. DPM from floor to be dressed up face of concrete wall and tape sealed above floor level.

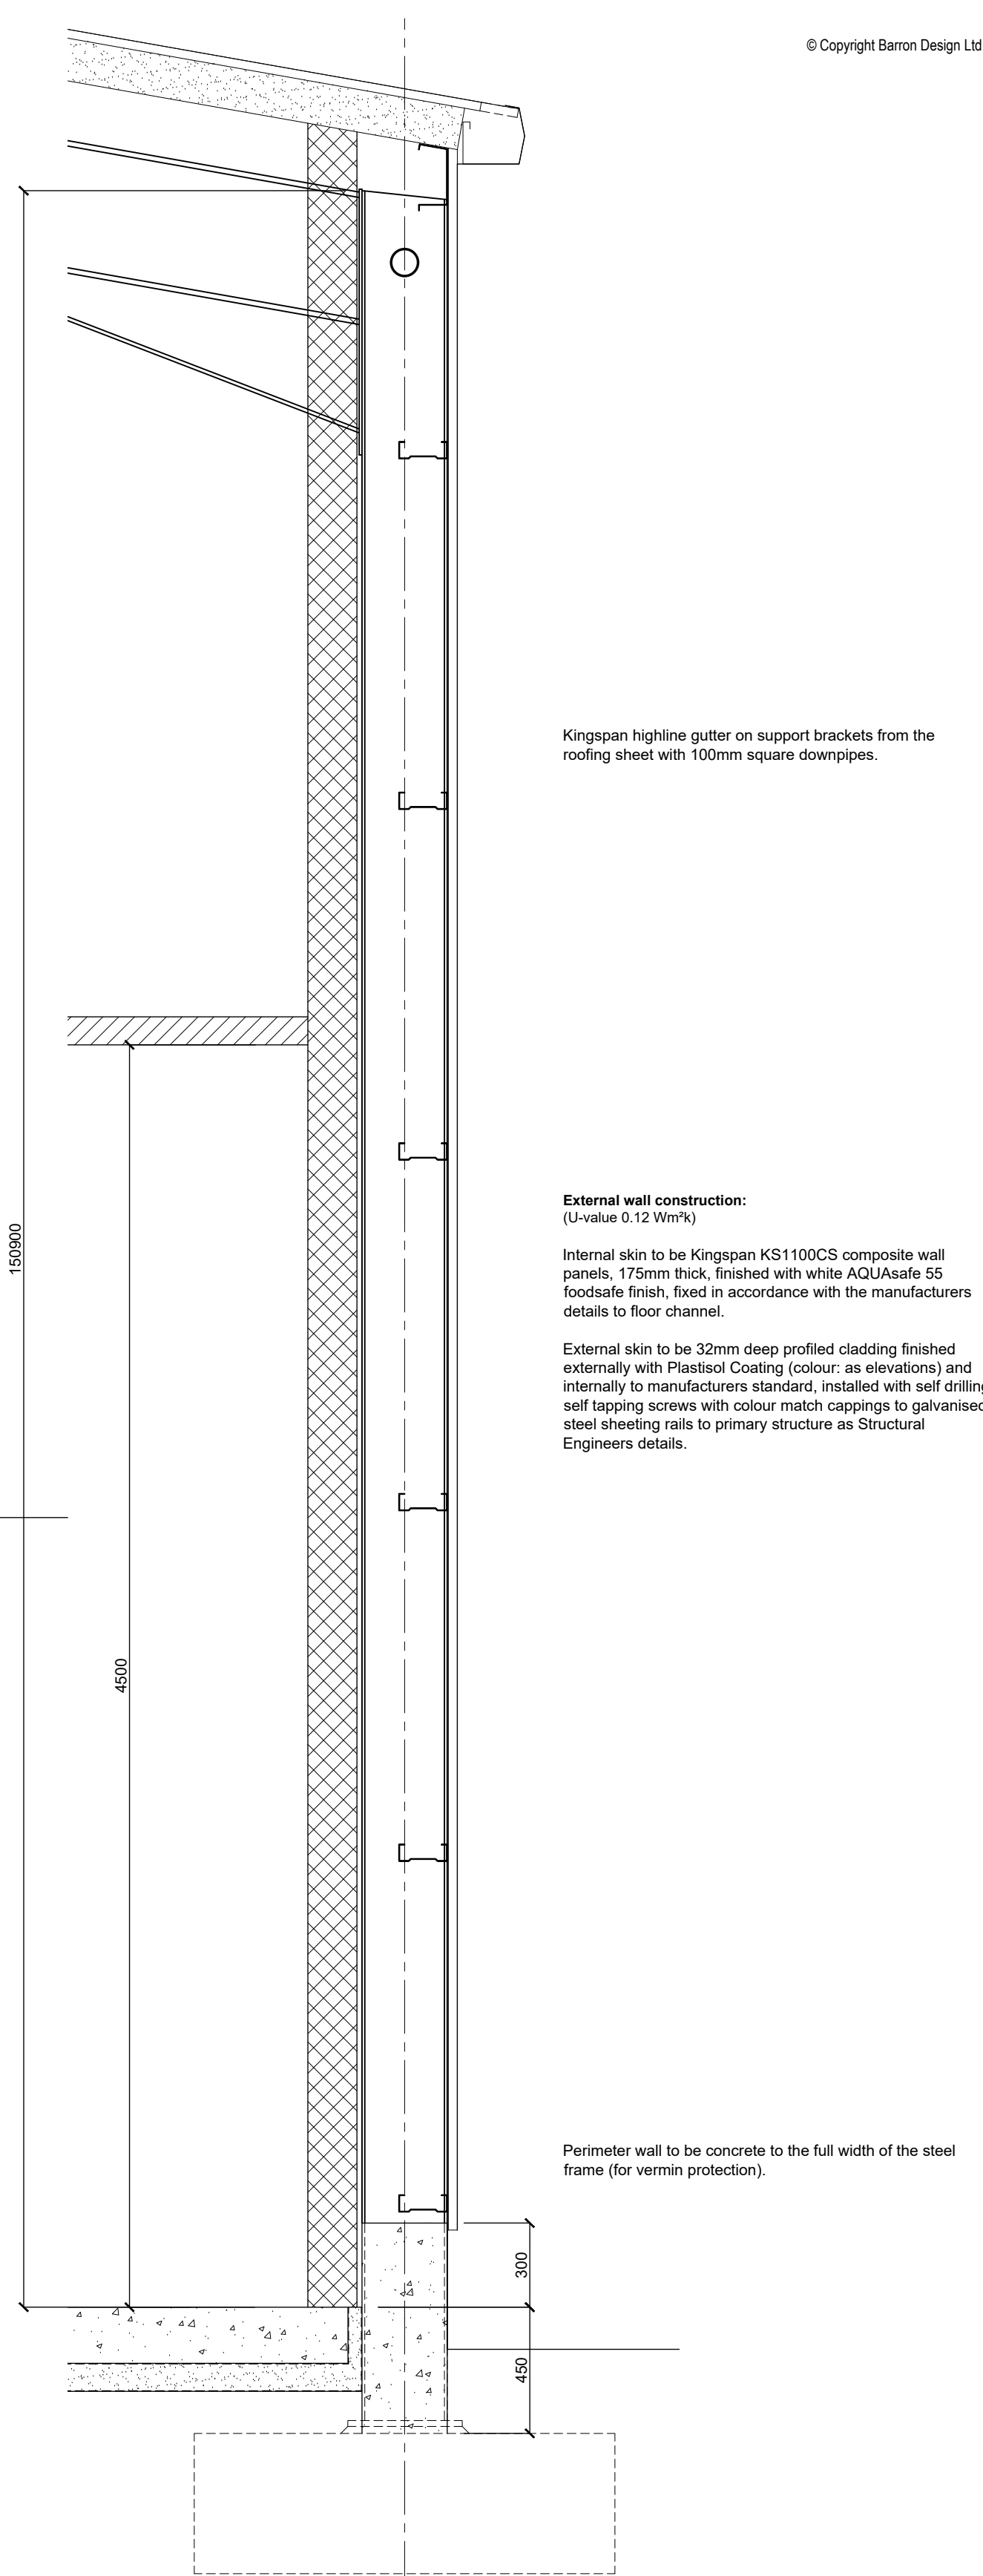

TYPICAL SIDE WALL SECTION (Scale 1:20)



SCALE 1:100

Revision	P4	Mezzanine revised to match Water Proved design.	CB	KM	30.10.23	Prelim
----------	----	---	----	----	----------	--------



Project
New Development at Decoy Farm
FloGro Systems Ltd.

Drawing Title
GROW OUT UNIT
Typical Cross Section

Drawn By	Checked By	Date	Scale
CB	KM	27.07.23	1:100 @ A1
Job No.	Drawing No.	Revision	
P674	404	P4	