


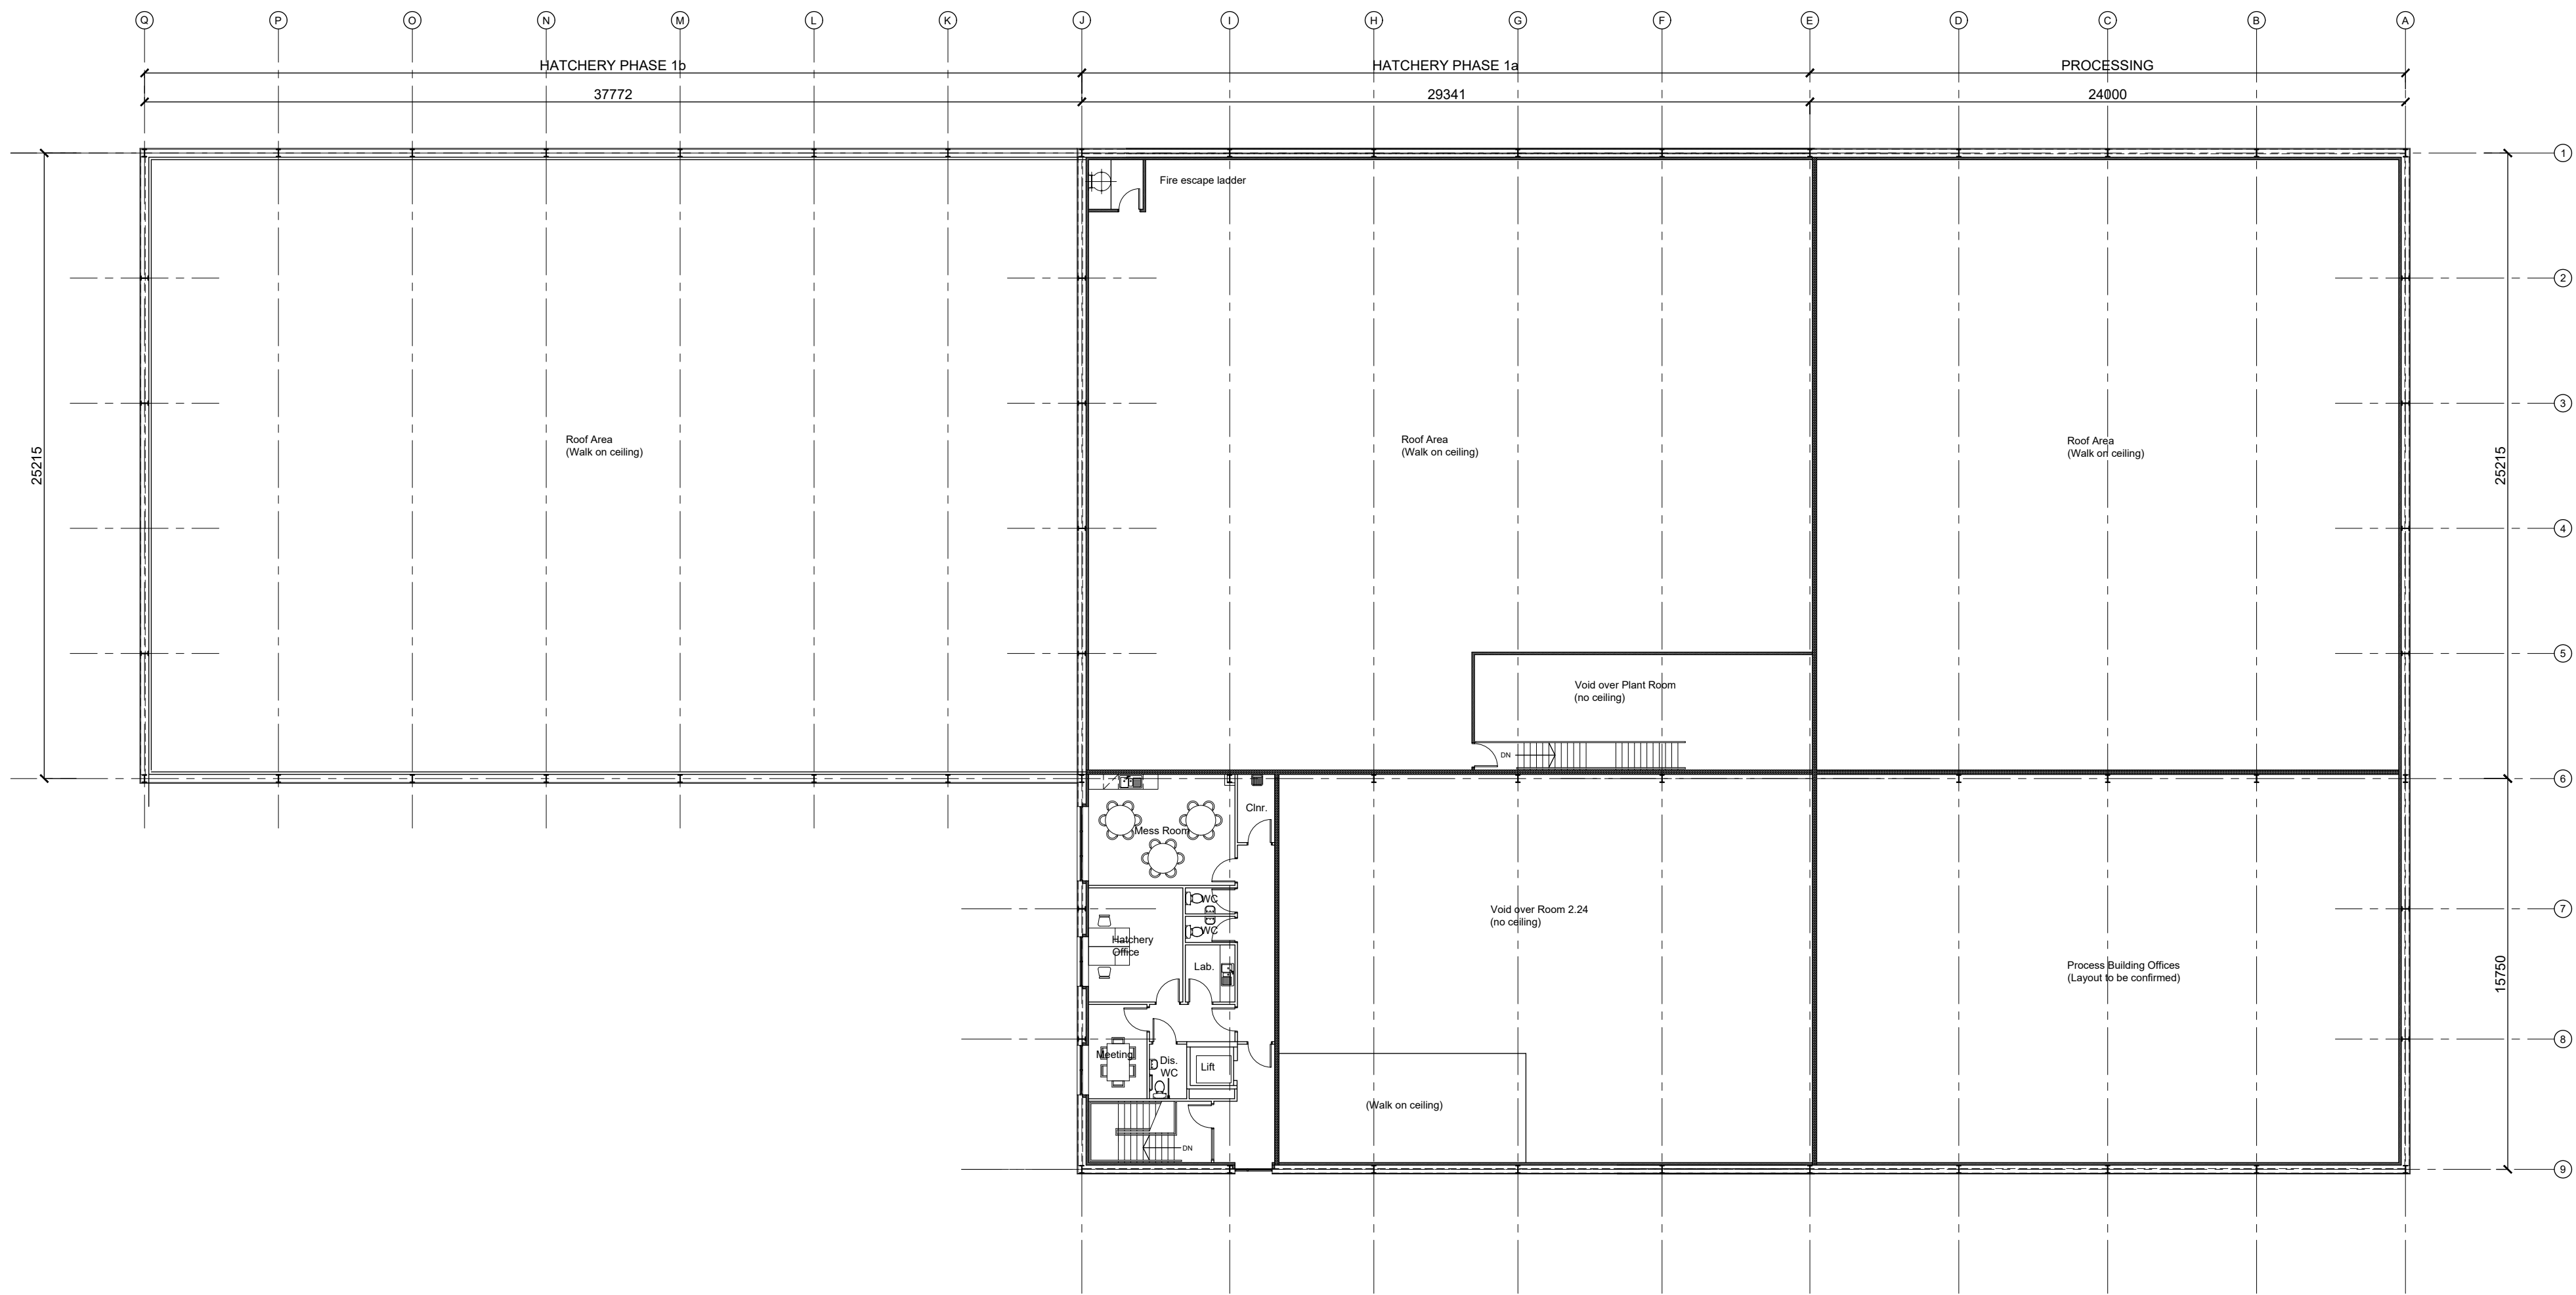

Revision				
P6	Planning Stage drawing.	CB	KM	Prelim



28 Cathedral Road, Cardiff, CF11 9LJ | 4 Oak Drive, Marford, LL12 8XT
www.barrondesign.co.uk | CATT Chartered Practice No. 12685

Project
New Development at Decoy Farm
FloGro Systems Ltd.

Drawing Title
HATCHERY
First Floor Plan

Drawn By	Issued By	Date	Scale
CB	KM	08.08.22	1:200 @ A1
Job No.	Drawing No.	Revision	
P674	501	P6	