
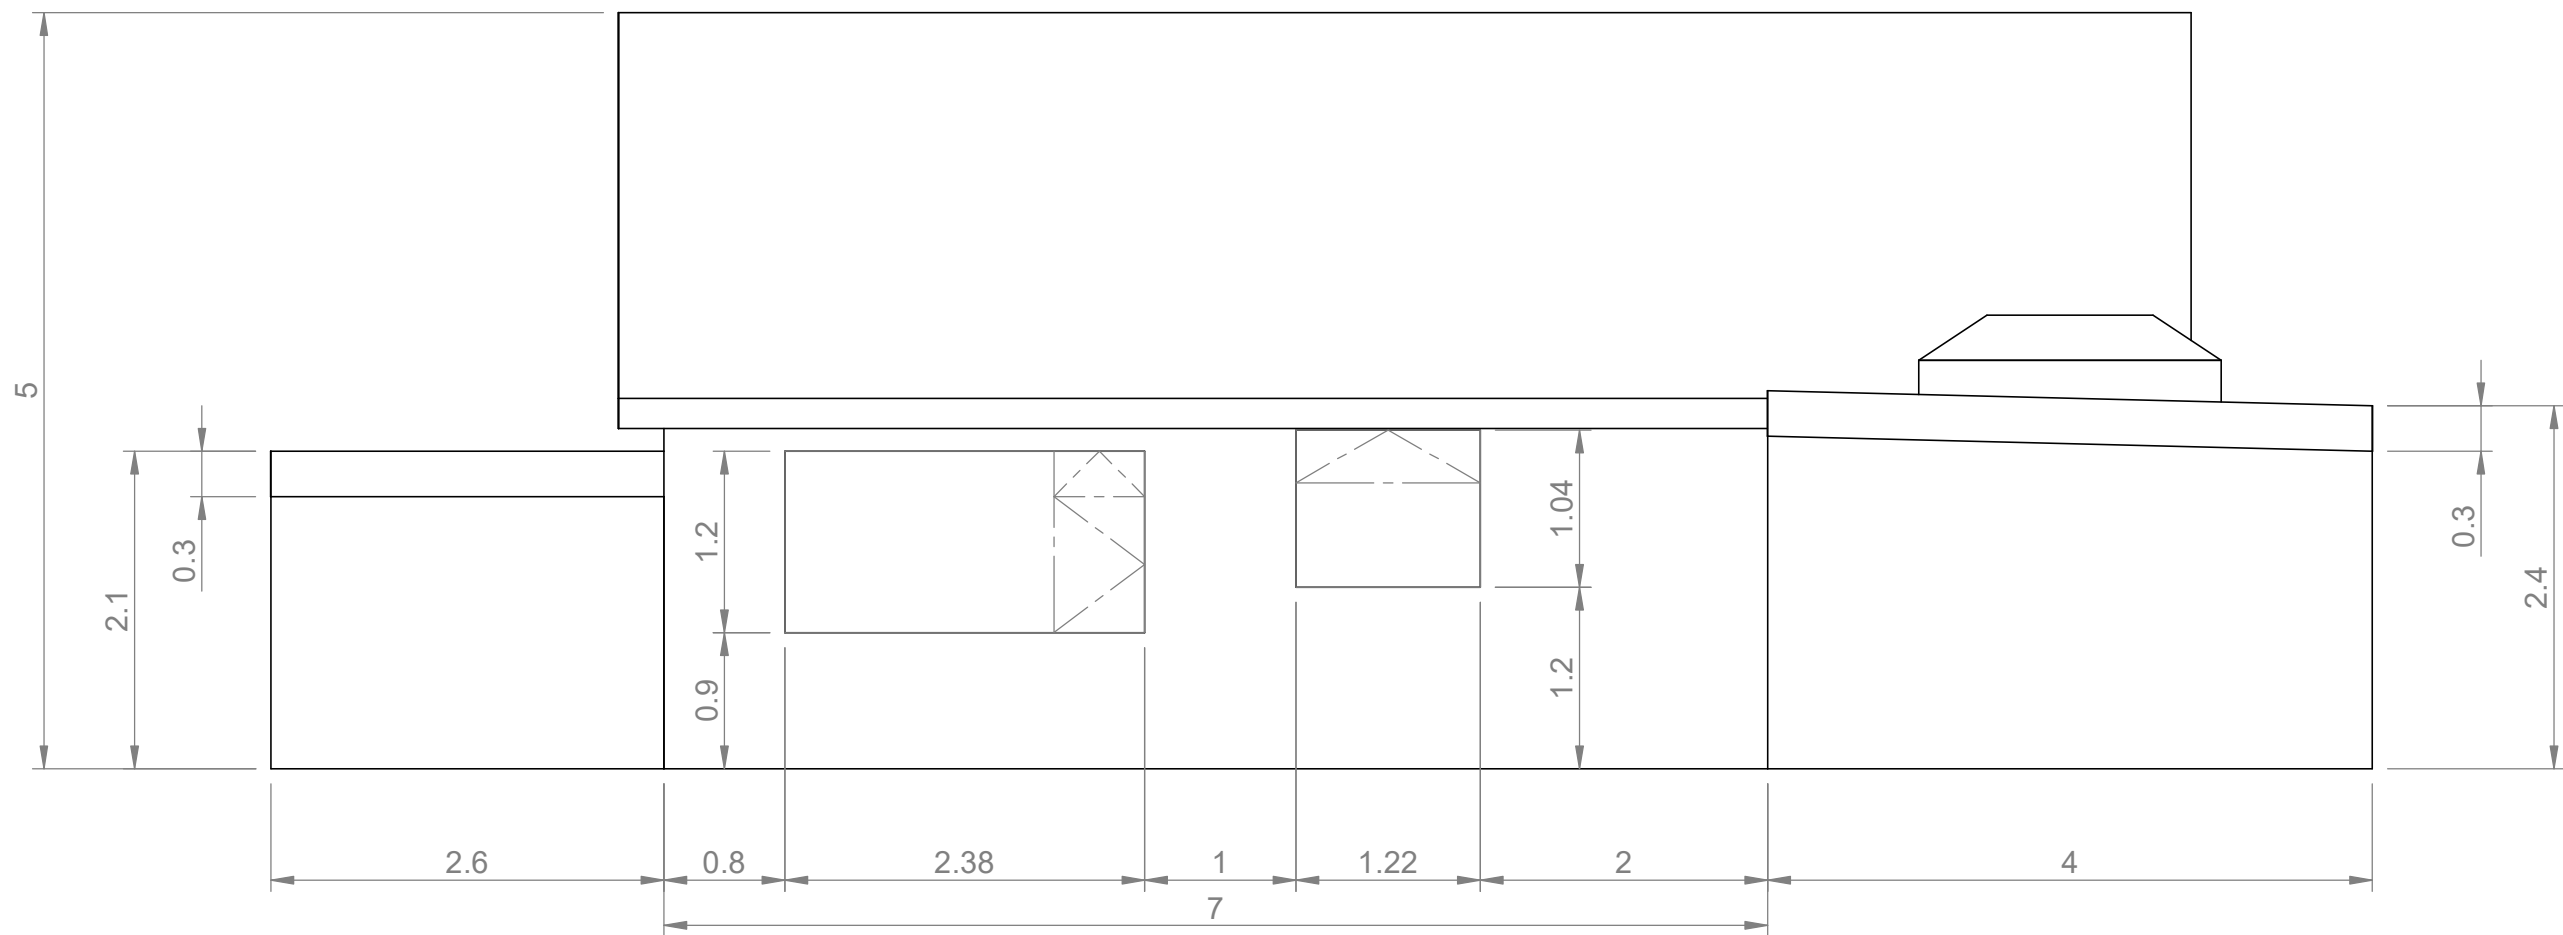


 

		GENERAL TOLERANCES UNLESS OTHERWISE STATED: (DIMENSIONS ARE IN MILLIMETERS) FABRICATION DIMENSIONS ± 2 MACHINING DIMENSIONS ± 0.1 HOLE CENTRE DETAILS ± 0.5		TO CONFORM TO LATEST ISSUE OF M11721 - MANUFACTURING INSTRUCTIONS AND WELDING SPECIFICATION REMOVE ALL SHARP EDGES		REAR ELEVATION		
		THIS DRAWING MUST NOT BE COPIED OR DISCLOSED TO THIRD PARTIES EXCEPT ON THE WRITTEN ORDER OF OMEGA SINTO FOUNDRY MACHINERY LTD. IT REMAINS THE PROPERTY OF OMEGA SINTO FOUNDRY MACHINERY LTD. AND IS SUBJECT TO THEIR RECALL. ENSURE YOU ARE USING THE LATEST REVISION OF THIS DRAWING		MACHINE:		TITLE: 44 NORTH STREET		
THIRD ANGLE PROJECTION		MATERIAL:						
MODELLED: paulc 21-11-2022								
DRAWN: PC 21-11-2022		FINISH:						
CHECKED: --- --/--/----		SCALE: 1:50		DO NOT SCALE DRAWING				
				SHEET 4 OF 5				
						DWG. No.	REVISION	SIZE
						DRAWING 5	VIS	A3