



Materials:
Roof: Calderdale Edge Concrete
 Smooth Light Grey
Walls: Weinerberger – Terca
 Hathersage Blend
**Windows, Doors, Fascia, Barge,
 & Rainwater Goods:**
 UPVC Grey



PROPOSED FRONT ELEVATION 1:100

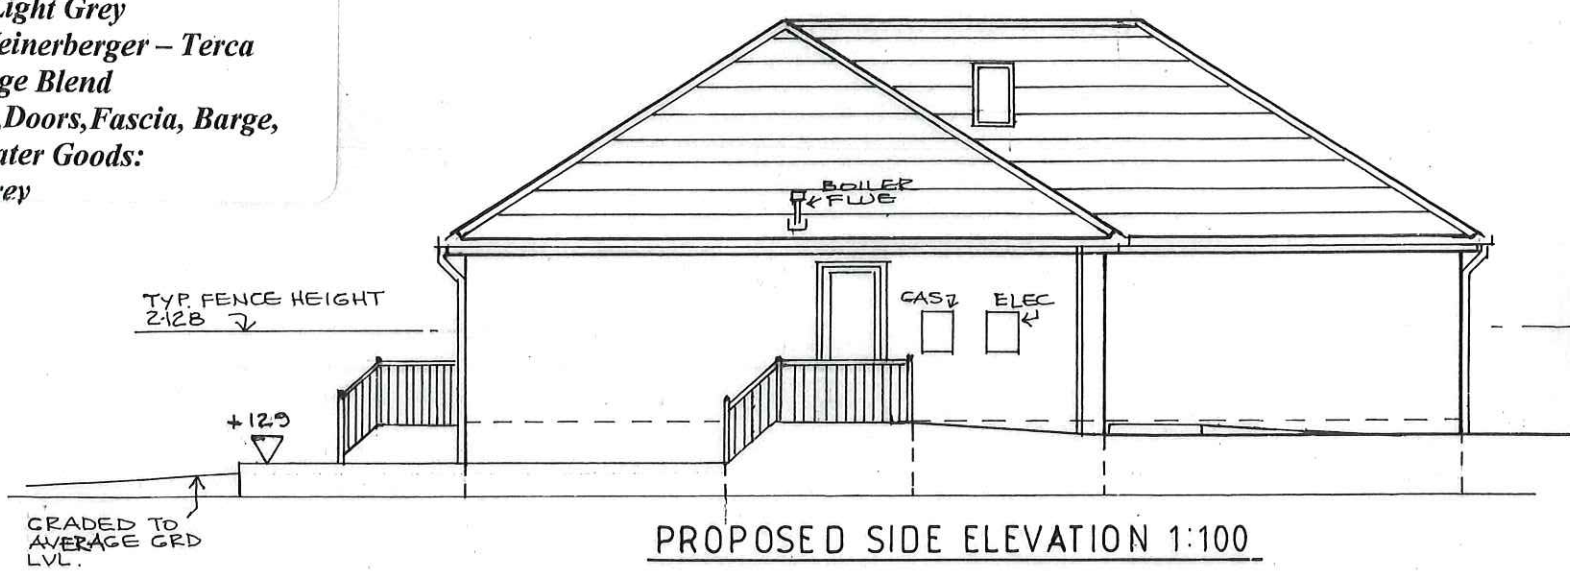


PROPOSED SIDE ELEVATION 1:100

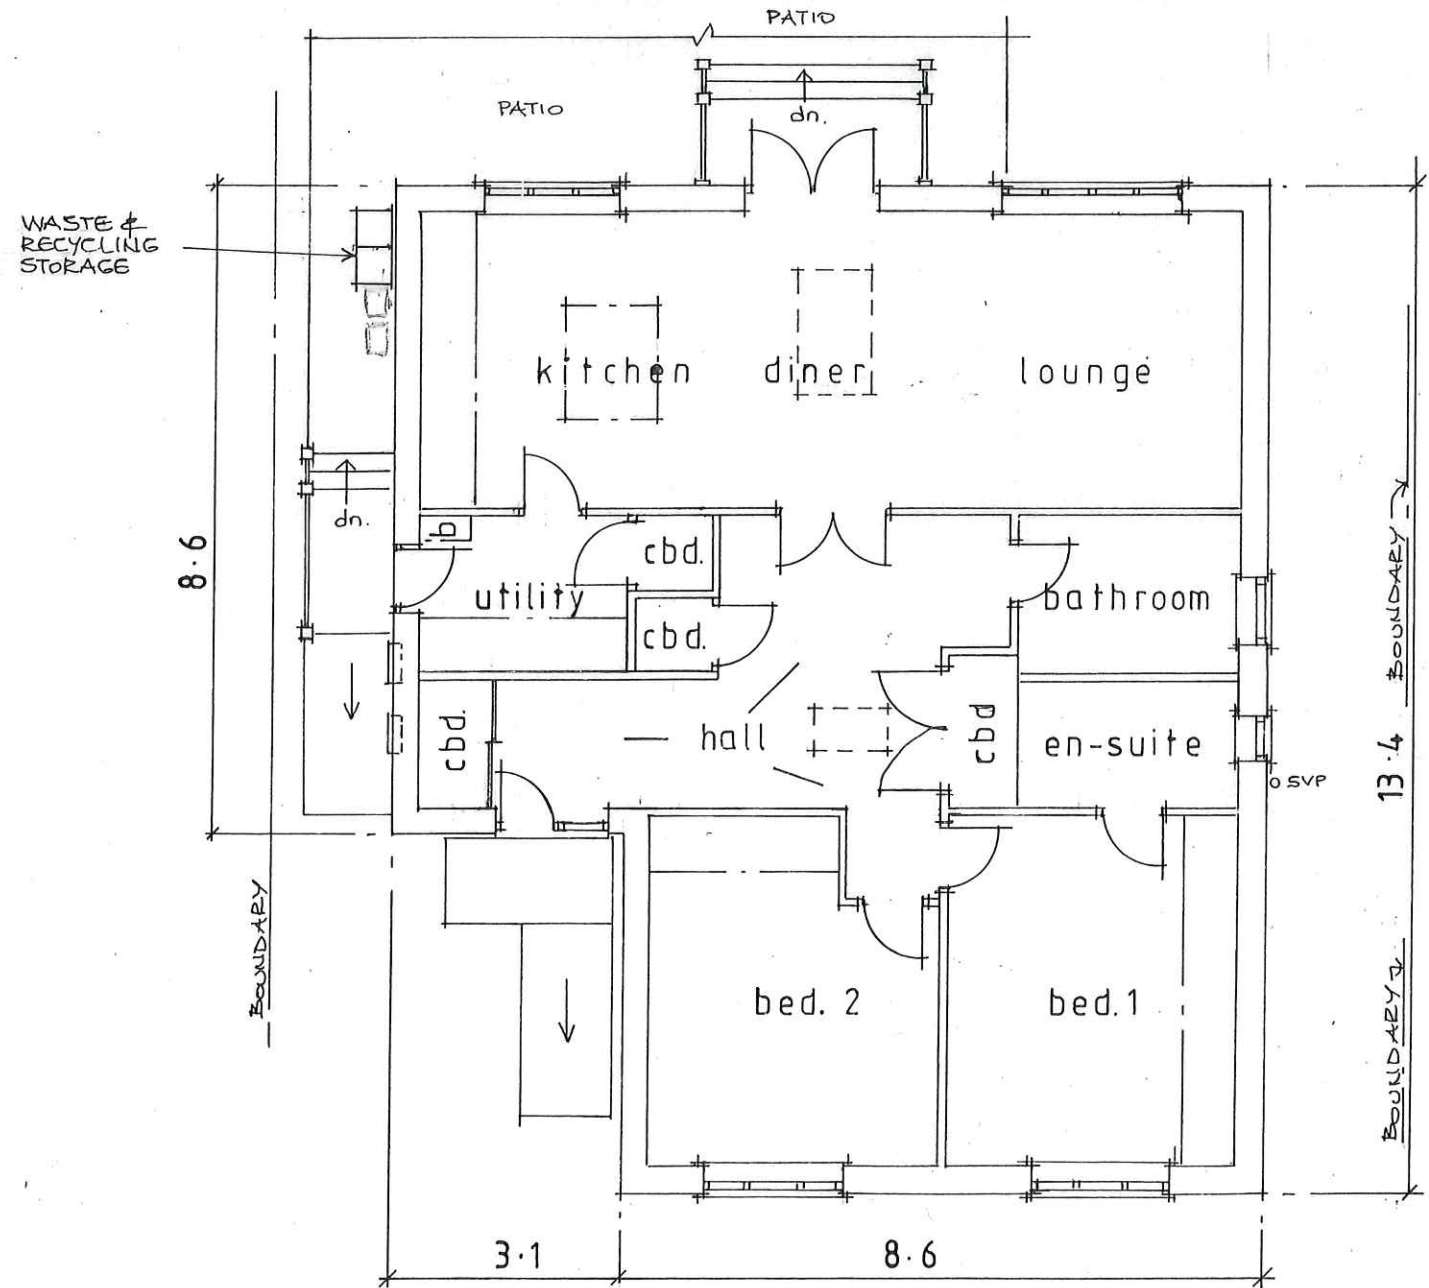

PROPOSED FLOOR LAYOUT 1:100



PROPOSED REAR ELEVATION 1:100

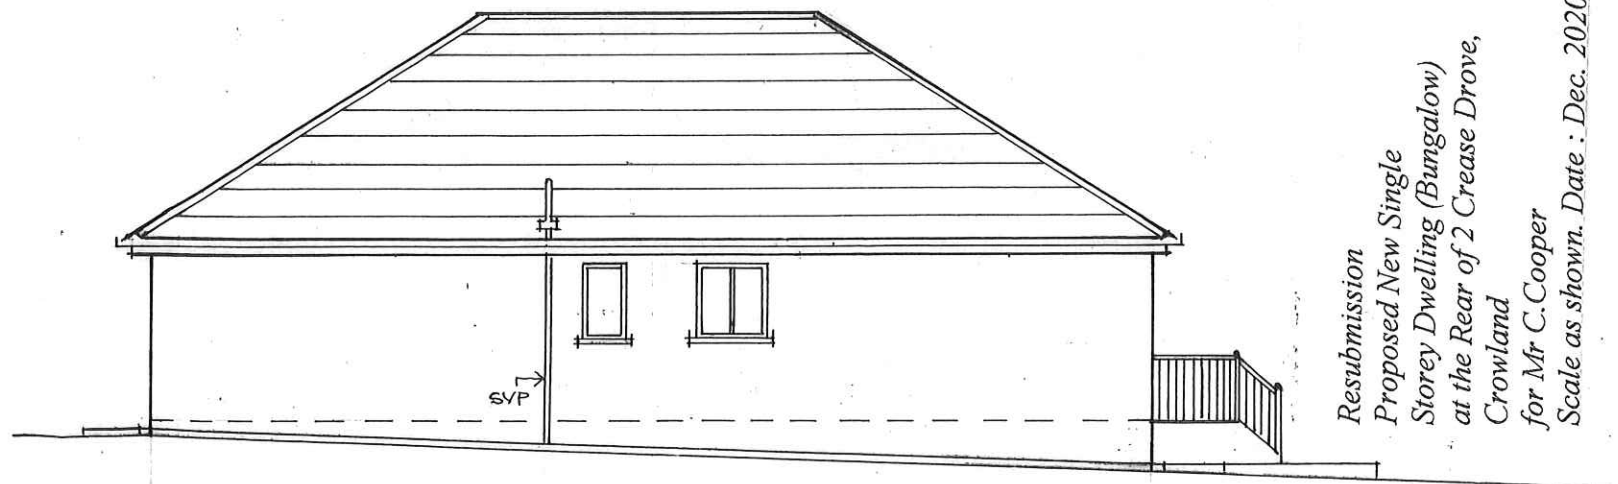

PROPOSED SIDE ELEVATION 1:100

Resubmission
 Proposed New Single
 Storey Dwelling (Bungalow)
 at the Rear of 2 Crease Drive,
 Crowland
 for Mr C. Cooper
 Scale as shown. Date : Dec. 2020

CC/DA/100524/20 B