



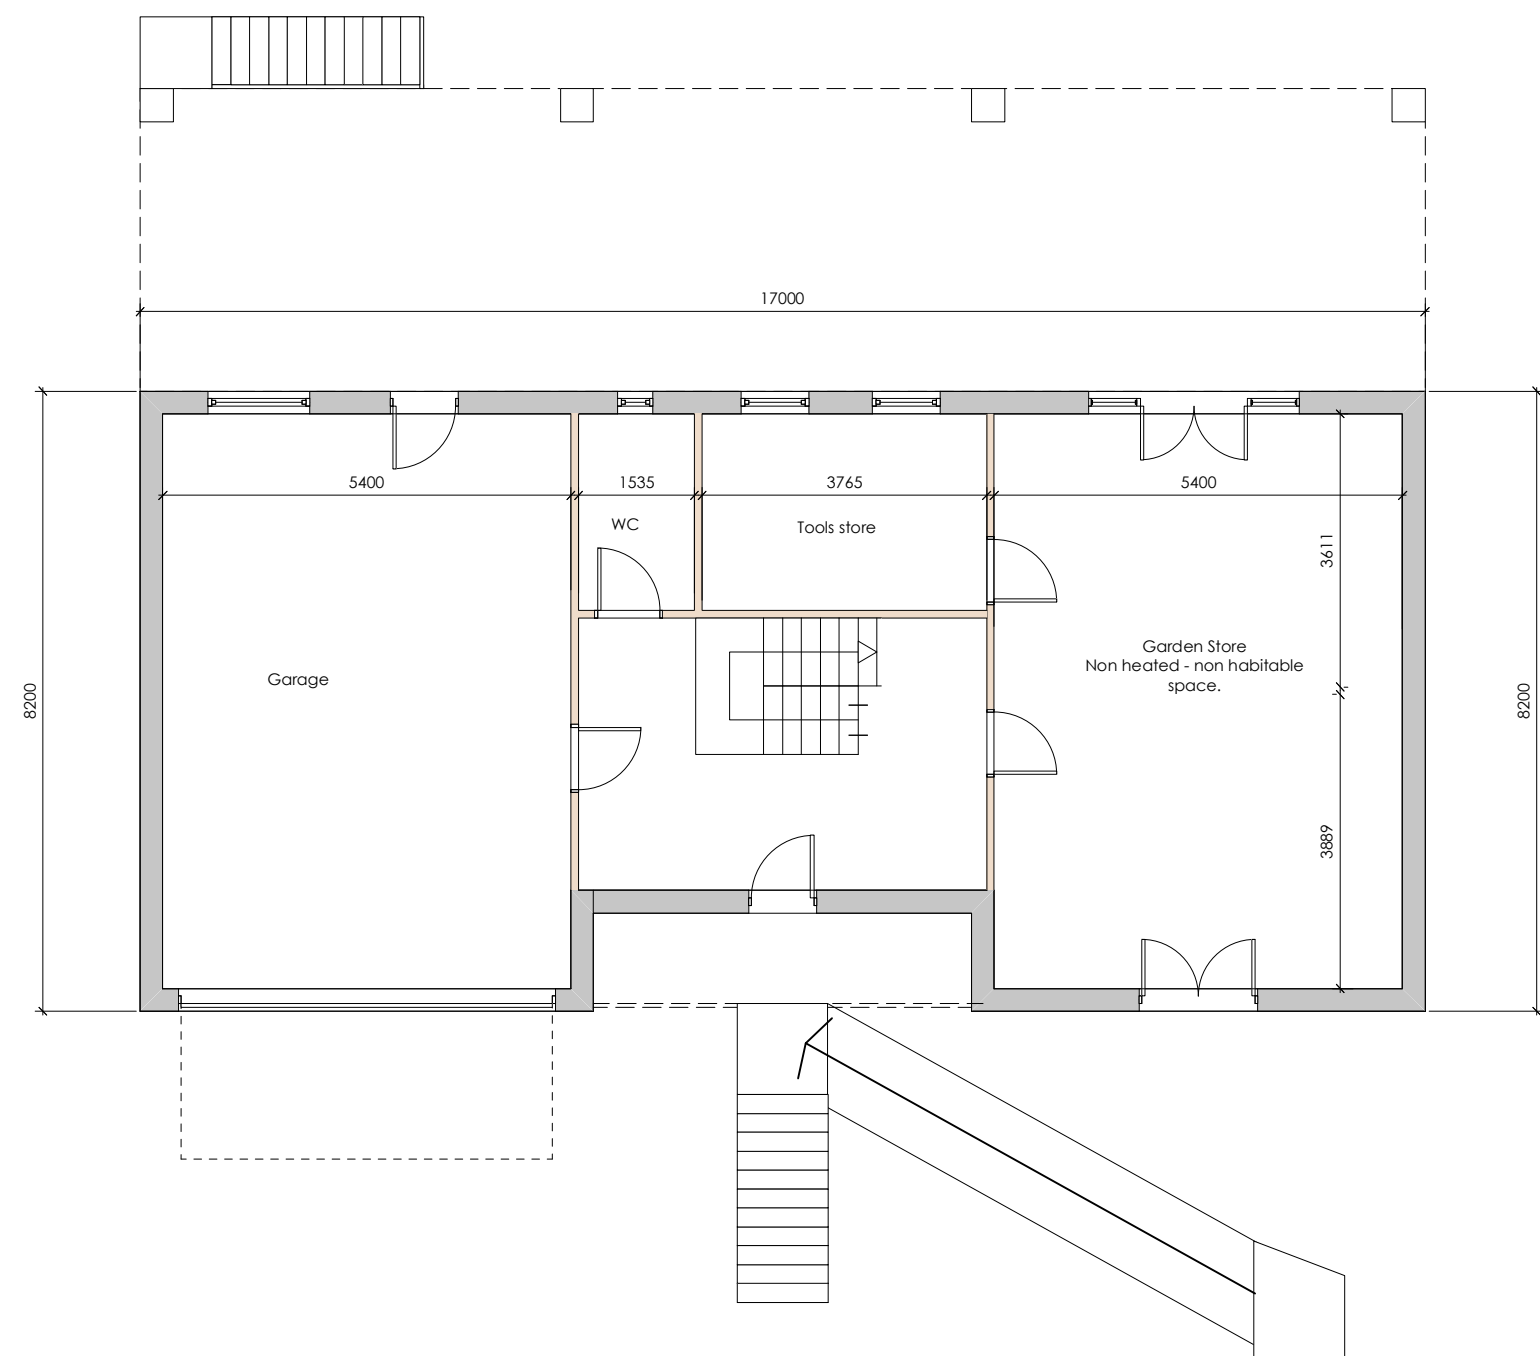

**PROPOSED GROUND FLOOR PLAN**  
(1:100)

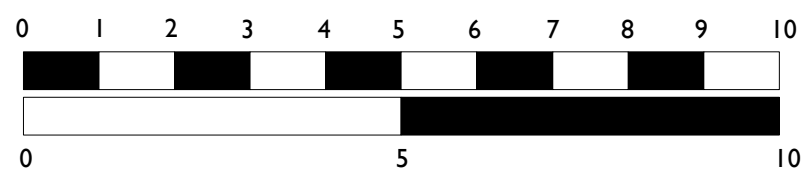

- General Notes**
1. THIS IS AN A3 DRAWING, IF REPRODUCED IN ANY OTHER FORMAT THE SCALE SHOWN WILL BE INCORRECT
  2. Do not scale off this drawing
  3. Any ambiguities, omissions and errors on this drawing should be notified immediately to the Architect before the commencement of works on site
  4. All dimensions are in millimetres unless otherwise stated
  5. All dimensions, unless otherwise indicated, are to the face of unfinished block walls or to the stud face of stud partitions
  6. All dimensions are to be checked on site. Any discrepancies are to be notified immediately to the Architect before the commencement of works on site
  7. All levels are in meters unless otherwise stated
  8. This drawing is to be read in conjunction with all other relevant drawings and specifications for this project

|     |                                   |     |              |
|-----|-----------------------------------|-----|--------------|
| D   | Updated to planners comments      | KFR | 22.01.21     |
| C   | Updated to client comments        | KFR | 20.10.20     |
| B   | Updated to client comments        | KFR | 20.10.20     |
| A   | Amended following client comments | KFR | 30.09.20     |
| Rev | Description                       |     | Initial Date |

---

|   |   |   |
|---|---|---|
| Midland Office<br>PO BOX 7988<br>ARNOLD<br>NOTTINGHAM<br>NG5 5ZU<br>T: 0844 2480045<br>F: 0871 750 1968 | Cornwall Office<br>PO BOX 306<br>PAR<br>CORNWALL<br>PL25 9FW<br>T: 01726 813797<br>F: 0871 750 1968 | <br><b>REYNOLDS ASSOCIATES</b> |
| reynolds-associates.co.uk<br>enquiries@reynolds-associates.co.uk                                        |   |   |

Job title  
**Proposed New Property  
Middle Plot  
Barbers Drove South  
Crowland  
PE6 0EY**

Drawing title  
**Proposed Plans  
Floor Plans  
Ground Floor**

|             |             |
|-------------|-------------|
| Scale at A3 | 1:100       |
| Date        | Sept 2020   |
| Drawn by    | KFR         |
| Checked by  | KFR         |
| Status      | Feasibility |