



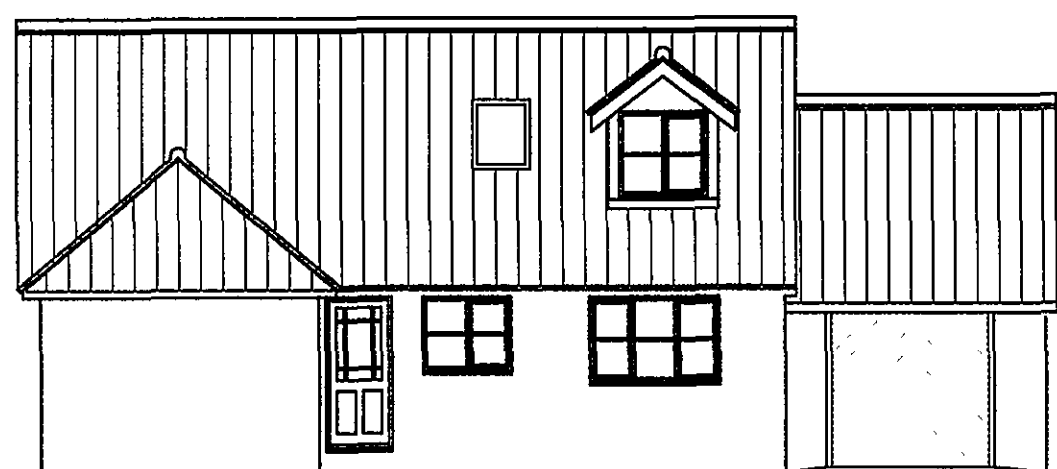


FRONT ELEVATION
Scale 1:100.

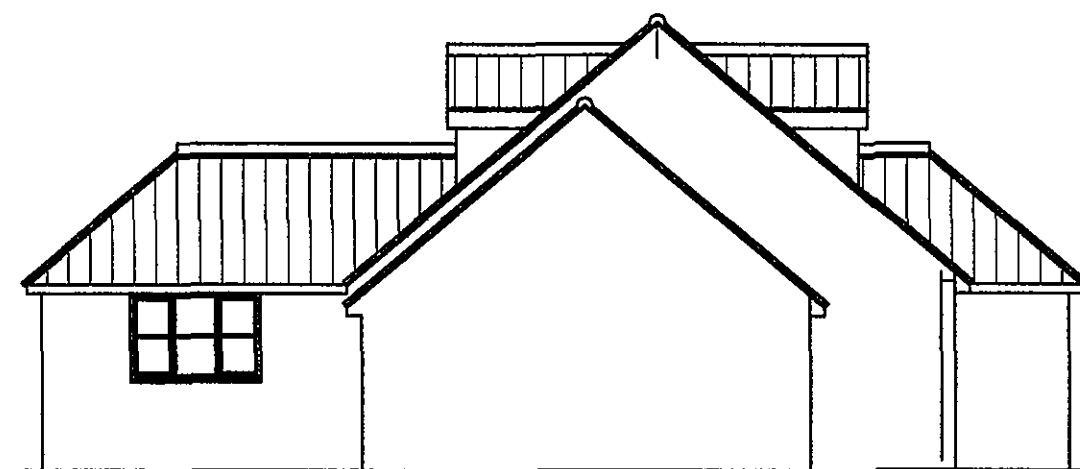

SIDE ELEVATION



SIDE ELEVATION


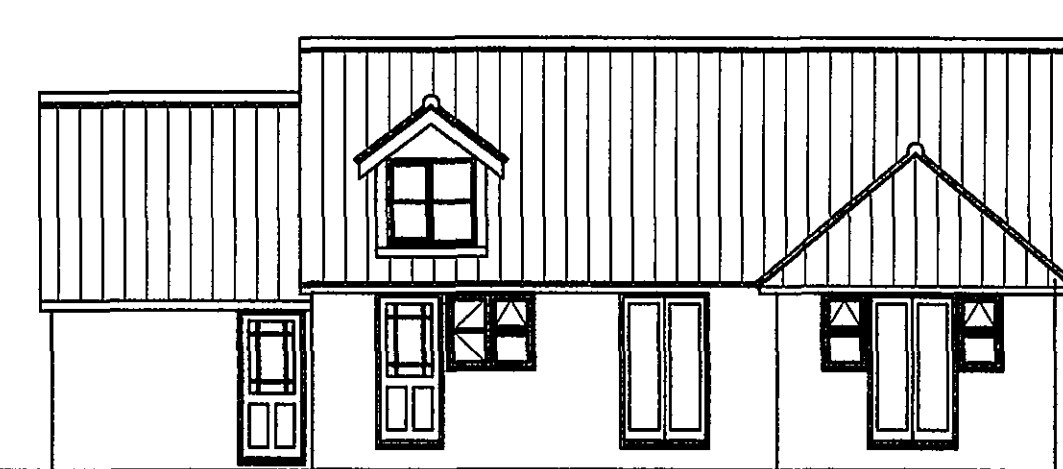


REAR ELEVATION


© Copyright. All Rights Reserved.
This drawing must not be produced without permission.
DO NOT SCALE
The Contractor is responsible for checking all dimensions.

DETERMINE
PLAN


NOTES

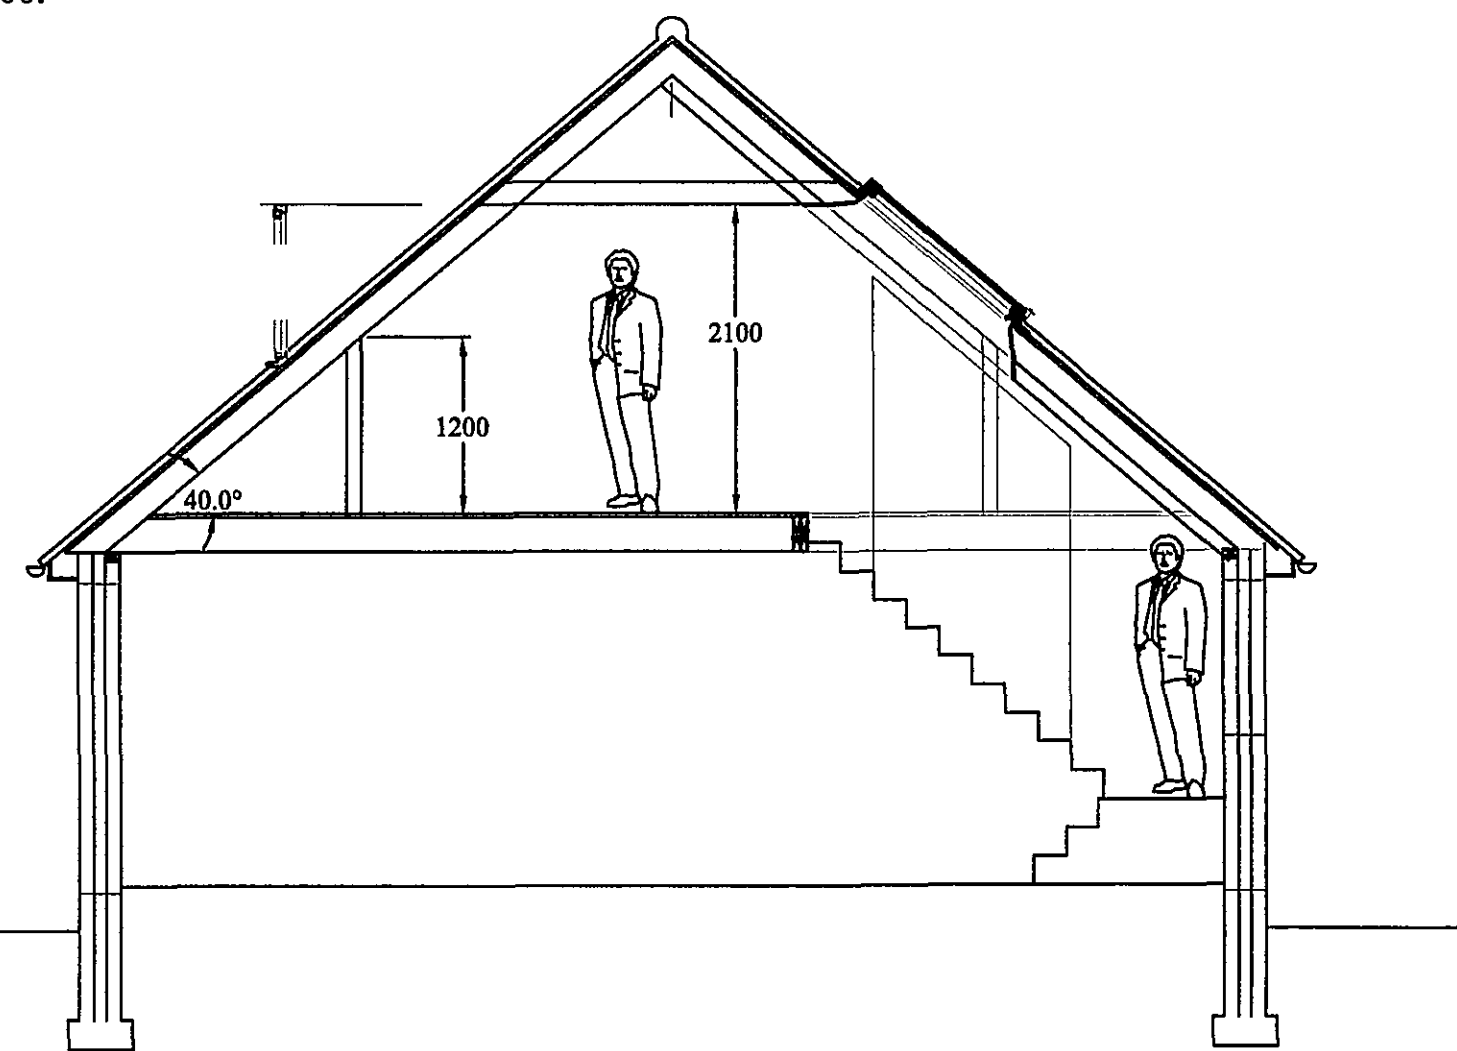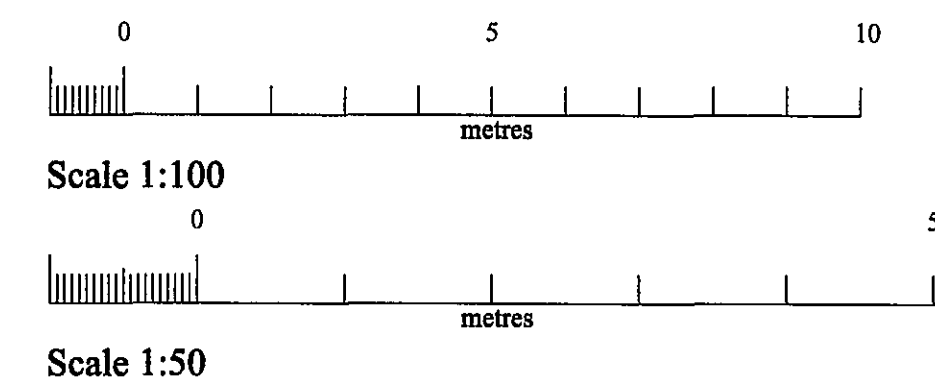

KEY SECTION
Scale 1:50.

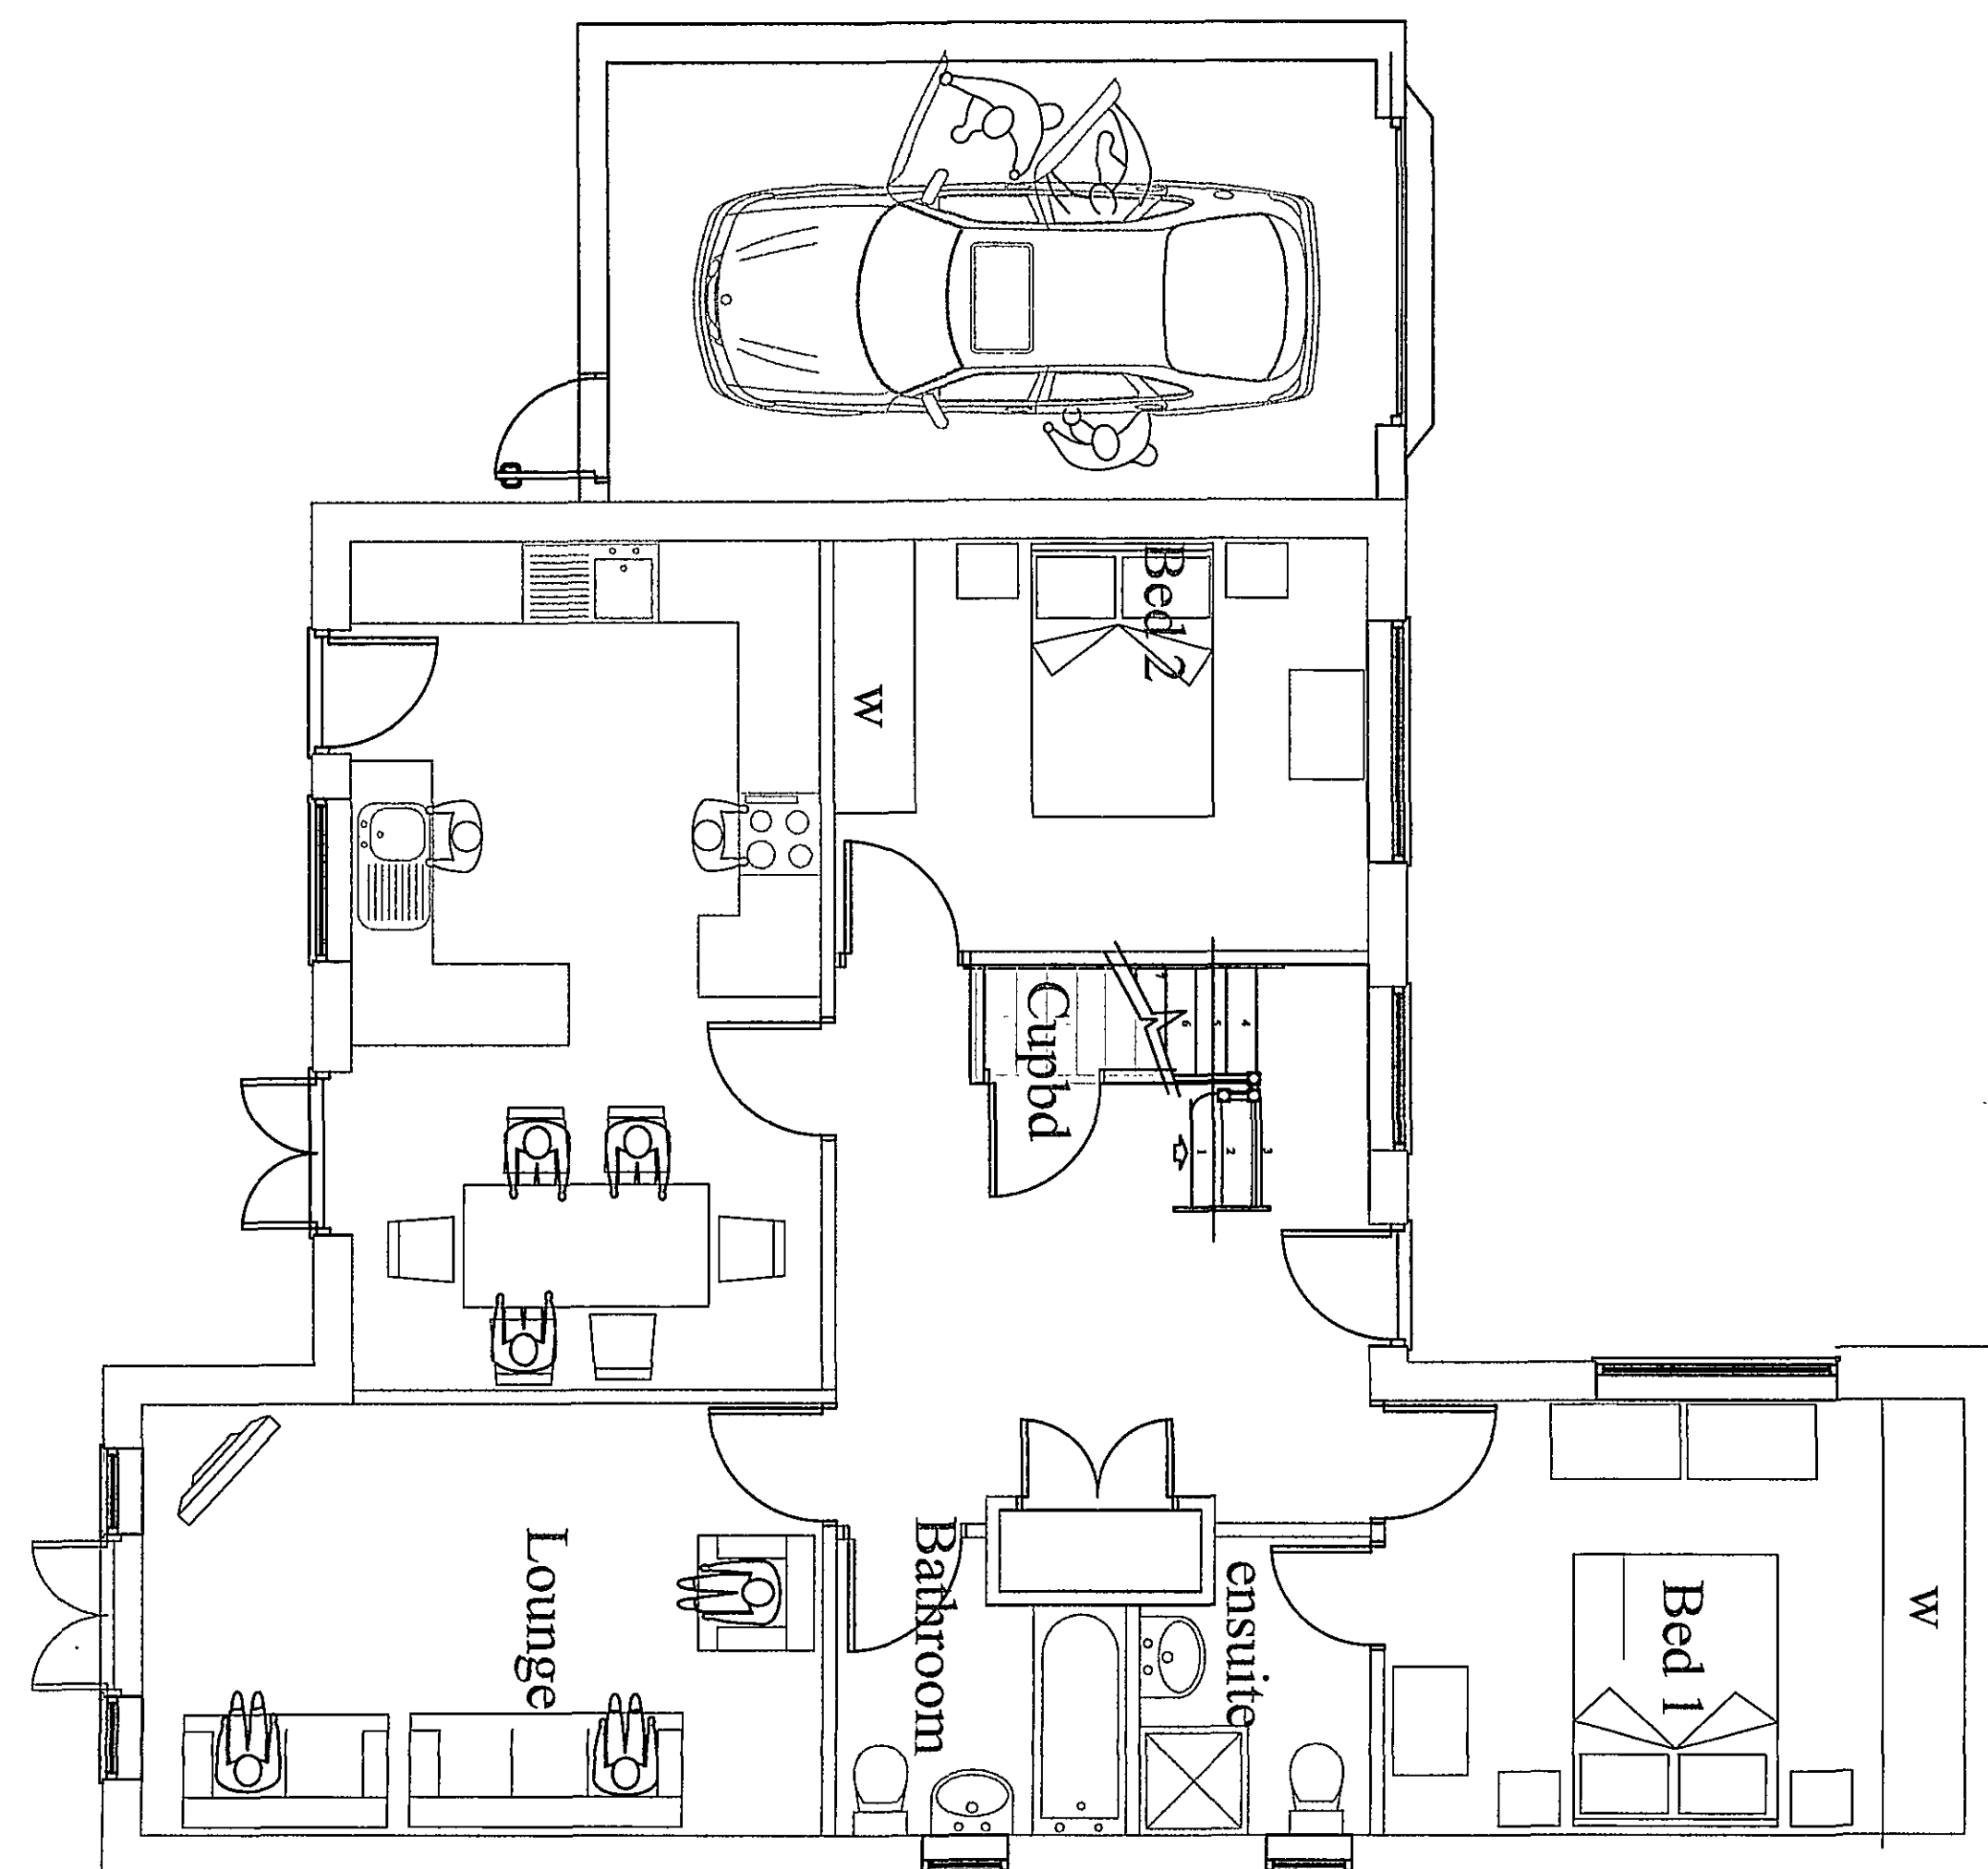

GROUND FLOOR PLAN
Scale 1:50

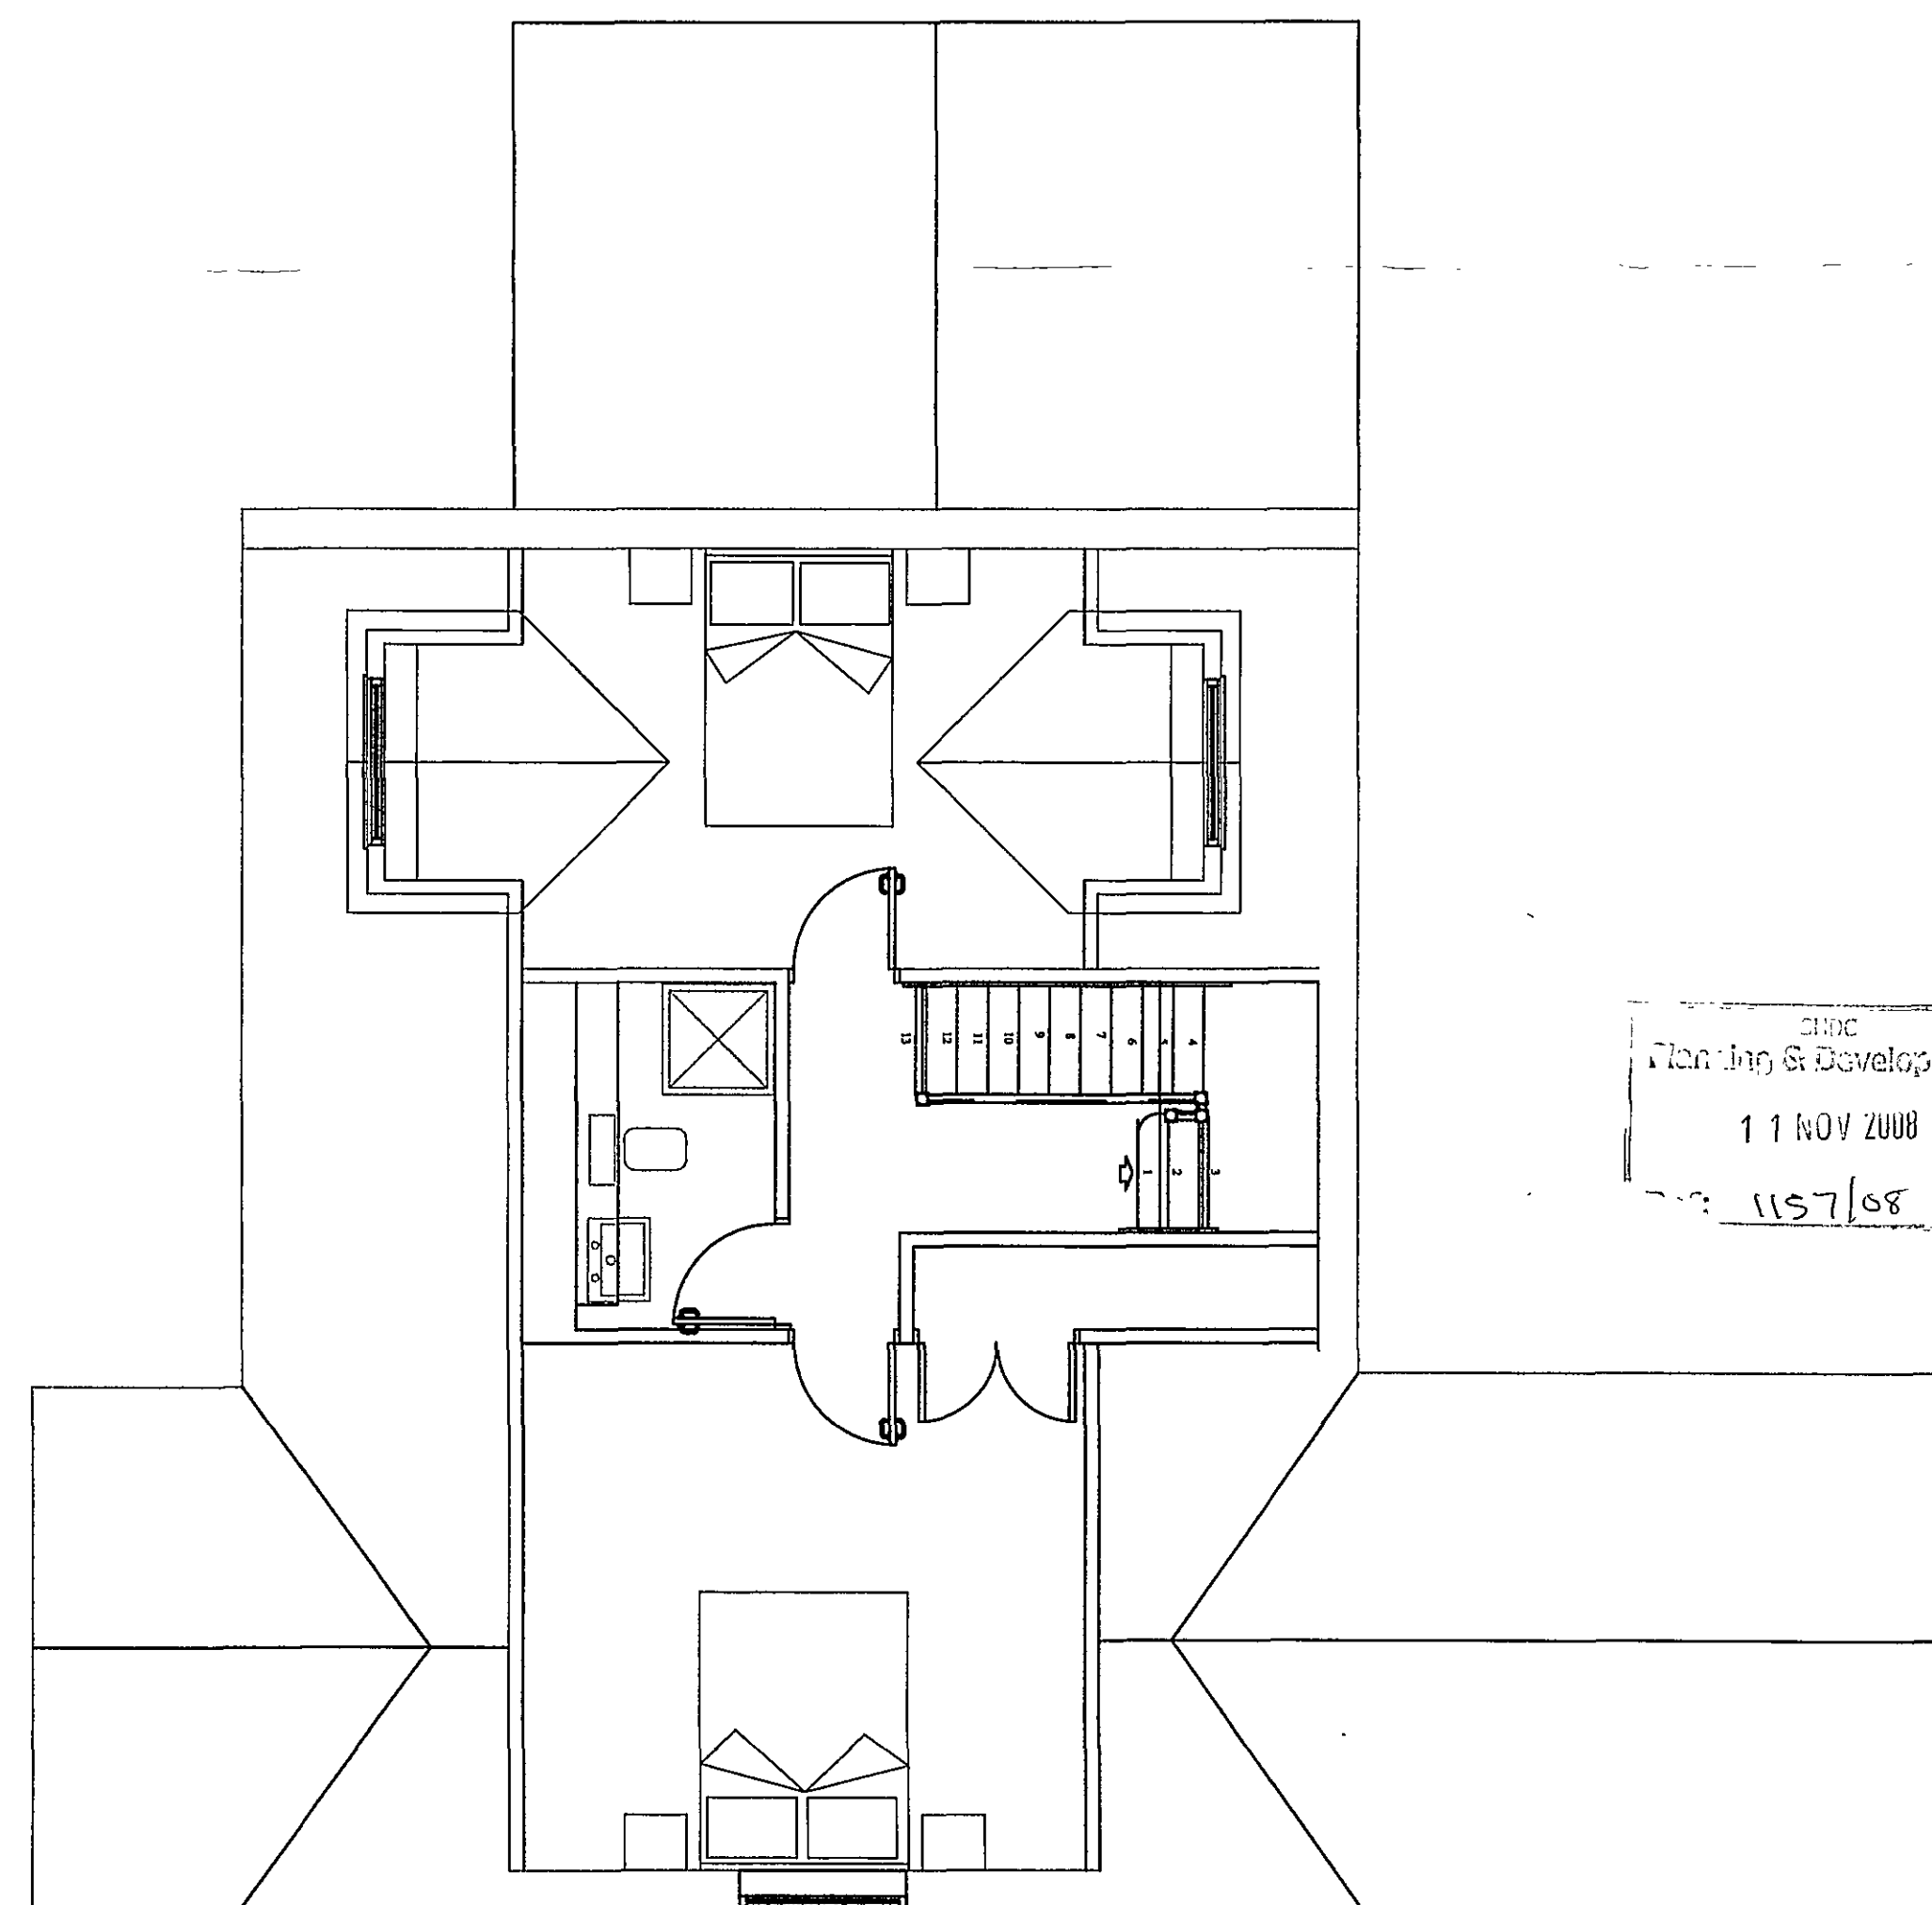

FIRST FLOOR PLAN

date	revision



project
Proposed 2no Detached Bungalows
at
79 Peterborough Rd, Crowland
for
A & G Builders

drawing title
Proposed Plans, Elevations & Section

scale	@ A1	date
1:50,1:100		August 2008

project number / drawing number
94708 / 500-02
revision
A