




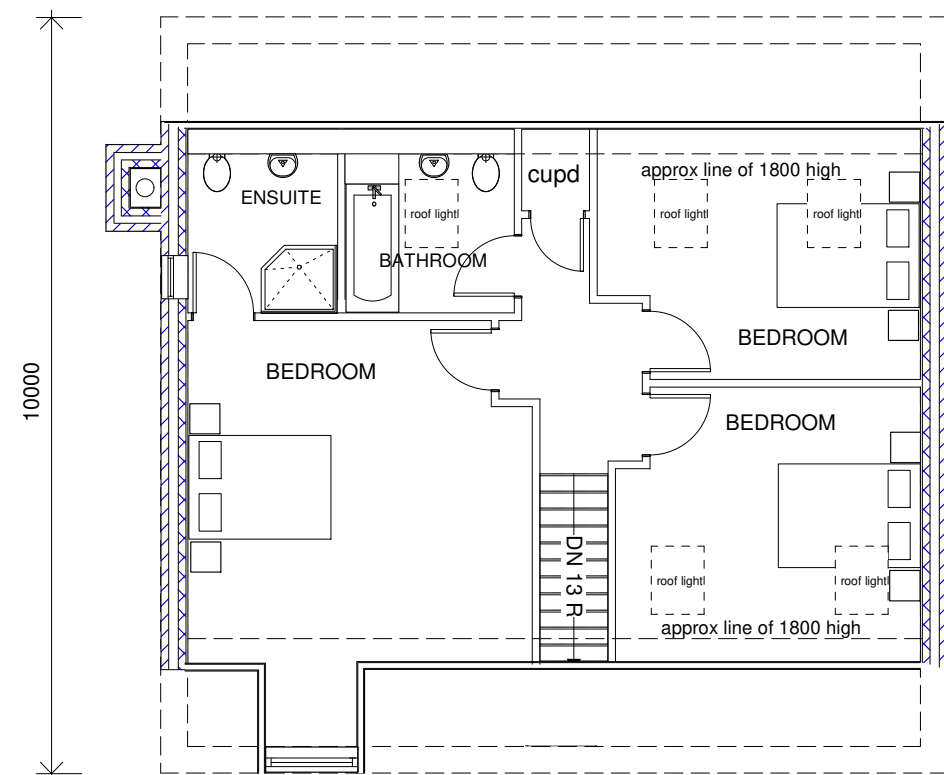


66 sqm floor area
FIRST FLOOR PLAN

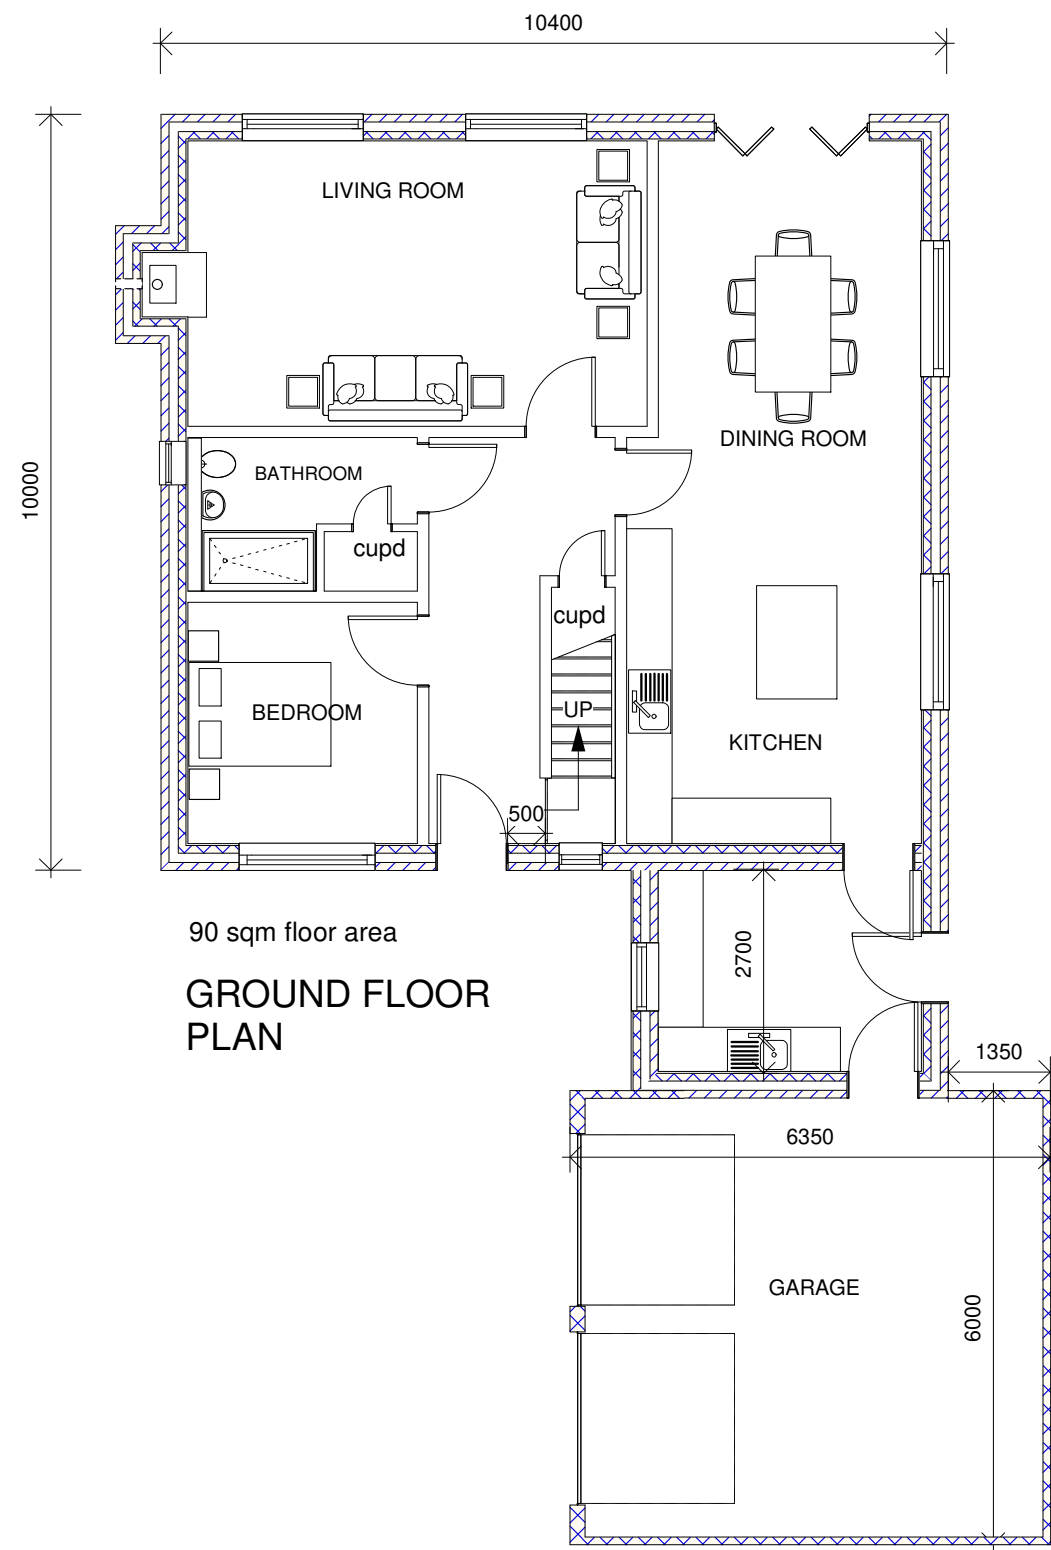


90 sqm floor area
GROUND FLOOR PLAN

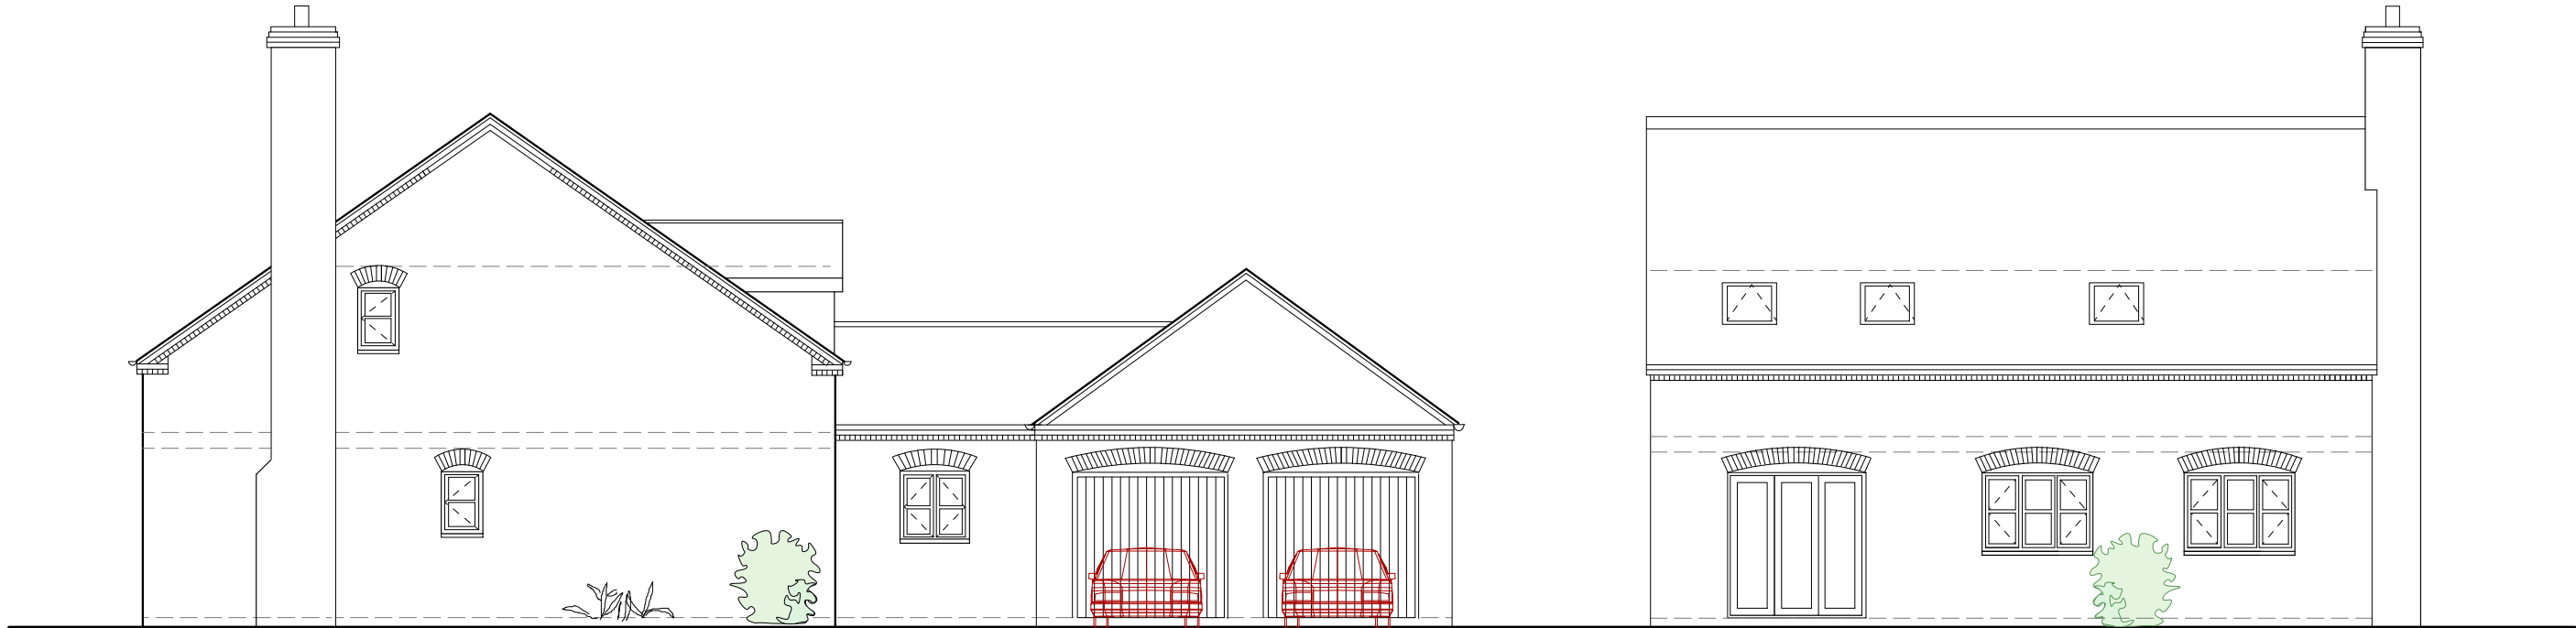

SIDE ELEVATION
REAR ELEVATION

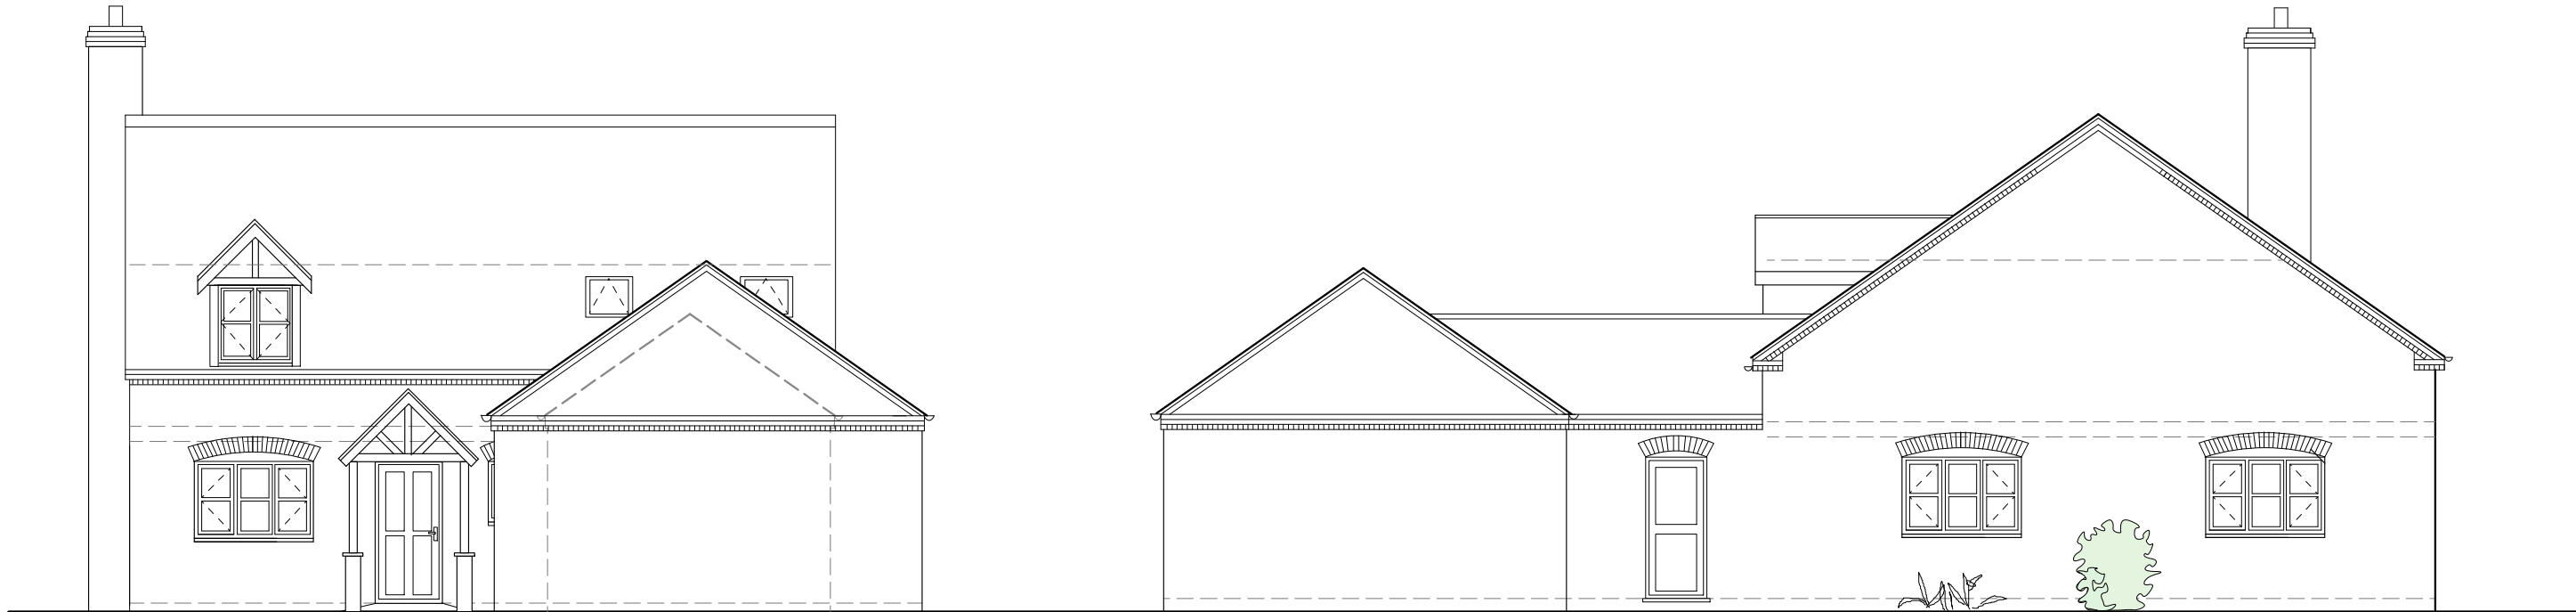

FRONT ELEVATION
SIDE ELEVATION

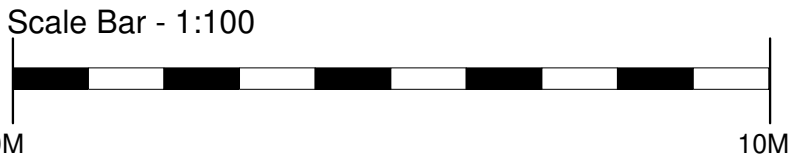

Project PLOT 8,POSTLAND ROAD CROWLAND				Aspect Architectural Design
Title PLOT 8 FLOOR PLANS & ELEVATIONS				
29A Church Street Northborough Peterborough PE6 9BN Telephone 07907030047				
Scale 1:100	Date Nov 19	Job No 219		
Category D	CisB Element (--)	Sequential No 03	Revisions	© Copyright