




existing side elevation

existing front elevation

existing side elevation

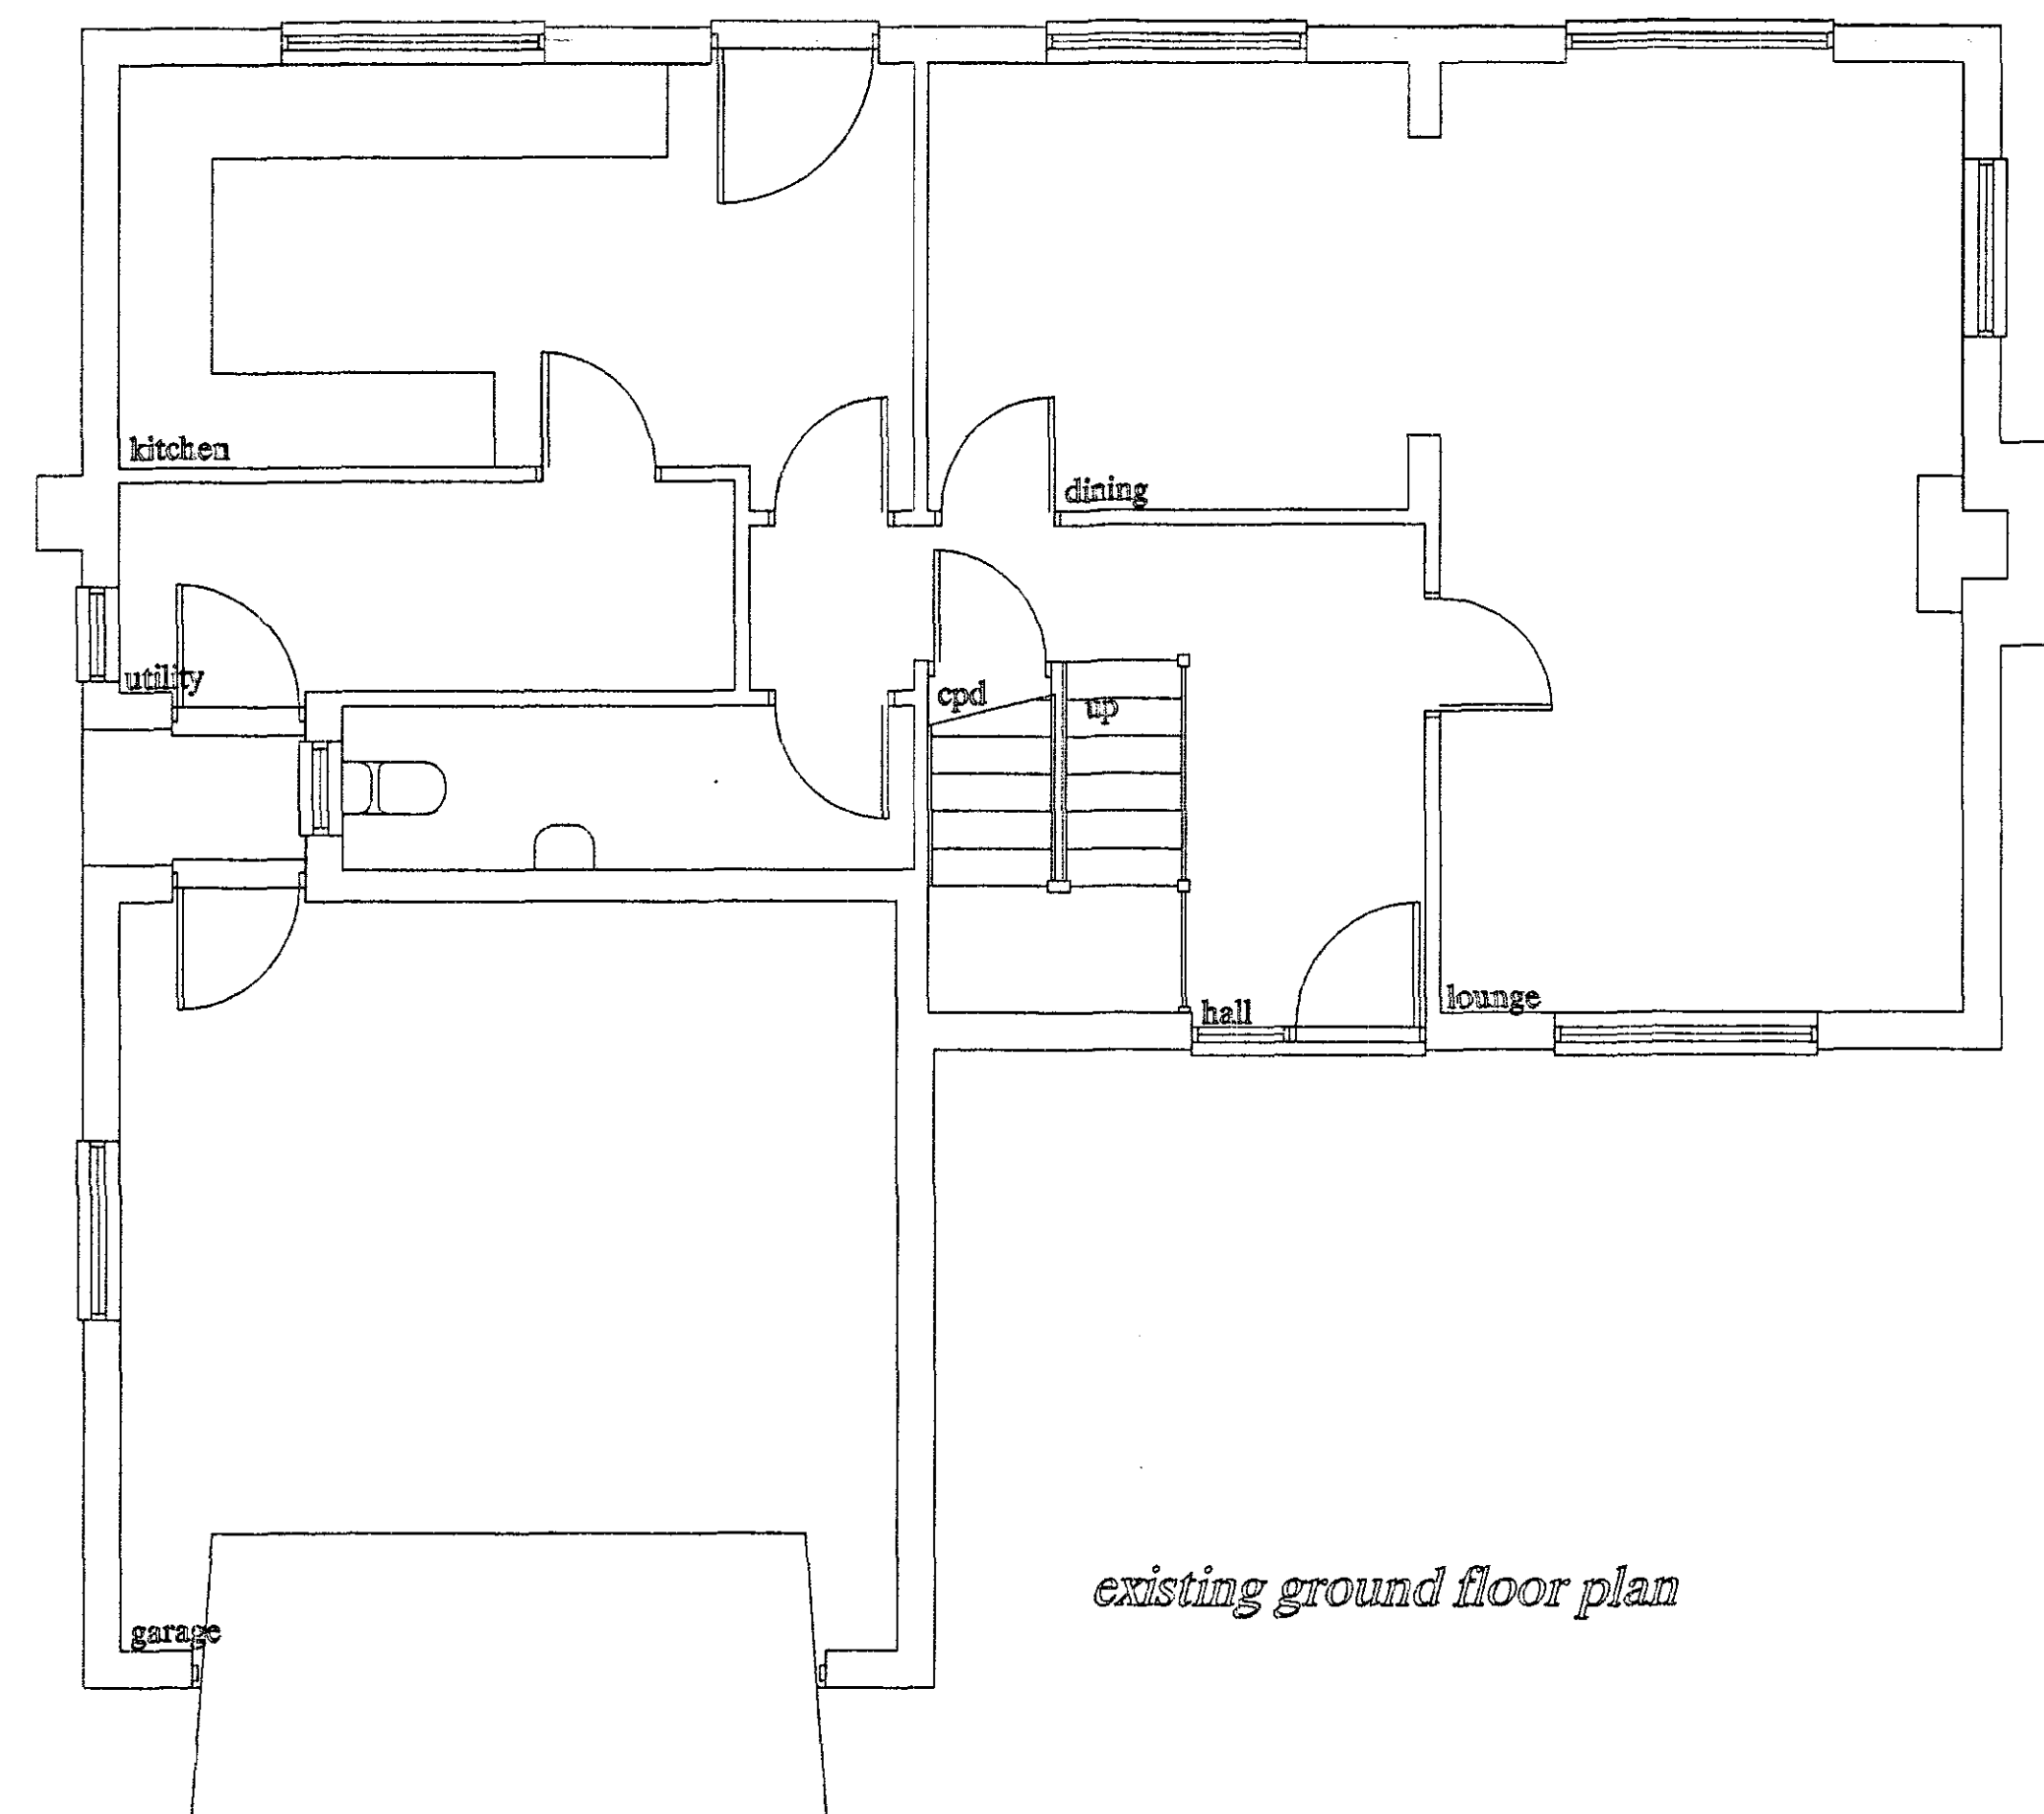

existing ground floor plan

boundary



existing rear elevation

DETERMINED
PLAN

1228/05

Tf Designs. Tony Fitzjohn 7 Rucyard Grove, Cunchorpe, Peterborough, PE4 7UJ. Telephone/Fax 01733-573239	
PROJECT Proposed Sun Lounge, Garage & Alterations to :- No 1 Abbey Mews, Crowland Existing Ground Floor Plan & Elevations.	CLIENT Mr & Mrs D Fox
DATE 31-07-05	SCALE 1:50
DRAWN 05-31-1/	