




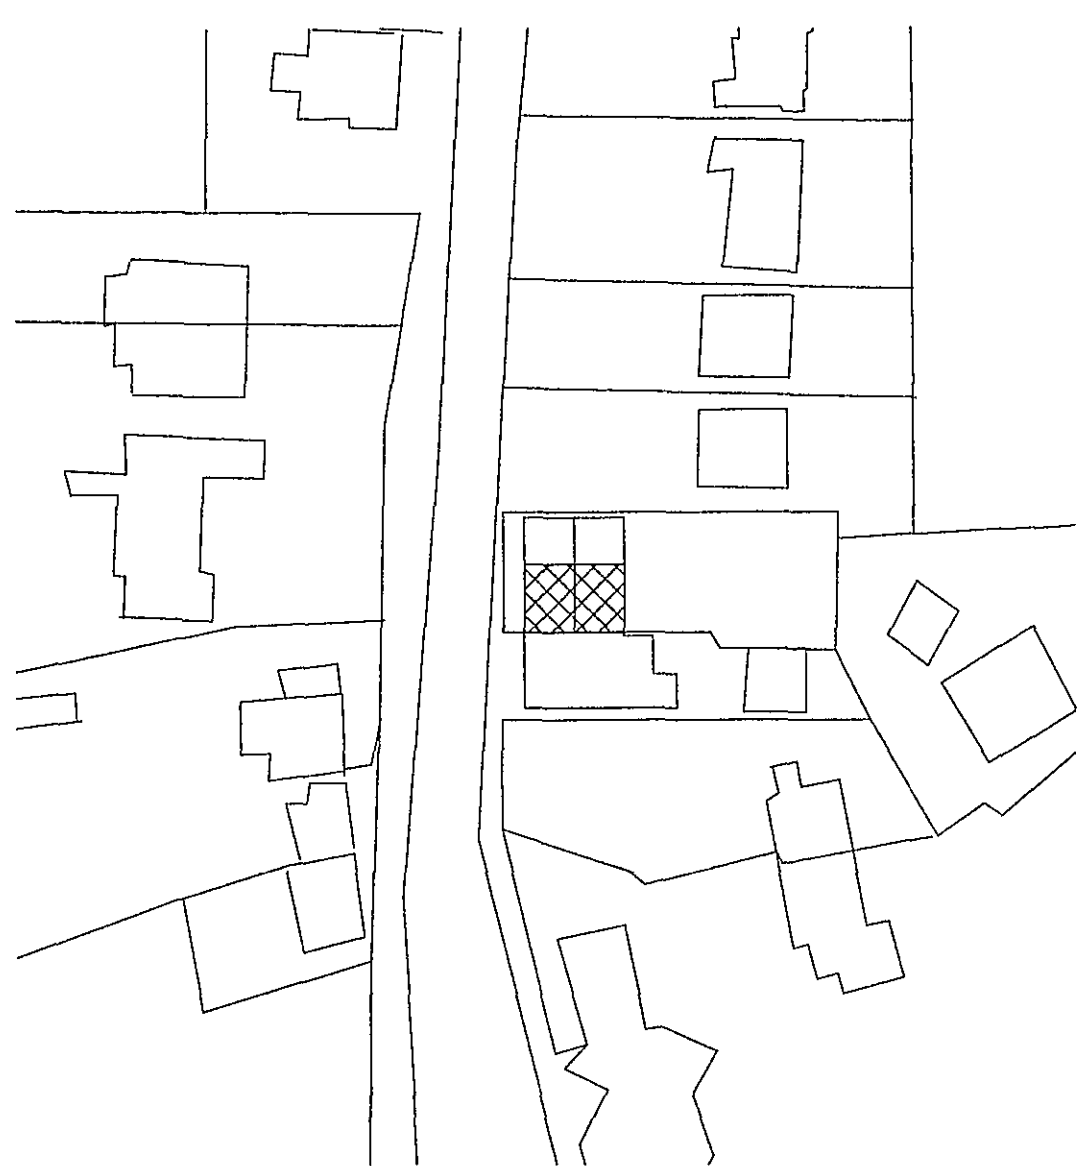


BLOCK PLAN
SCALE 1:500

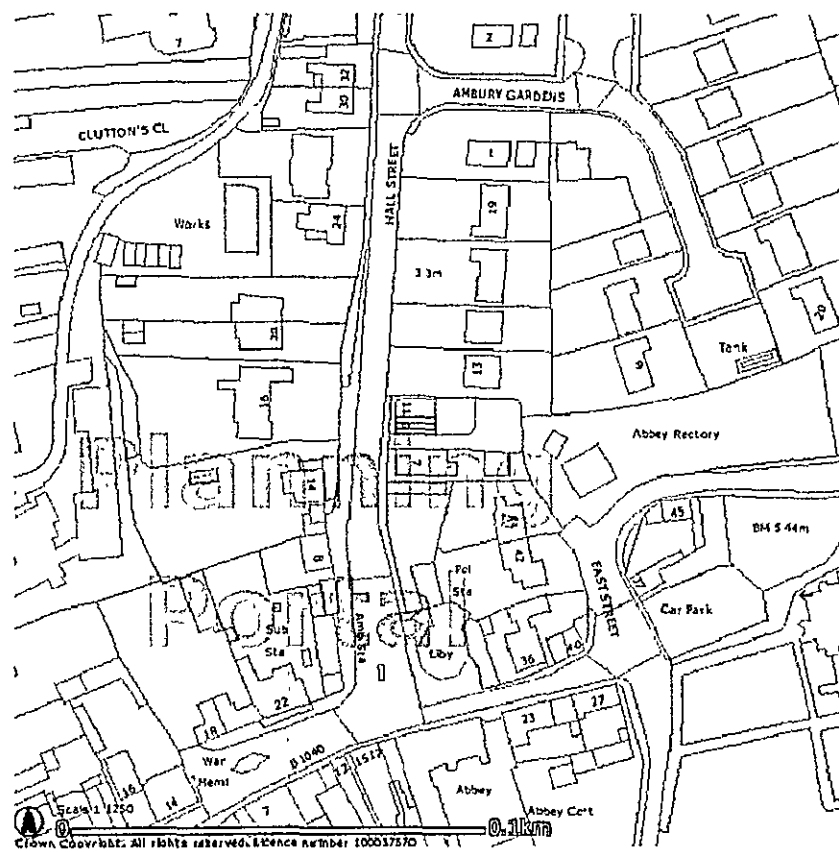

SITE LOCATION SHOWING PROPERTY
SCALE 1:1250

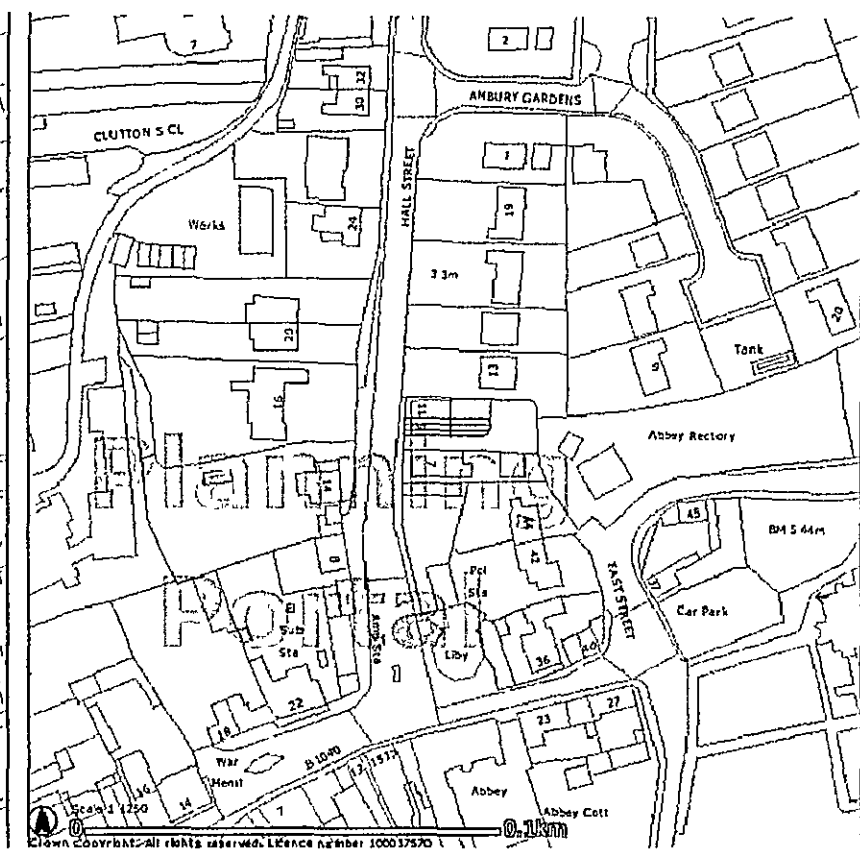


SITE LOCATION SHOWING PROPERTY BOUNDARY
SCALE 1:1250

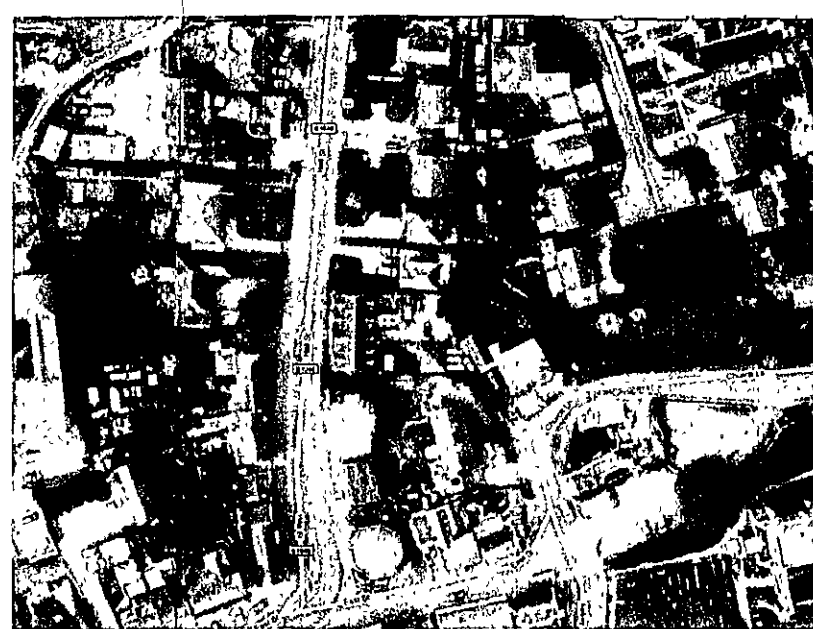


AERIAL PHOTO LOCATION
SCALE 1:1250




EXISTING EAST ELEVATION

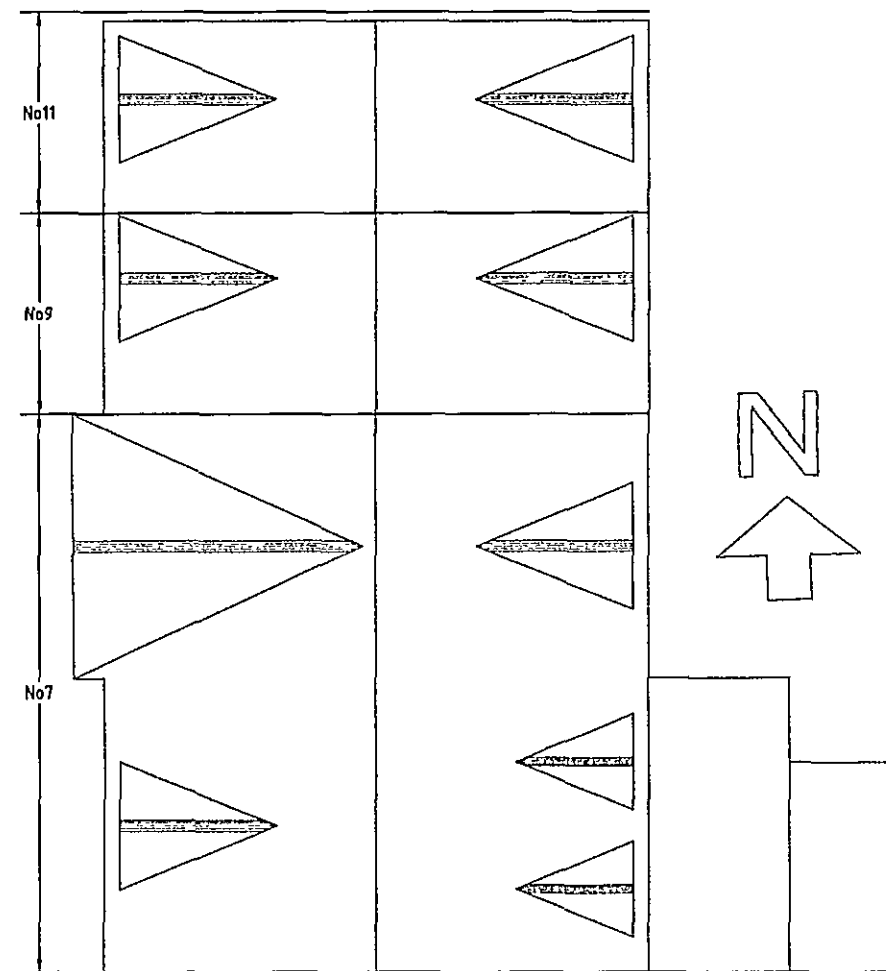


EXISTING ROOF PLAN

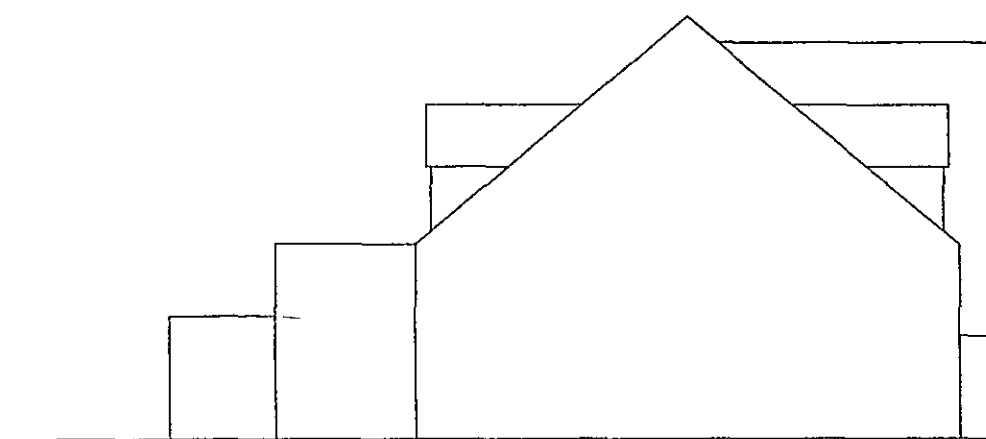


EXISTING EAST ELEVATION

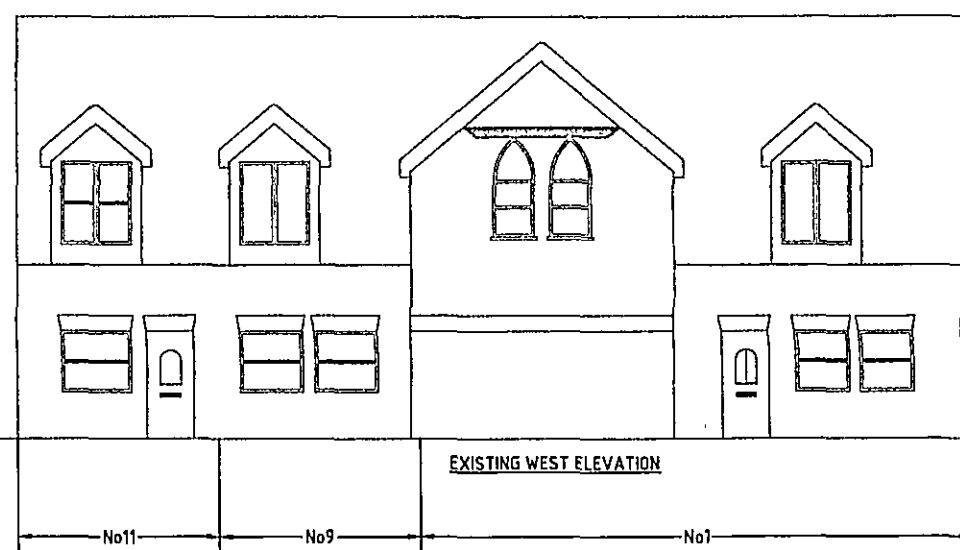


EXISTING WEST ELEVATION

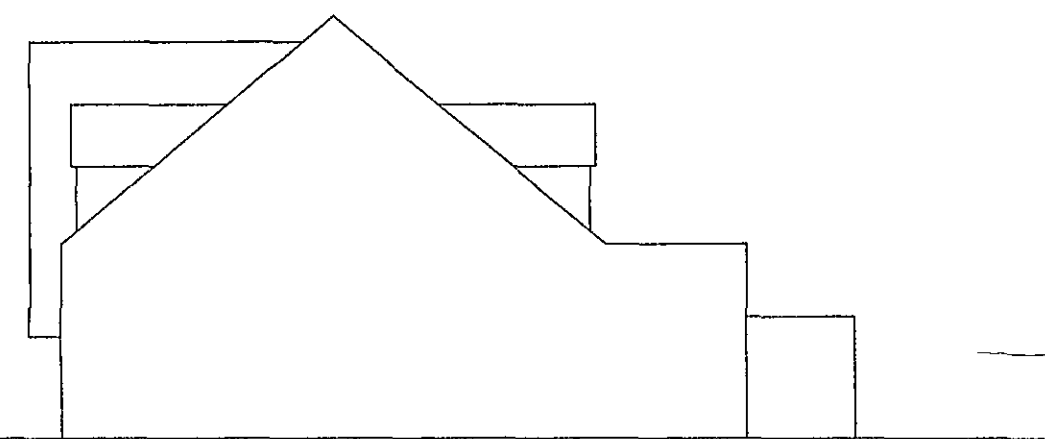


EXISTING NORTH ELEVATION

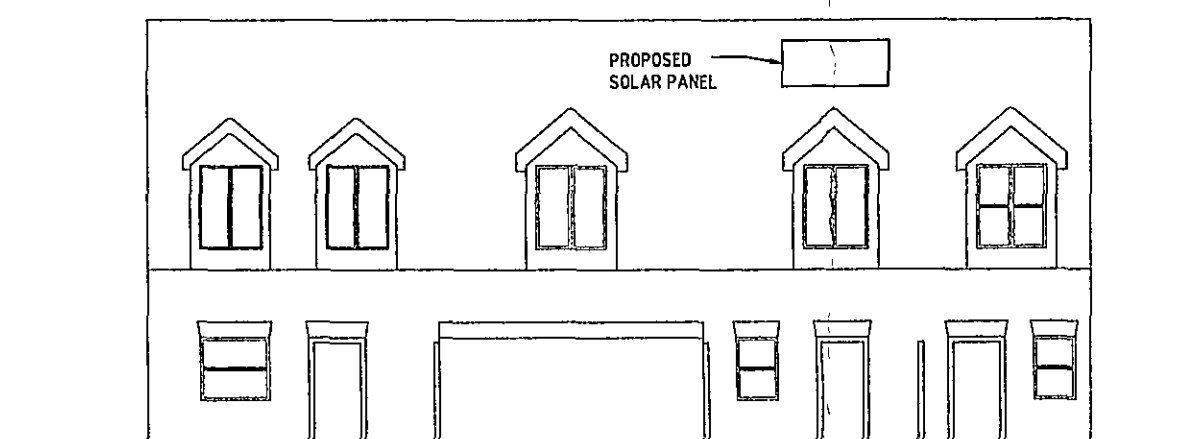


PROPOSED EAST ELEVATION

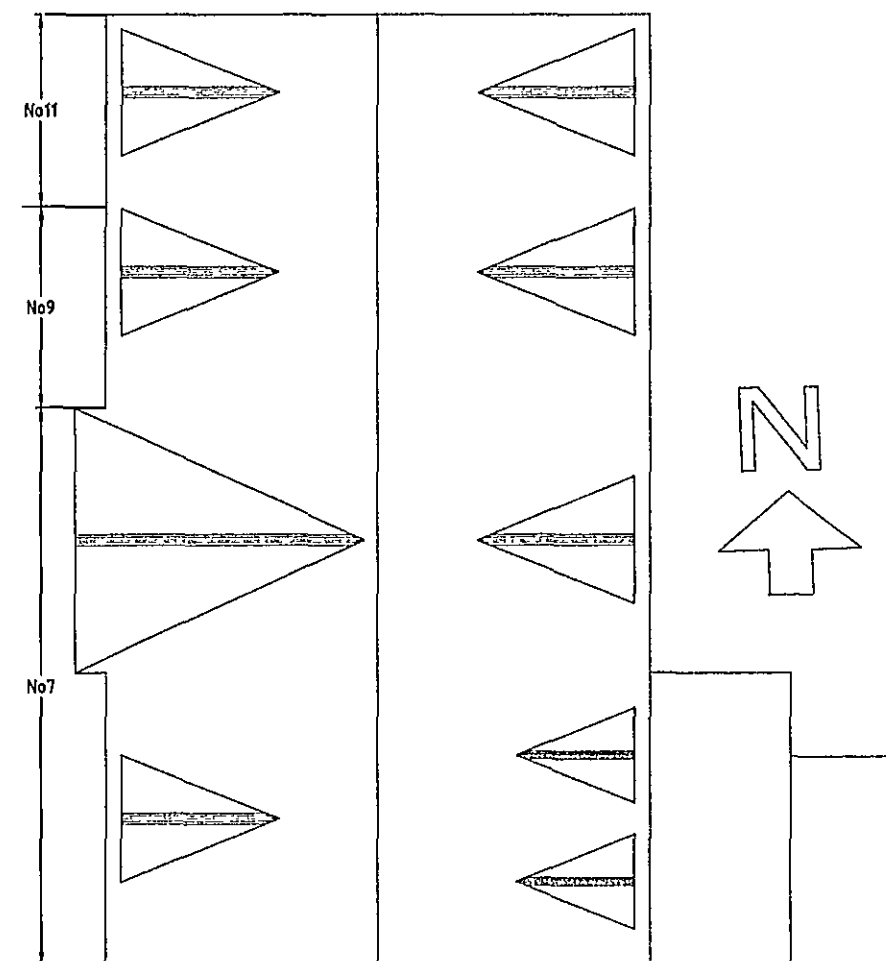


PROPOSED ROOF PLAN

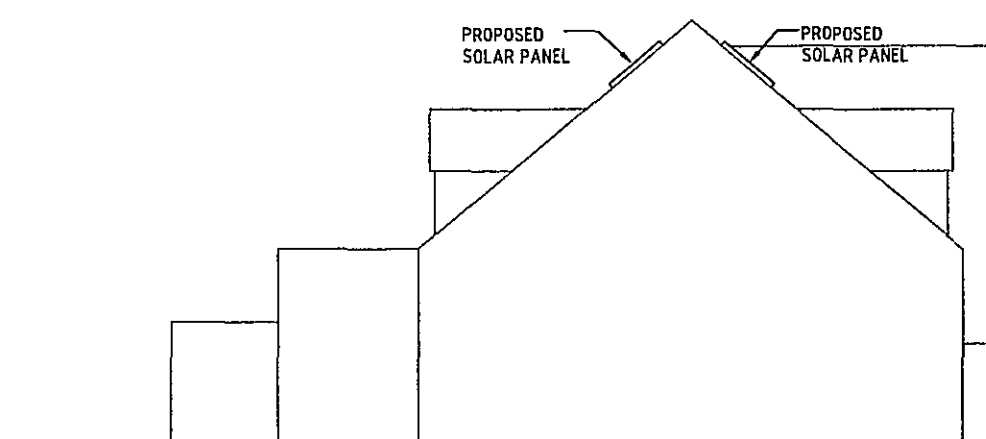



PROPOSED EAST ELEVATION

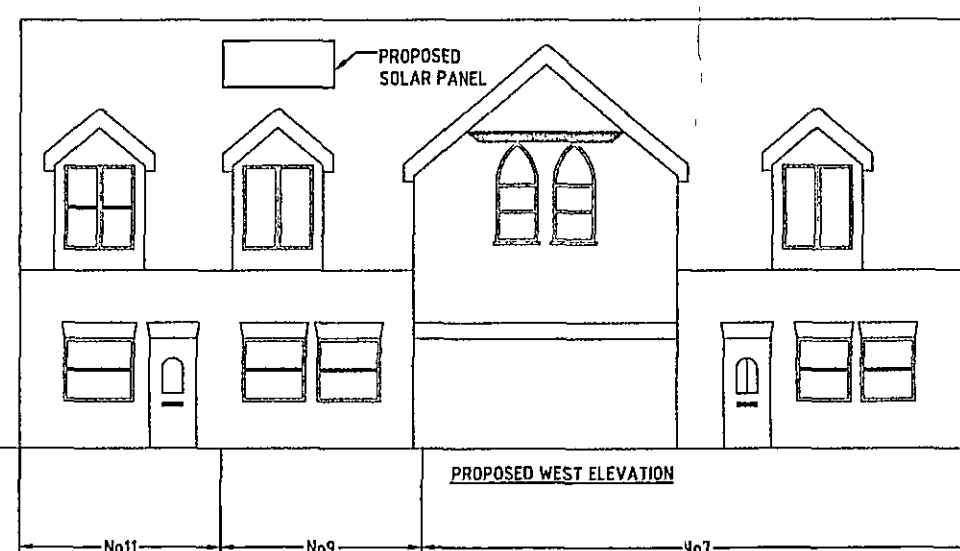

PROPOSED WEST ELEVATION

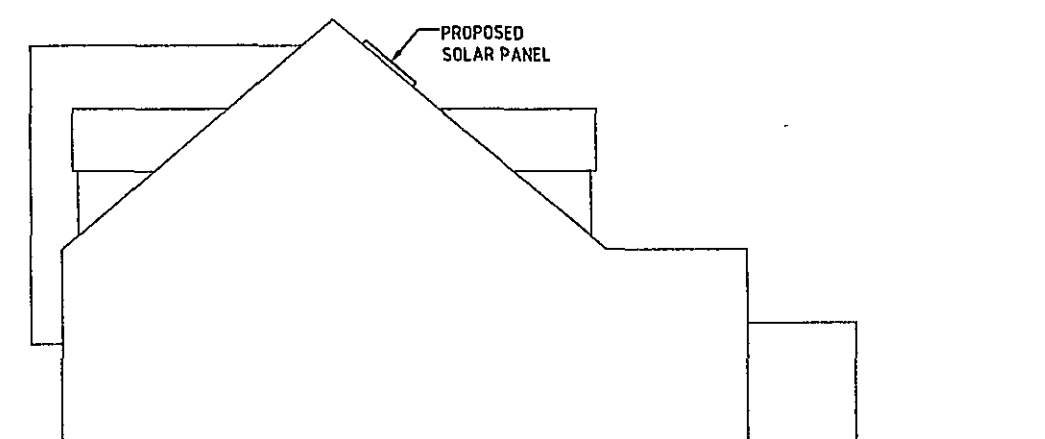

PROPOSED NORTH ELEVATION

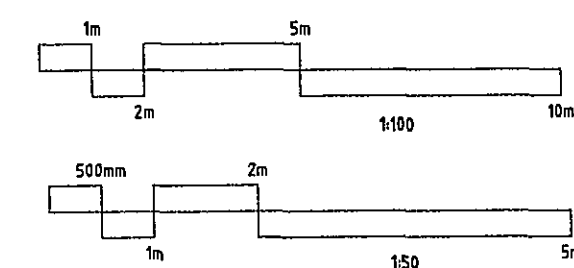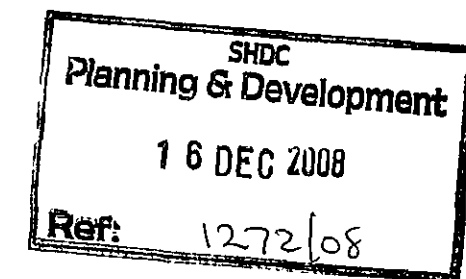


NOTES

- SOLAR PANELS ARE 2136mm (HIGH) x 1246 (WIDE) x 38mm (DEEP)
- THE PROPOSED WORKS WILL NOT RESULT IN ANY SIGNIFICANT LOSS OR HARM TO ANY FABRIC
- THE PROPOSED WORKS WILL NOT ADVERSELY AFFECT THE CHARACTER OR APPEARANCE OF THE BUILDING
- THE PROPOSED WORKS WILL NOT HAVE A ADVERSE IMPACT ON THE SETTING AND APPEARANCE OF THE AREA OR BUILDINGS
- THE PROPOSALS CAN BE CONSIDERED AS TOTALLY REVERSIBLE AND SHOULD BE CONSIDERED TO FACILITATE THE CONTINUED SUSTAINABLE USE OF THE BUILDING
- THE DEVELOPMENT SHOULD BE CONSIDERED GENERALLY IN ACCORDANCE WITH THE DEVELOPMENT PLAN AND PARTICULARLY THE FOLLOWING POLICIES:
SUSTAINABLE DESIGN IN BUILT ENVIRONMENT
RENEWABLE ENERGY GENERATION
EXTENSIONS AND ALTERATIONS TO DWELLINGS WITHIN FRAMEWORKS DEVELOPMENT IN THE CONSERVATION AREA
RENEWABLE ENERGY

PLANNING CONSENT

rev	dec	description	dw	chkd	date
-----	-----	-------------	----	------	------

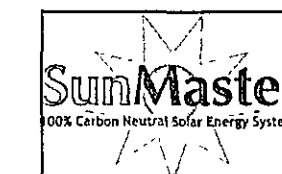

t: 07739 446 500 e: Plan@SunMasterSolar.com
f: 01277 372 003 w: www.SunMasterSolar.com

Project Mrs Joyce Holdsworth
9 Hall Road, Crowland
Cambridgeshire, PE6 0EW

Title Proposed
Plans For
Solar Panels

Client Sunmaster Solar Ltd

Architect Select Integrated Business

Project No. | File Name | Drawn By | Date | Checked | Scale
EA802339 | EA802339-100 | SB | 22/08/08 | DM | 1:100@A0

Drawing No. EA802339-100
Revision -