

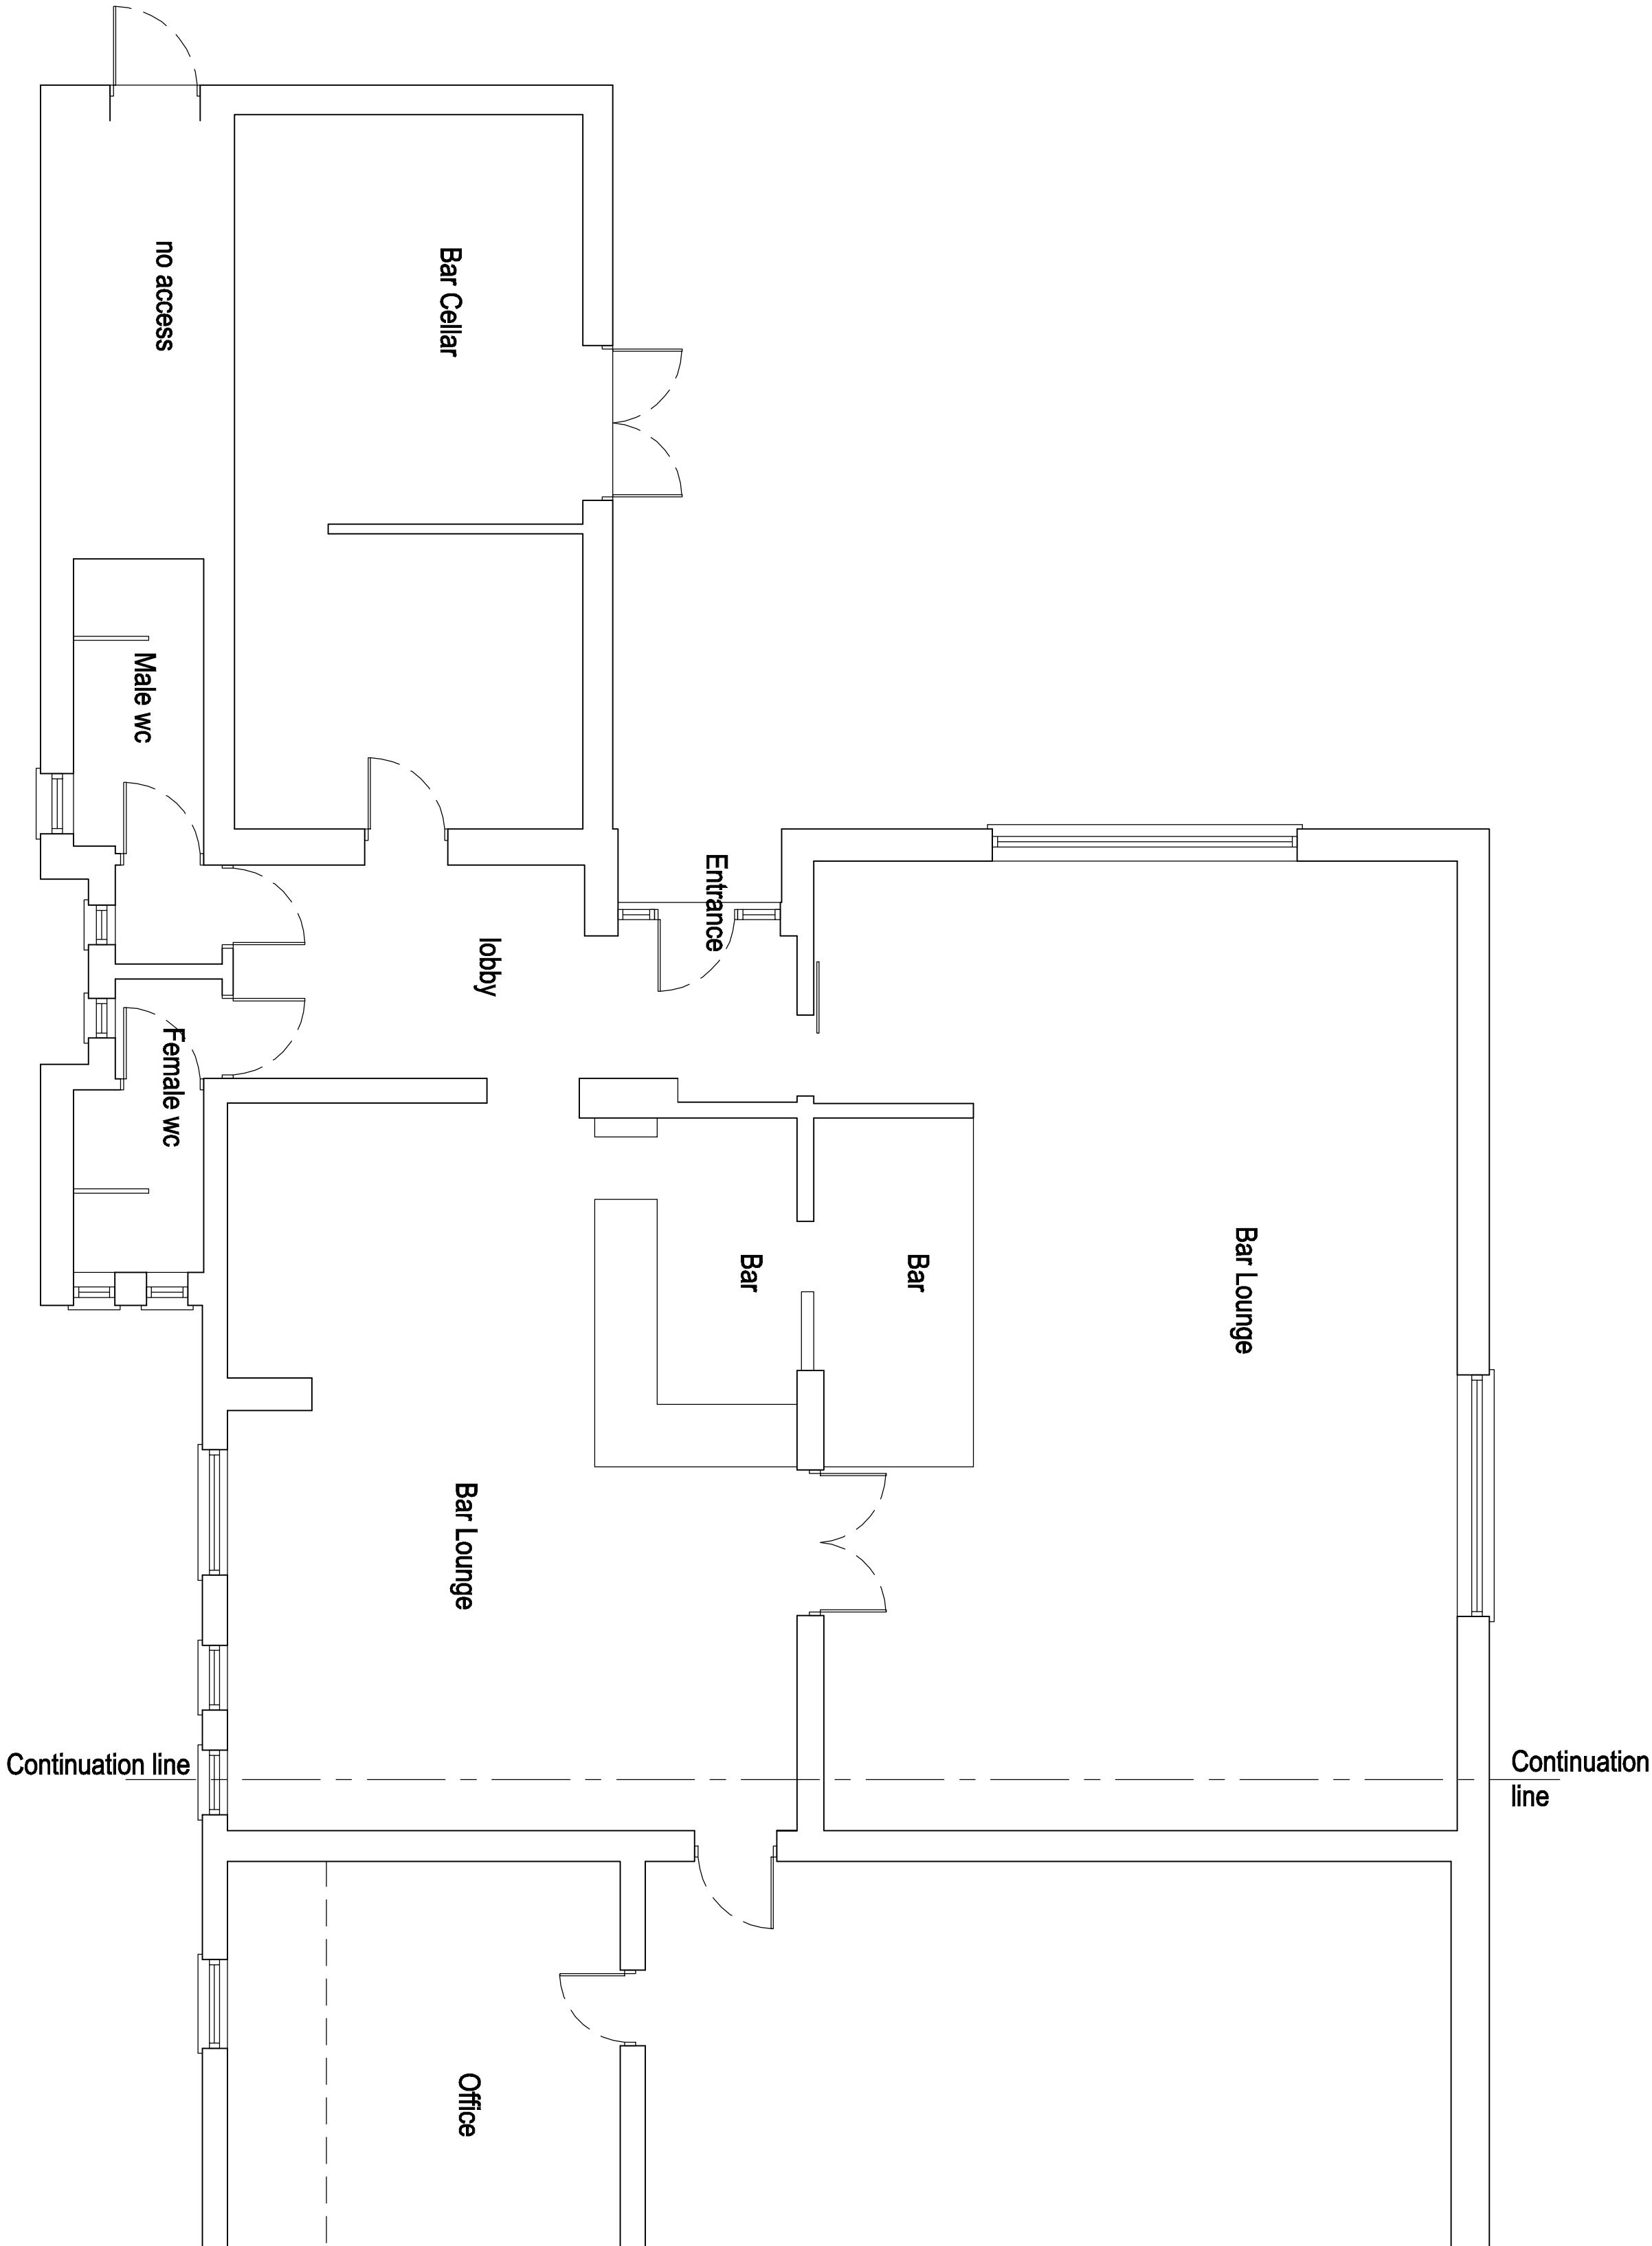


EXISTING GROUND FLOOR PLAN SHEET 2 - SCALE 1:500

 

EXISTING SITE PLAN 1:500

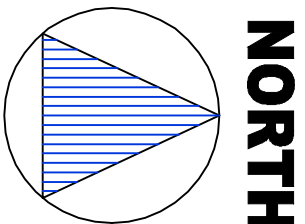

- DRAWING ISSUE
- FEASIBILITY ☐
 - PLANNING ☒
 - BUILDING REGULATIONS ☐
 - CONSTRUCTION ☐

GOOD-DESIGN-ING Ltd
11 SARACEN WAY,
NEWMARK ROAD,
PETERBOROUGH,
PE1 5WS
TEL 01733 569731
E-MAIL
robert@good-design-ing.co.uk



PROJECT
Proposed Development of
Former
British Legion Hall to
Chapel Street
Crowland
PE6 0AR

DRAWING
Existing Ground Floor Plan
Sheet 2
Existing Site Plan

Scale 1:50 1:500 @ A1 size
drawing number
211276-03

Nov 2021