


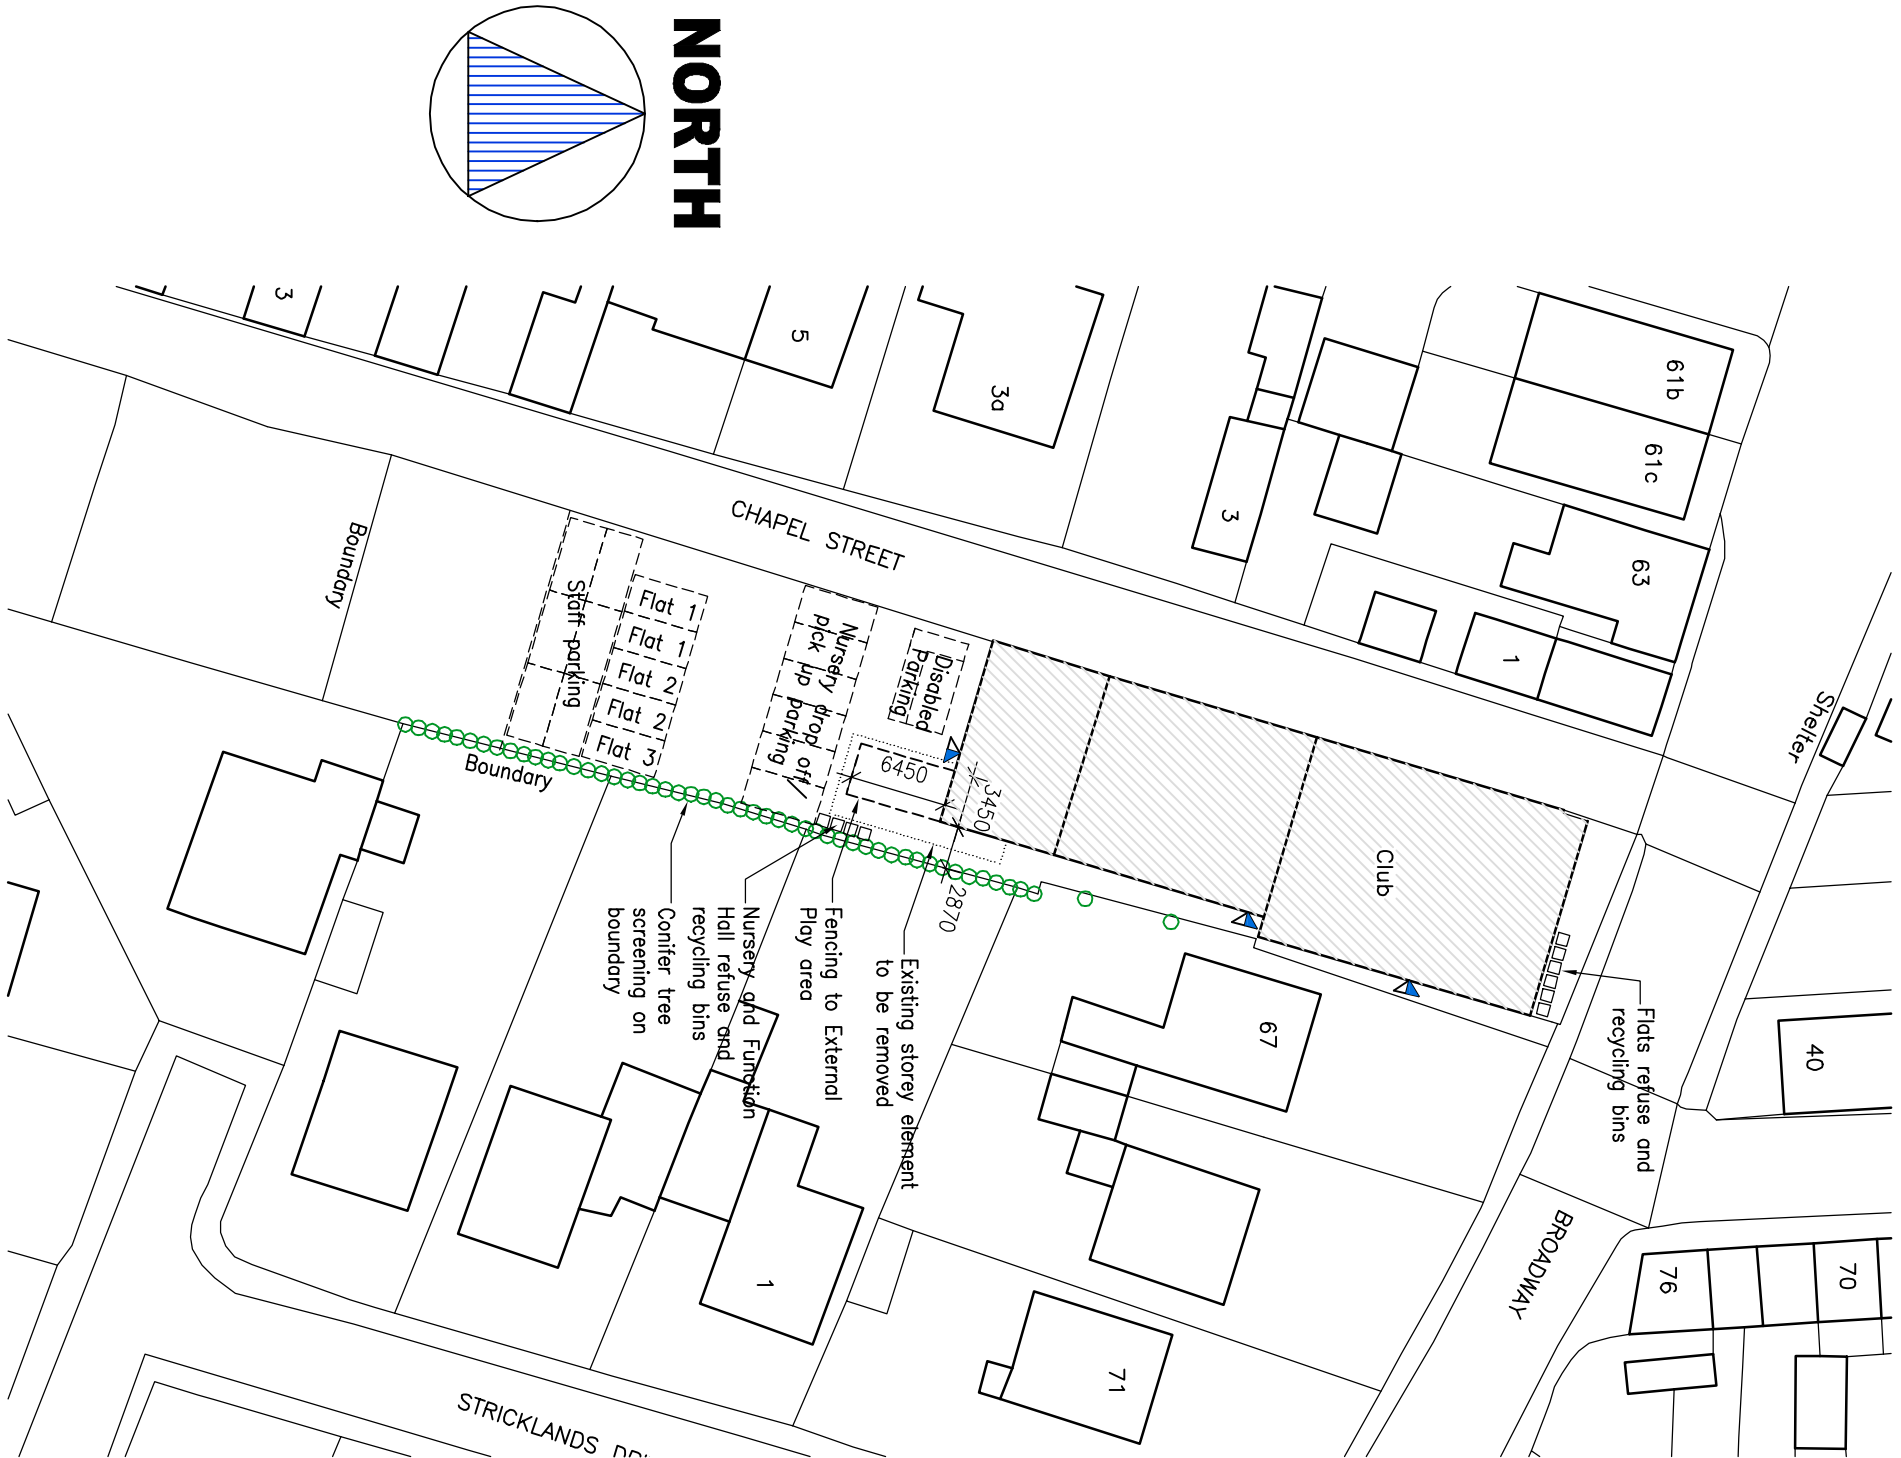


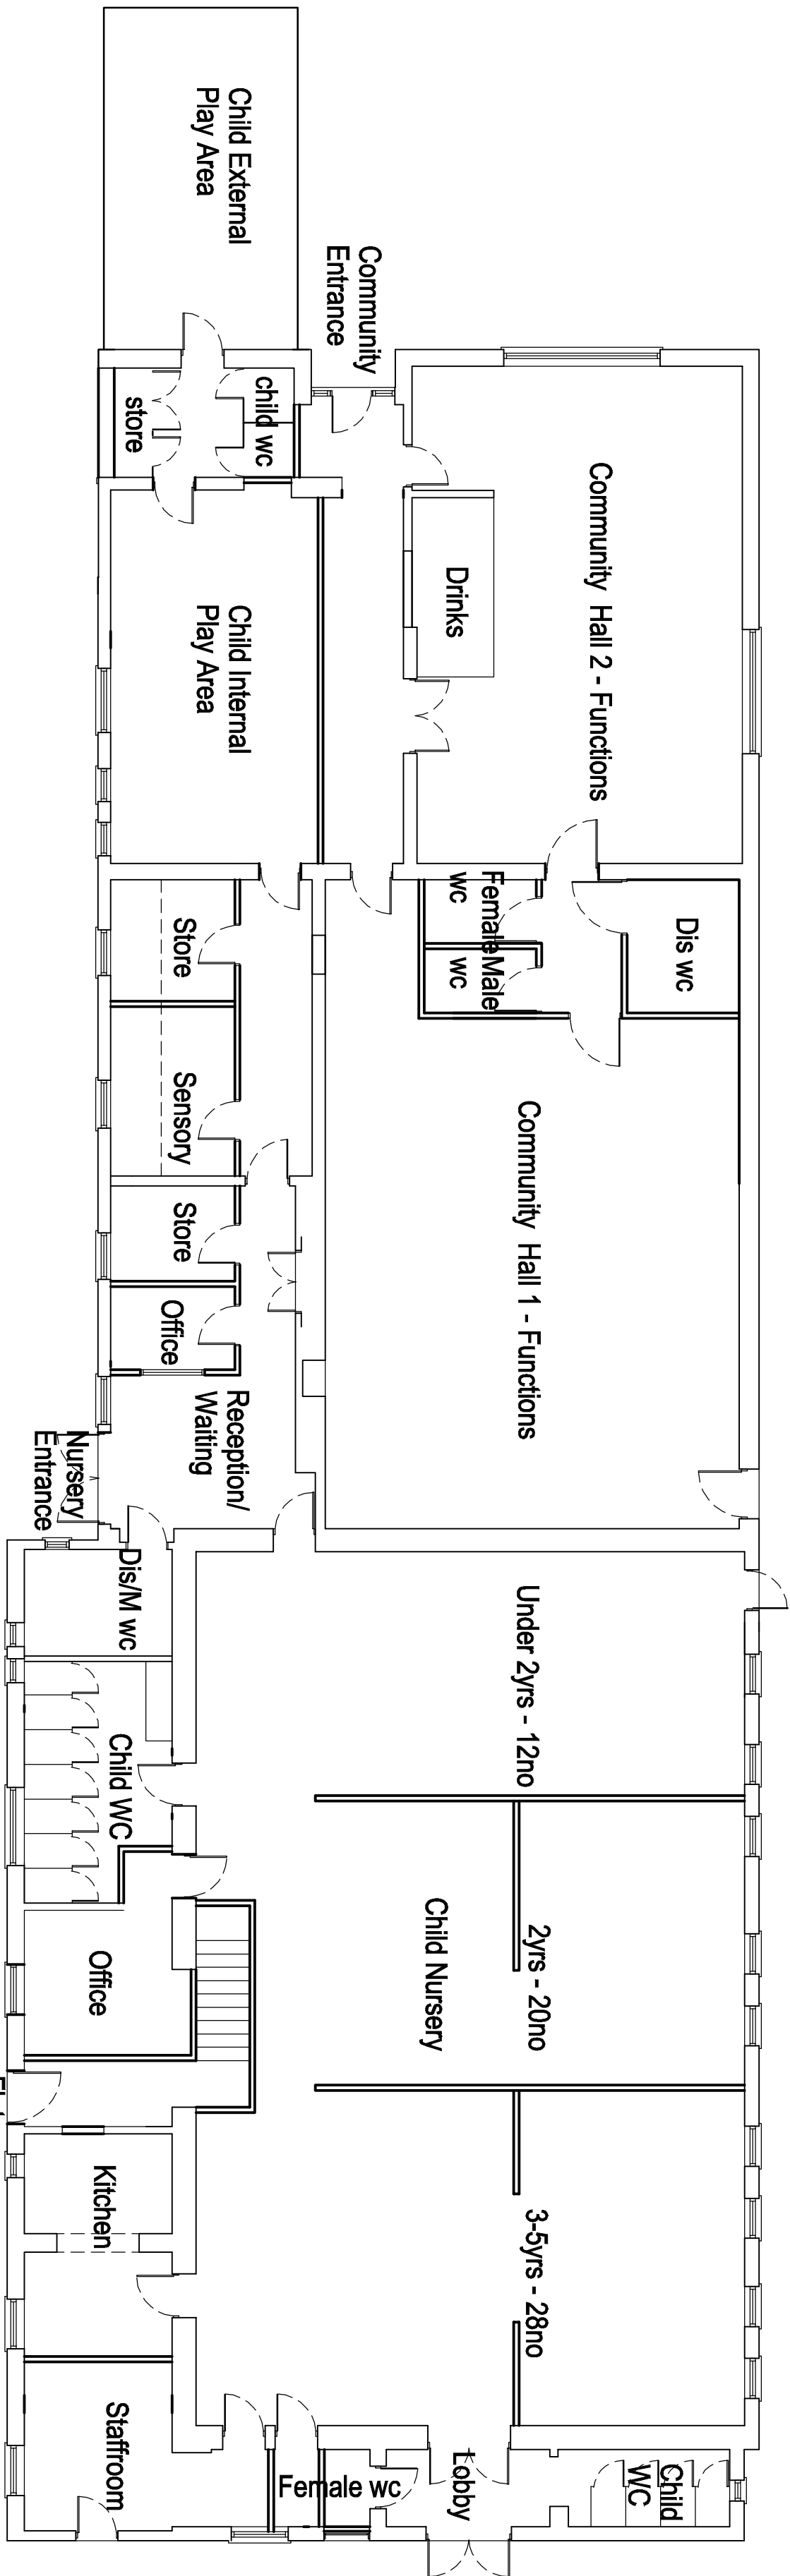

PROPOSED SITE PLAN 1:500

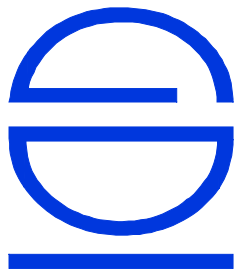

PROPOSED GROUND FLOOR PLAN SCALE 1:100

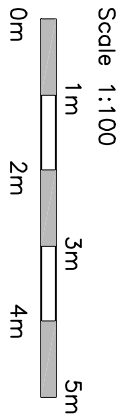

GOOD-DESIGN-ING LTD
11 SARACEN WAY,
NEWMARK ROAD,
PETERBOROUGH,
PE1 5WS
TEL: 01733 569731
E-MAIL:
robert@good-design-ing.co.uk

FEASIBILITY
PLANNING
BUILDING REGULATIONS
CONSTRUCTION

DRAWING ISSUE
[]
[]
[]
[]

PROJECT
Proposed Development of
Former British Legion Hall to
Chapel Street
Crowland
PE6 0AR
Scale 1:100 1:500 ©
AI size
drawing number
211276-04
Nov 2021

DRAWING

Proposed Ground Floor
Plan and Proposed Site
Plan