



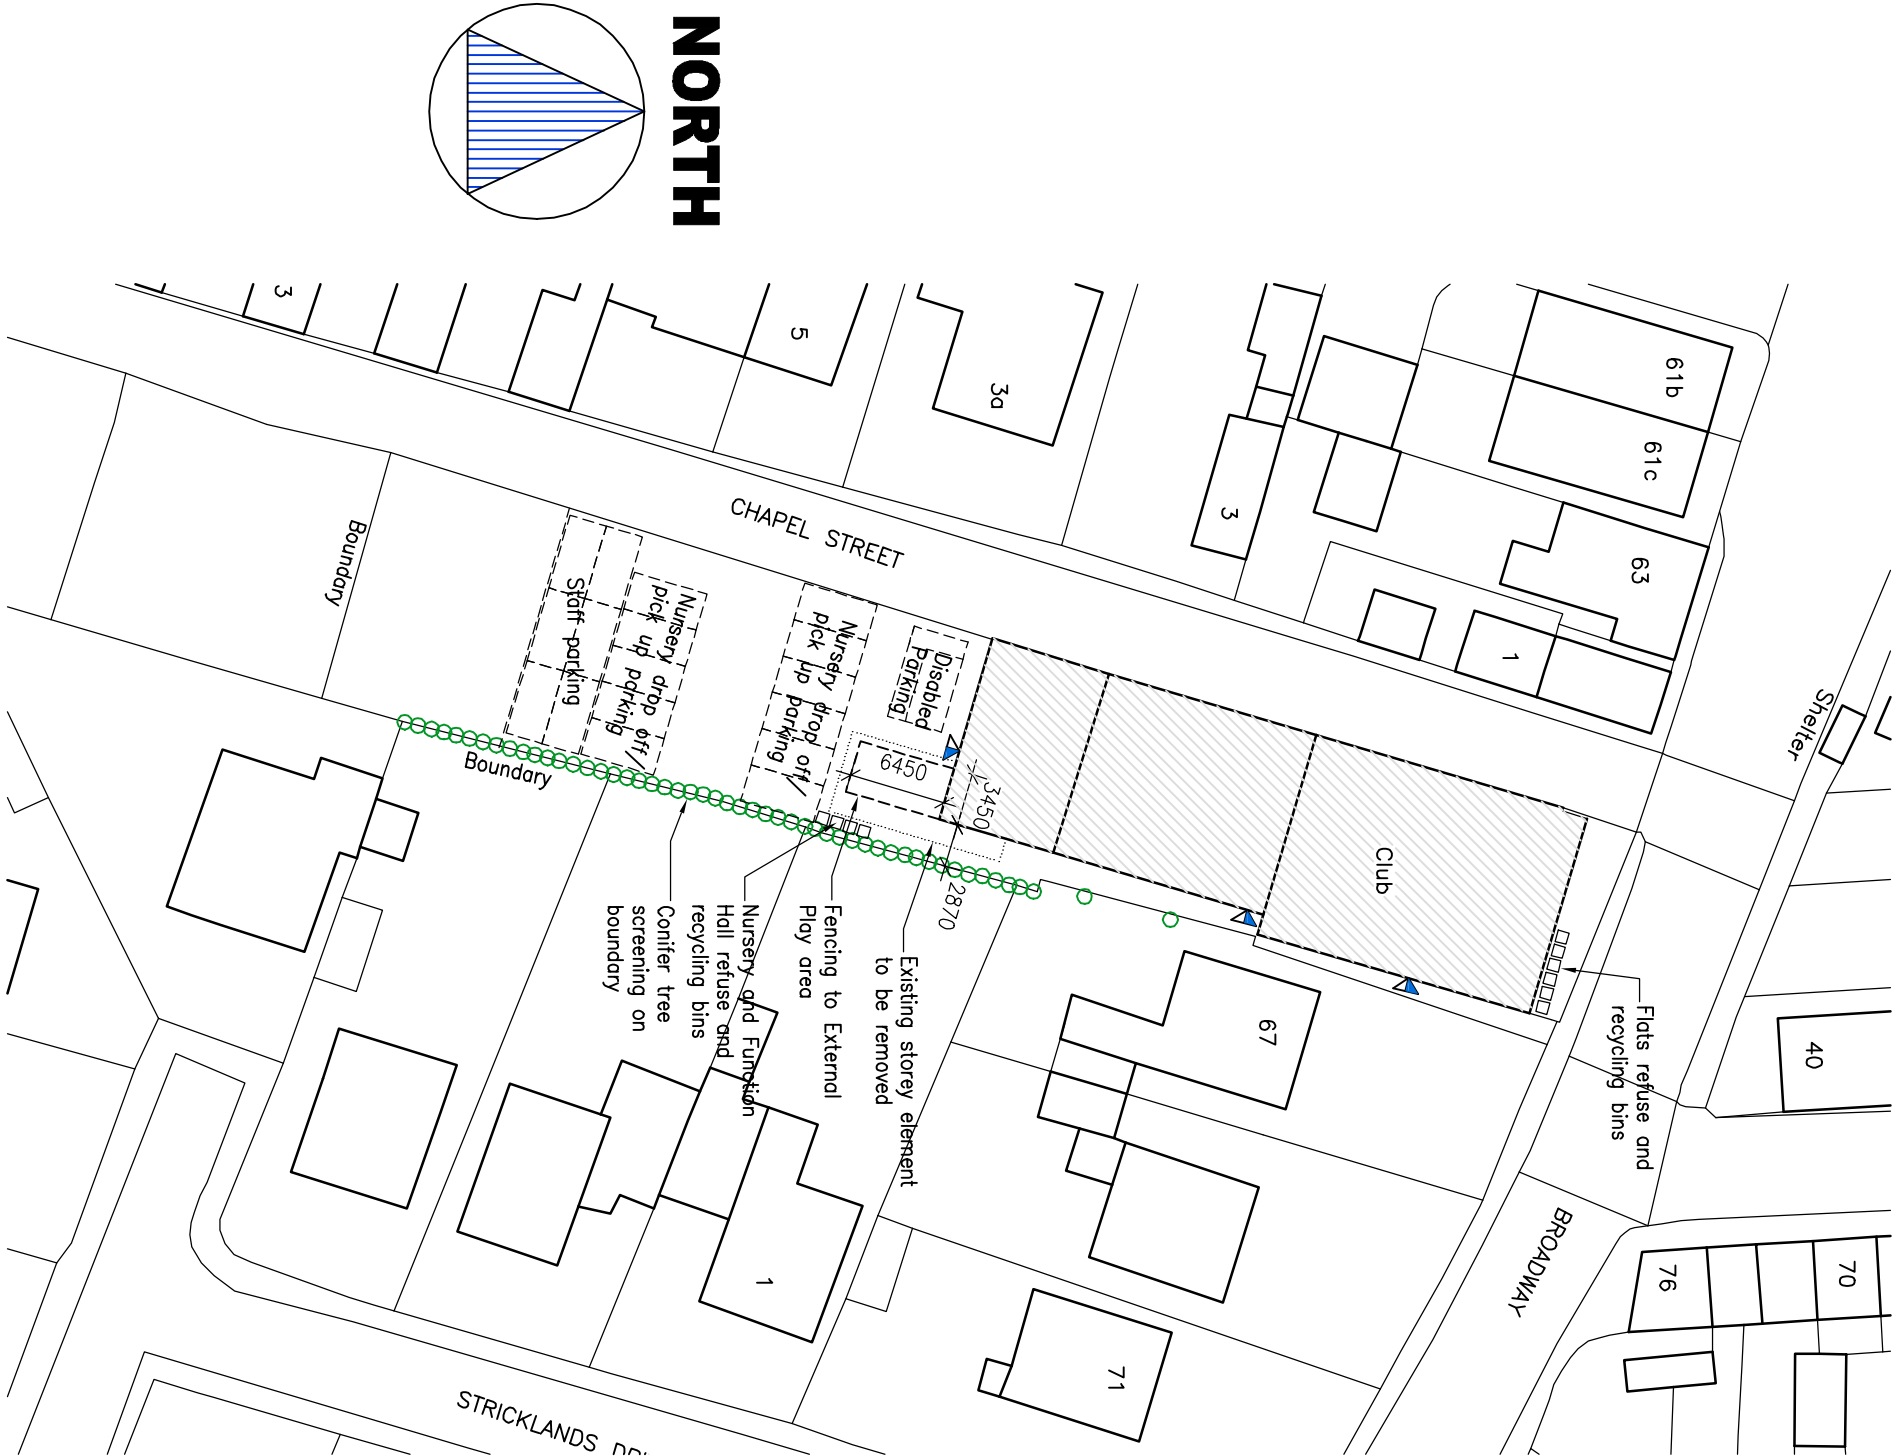

PROPOSED SITE PLAN 1:500

Scale 1:500
0m 5m 10m 15m 20m

▲ = Building Entrances

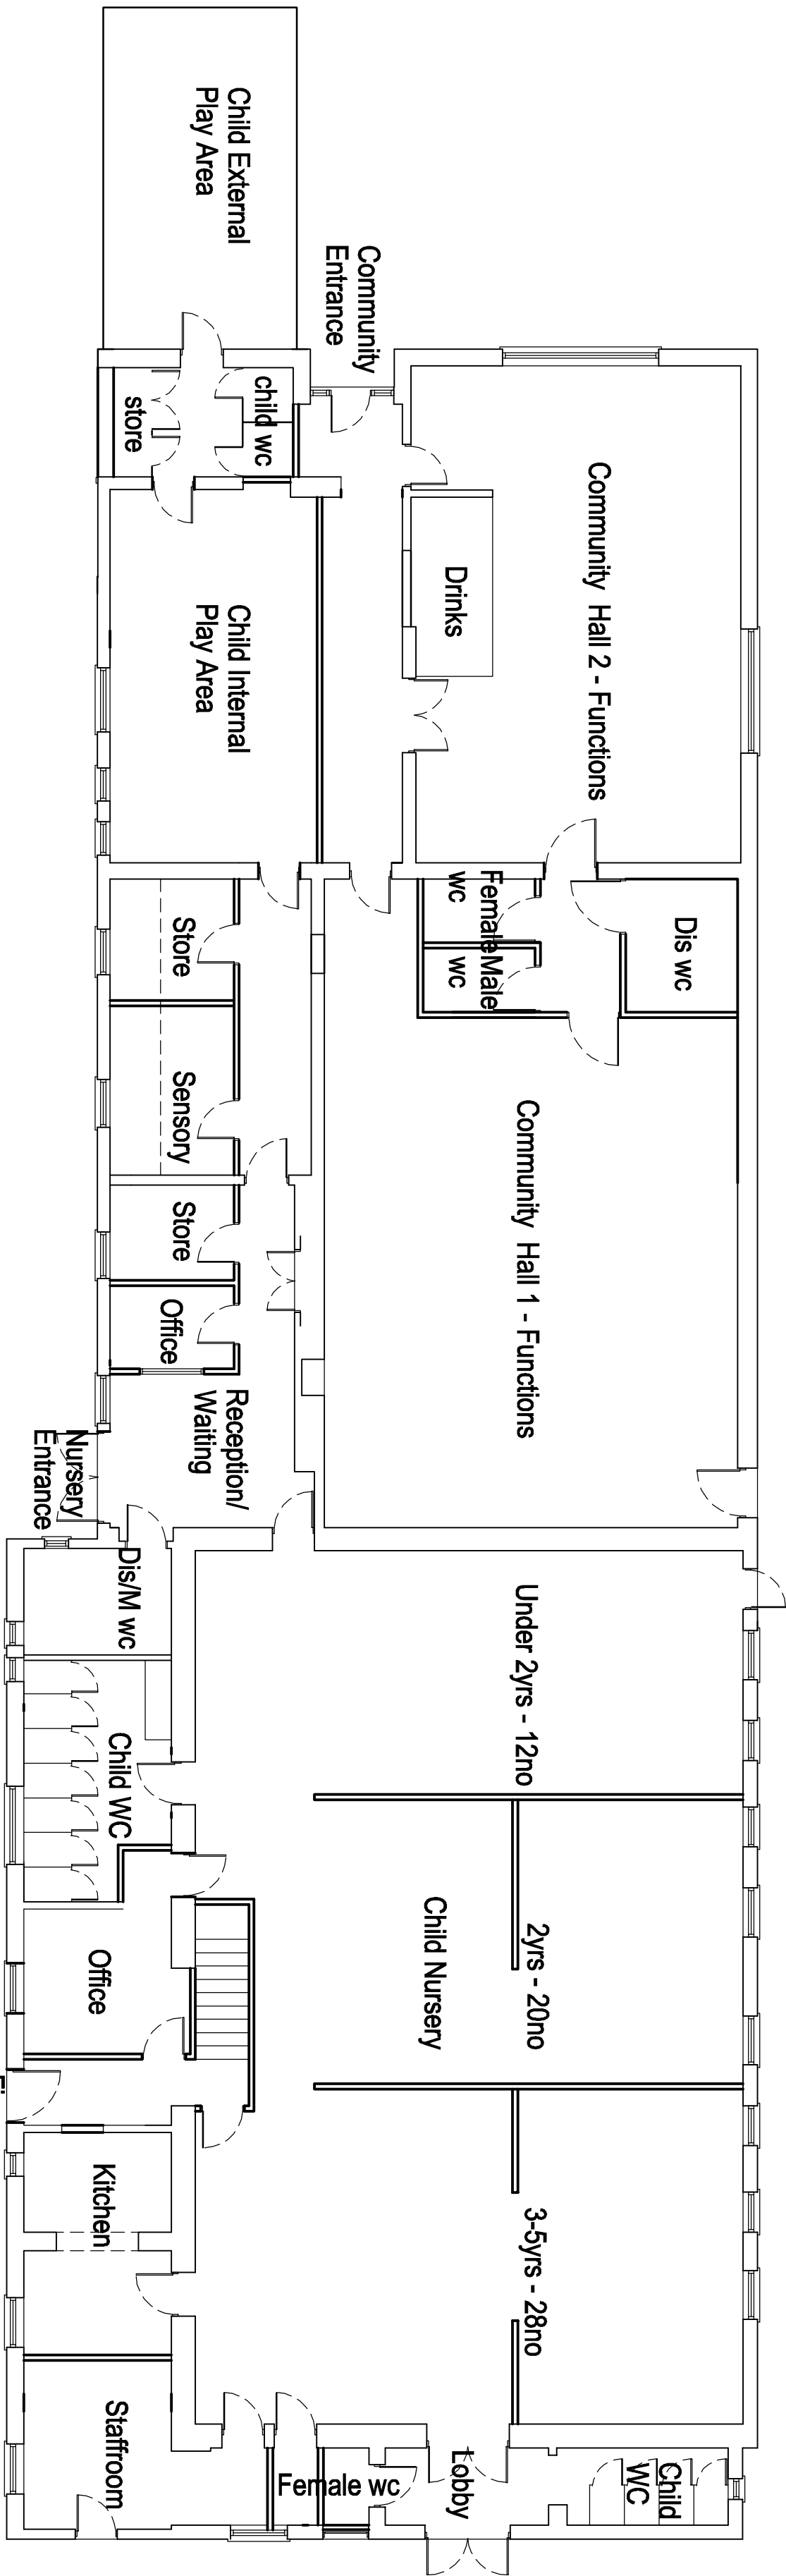

PROPOSED GROUND FLOOR PLAN SCALE 1:100

Scale 1:100
0m 1m 2m 3m 4m 5m



GOOD-DESIGN-ING Ltd
11 SARAGEN WAY,
NEWMARK ROAD,
PETERBOROUGH,
PE1 3WS
TEL 01733 569731
E-MAIL
robert@good-design-ing.co.uk

DRAWING ISSUE
FEASIBILITY
PLANNING
BUILDING REGULATIONS
CONSTRUCTION



PROJECT
Proposed Development of
Former
British Legion Hall to
Chapel Street
Crowland
PE6 0AR
Scale 1:100 1:500 ©
AI size
drawing number
211276-04 rev A
Nov 2021

DRAWING
Proposed Ground Floor
Plan and Proposed Site
Plan