



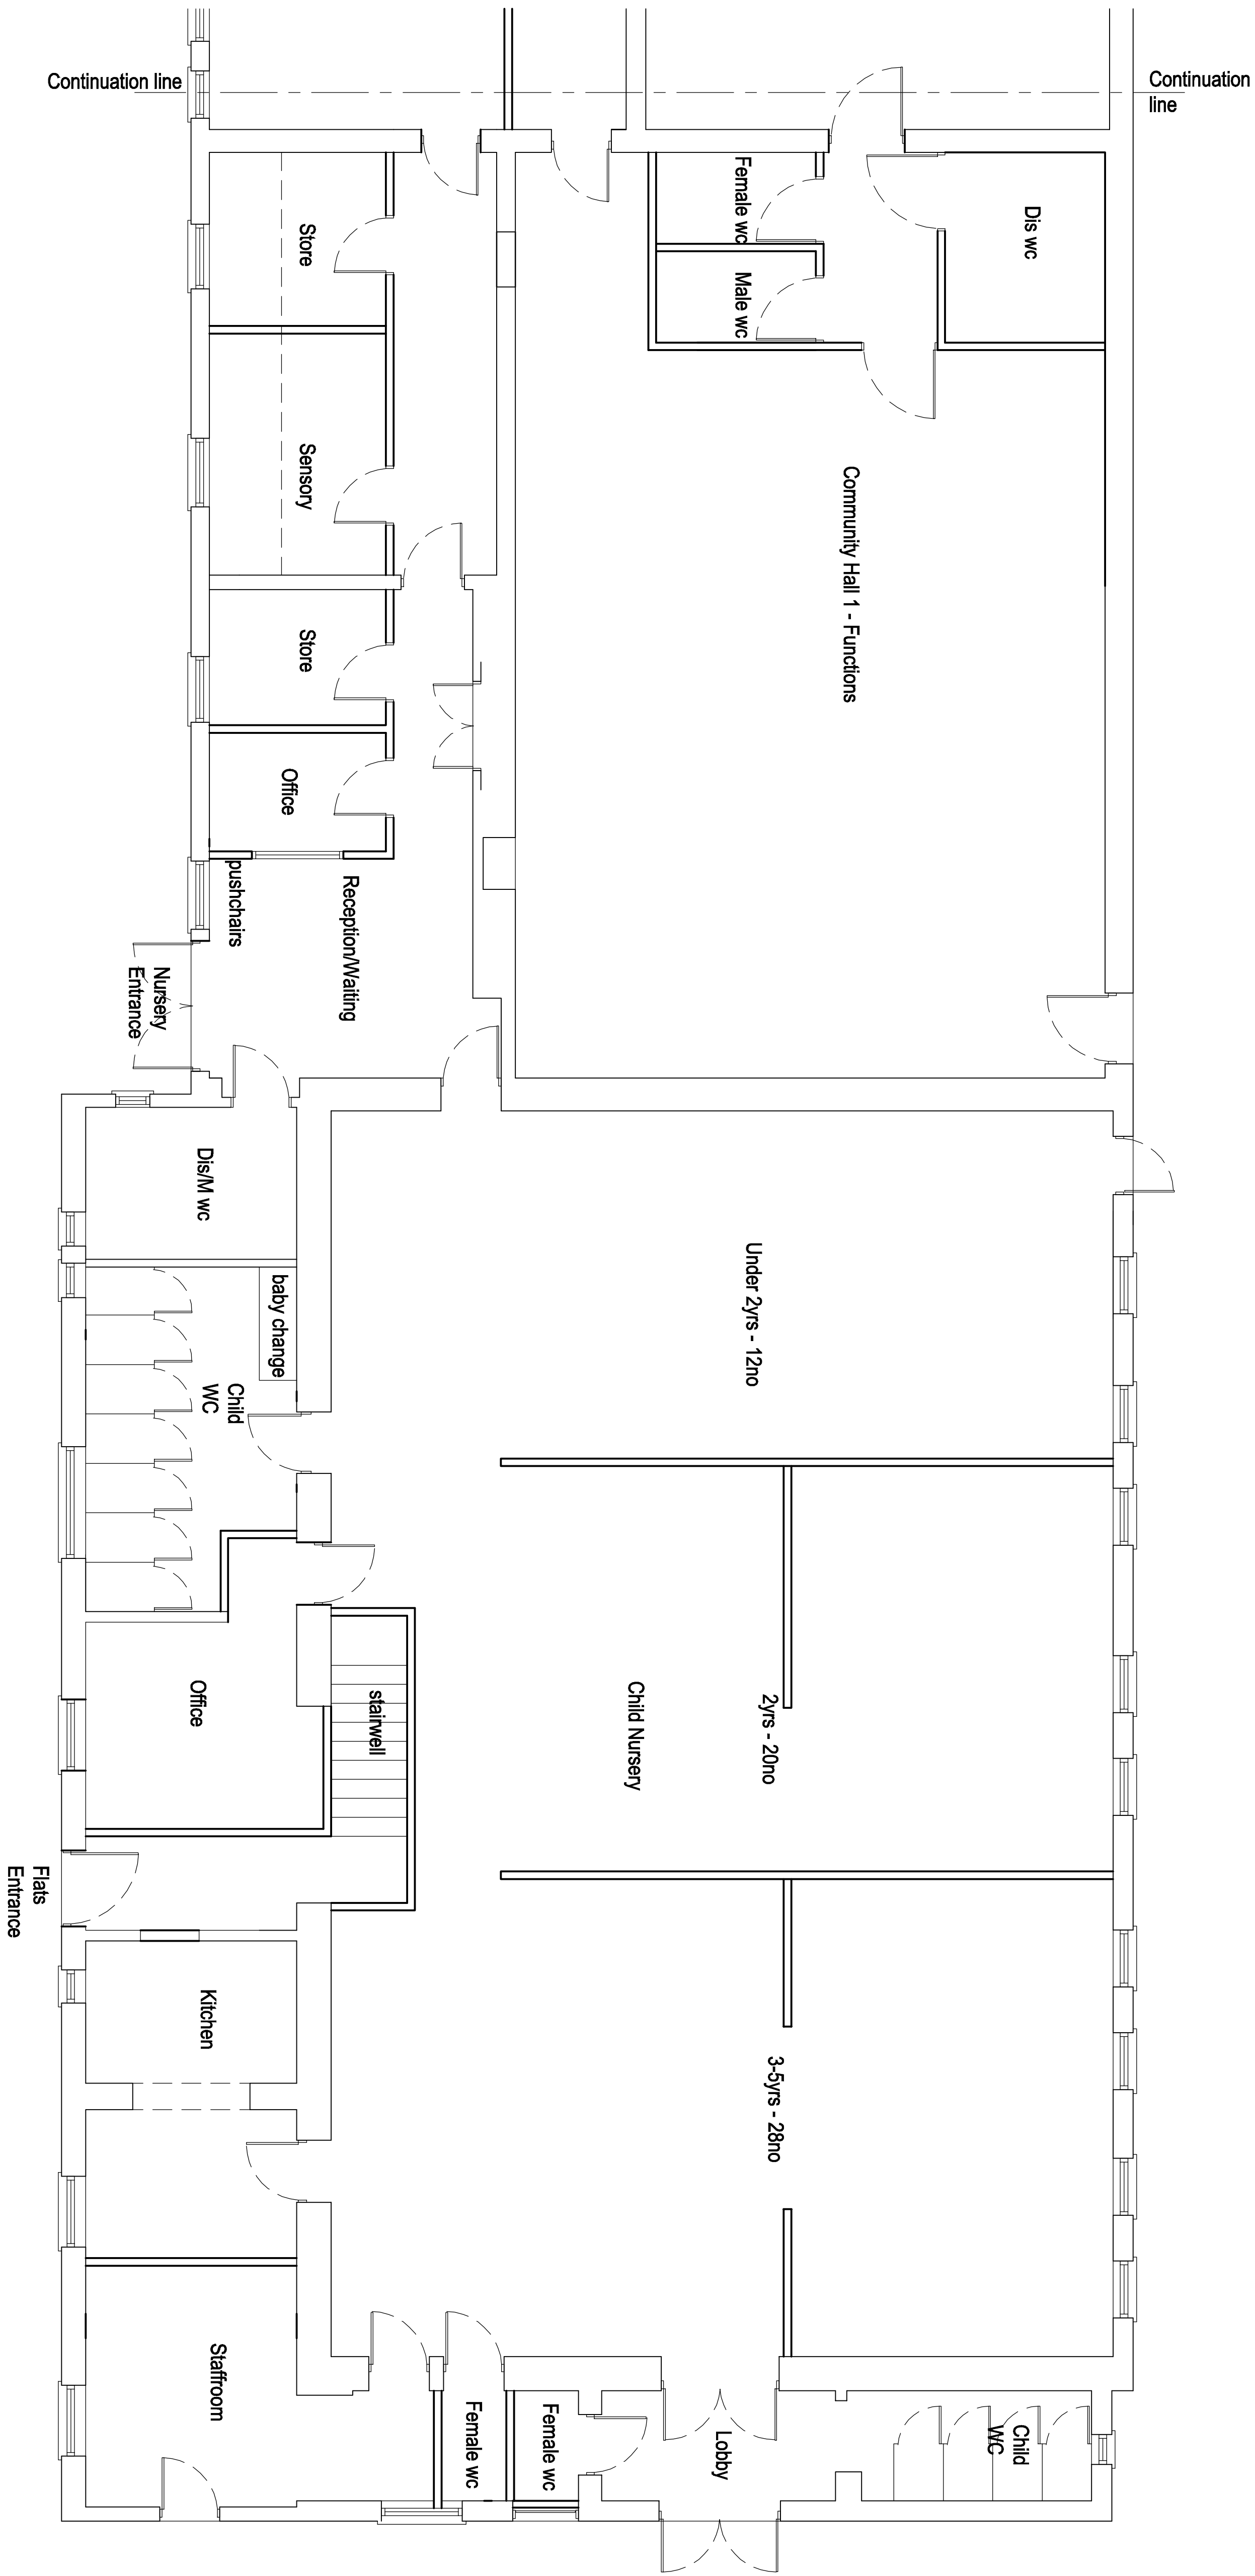


PROPOSED GROUND FLOOR PLAN SHEET 1 - SCALE 1:50

 

DRAWING ISSUE	
FEASIBILITY	☐
PLANNING	☒
BUILDING REGULATIONS	☐
CONSTRUCTION	☐

GOOD-DESIGN-ING Ltd
11 SARACEN, WAY,
NEWMARK ROAD,
PETERBOROUGH,
PE1 5WS
TEL 01733 569731
E-MAIL
robert@good-design-ing.co.uk

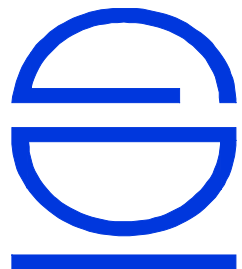

PROJECT
Proposed Development of
Former
British Legion Hall to
Chapel Street
Crowland
PE6 0AR

DRAWING
Proposed Ground Floor
Plan Sheet 1

Scale 1:50 @ A1 size
drawing number
211276-05

Nov 2021