



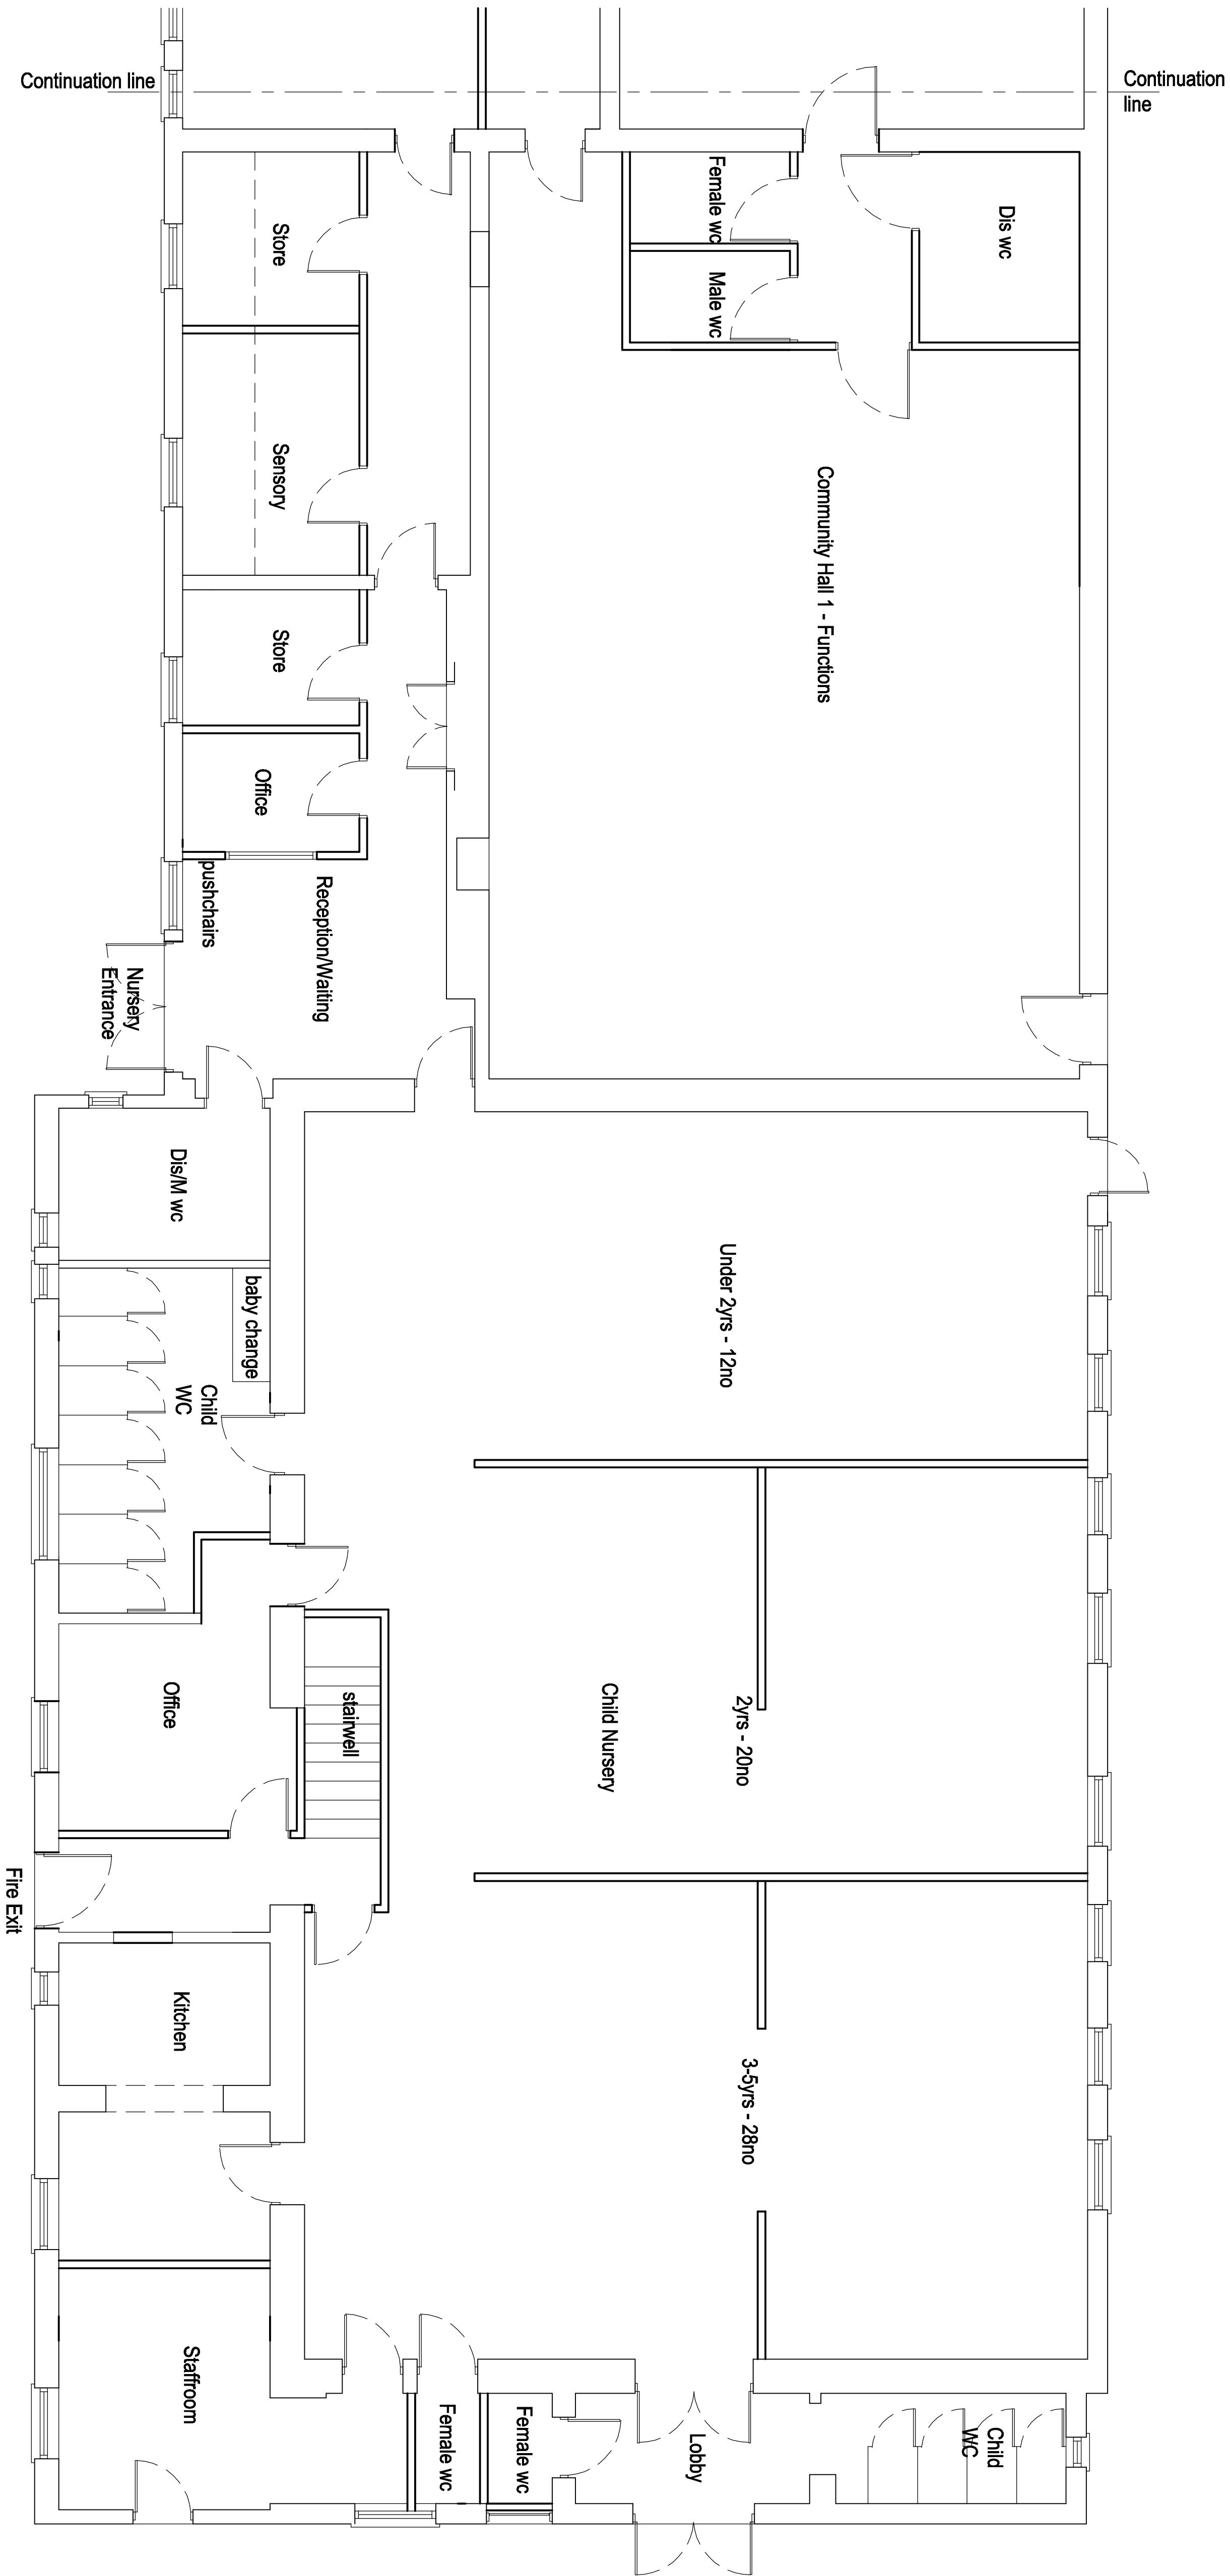


PROPOSED GROUND FLOOR PLAN SHEET 1 - SCALE 1:50

 

- | | |
|----------------------|-------------------------------------|
| DRAWING ISSUE | |
| FEASIBILITY | ☐ |
| PLANNING | ☒ |
| BUILDING REGULATIONS | ☐ |
| CONSTRUCTION | ☐ |

GOOD-DESIGN-ING Ltd
11 SARACEN WAY,
NEWARK ROAD,
PETERBOROUGH,
PE1 5WS
TEL 017733 569731
E-MAIL:
robert@good-design-ing.co.uk

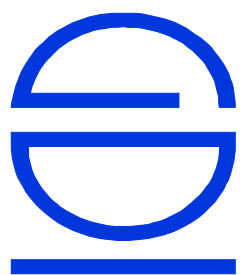

PROJECT	DRAWING
Proposed Development of Former British Legion Hall to Chapel Street Crowland PE6 0AR	Proposed Ground Floor Plan Sheet 1
Nov 2021	Scale 1:50 @ A1 size drawing number 211276-05 REV A