



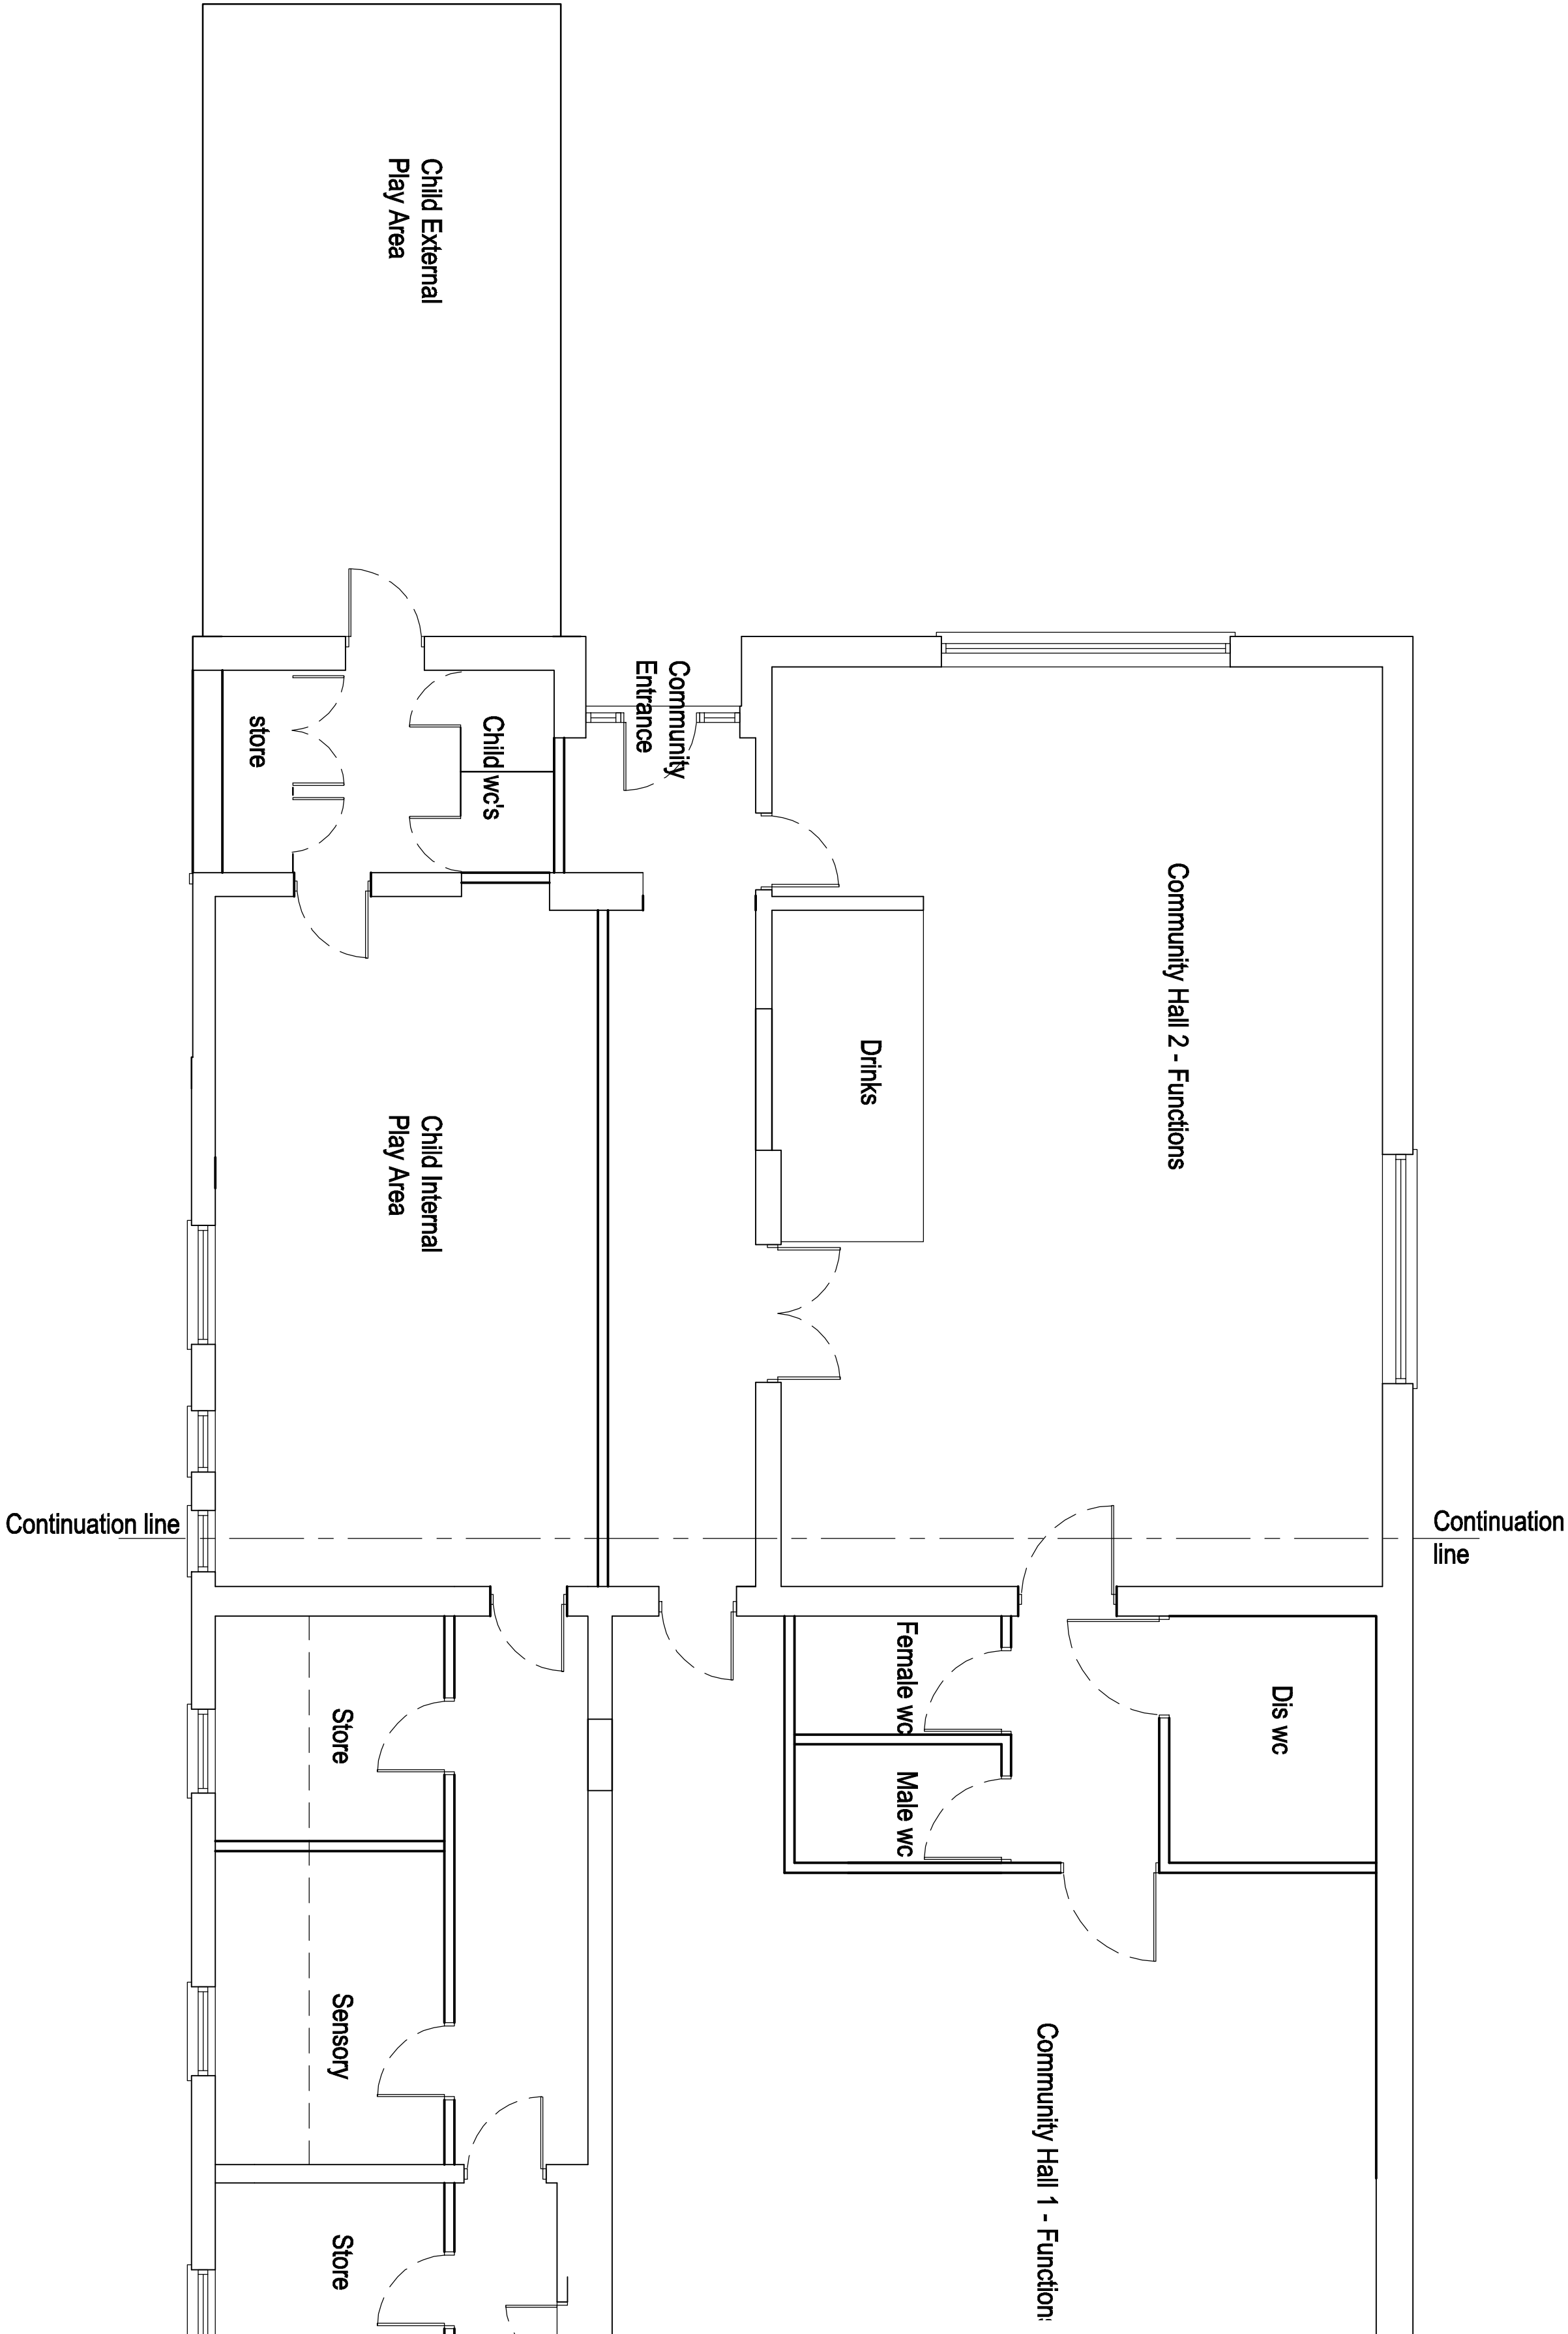

PROPOSED GROUND FLOOR PLAN SHEET 2 - SCALE 1:50

 

GOOD-DESIGN-ING Ltd

11 SARACEN, WAY,
NEWMARK ROAD,
PETERBOROUGH,
PE1 5WS

TEL: 01733 569731
E-MAIL:
robert@good-design-ing.co.uk

PROJECT

Proposed Development of
Former
British Legion Hall to
Chapel Street
Crowland
PE6 0AR

DRAWING

Proposed Ground Floor
Plan Sheet 2

FEASIBILITY	☐	DRAWING ISSUE
PLANNING	☒	
BUILDING REGULATIONS	☐	
CONSTRUCTION	☐	