



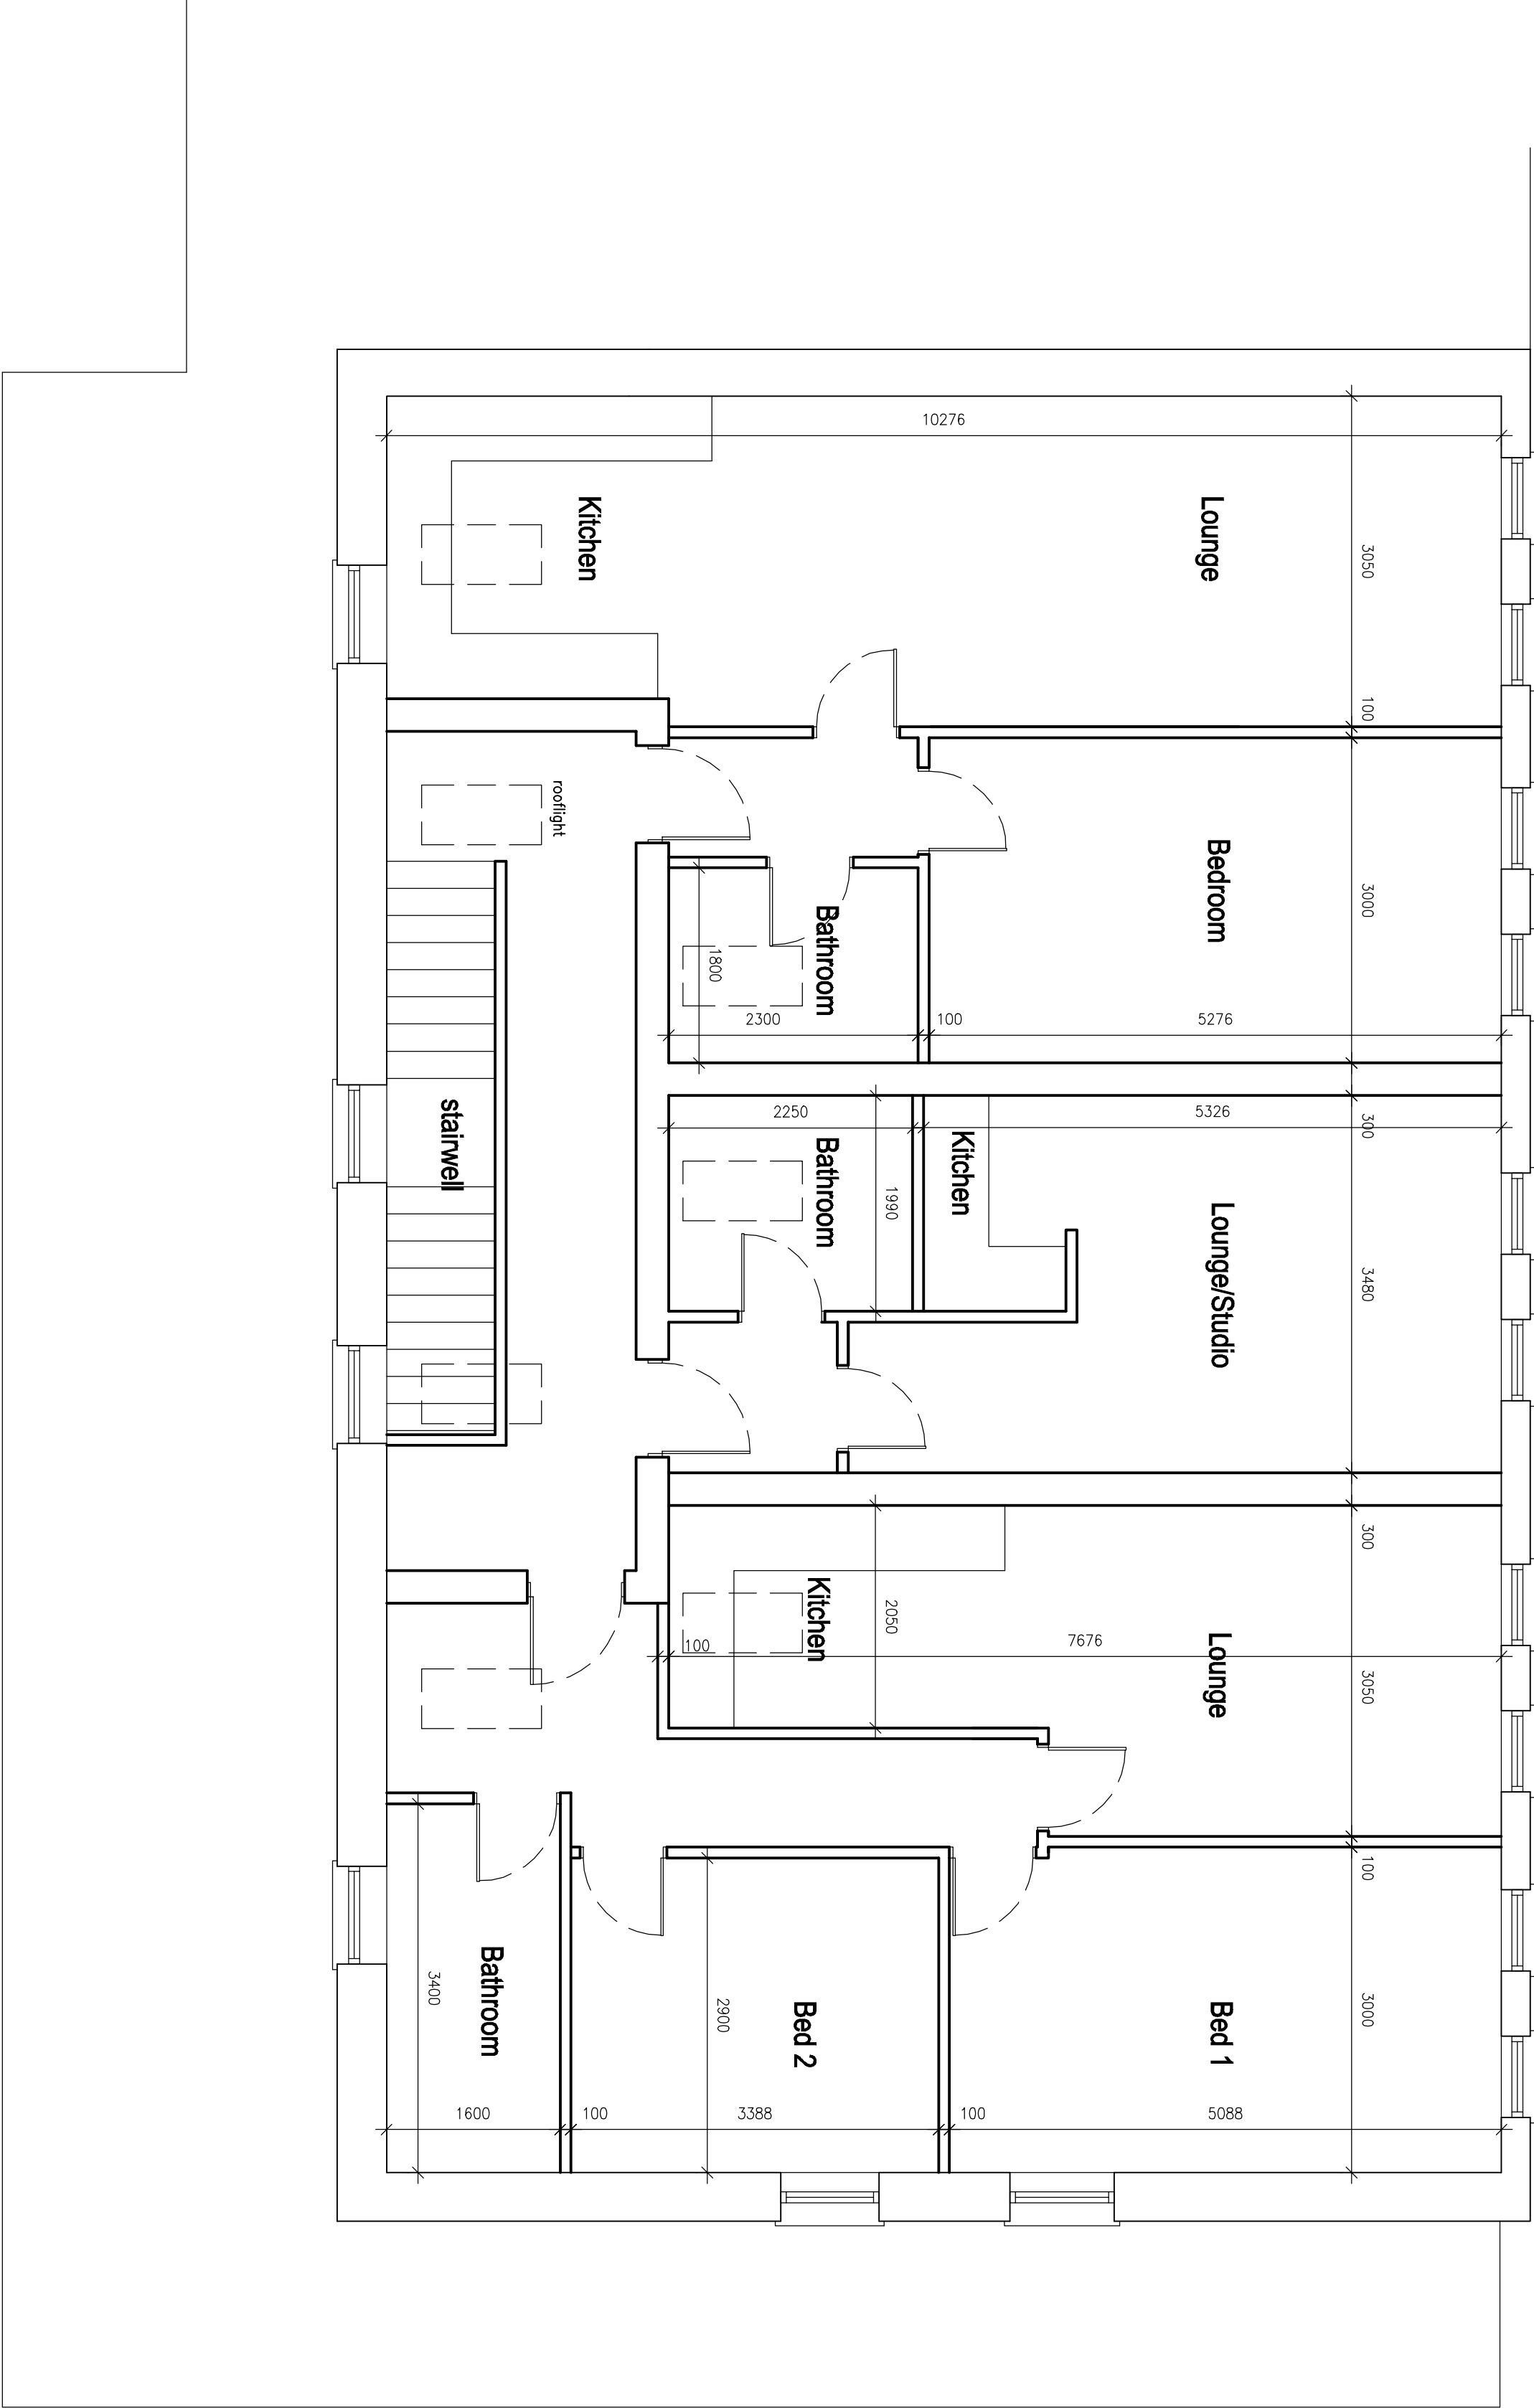


PROPOSED FIRST FLOOR PLAN - SCALE 1:50

 

DRAWING ISSUE	
☐	FEASIBILITY
☒	PLANNING
☐	BUILDING REGULATIONS
☐	CONSTRUCTION

GOOD-DESIGN-ING Ltd
11 SARACEN WAY,
NEWMARK ROAD,
PETERBOROUGH,
PE1 5WS
TEL 01733 569731
E-MAIL
robert@good-design-ing.co.uk

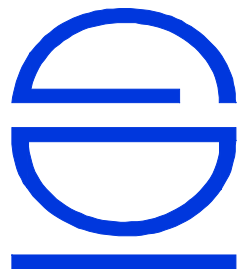

PROJECT
Proposed Development of
Former
British Legion Hall to
Chapel Street
Crowland
PE6 0AR

DRAWING
Proposed First Floor Plan

Scale 1:50 @ A1 size
drawing number
211276-07

Nov 2021