



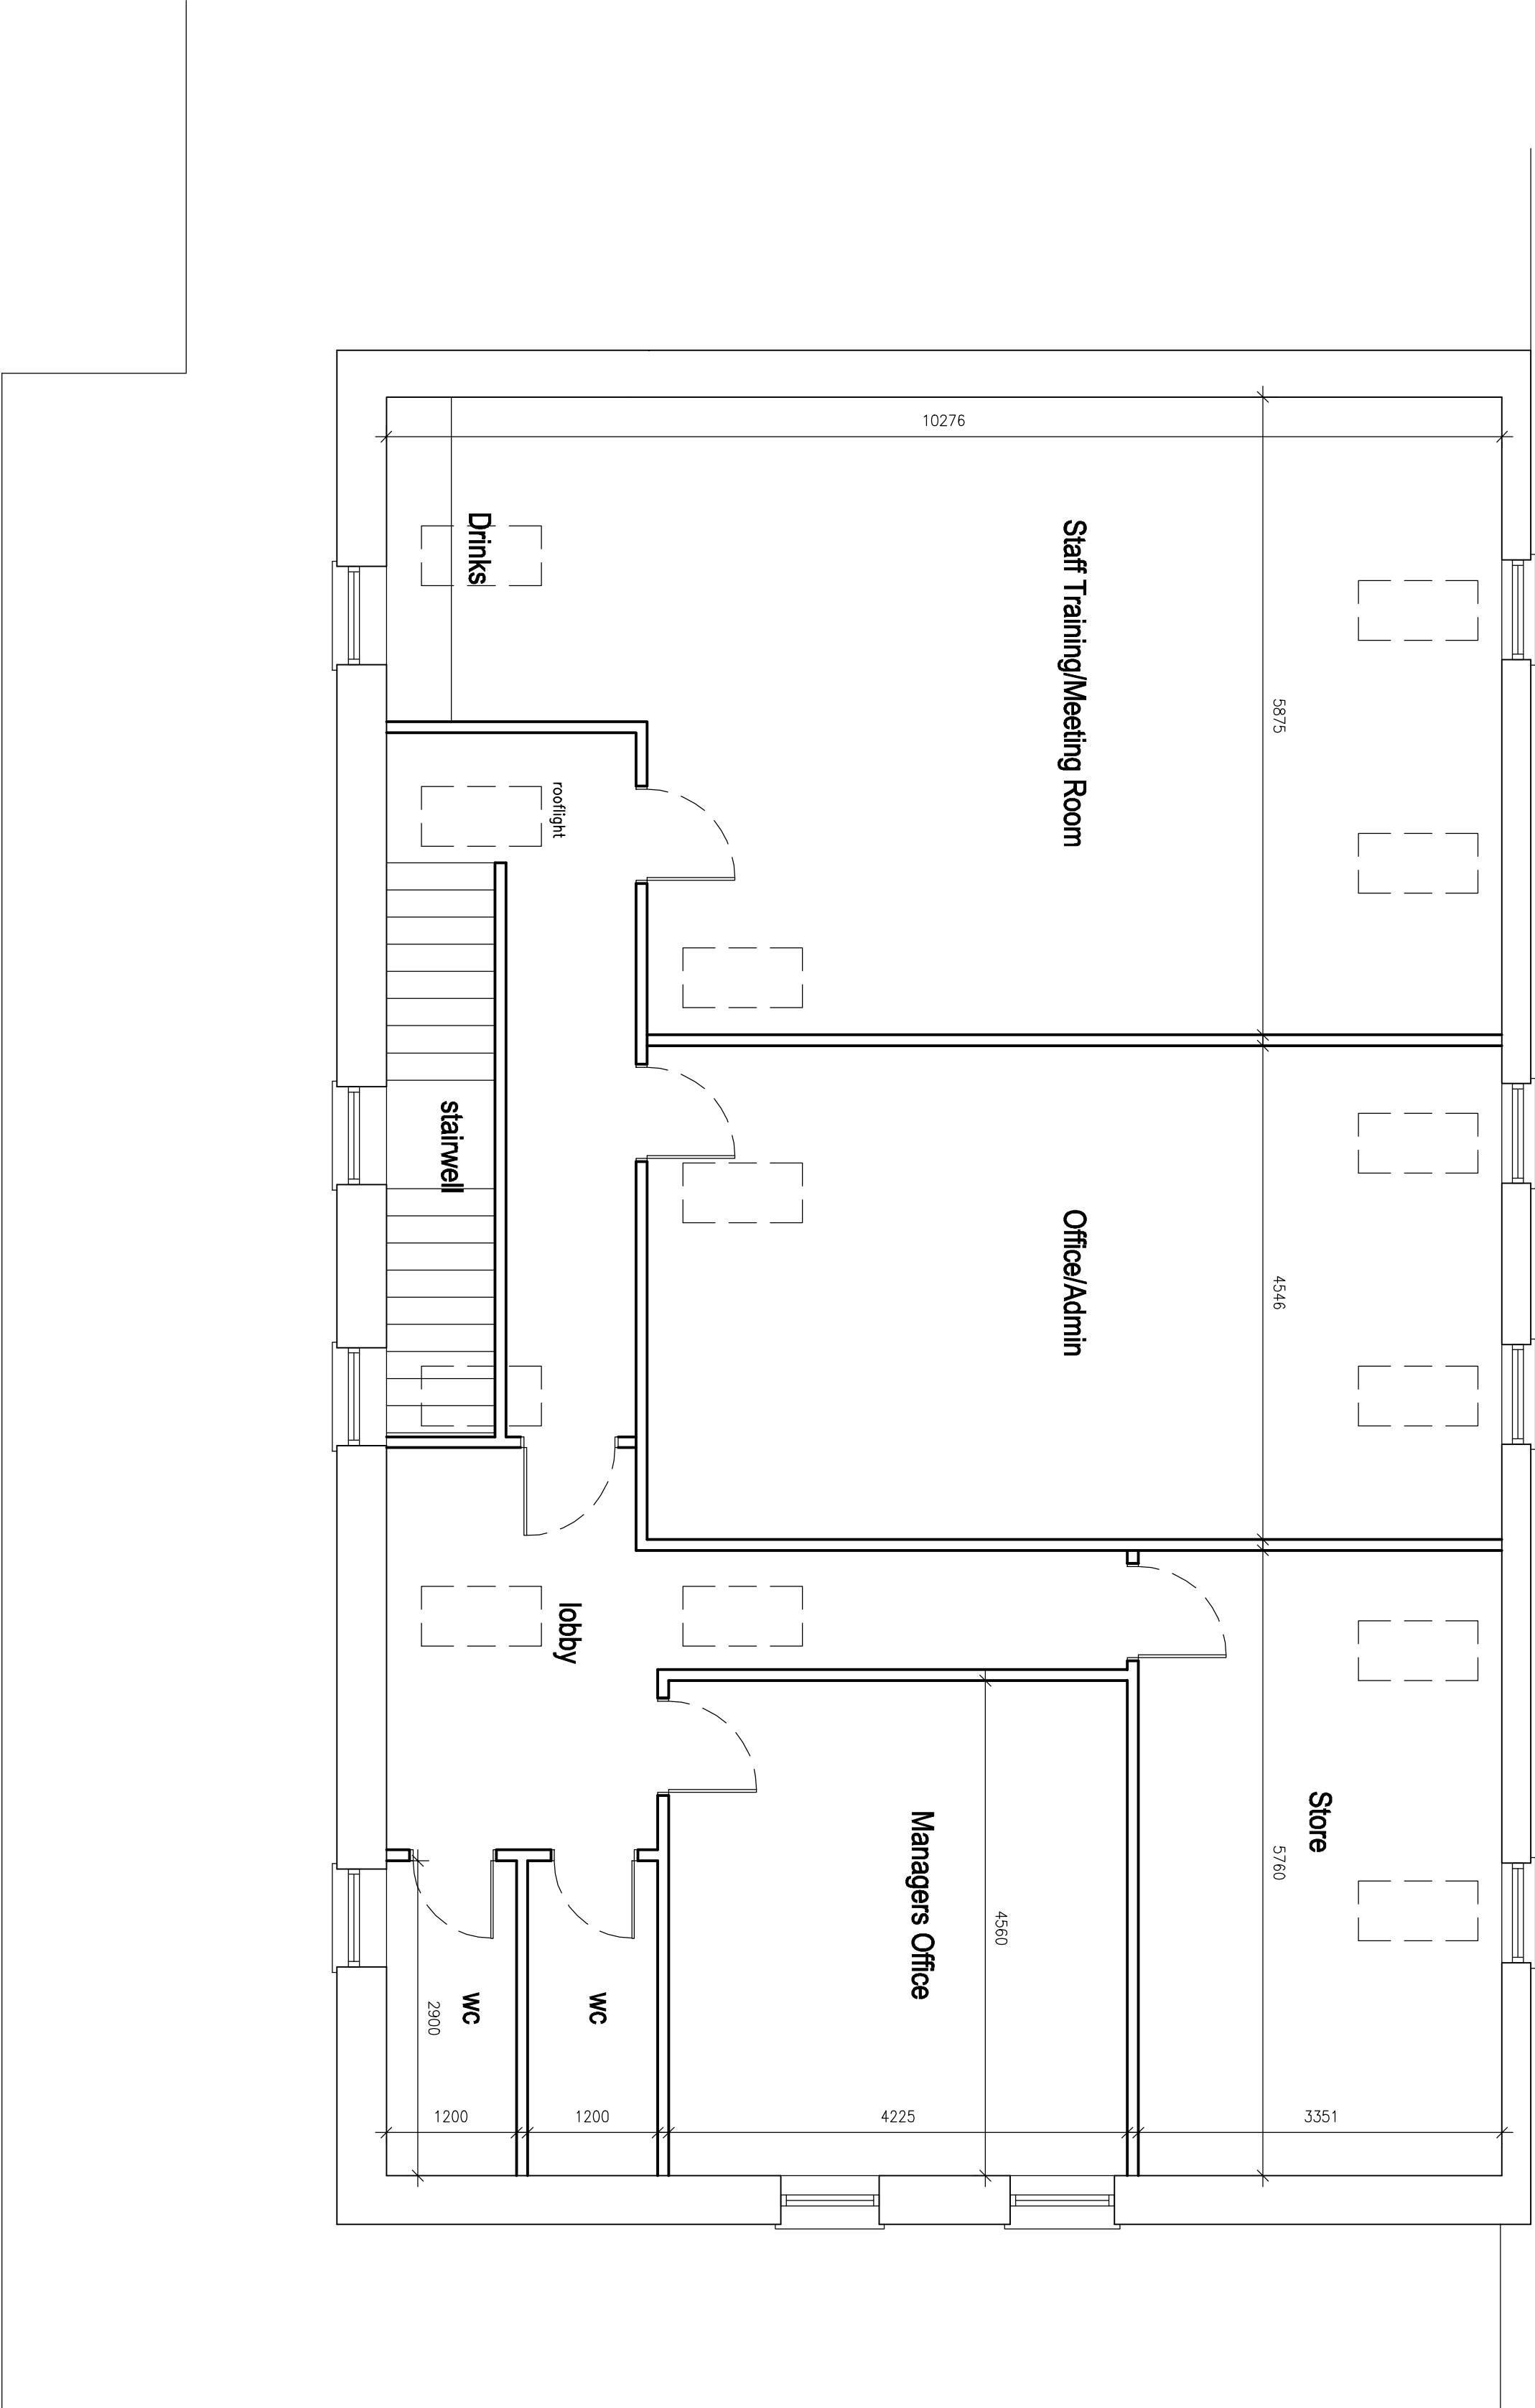


PROPOSED FIRST FLOOR PLAN - SCALE 1:50

 

DRAWING ISSUE	FEASIBILITY	PLANNING	BUILDING REGULATIONS	CONSTRUCTION
☐	☒	☐	☐	☐

GOOD-DESIGN-ING Ltd
11 SARACEN WAY,
NEWMARK ROAD,
PETERBOROUGH,
PE1 5WS
TEL 01733 569731
E-MAIL:
robert@good-design-ing.co.uk

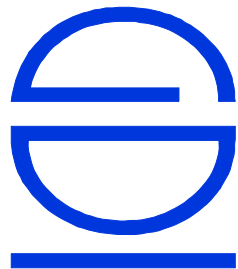

PROJECT
Proposed Development of
Former
British Legion Hall to
Chapel Street
Crowland
PE6 0AR
Nov 2021

DRAWING
Proposed First Floor Plan
Scale 1:50 @ A1 size
drawing number
211276-07 REV A