




EXISTING EAST ELEVATION - SCALE 1:100

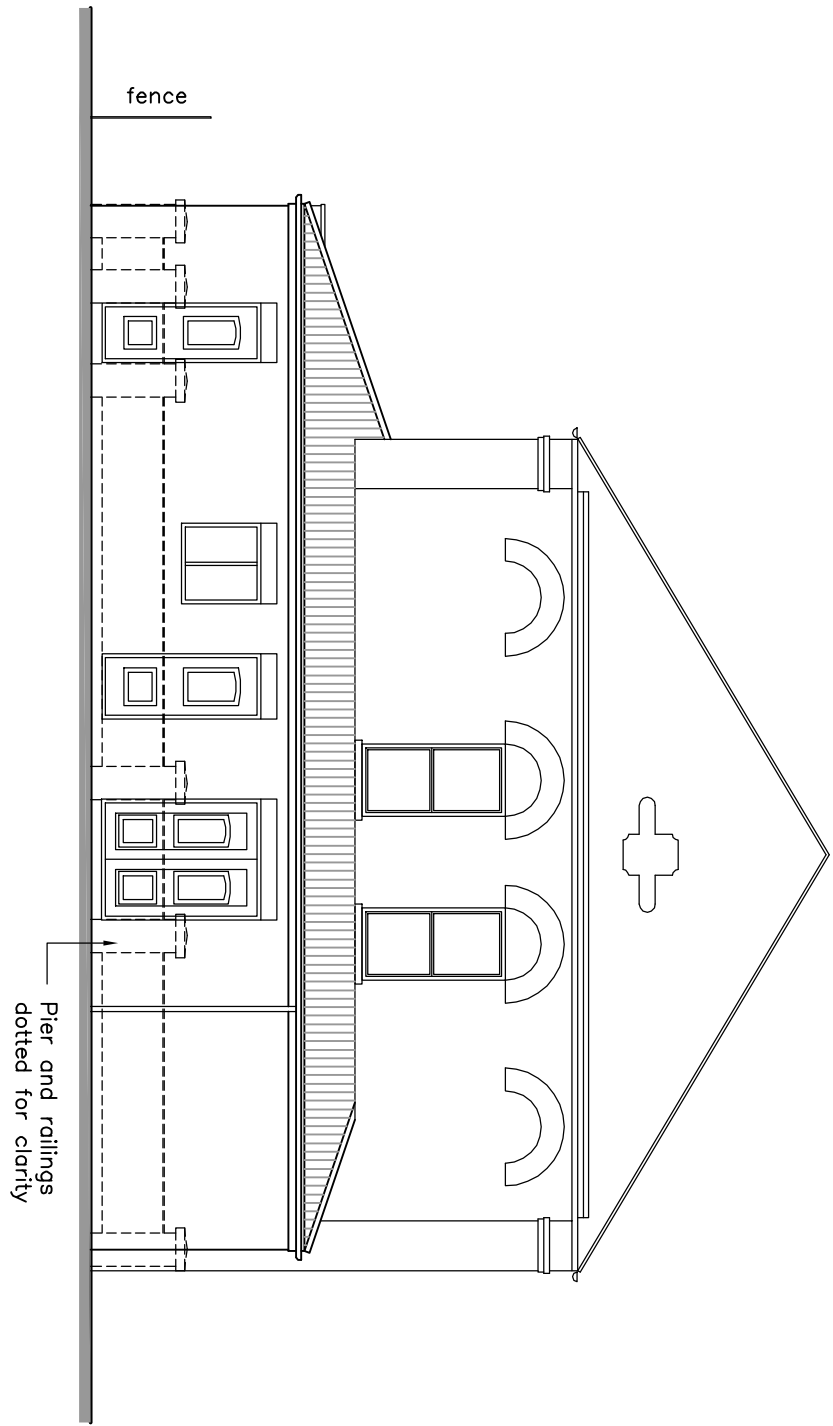

EXISTING NORTH ELEVATION - SCALE 1:100

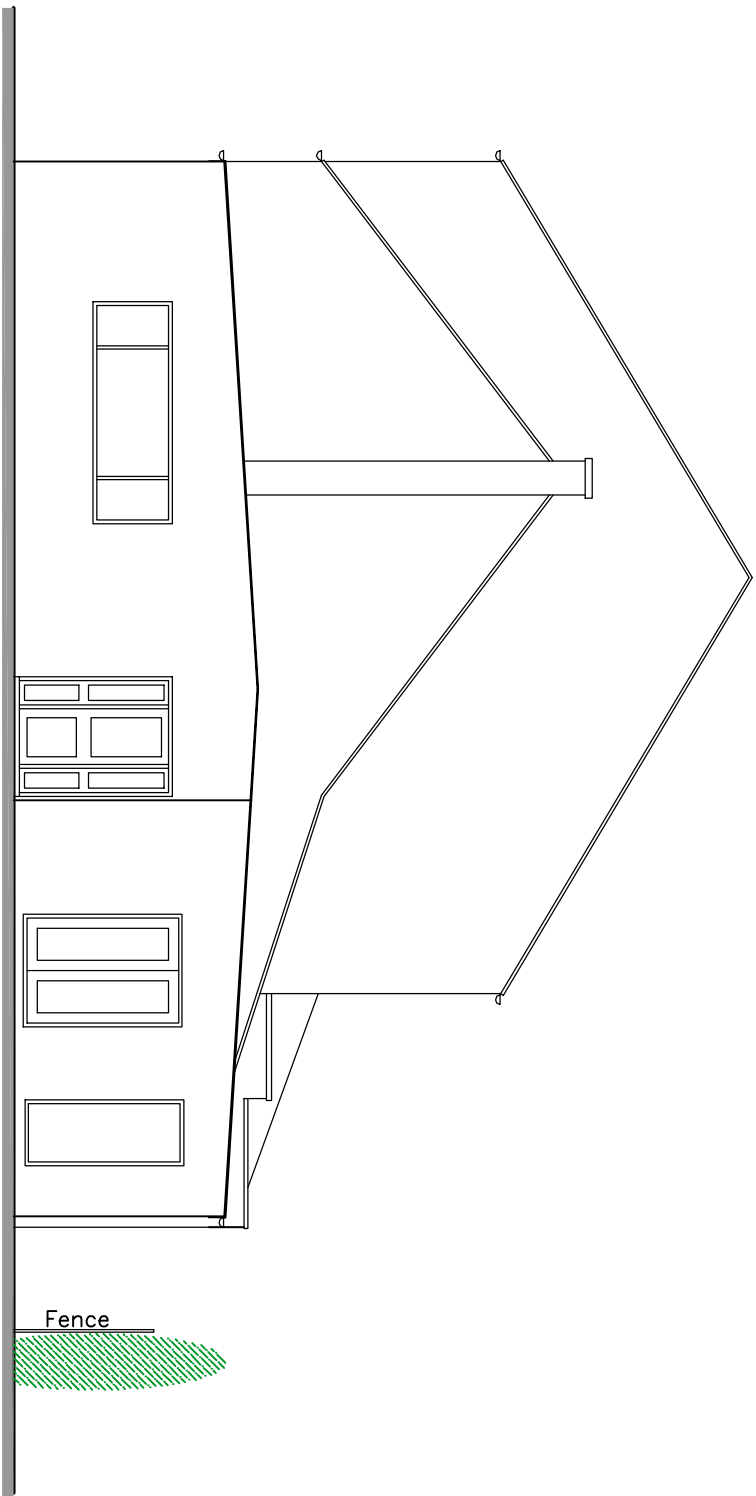


EXISTING SOUTH ELEVATION - SCALE 1:100

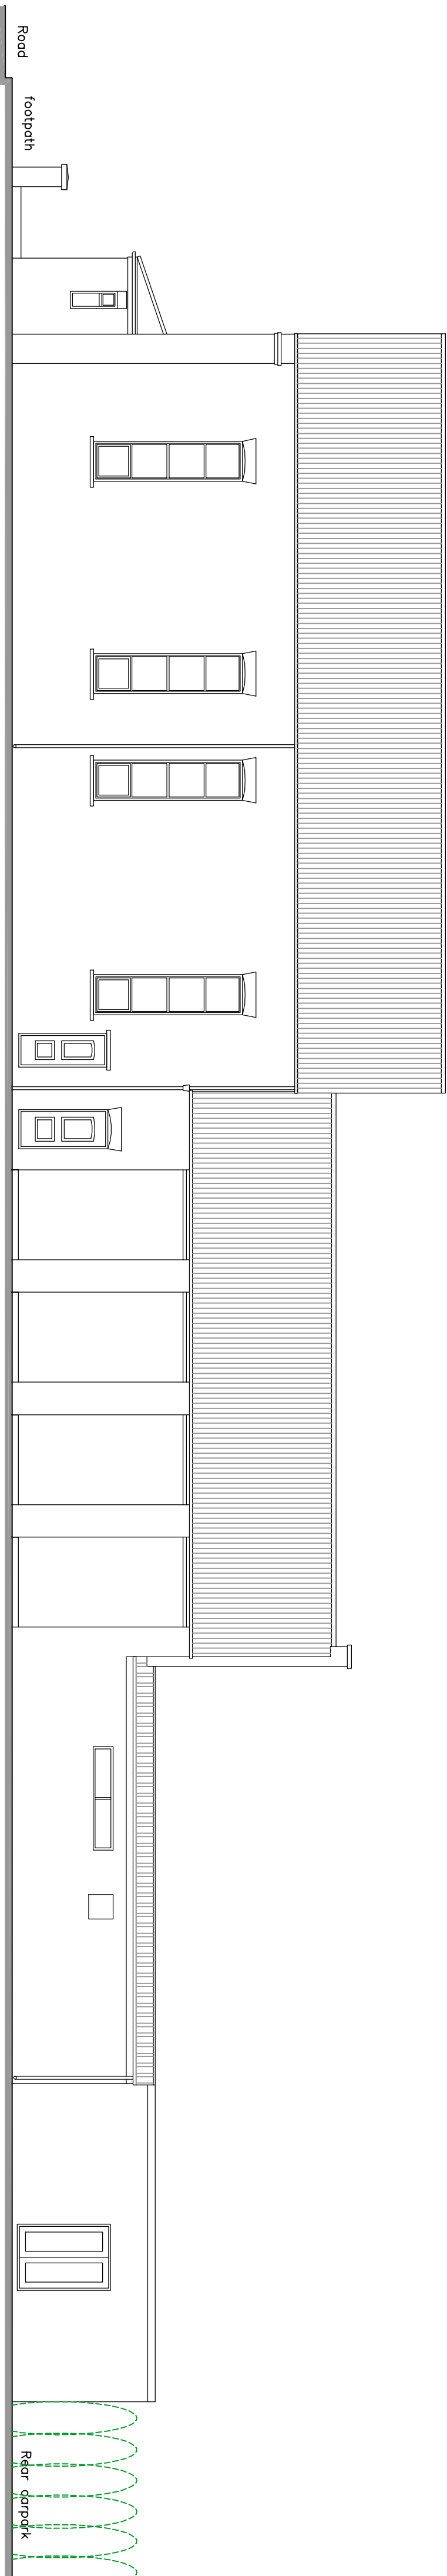

EXISTING WEST ELEVATION - SCALE 1:100

- DRAWING ISSUE
- FEASIBILITY ☐
 - PLANNING ☒
 - BUILDING REGULATIONS ☐
 - CONSTRUCTION ☐

GOOD-DESIGN-ING Ltd
11 SARACEN, WAY,
NEWMARK ROAD,
PETERBOROUGH,
PE1 5WS
TEL 01733 569731
E-MAIL
robert@good-design-ing.co.uk

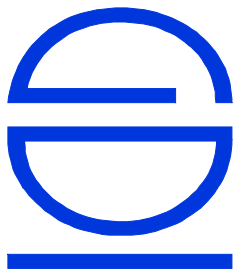

PROJECT
Proposed Development of
Former
British Legion Hall to
Chapel Street
Crowland
PE6 0AR
Nov 2021

DRAWING
Existing Elevations
Scale 1:100 @ A1 size
drawing number
211276-08