


- NOTES
- 1. All discrepancies to be referred to the Architect before commencing.
 - 2. This drawing is copyright.



Rear Elevation

Scale

0 1m 2m 5m

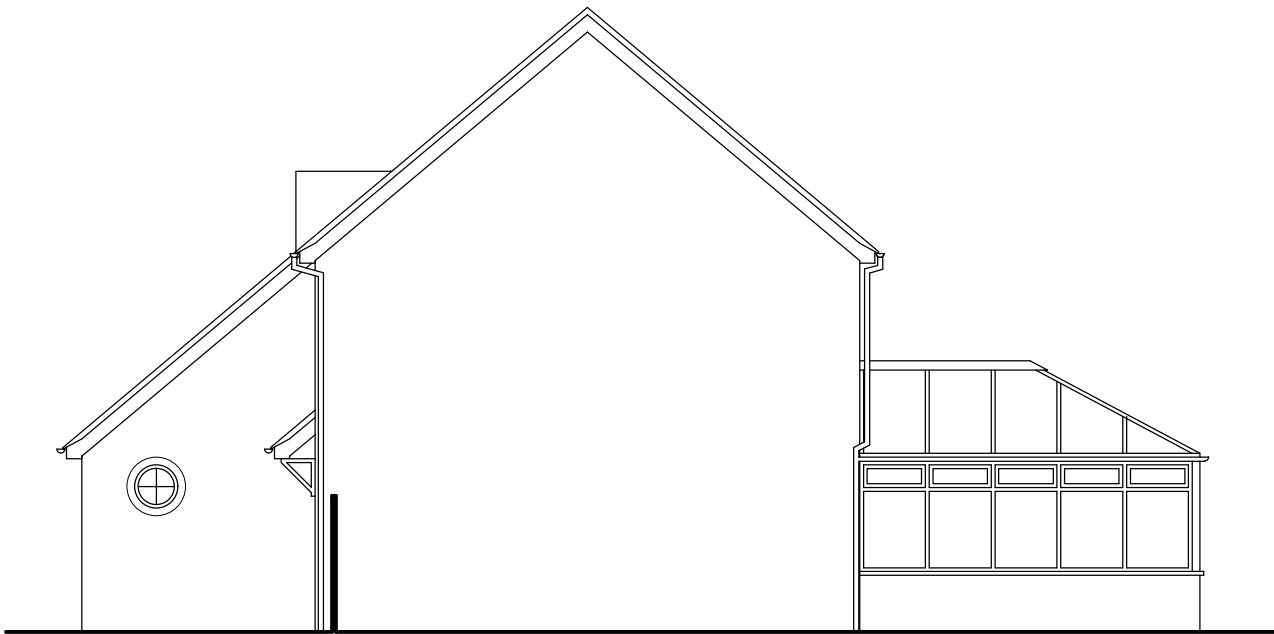

Side Elevation



Side Elevation

Scott | Whight

Architects and Development Consultants

14 Sugar Way, Peterborough, PE2 9RL
Tel: 01733 834719
E-Mail: scottwhight@btinternet.com

Client Mr and Mrs Smith		Project Proposed extension and alterations at 2 Leofric Close Crowland Lincs		
Drawing Existing Elevations				
Date November 2021	Scale 1:100 @ A3	Project No. 503	Drawing No. 04	Revision -