


NOTES

1. All discrepancies to be referred to the Architect before commencing.

2. This drawing is copyright.

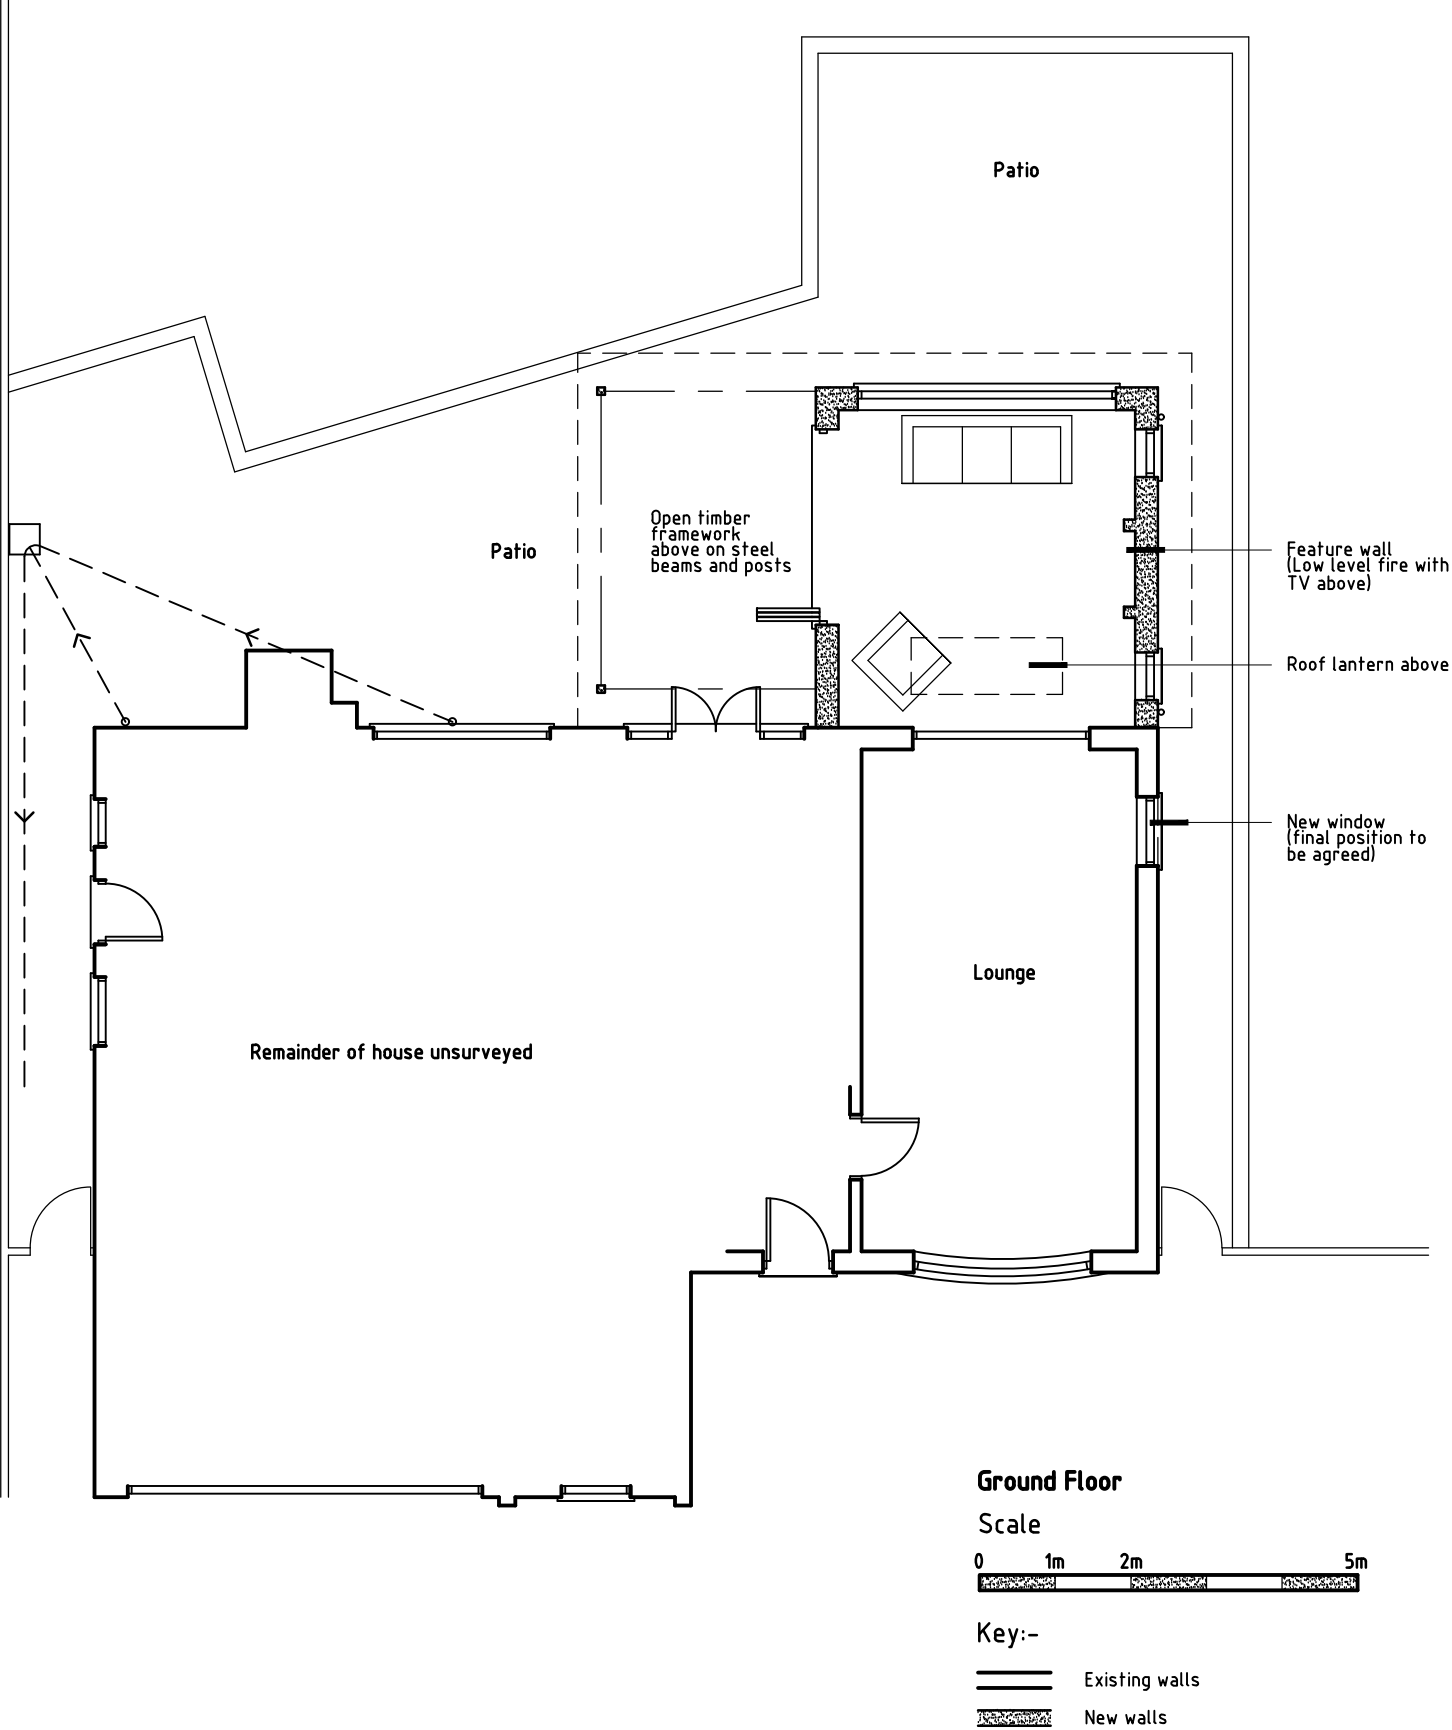

<div>Scott Whight</div> <div>Architects and Development Consultants</div> <div>14 Sugar Way, Peterborough, PE2 9RL Tel: 01733 834719 E-Mail: scottwhight@btinternet.com</div>				
Client Mr and Mrs Smith		Project Proposed extension and alterations at 2 Leofric Close Crowland Lincs		
Drawing Proposed Ground Floor Plan				
Date November 2021	Scale 1:100 @ A3	Project No. 503	Drawing No. 05	Revision -