



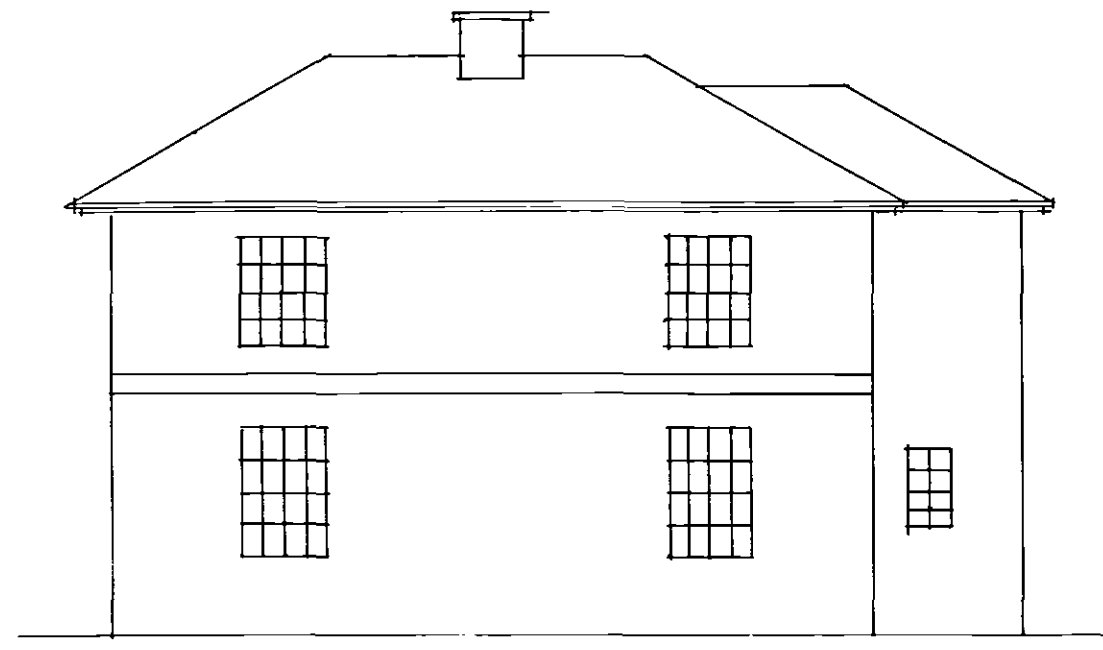


EXISTING FRONT ELEVATION




EAST FLANK

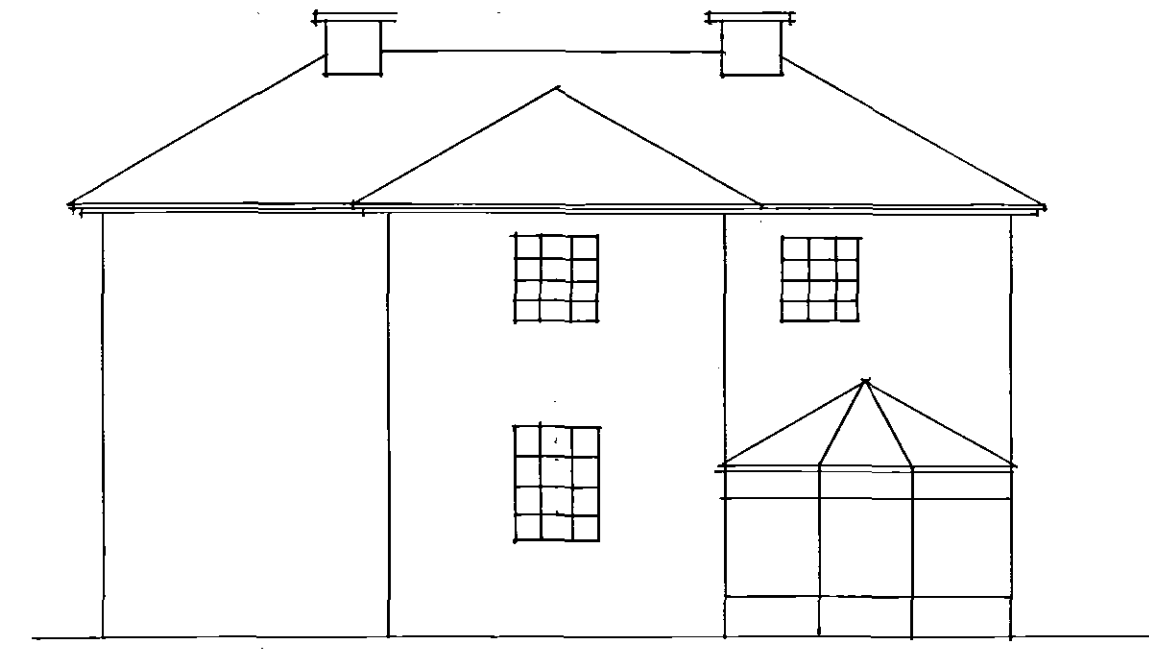


REAR ELEVATION

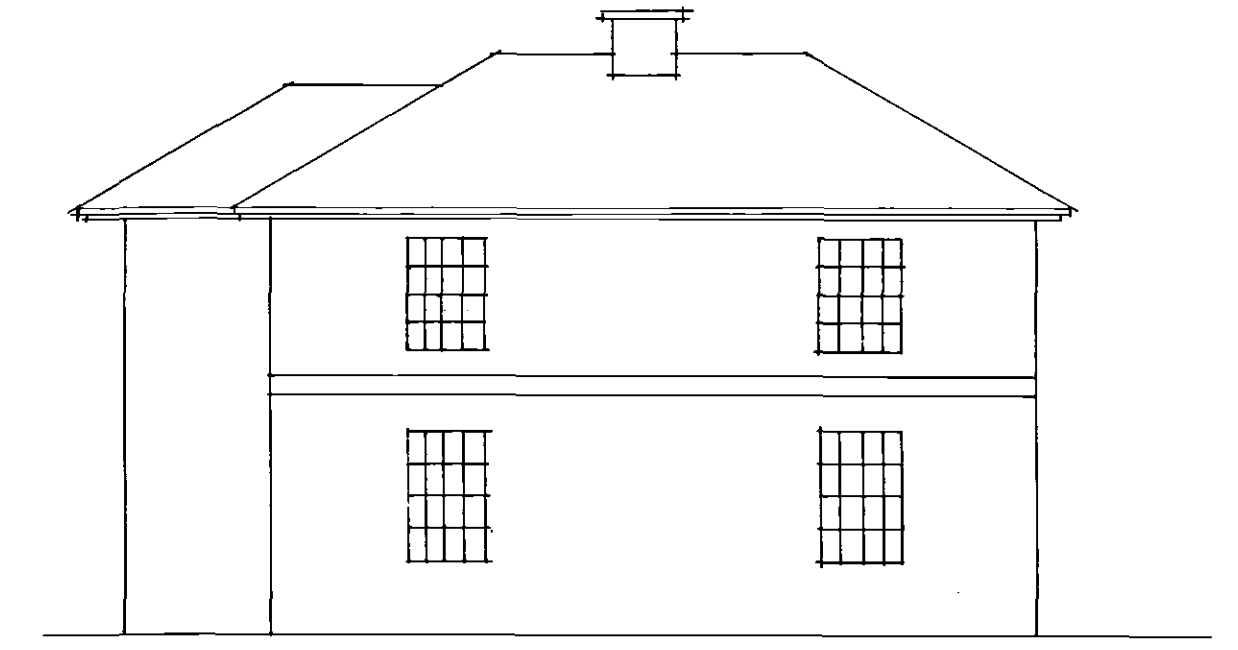

WEST FLANK

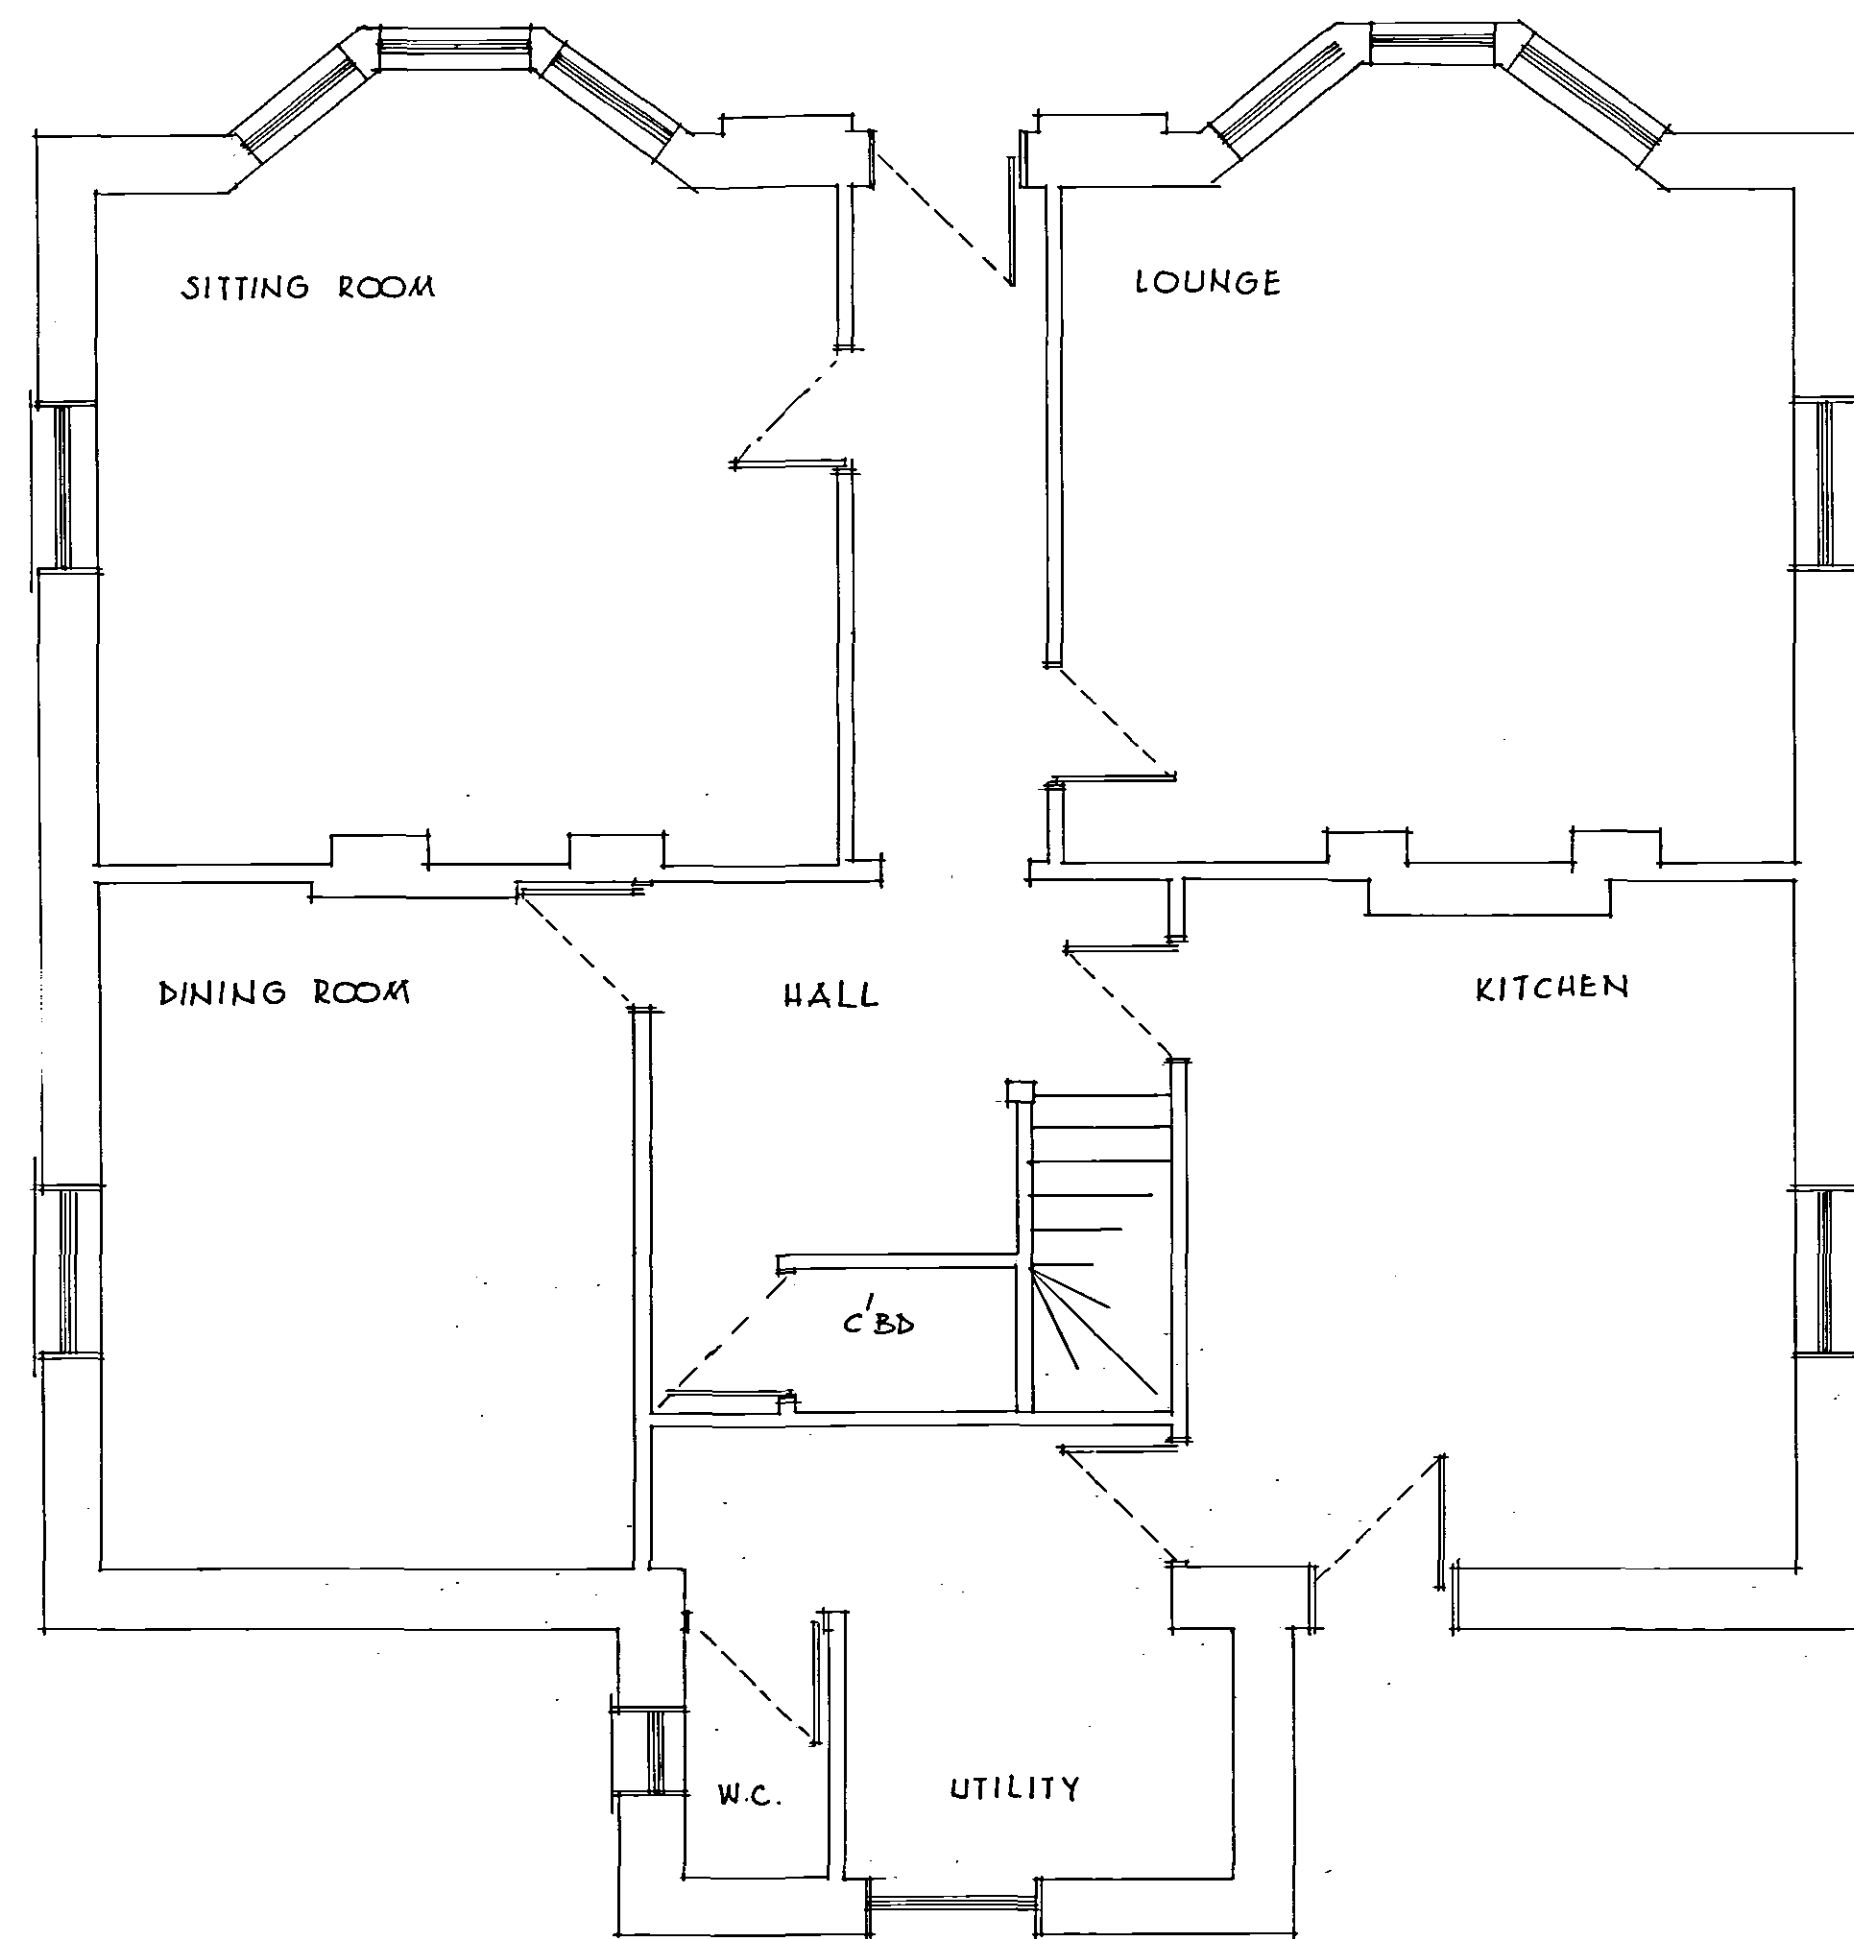

EXISTING GROUND FLOOR PLAN

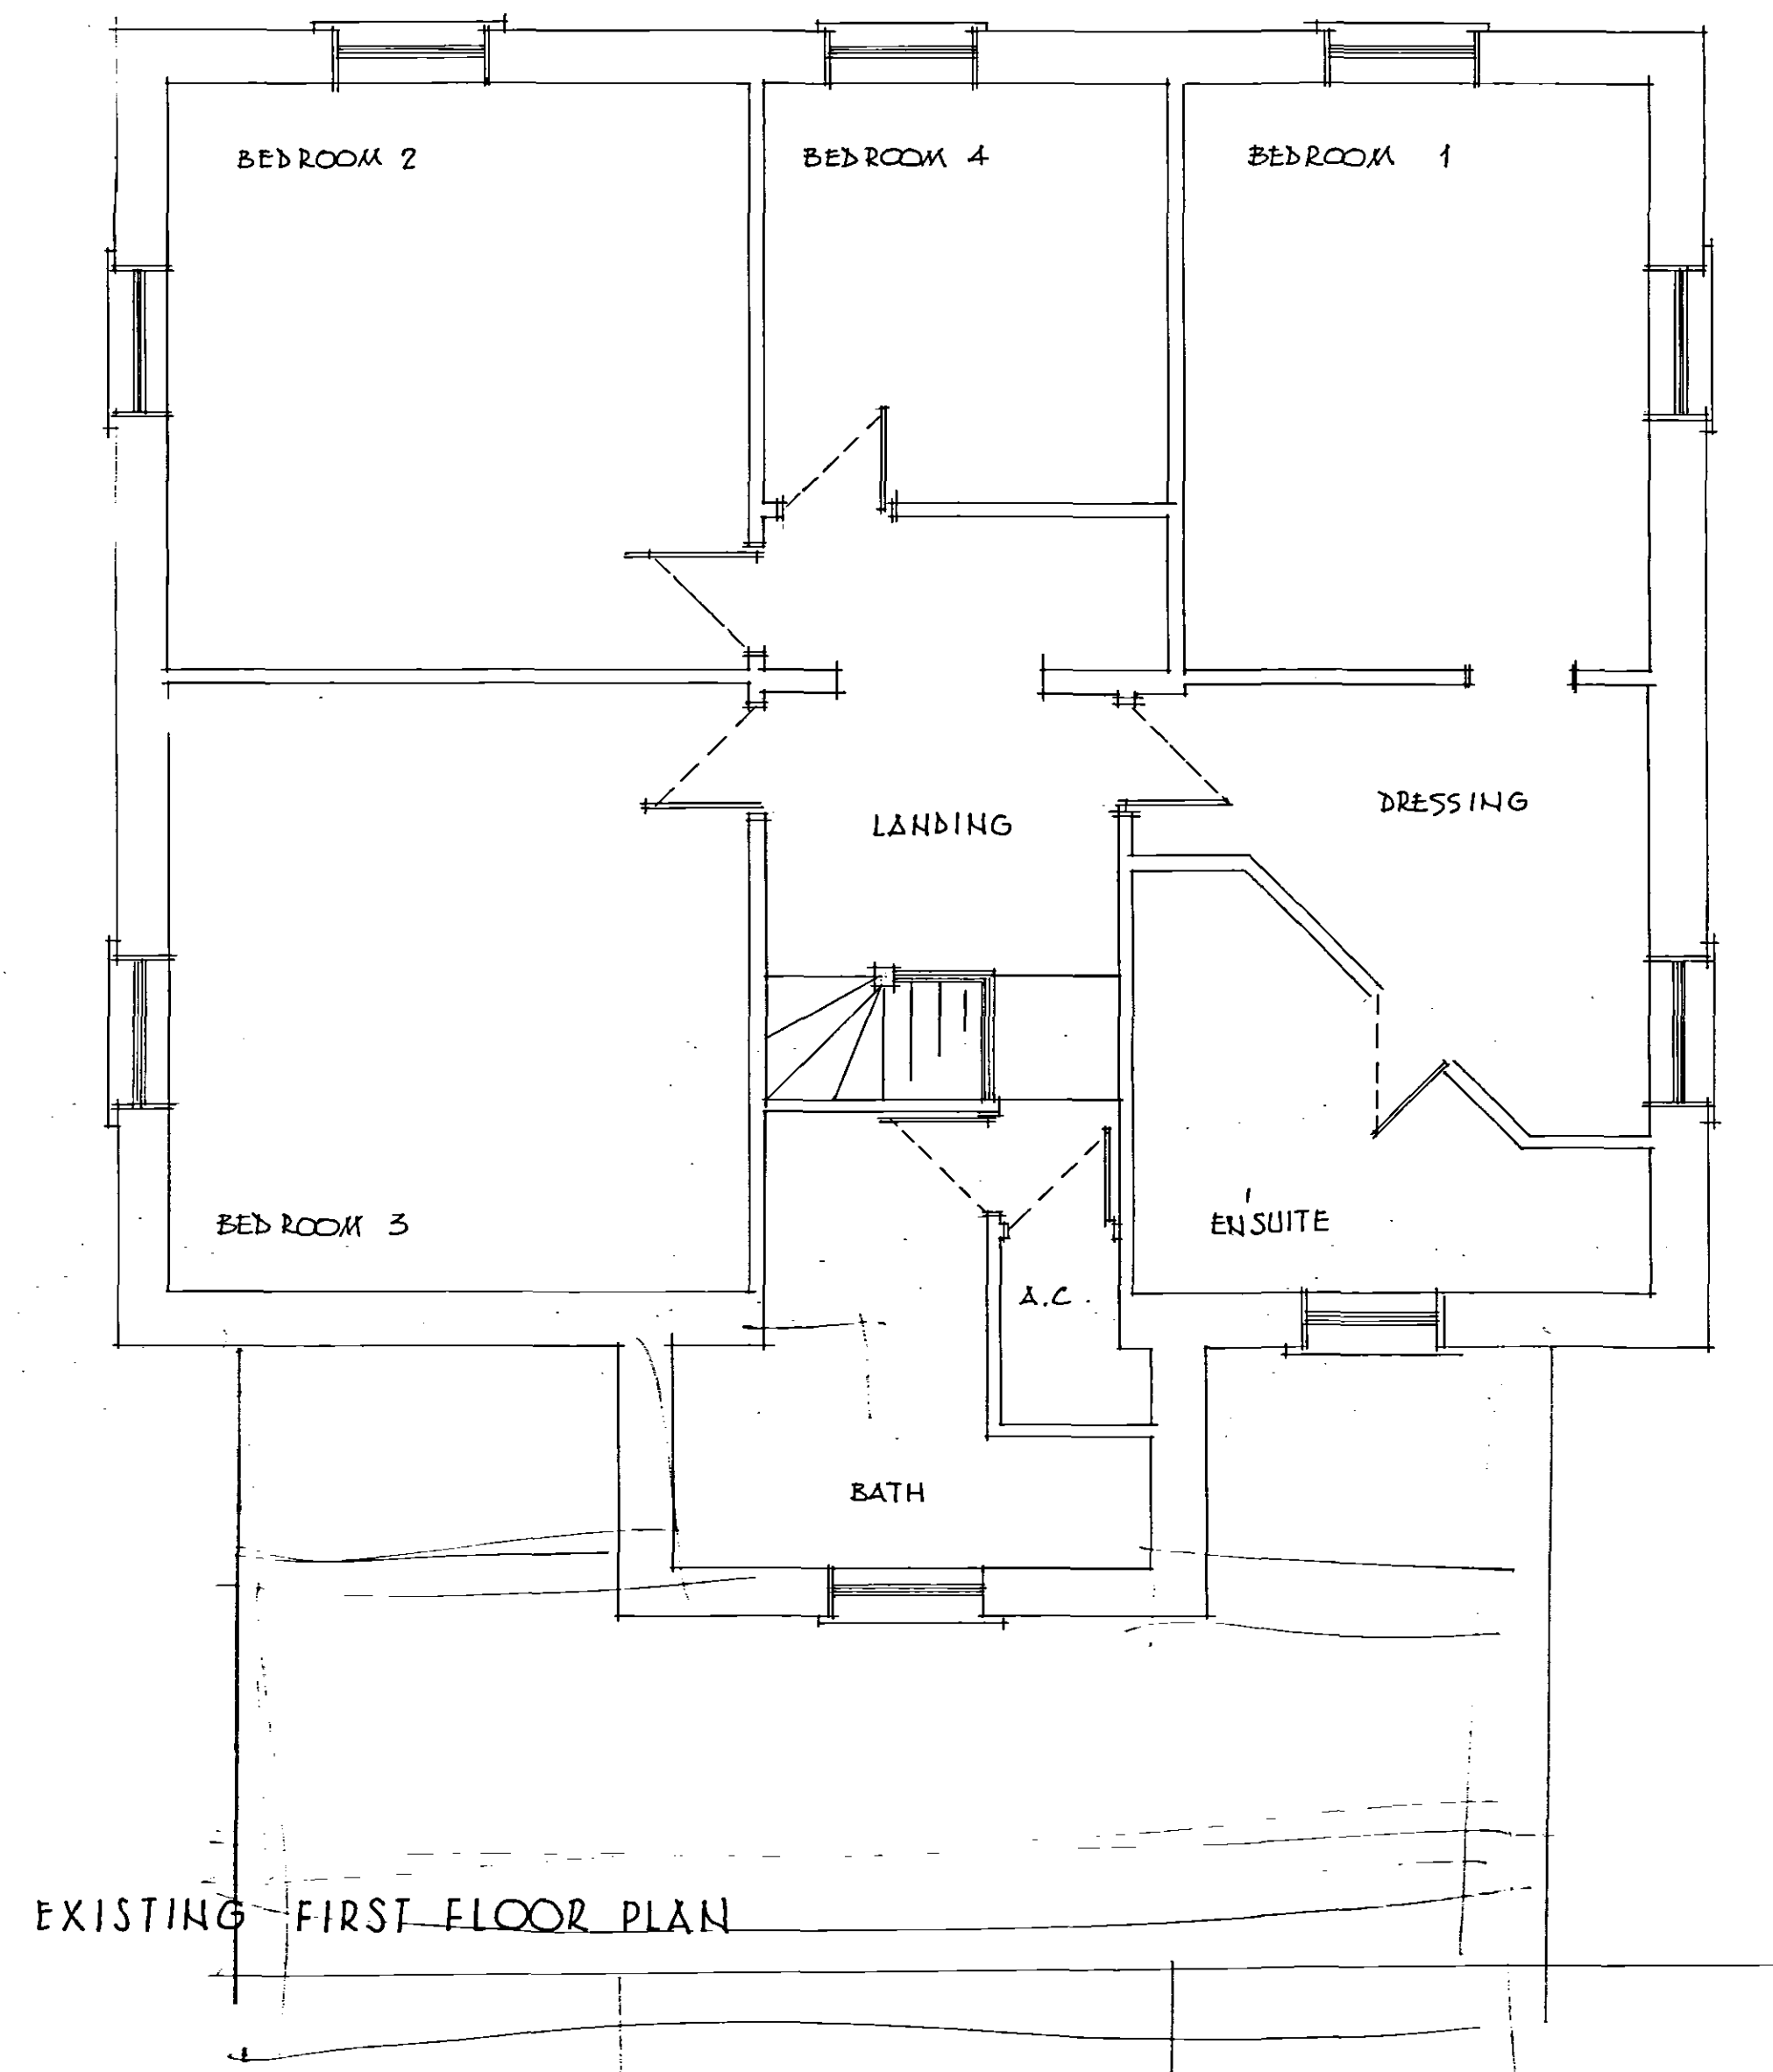

EXISTING FIRST FLOOR PLAN

SHDC
Planning & Development
15 SEP 2005
Ref: 12.85/05

121 DESIGN 31 BELLARY ROAD DUNDEE PETERBOROUGH PE8 4NB TEL: 01832 275755	PROPOSED TWO STOREY EXTENSION	MR & MRS M. GREEN THE GRANGE	EXISTING ELEVATIONS AND FLOOR PLANS	DATE APRIL 05	REV
				SCALE 1:50 1:100	
				DESIGN <i>PR</i>	
				DRG N° 50405/1	