


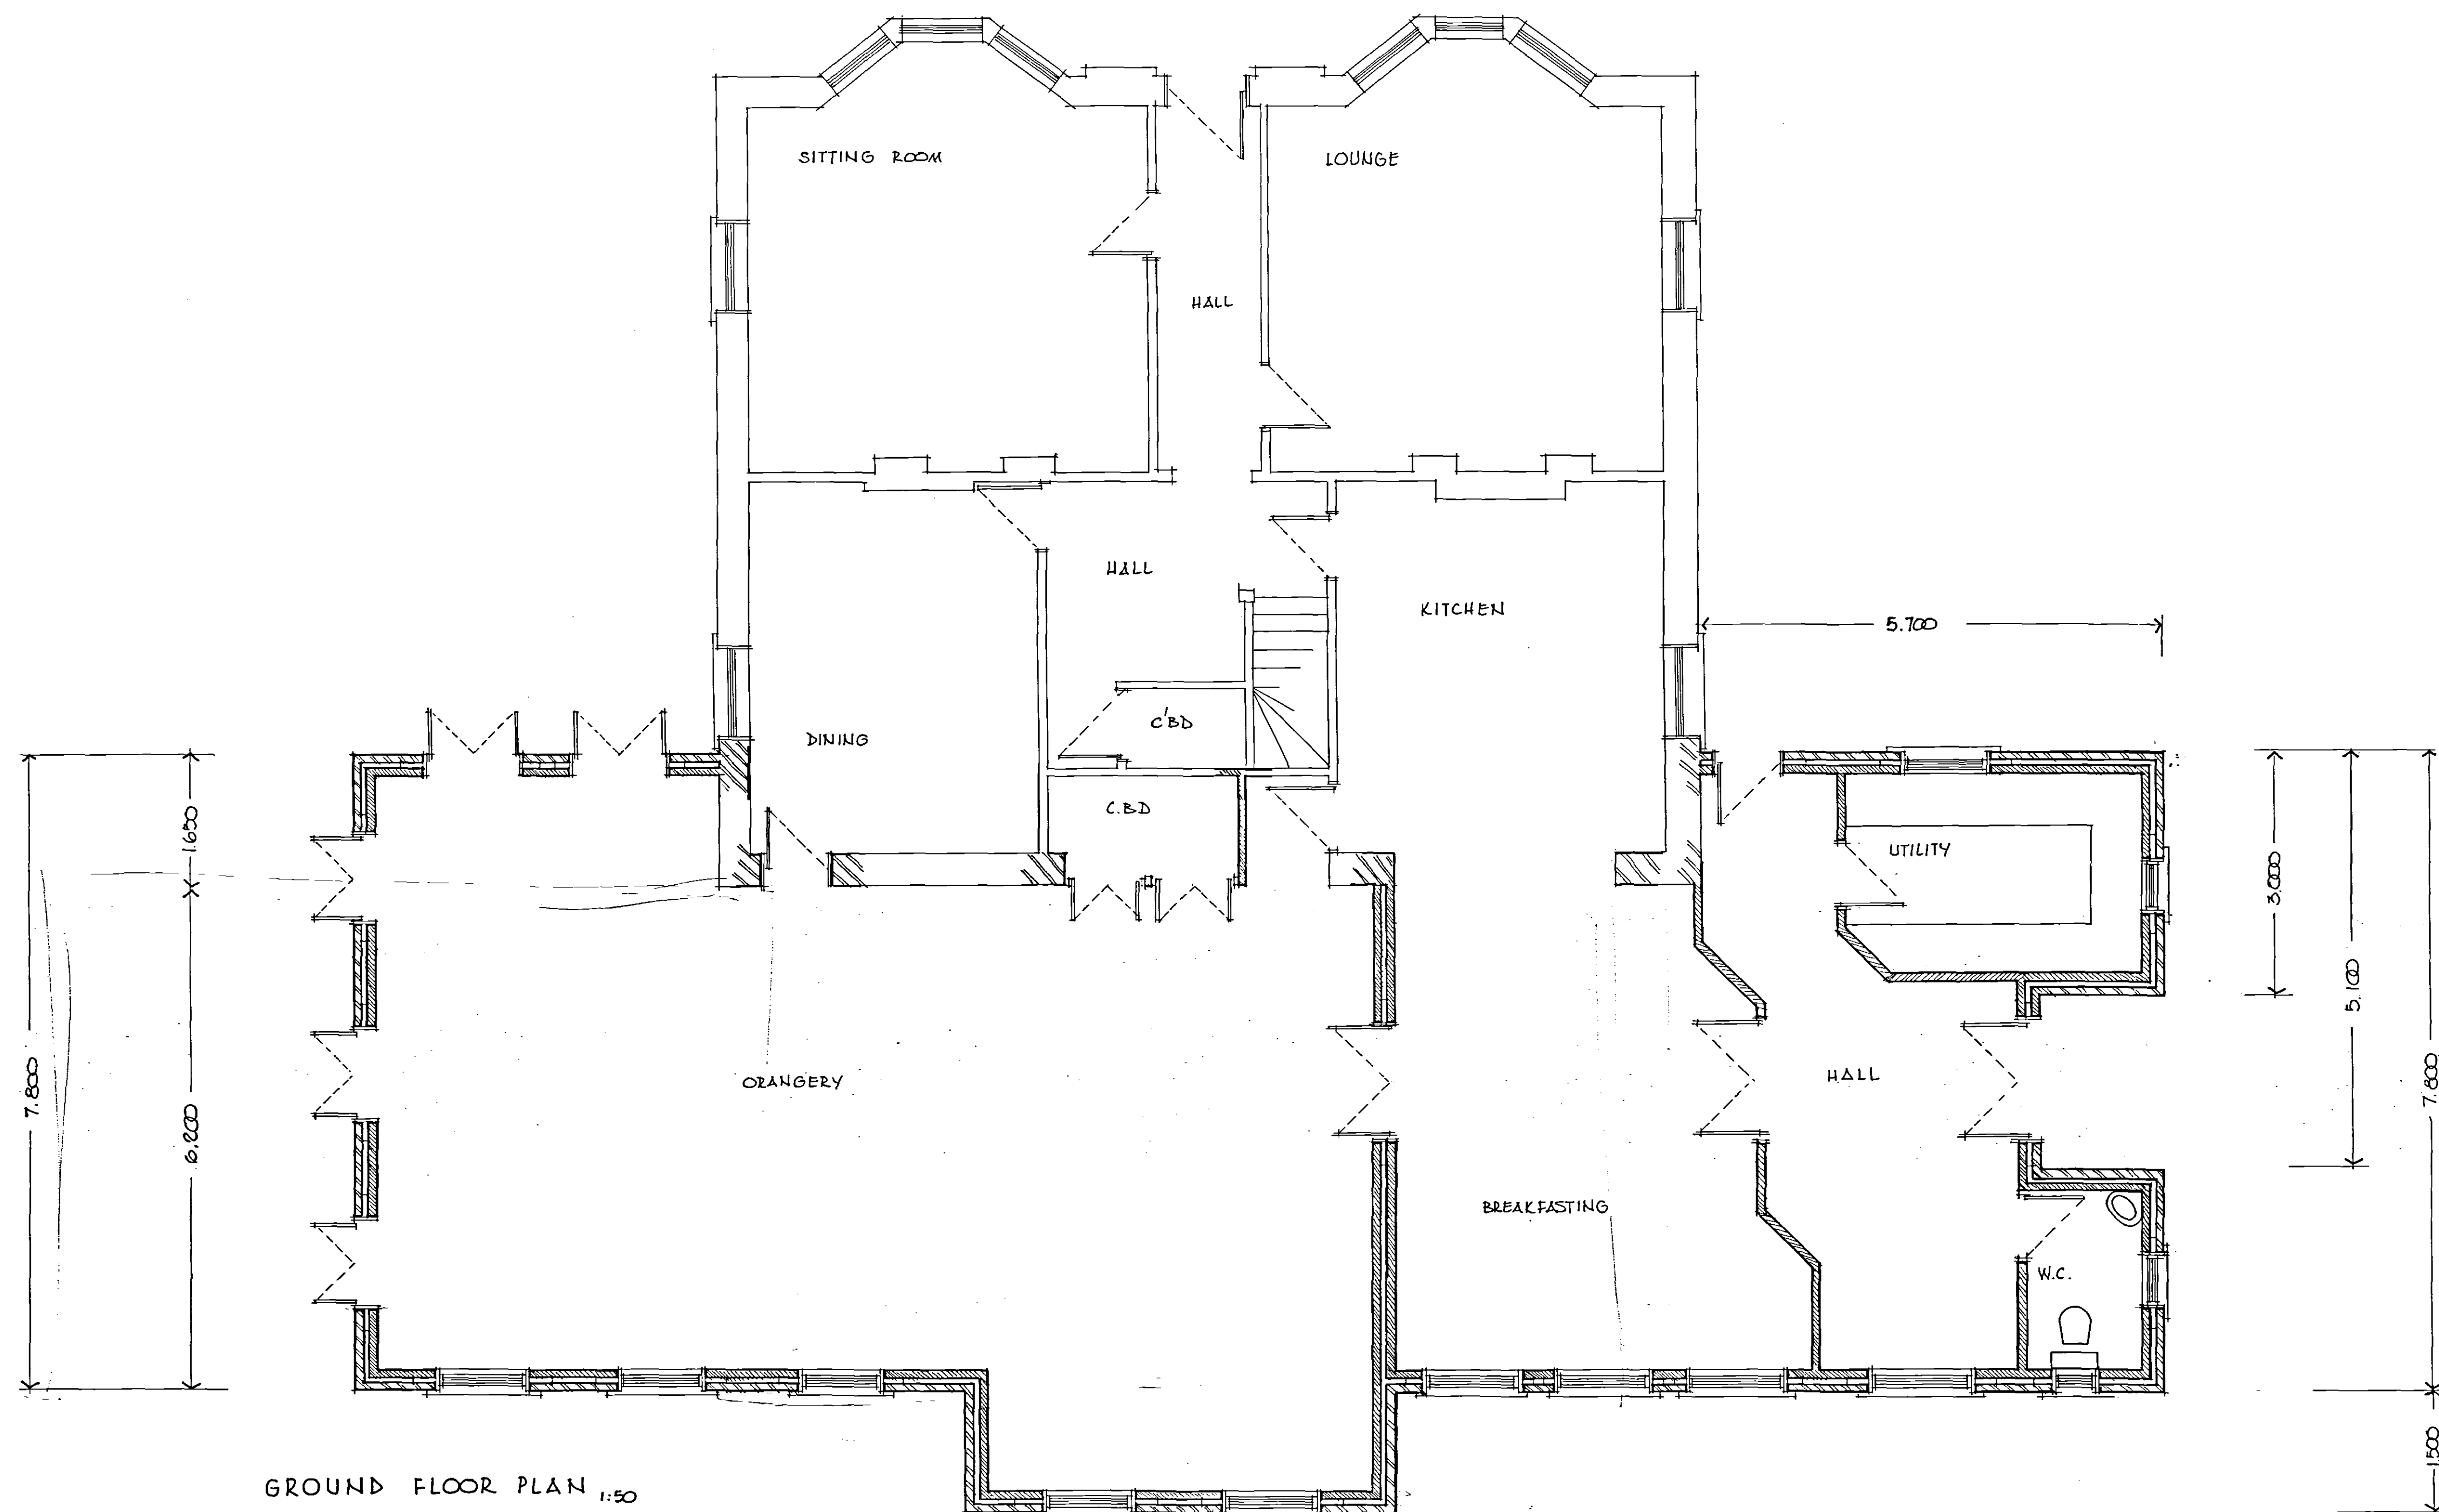

SHDC
Planning & Development
15 SEP 2005
Ref: 1285105

121 DESIGN 34 BELLAMY ROAD CUNLEE PETERBOROUGH PE6 4NB TEL: 01832 273789	PROPOSED TWO STOREY EXTENSION	MR & MRS M. GREEN THE GRANGE COX'S DROVE CROWLAND	PROPOSED GROUND FLOOR PLAN	DATE APRIL 05	REV
				SCALE 1:50	
				DESIGN <i>DR</i>	
				DRG N° 05405/4	