


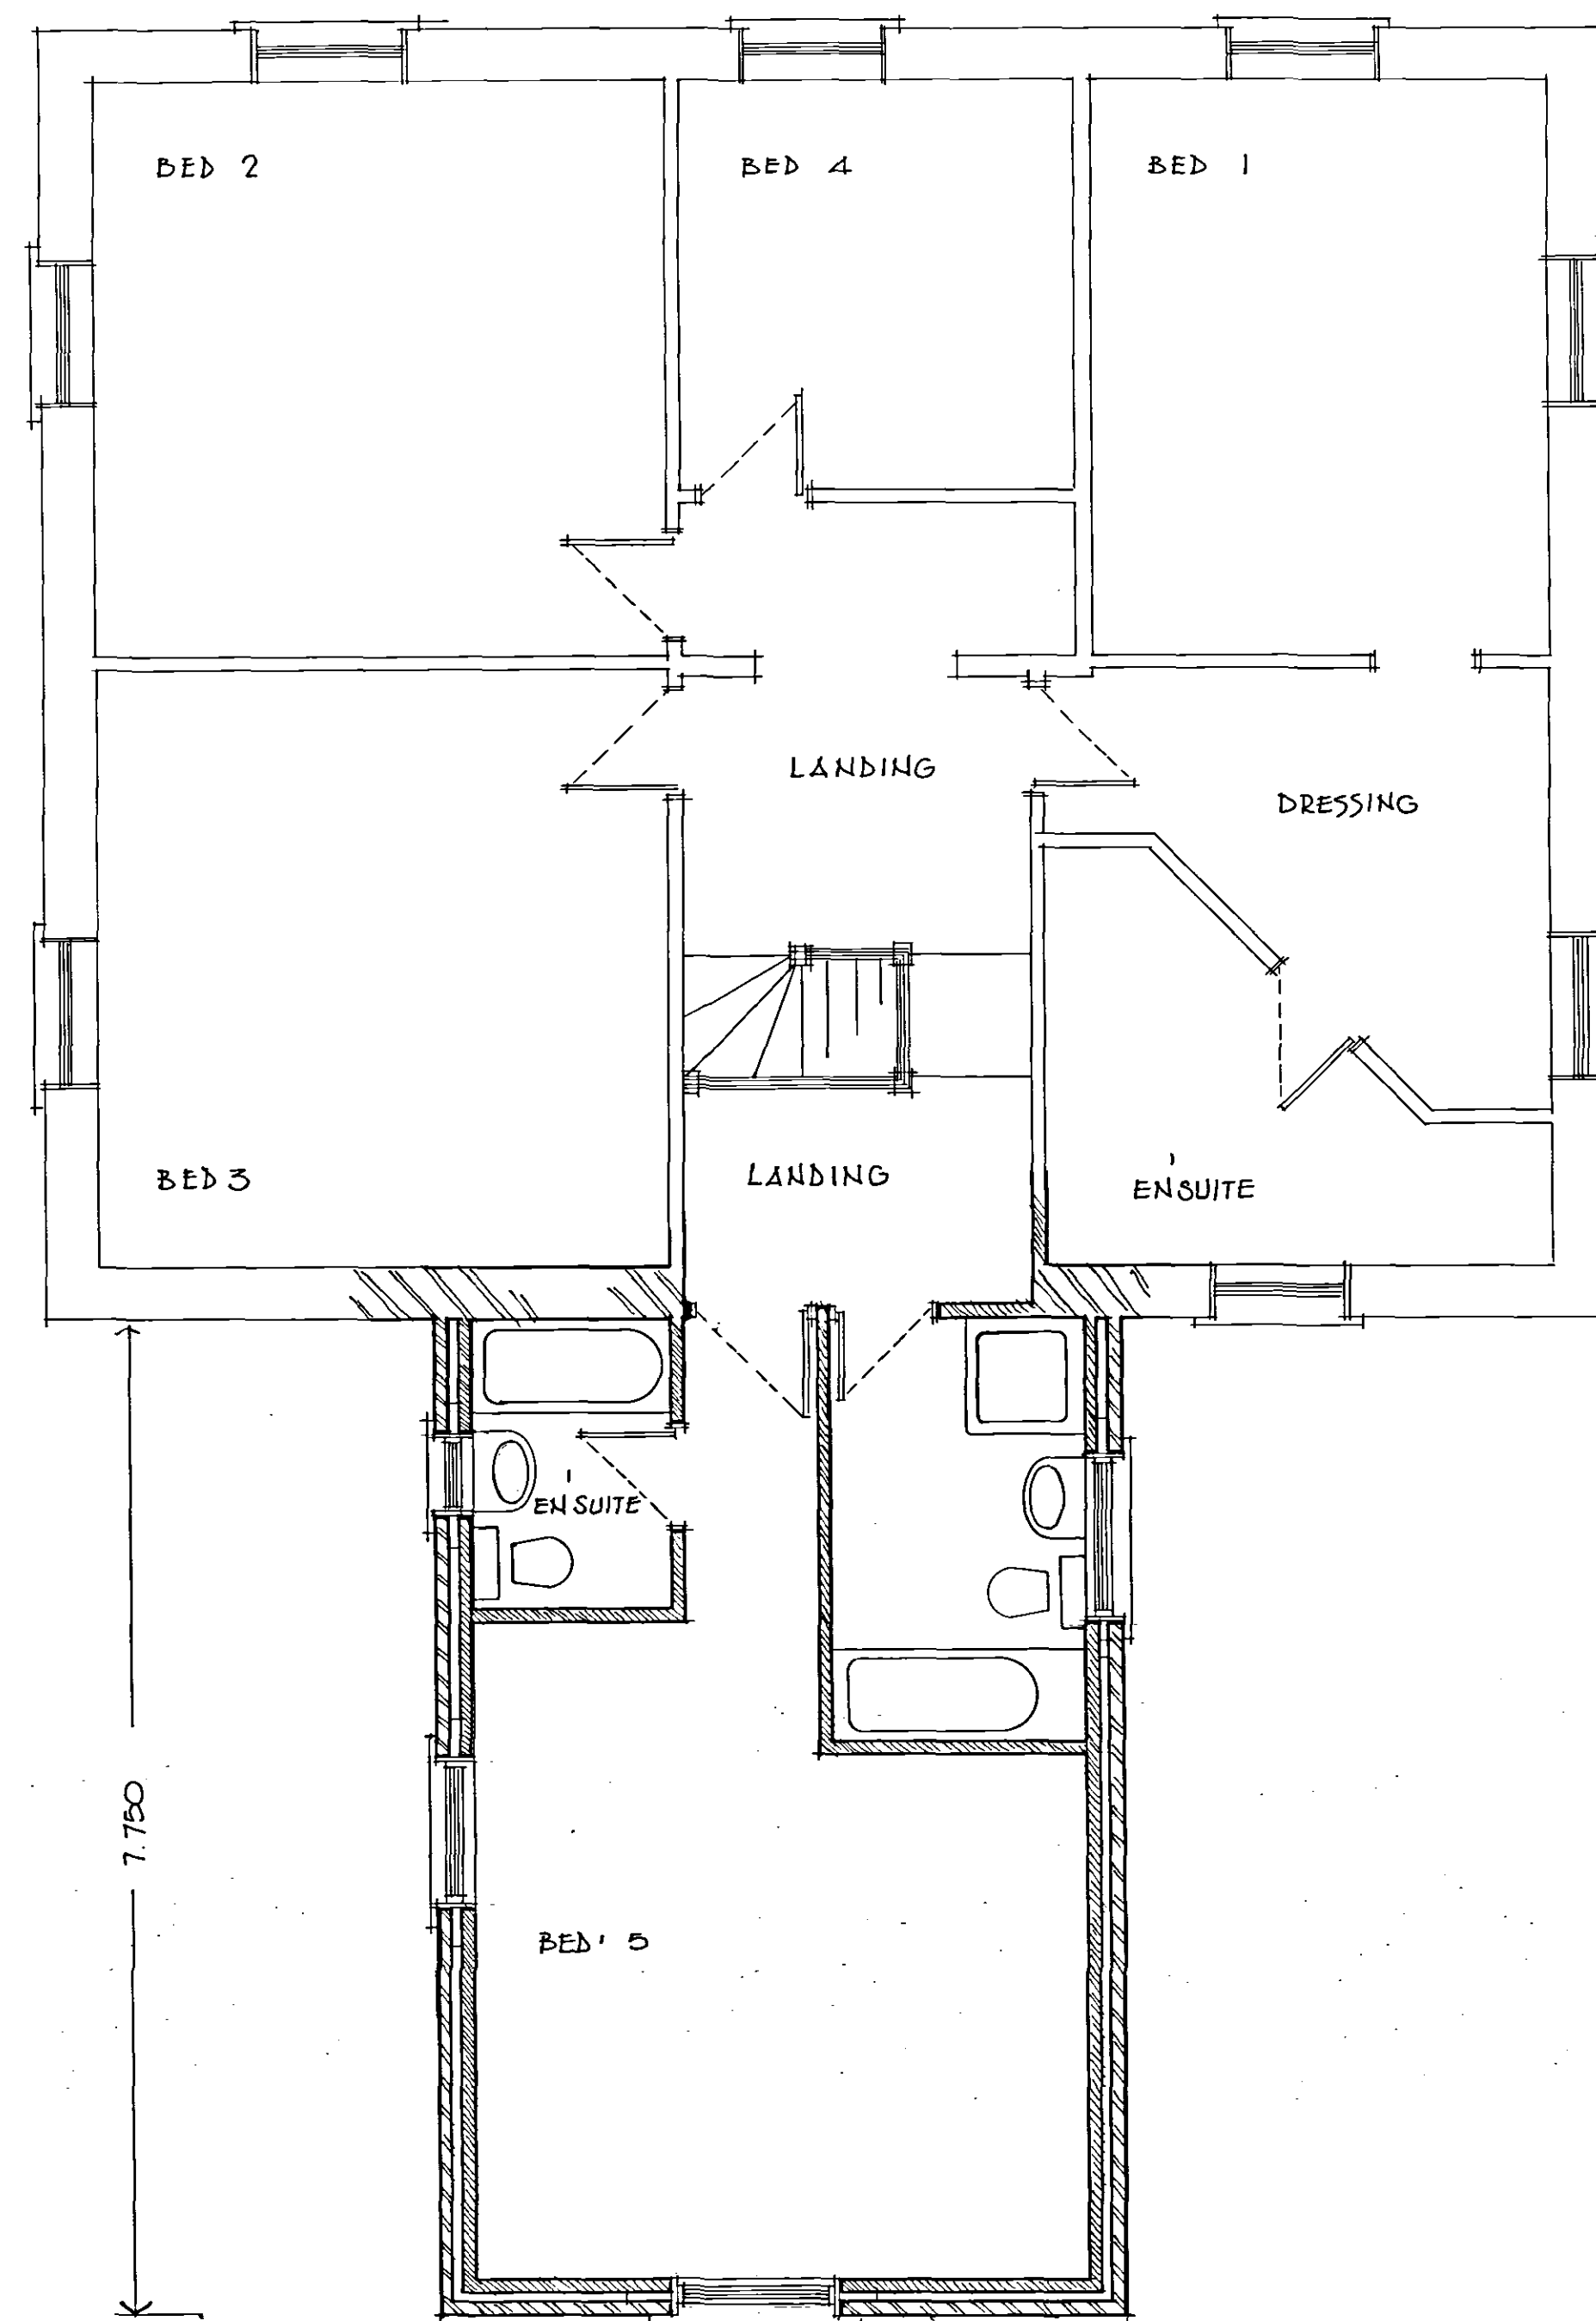

FIRST FLOOR PLAN 1:50

SHDC
Planning & Development
15 SEP 2005
Ref: 1235/05

121 DESIGN 34 BELLAIR ROAD Oundle PETERBOROUGH PE6 4NB TEL: 01832 273789	PROPOSED TWO STOREY EXTENSION	MR & MRS M. GREEN THE GRANGE COX'S DROVE CROWLAND	PROPOSED FIRST FLOOR PLAN	DATE APRIL 05	
				SCALE 1:50	
				DESIGN <i>AM</i>	
				DRG N° 50405/3	