


David Broker Design Services
 Concept Development Ltd
 2000




FRONT ELEVATION

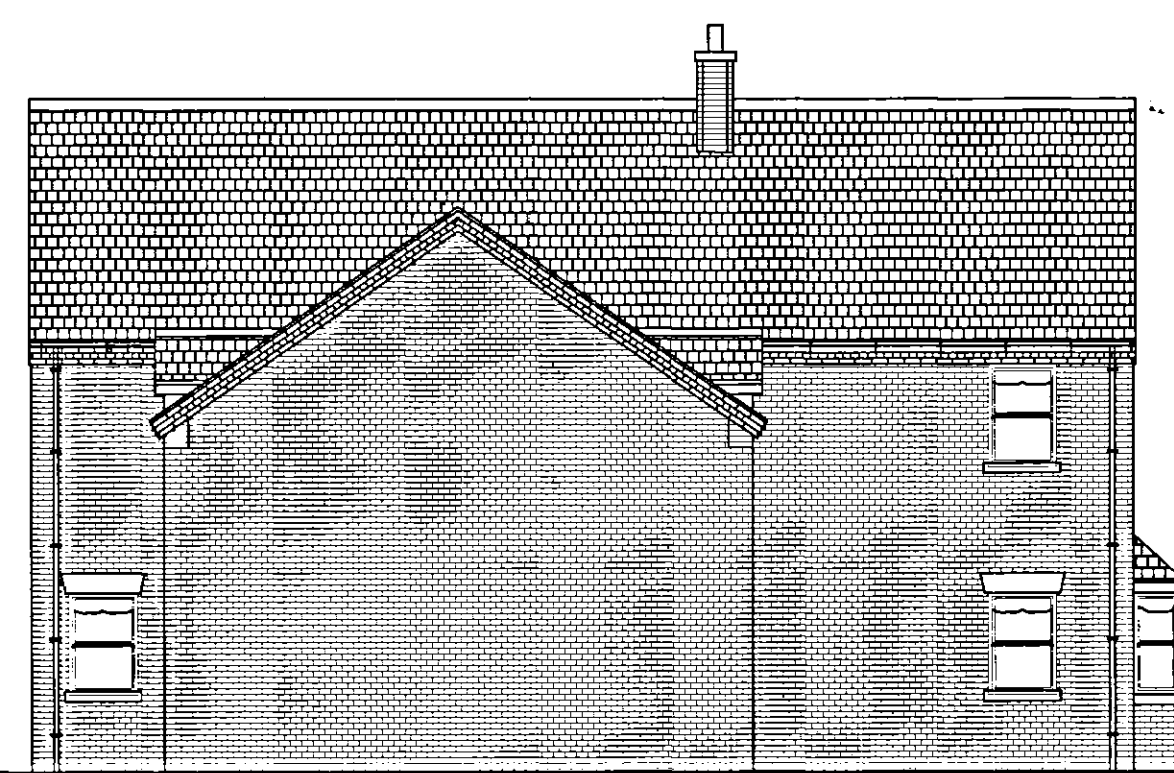




SIDE ELEVATION



REAR ELEVATION

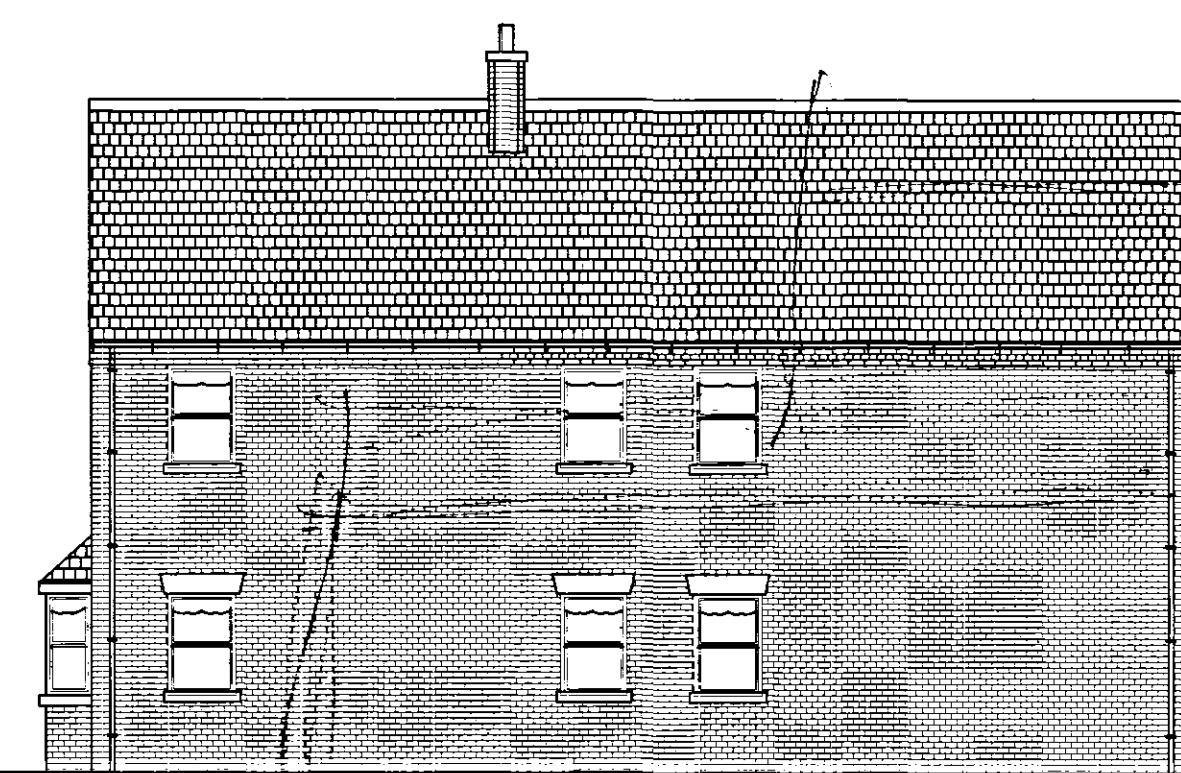

SIDE ELEVATION

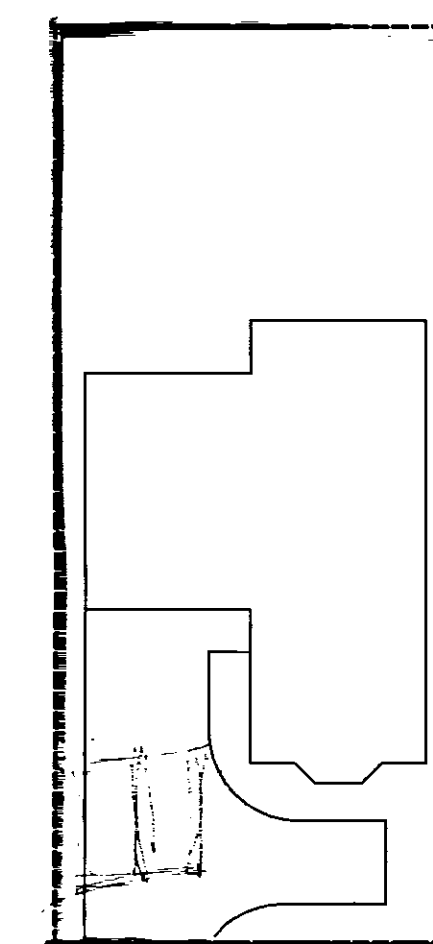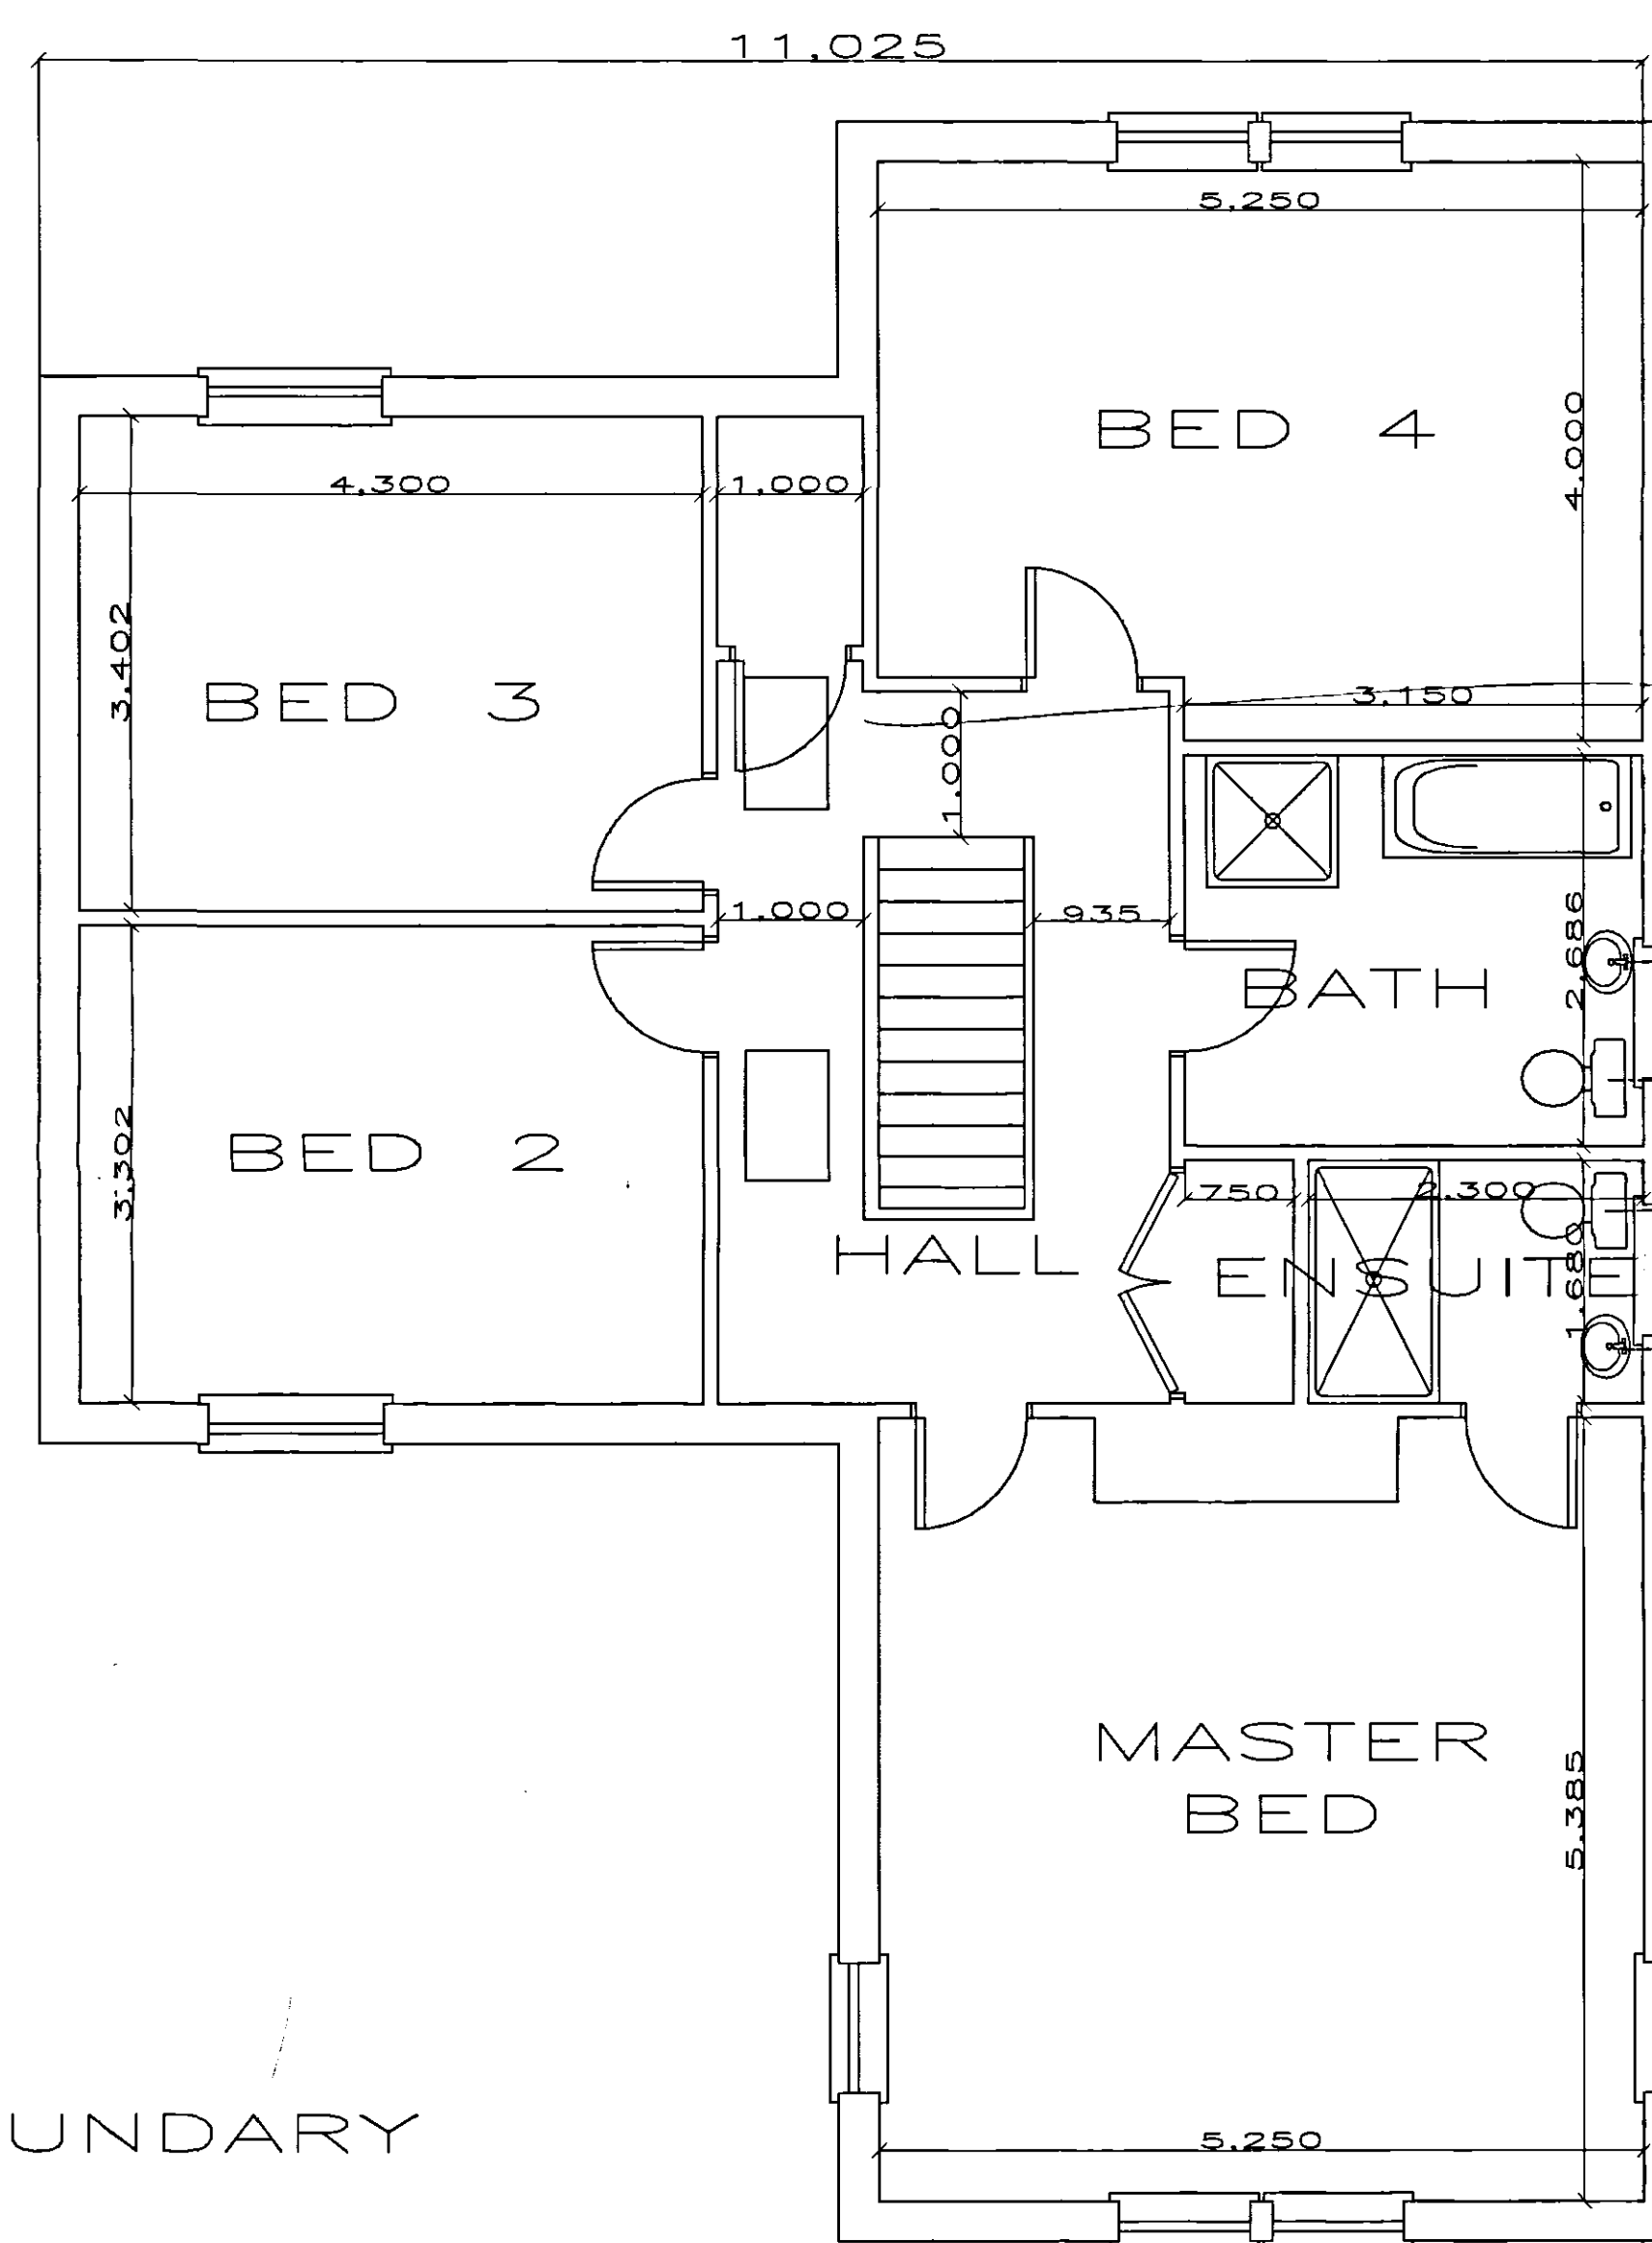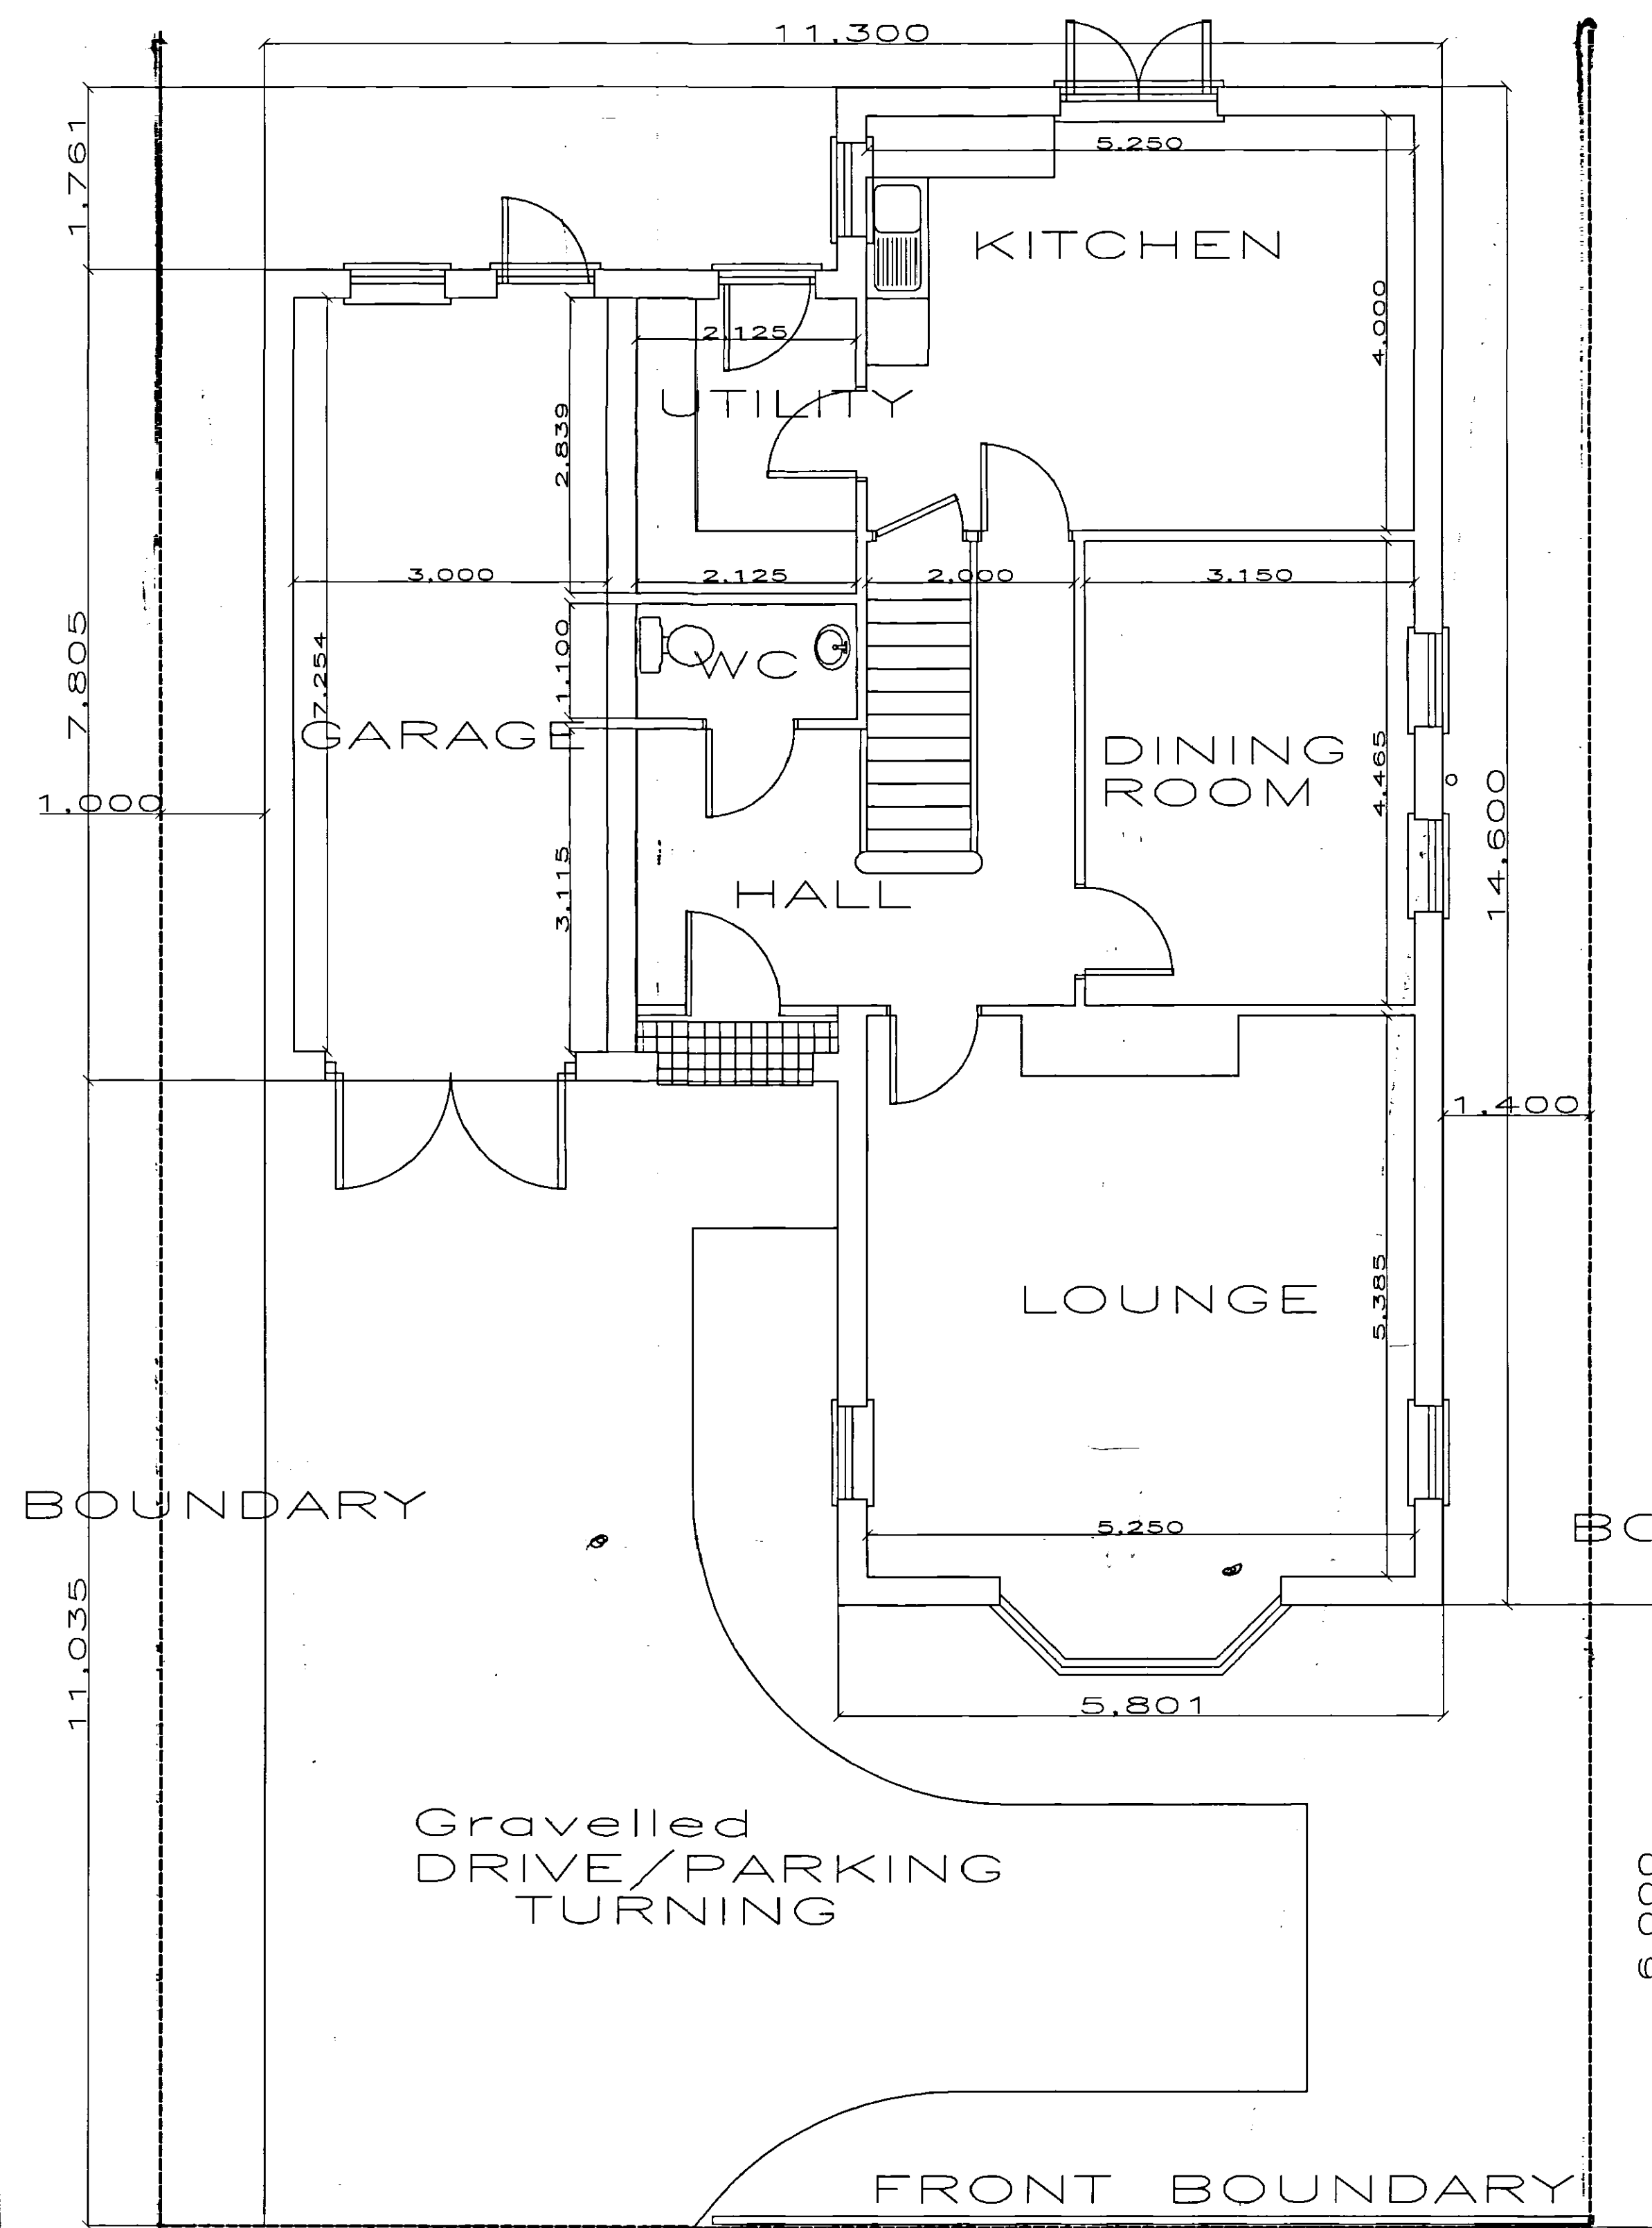

BLOCK PLAN
1:250

Roof Material:—CANADIAN SLATE
 WALLS :—DICIMPLE MOTZART BLEND
 JOINERY :—WHITE PAINTED TIMBER
 SLIDING SASH WINDOWS
 TO FRONT ELEVATION
 TG&V GARAGE DOORS
 Reconstituted lime stone Sills and Lintels
 Segmental arch to front Door

BOUNDARY TREATMENT
 FRONT, 750mm PICKET FENCE
 WHITE PAINTED
 BOTH SIDES 1.5m CLOSE BOARDED
 REAR EXISTING CONNIFERS

PLANS AND ELEVATIONS
 CLIENT MATHEW CLOUGH
 DRAWING/FILE No 971 MC 1
 PROJECT
 PROPOSED FOUR BEDROOM DWELLING
 WITH INTEGRAL GARAGE
 AT CHURCH LANE CROWLAND

SCALE 1:50 1:100
 DATE AUG 05
 DRAWN DB

Issued	
Revisions	

ARCHITECTURAL TECHNICIANS
 DANBROOKE HOUSE STATION ROAD
 WISBECH ST MARY
 WISBECH CAMBS. PE13 4RW
 Telephone 01945410421
 Facsimile 0194541044C

SHDC
 Planning & Development
 19 SEP 2005
 Ref: 1296105

DO NOT SCALE

ALL DIMENSIONS TO BE VERIFIED ON SITE

THIS DRAWING AND DESIGN REMAINS THE COPYRIGHT OF DAVID BROKER AND MAY NOT BE REPRCDUCED WITHOUT PERMISSION.