


1317/02




BARKER STOREY MATTHEWS

37 Priestgate, Peterborough

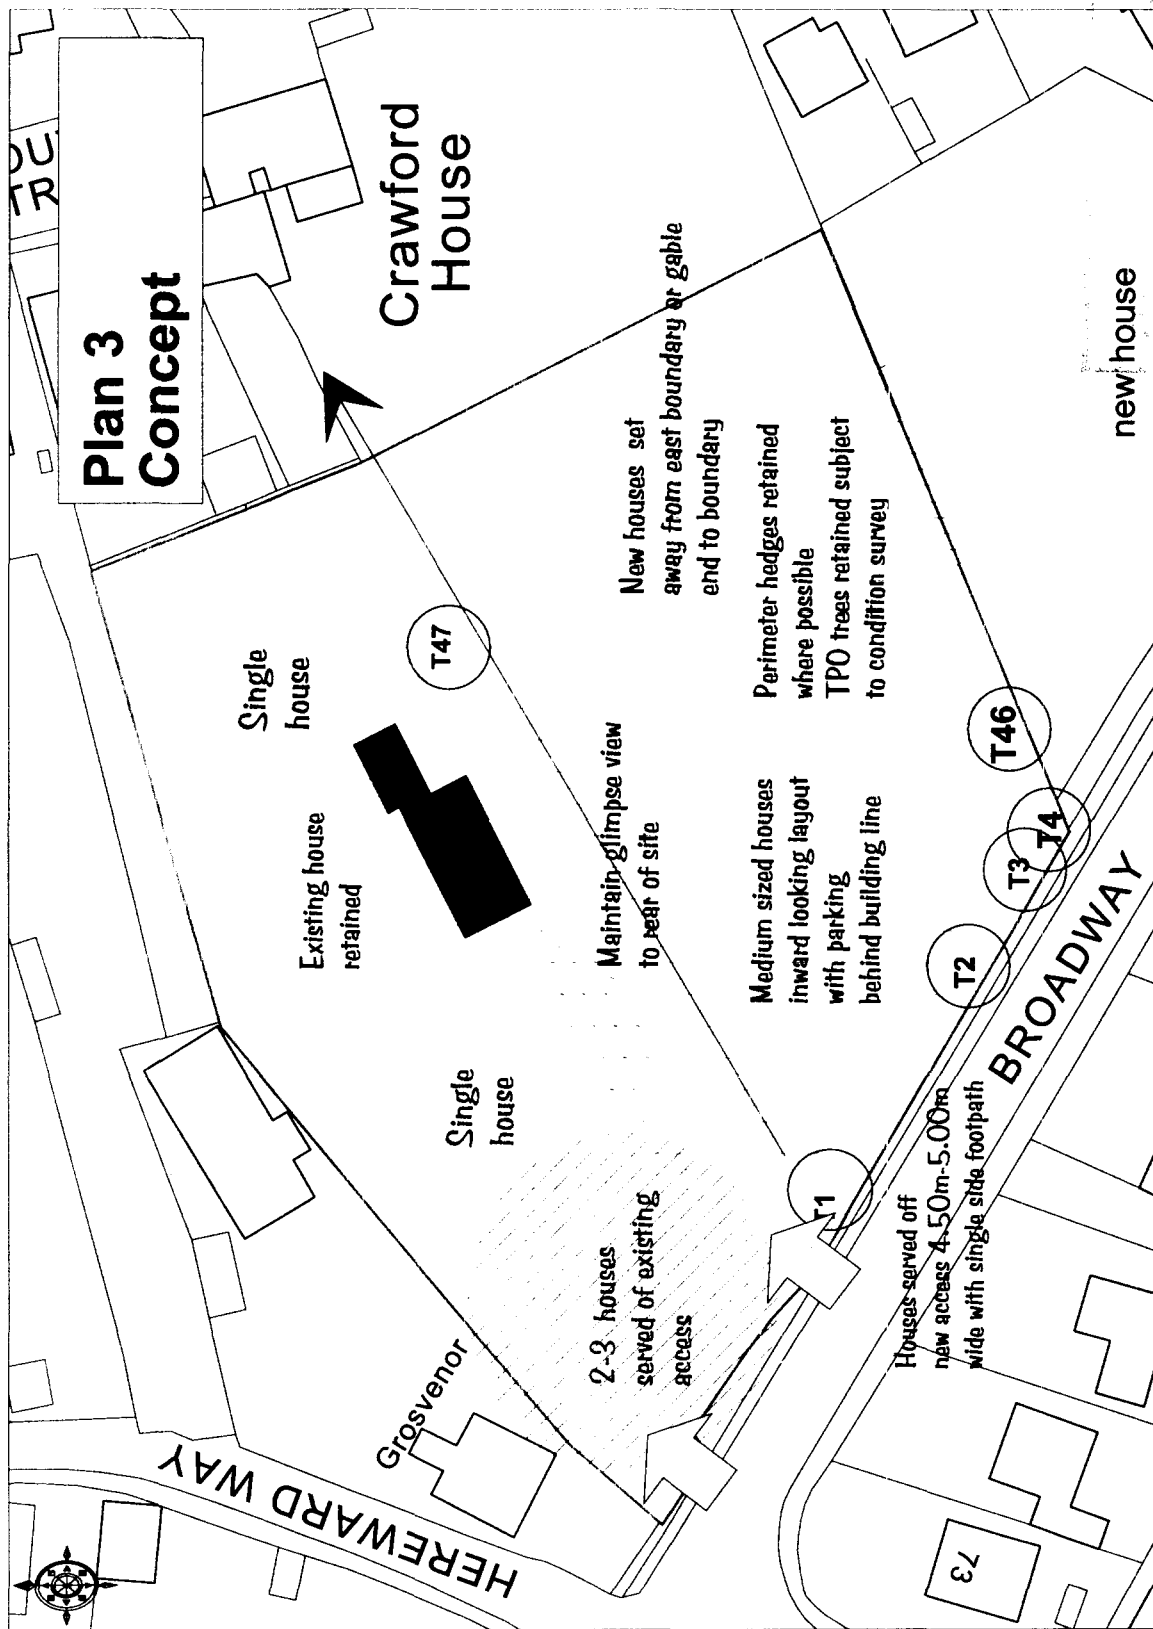


© Crown copyright 2002. All rights reserved. Licence Number 100020449. Survey Scale - 1:2500. Plotted Scale - 1:750.

 

LAND AT THE ORCHARD,
BROADWAY, CROWLAND


1317/02

BARKER STOREY MATTHEWS **37 Priestgate, Peterborough**


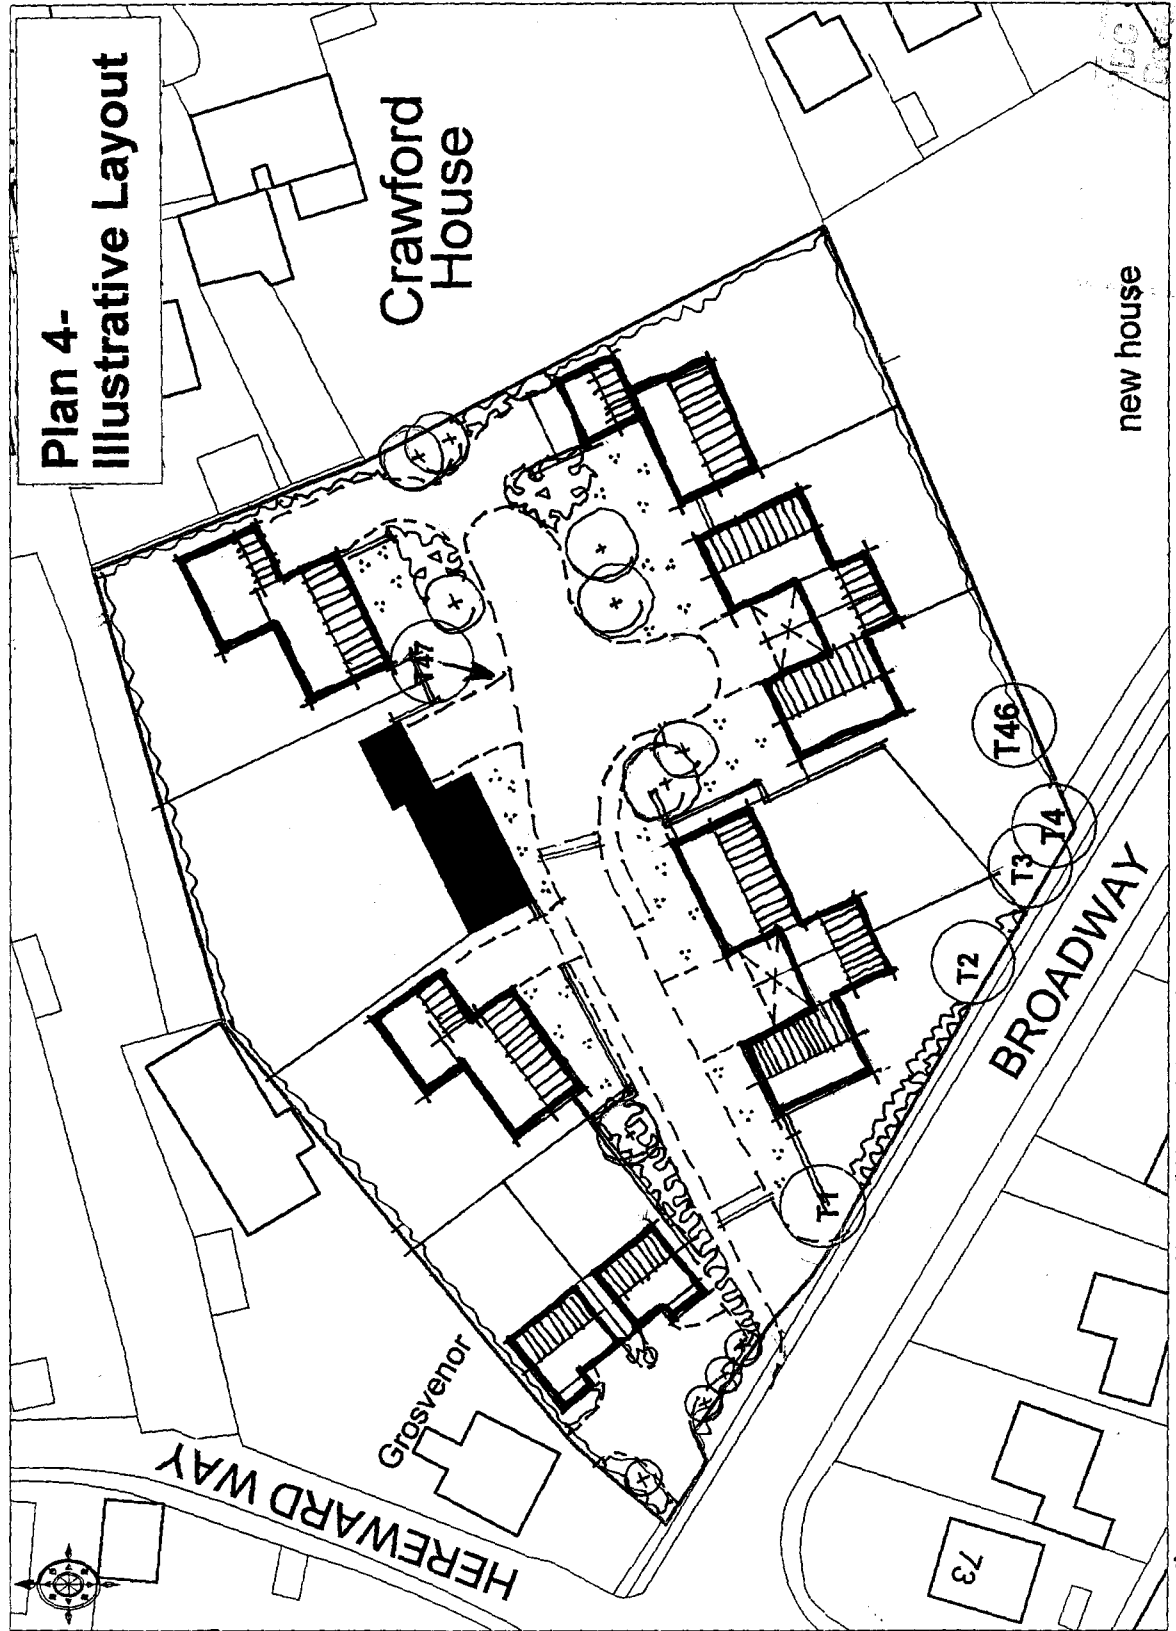


00/01132


RECEIVED
- 0 NOV 2000
BUILDING CONTROL
SERVICES

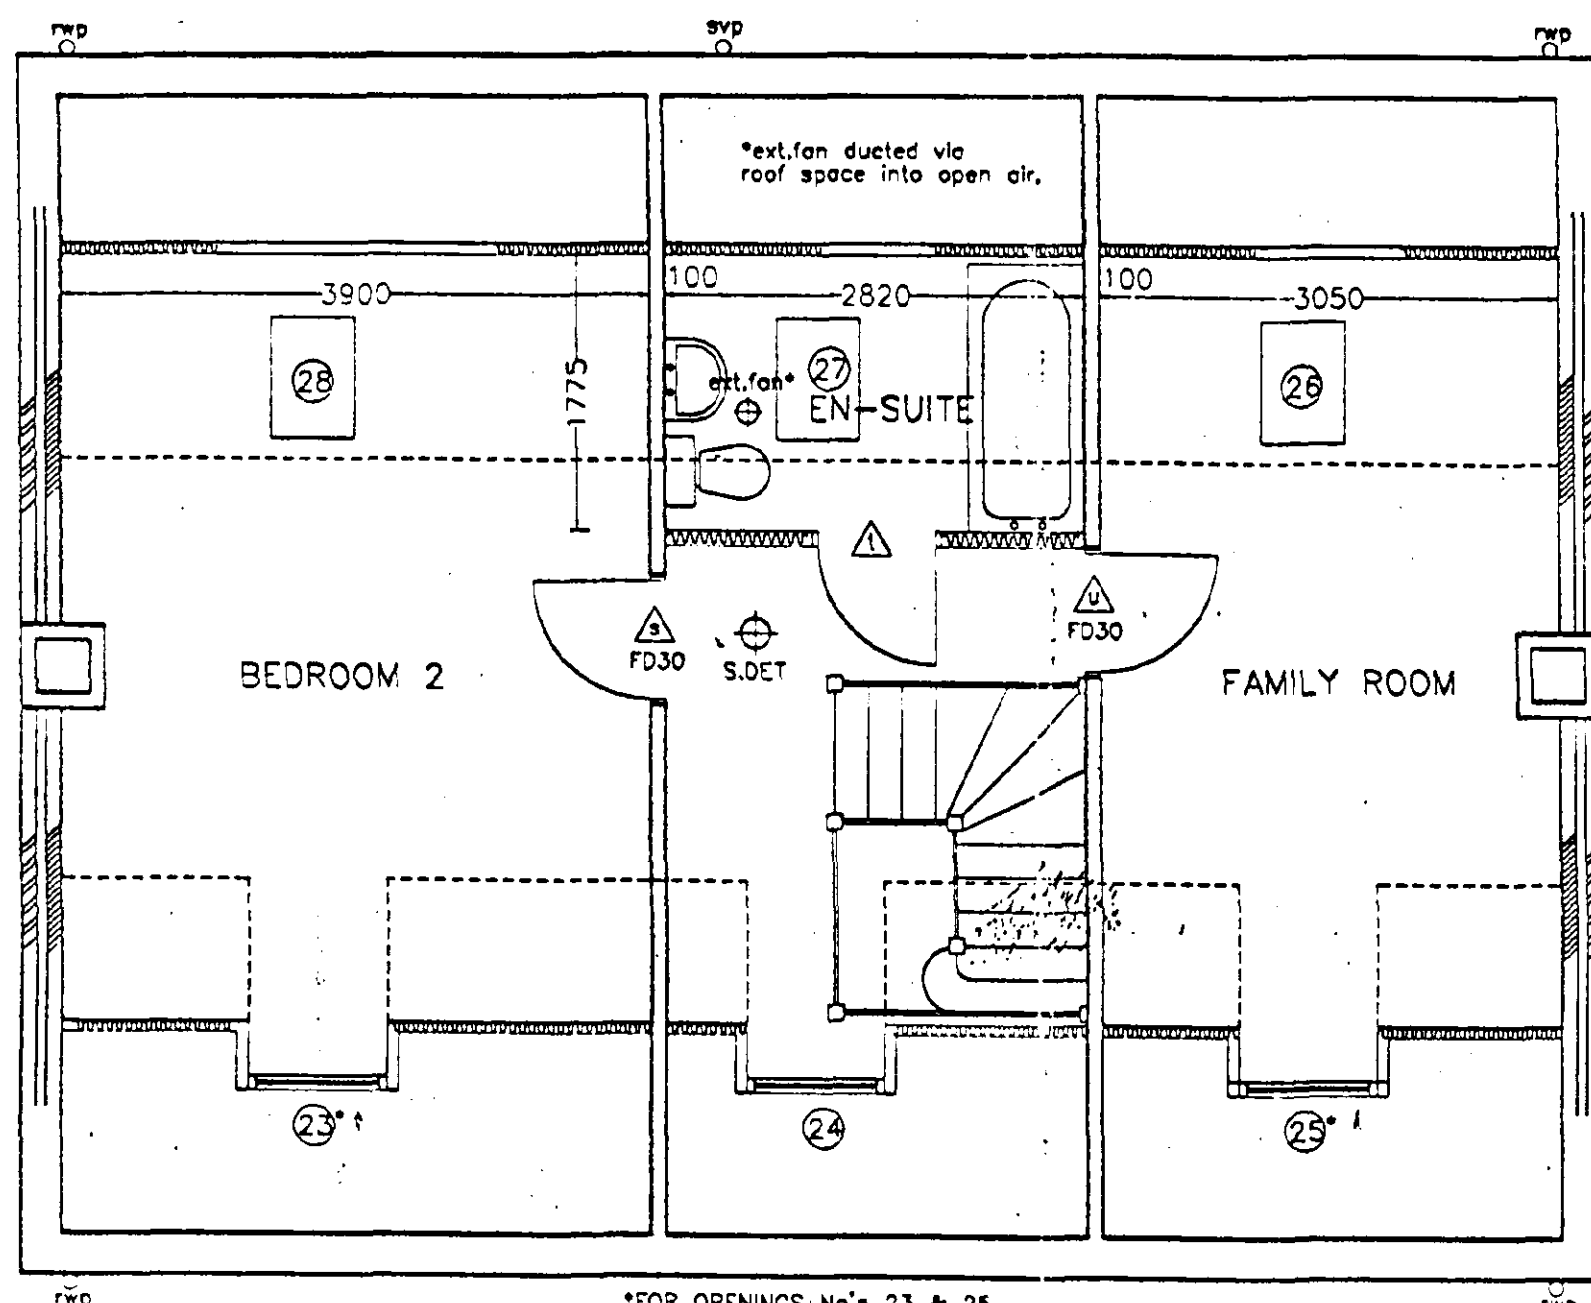

SECOND FLOOR

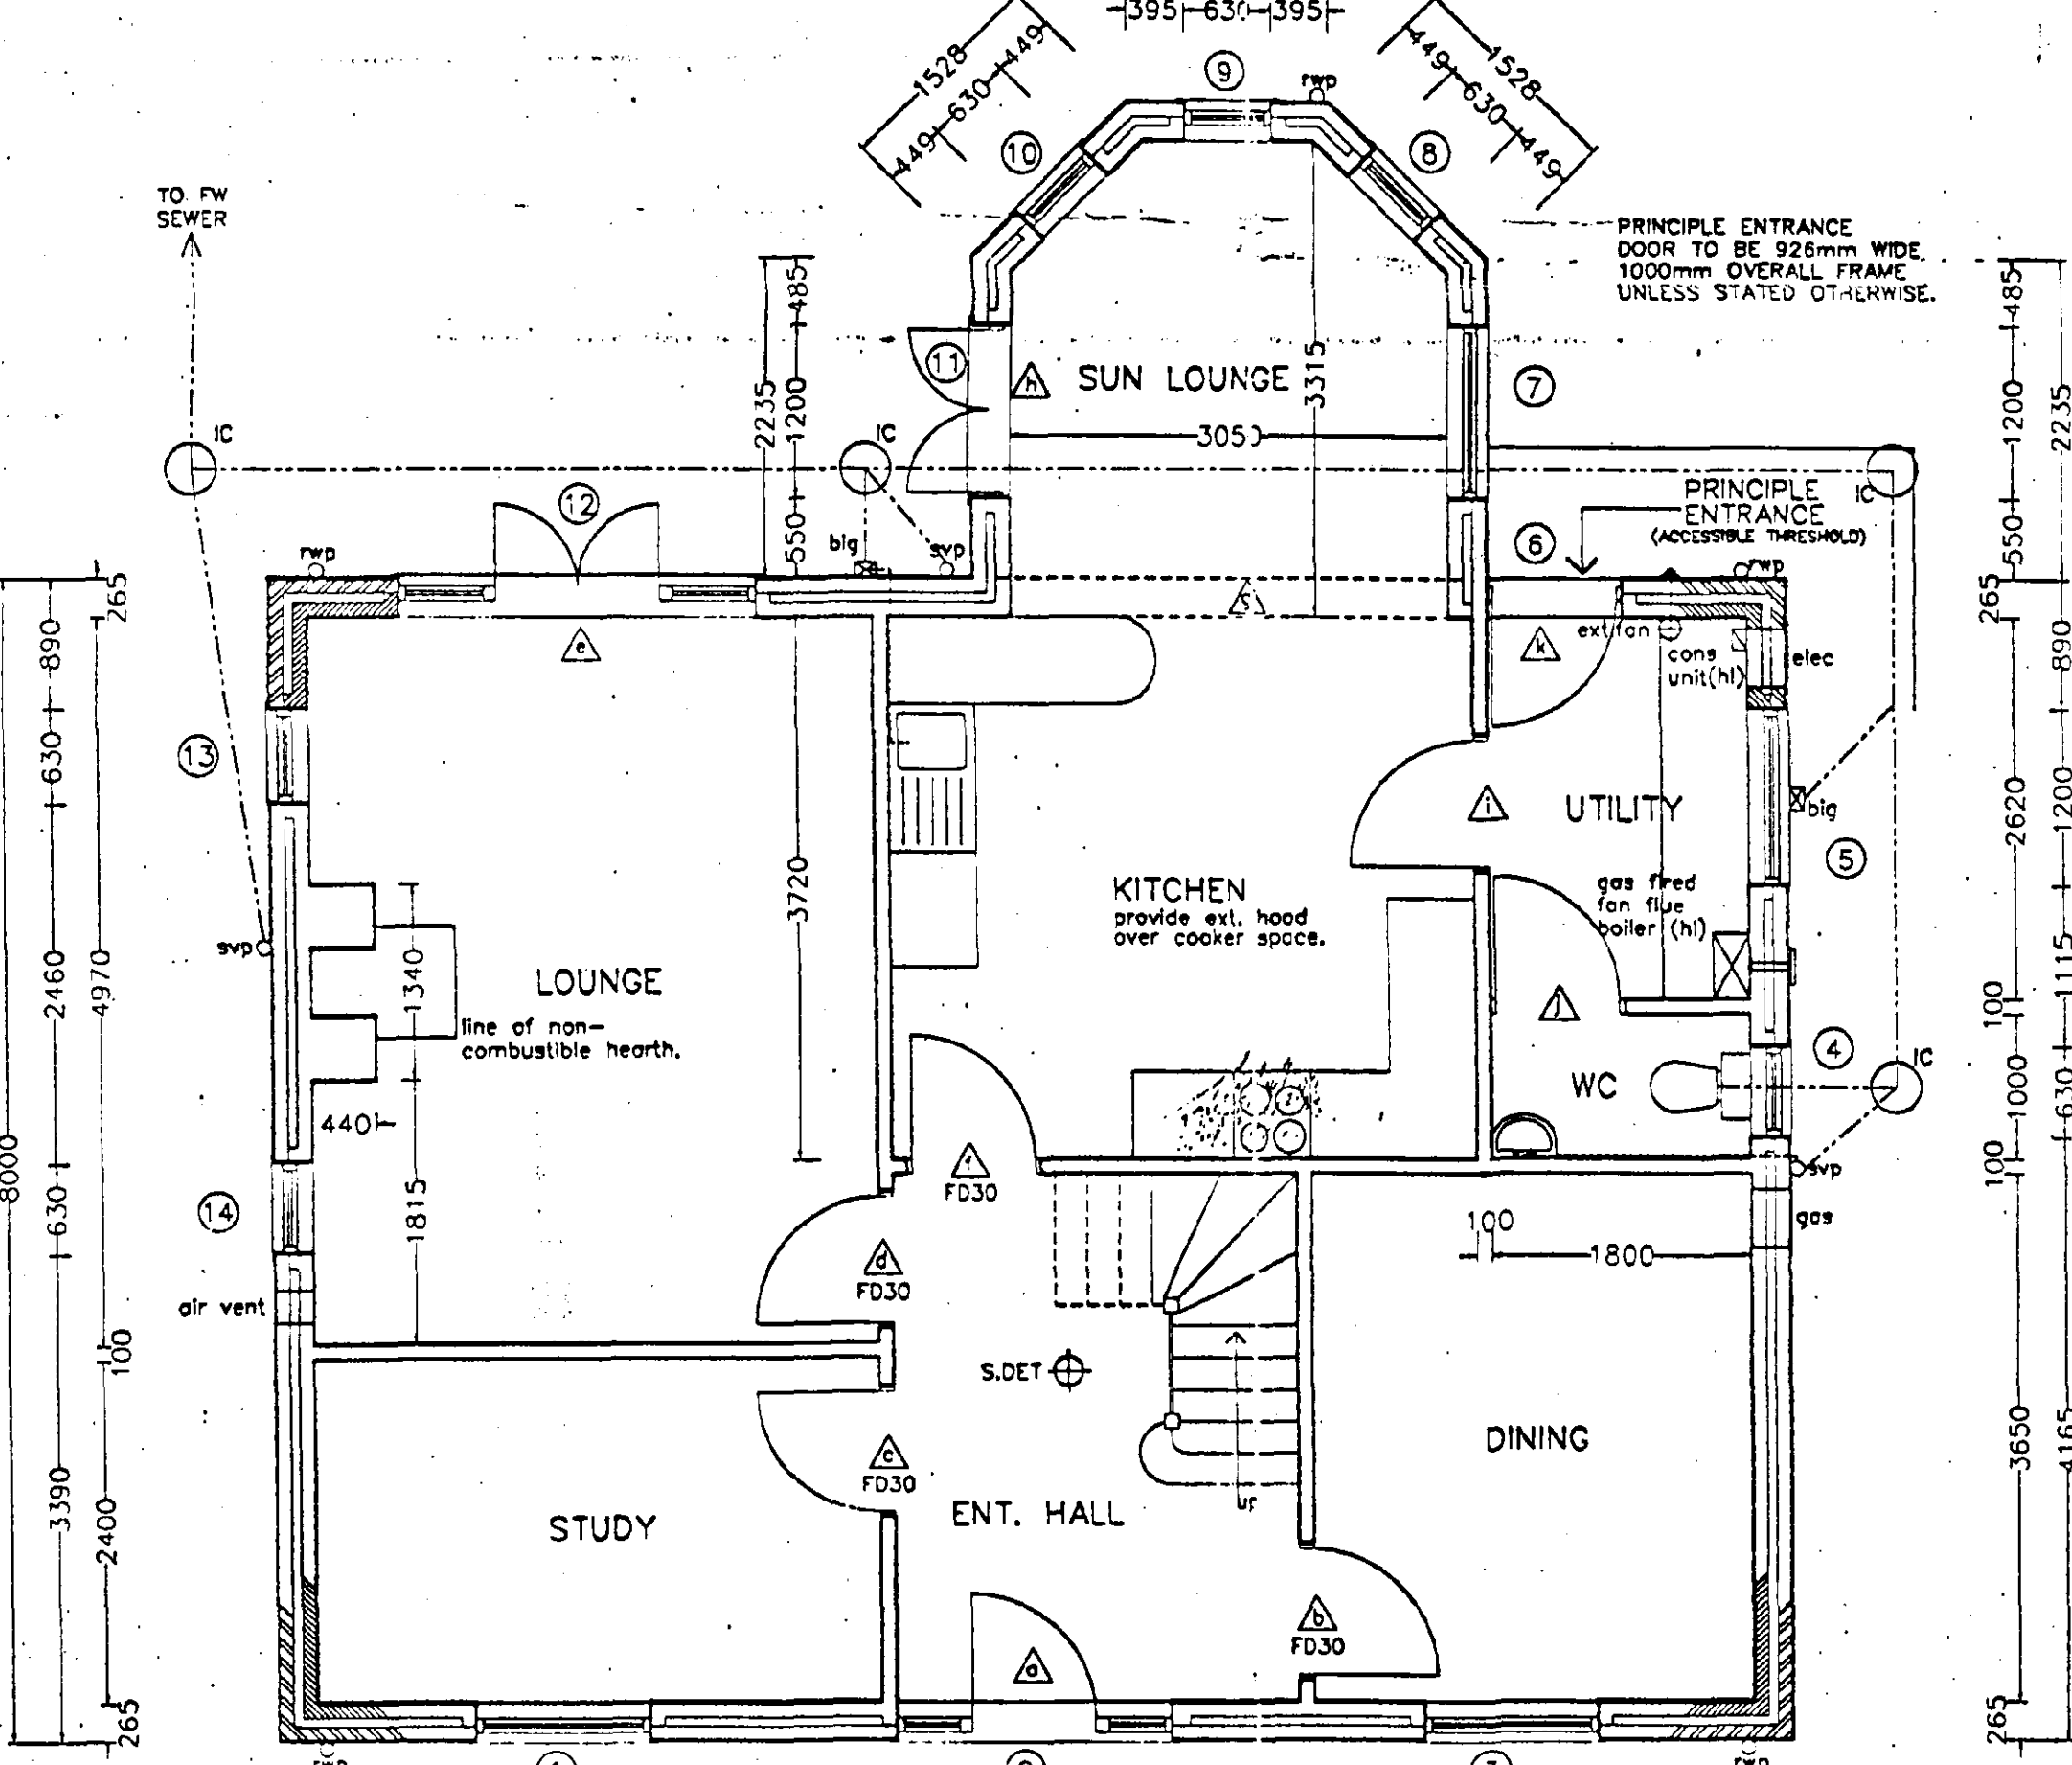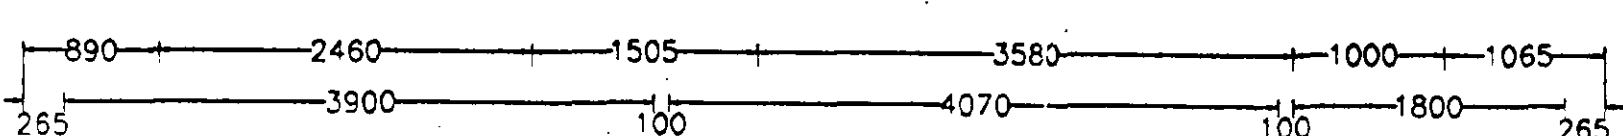


GROUND FLOOR

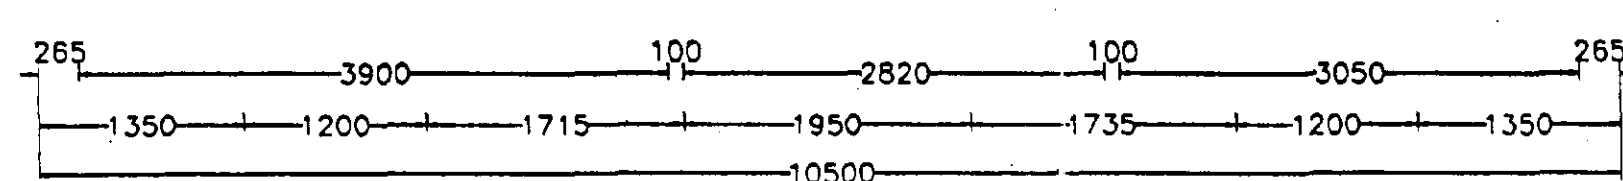


ALL GROUND FLOOR DOORS TO BE 938mm WIDE, 932mm OVERALL, UNLESS STATED OTHERWISE.

NOTE: LIGHT SWITCHES AND SOCKETS TO BE INSTALLED AT HEIGHTS BETWEEN 450mm AND 1200mm FROM FINISHED FLOOR LEVEL. (APPROVED DOCUMENT PART M-SECTION 8.3)

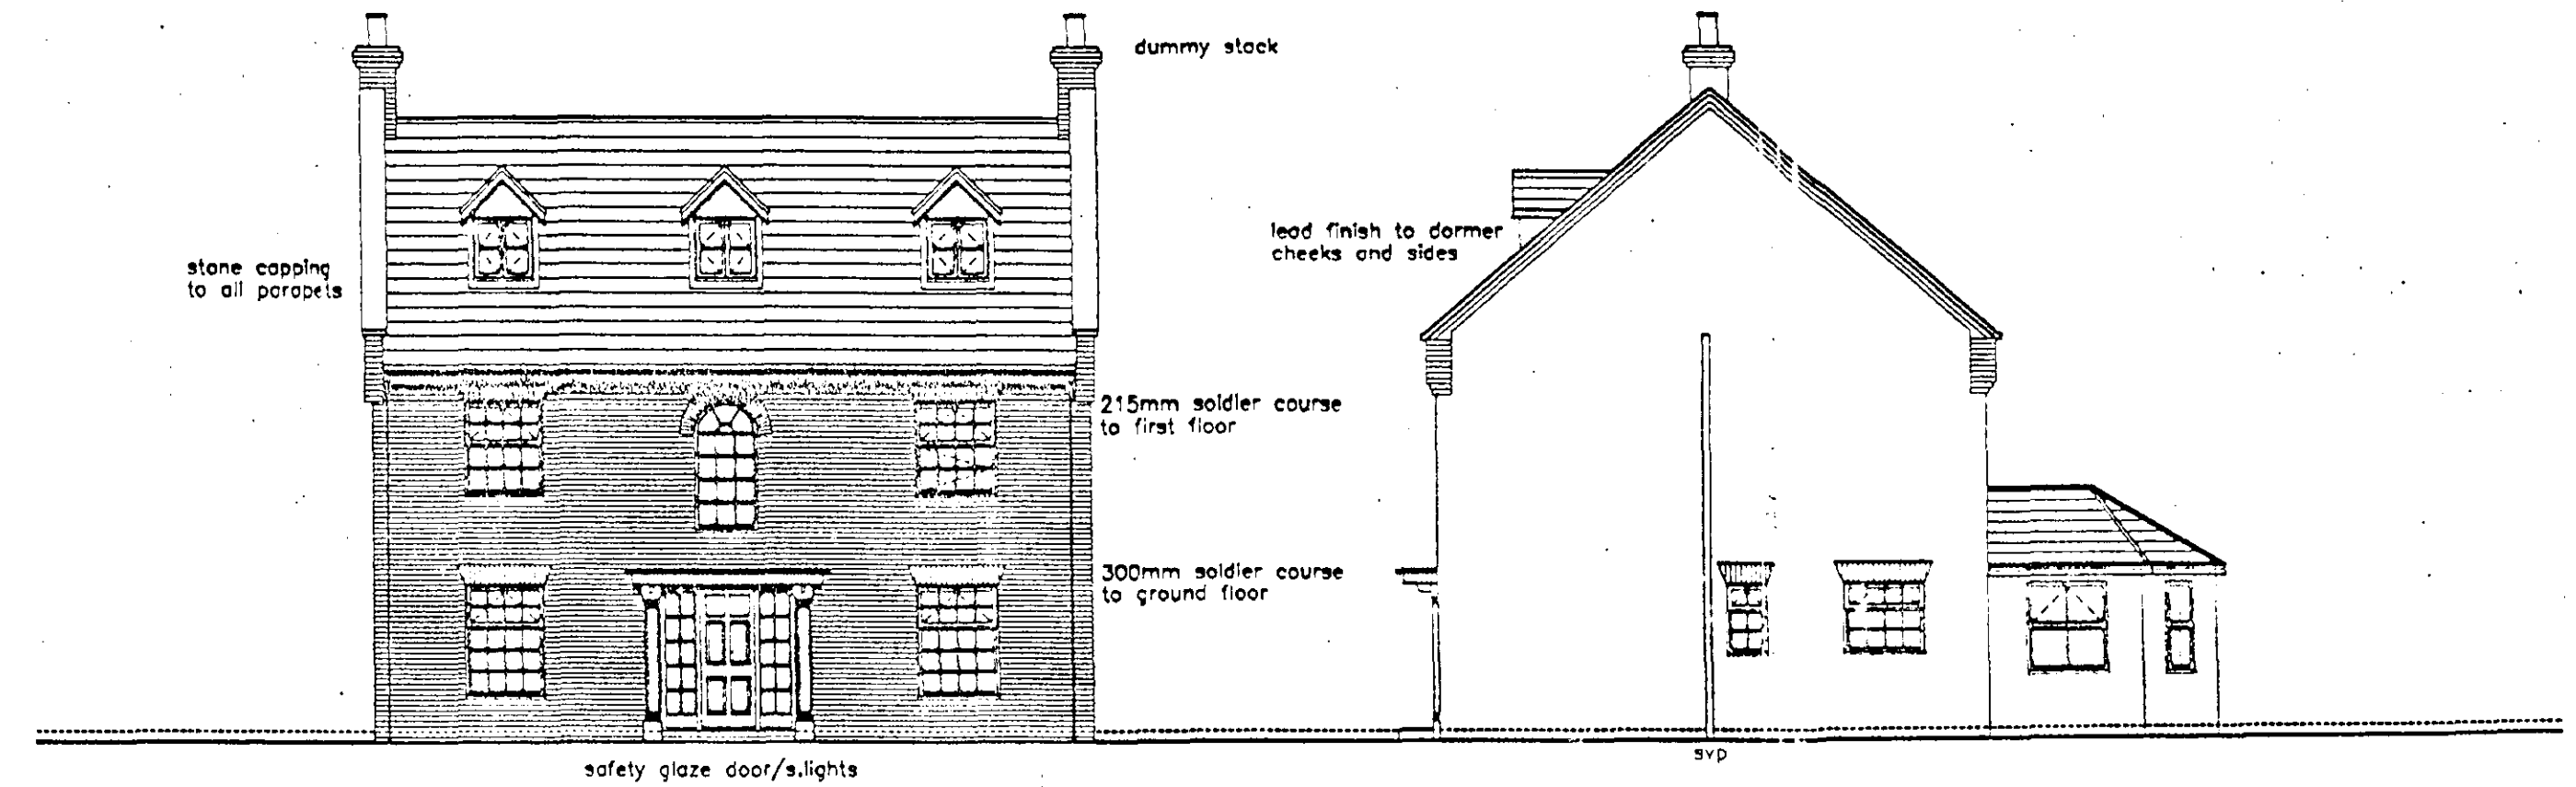


FRONT ELEVATION

SIDE ELEVATION

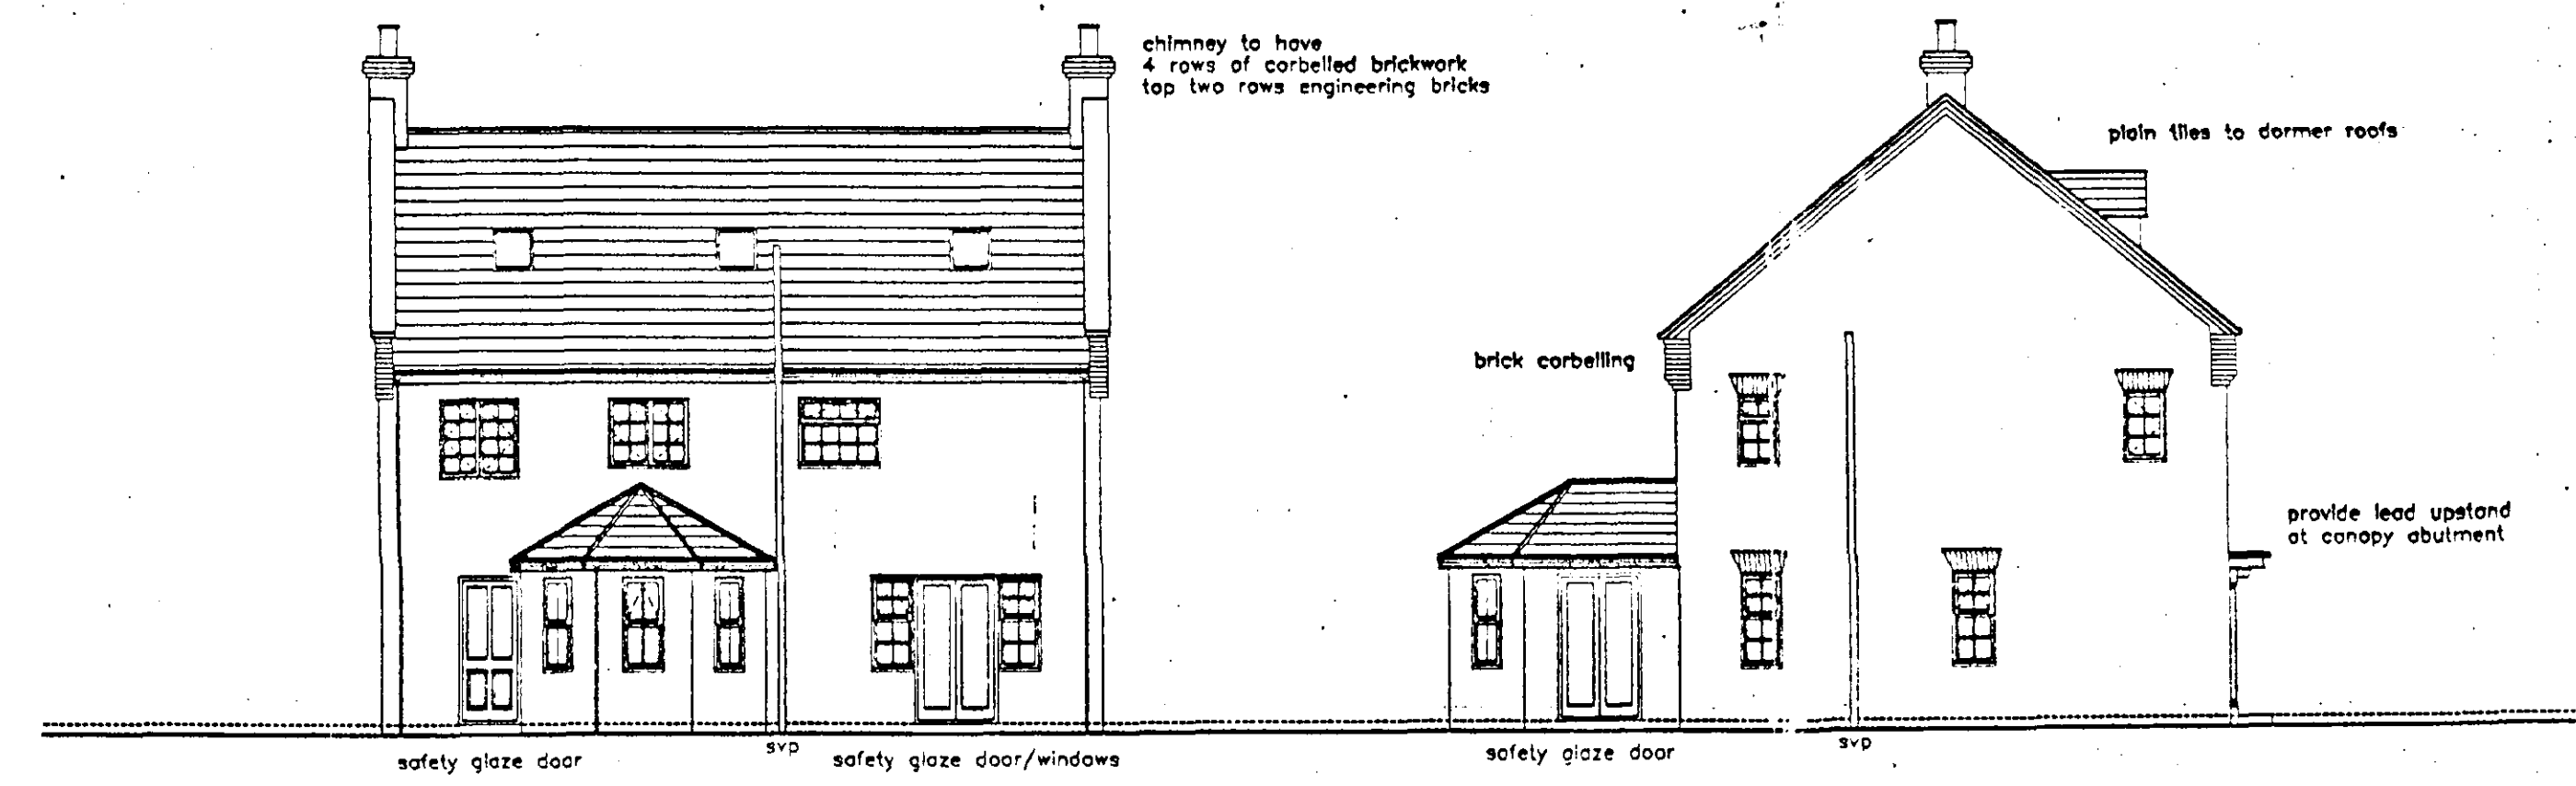


REAR ELEVATION

SIDE ELEVATION

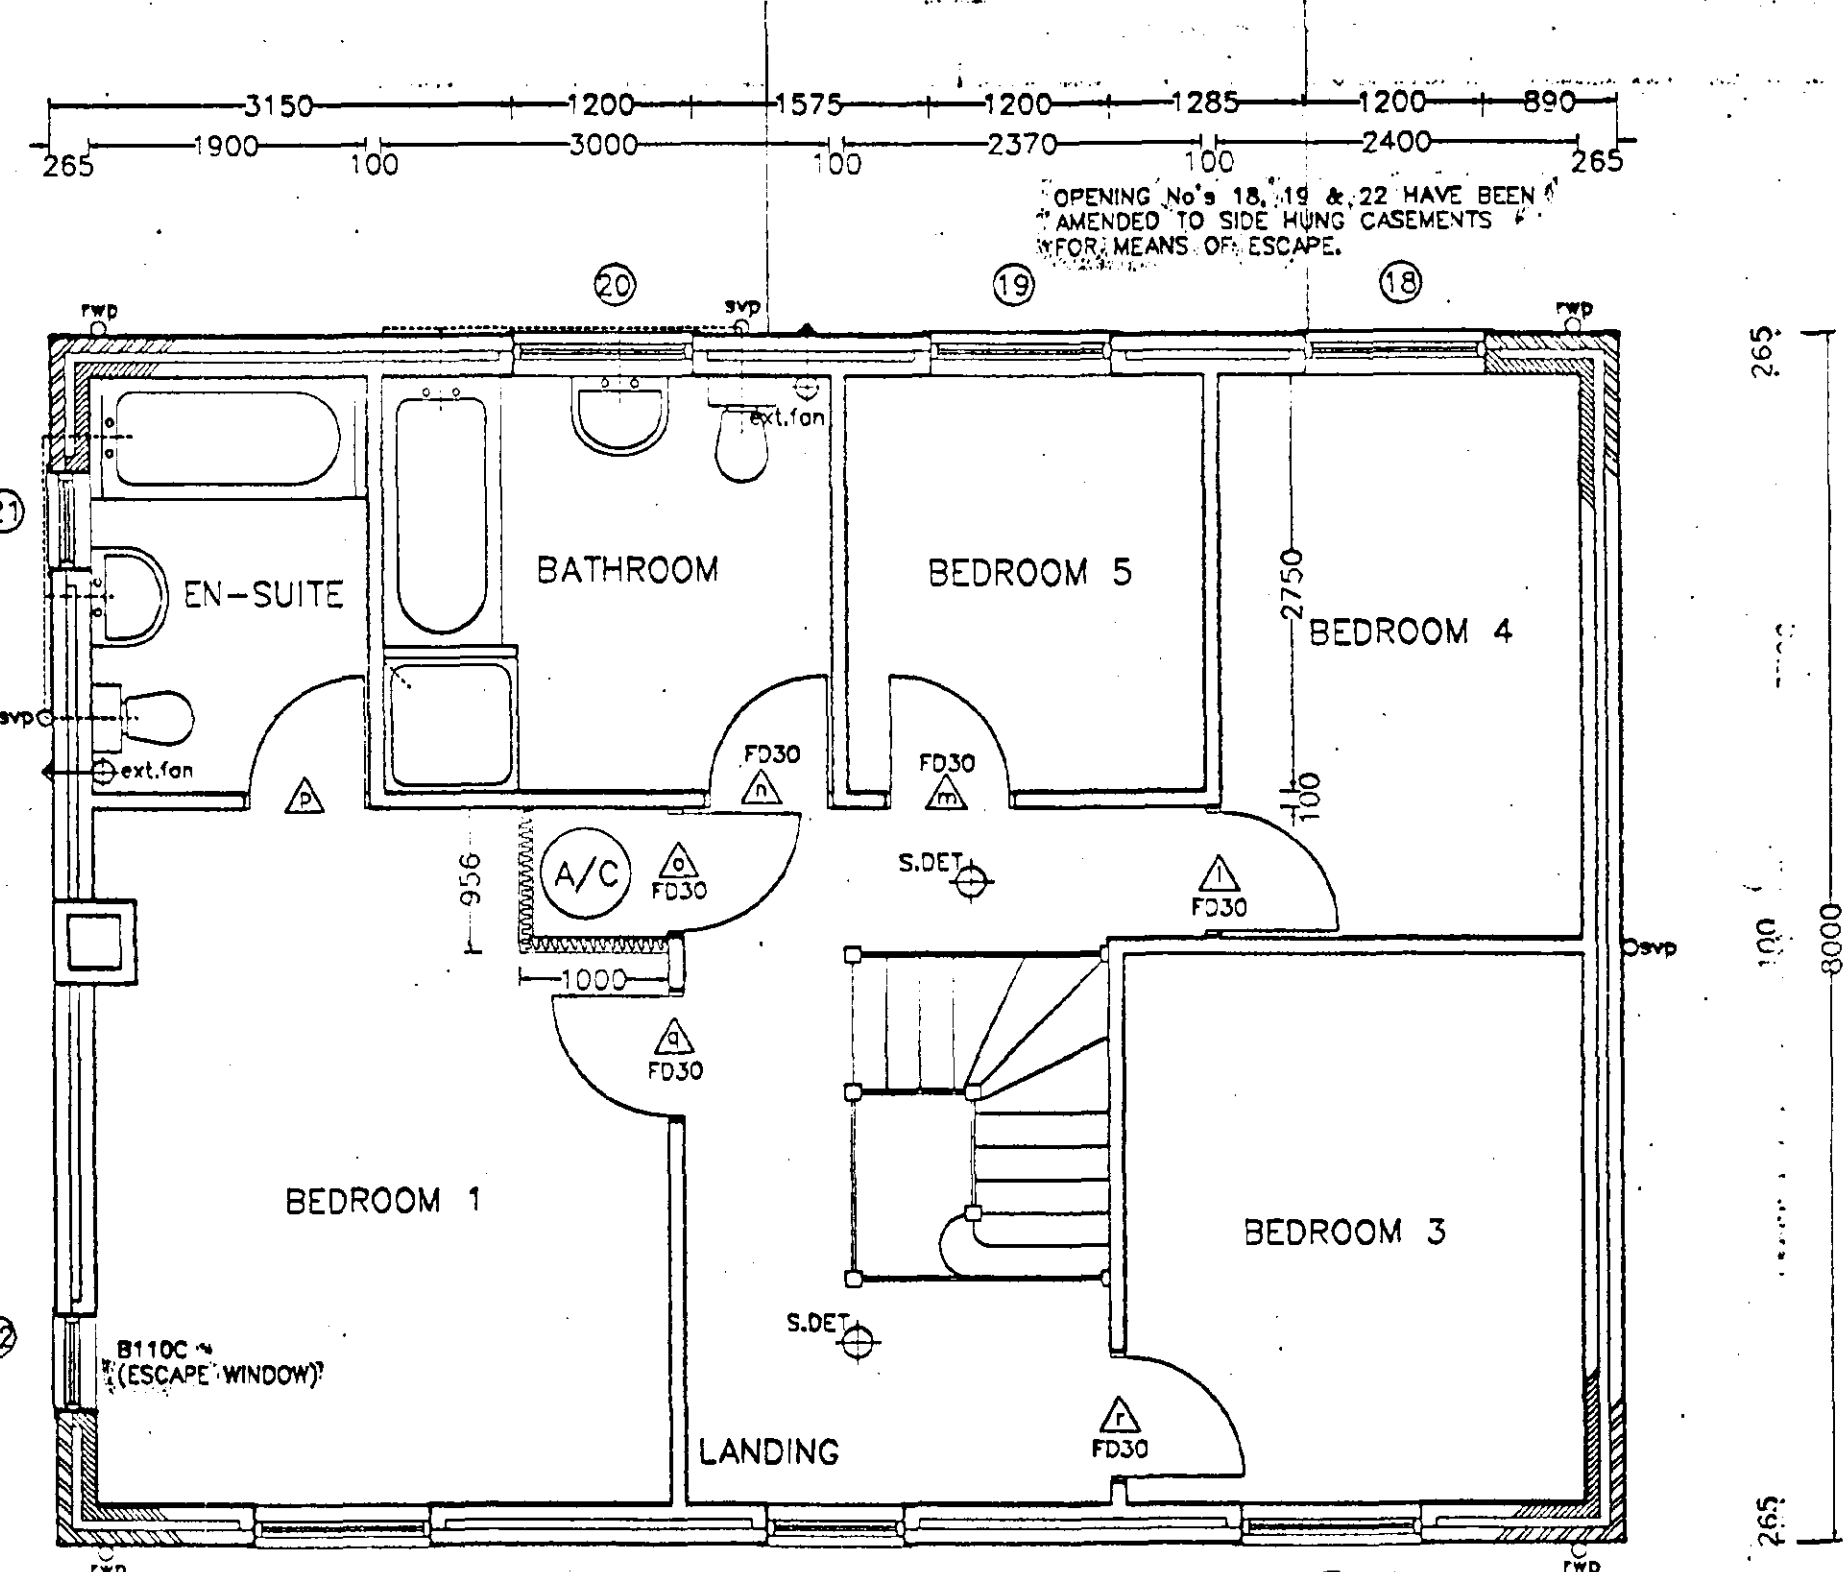


FIRST FLOOR

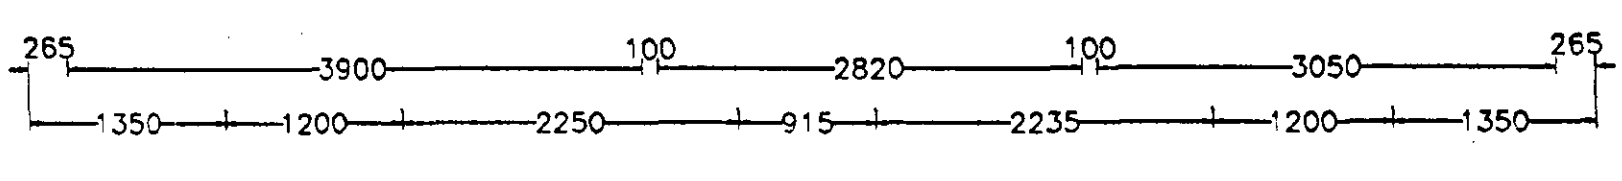


OPENING No 17 TO BE MODIFIED TO INCORPORATE SIDE HUNG OPENING SASH TO BOTTOM OF FRAME FOR MEANS OF ESCAPE.


Plot 1

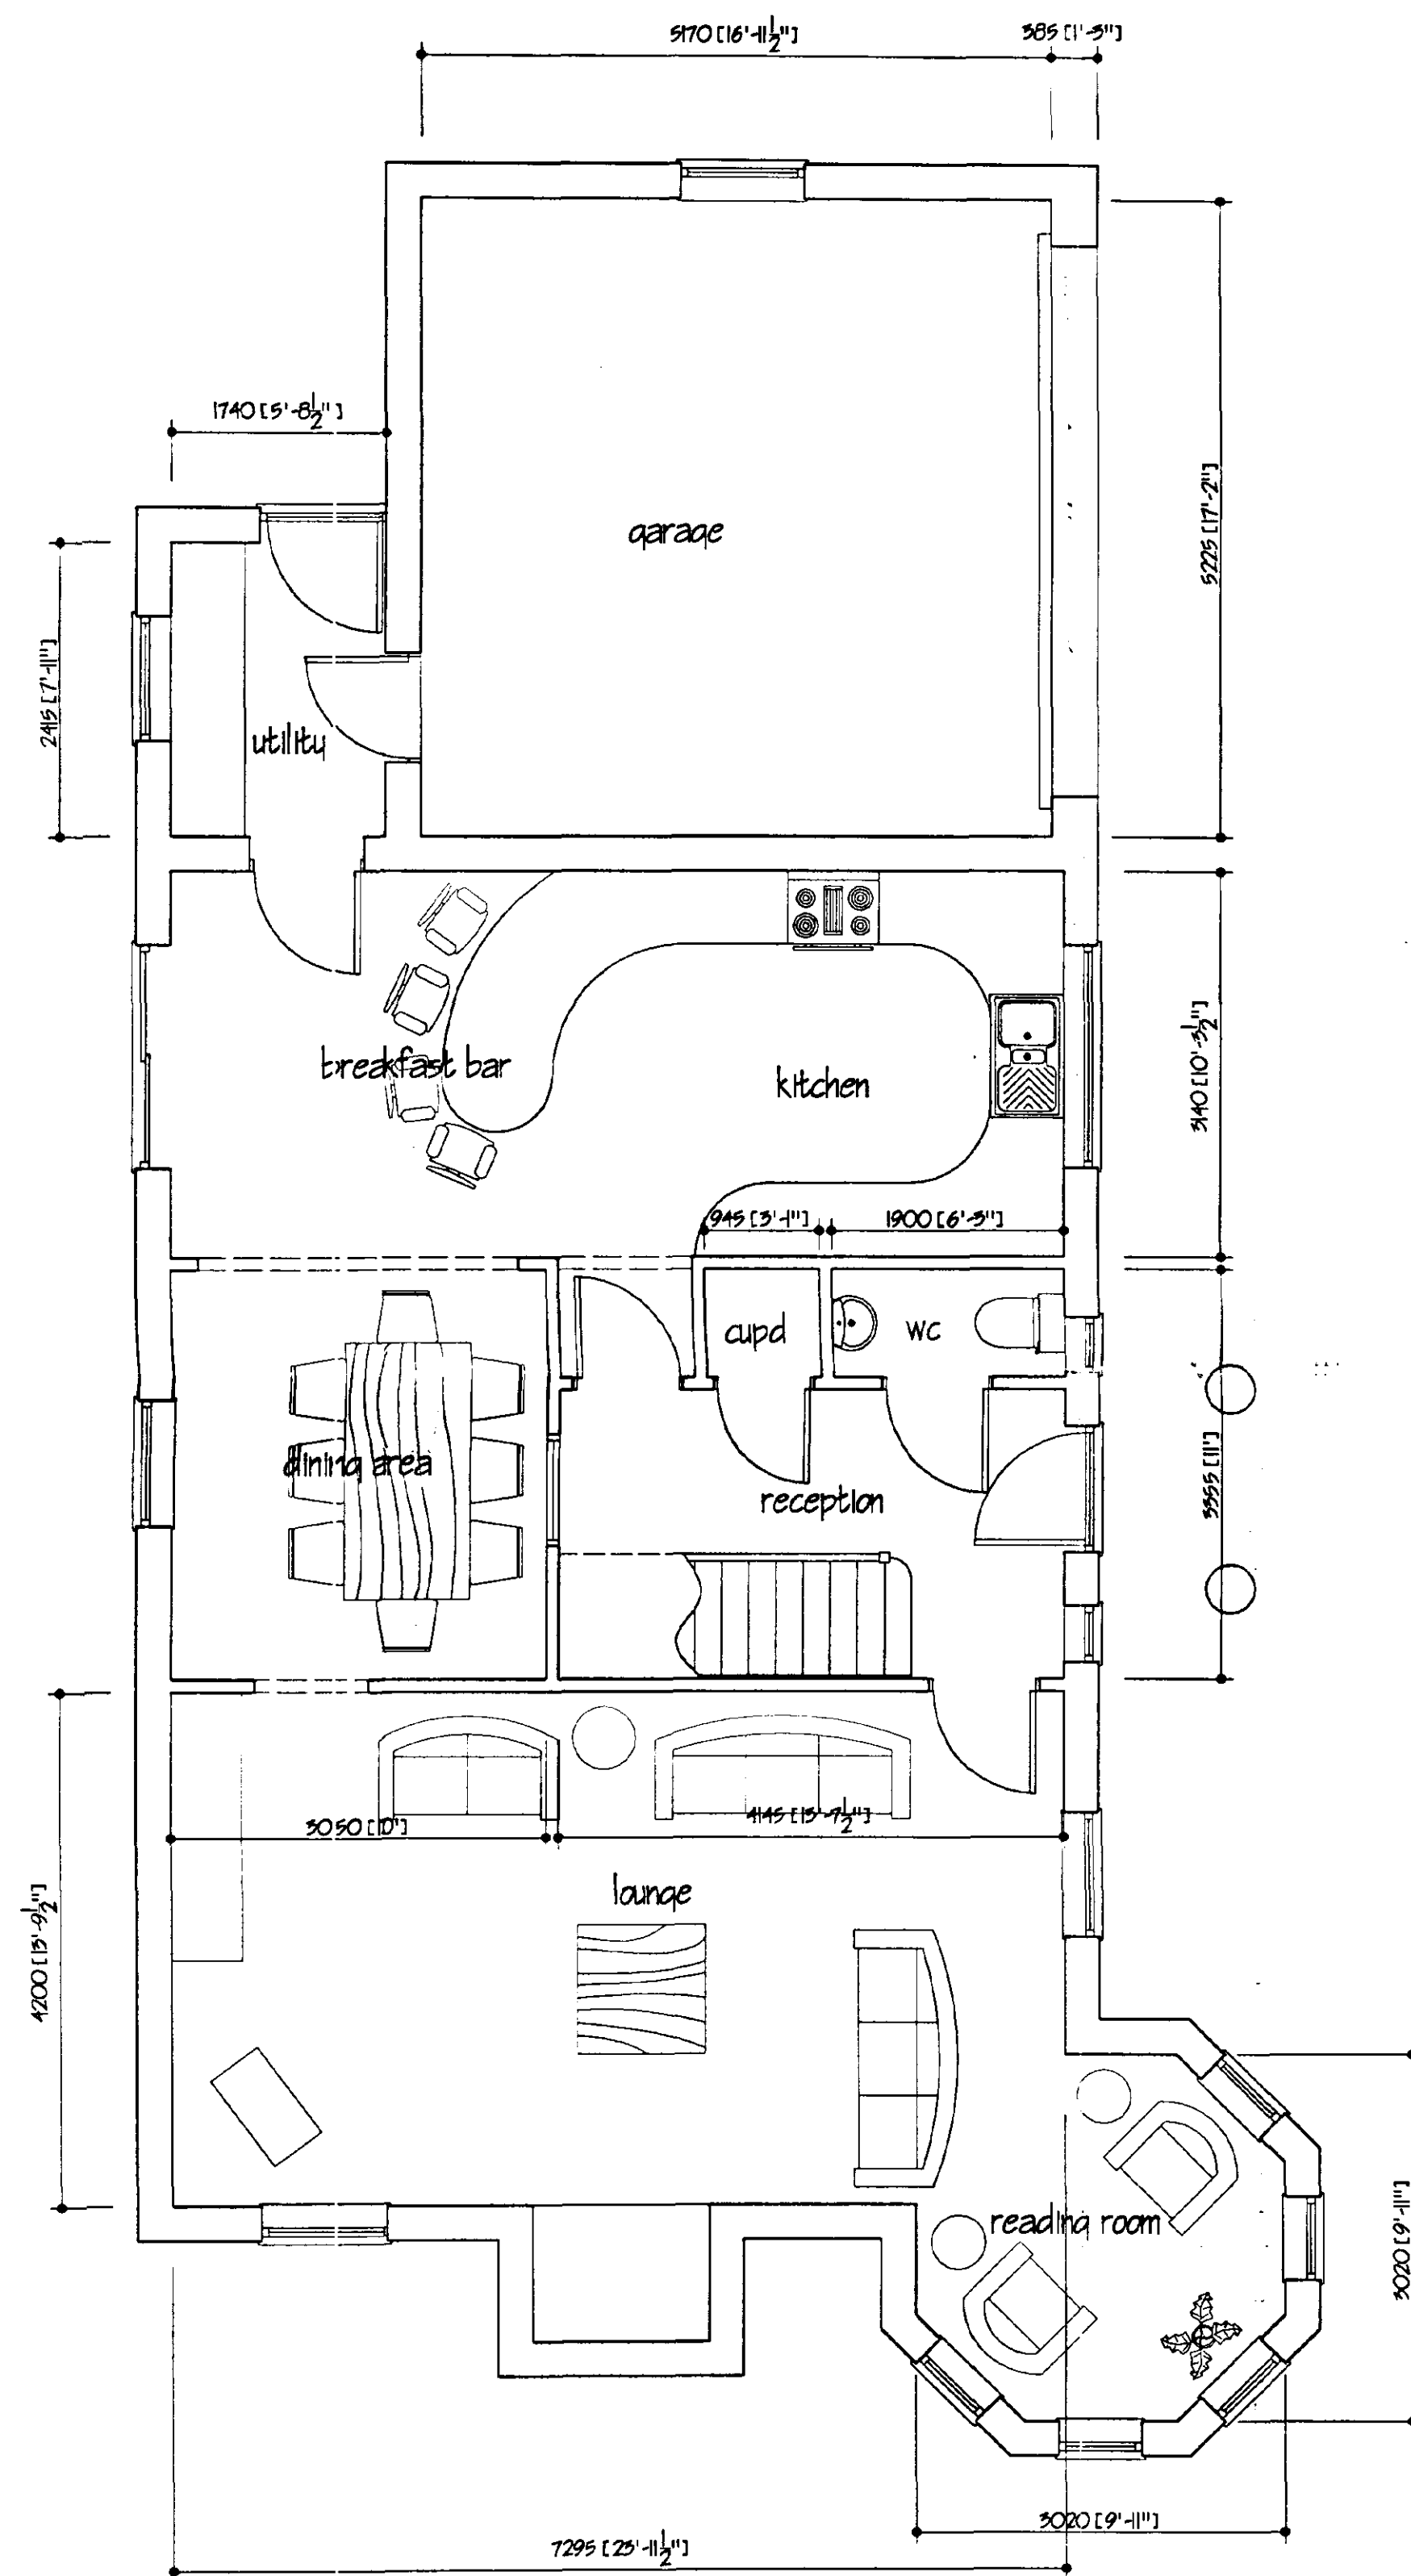

GROUND FLOOR PLAN

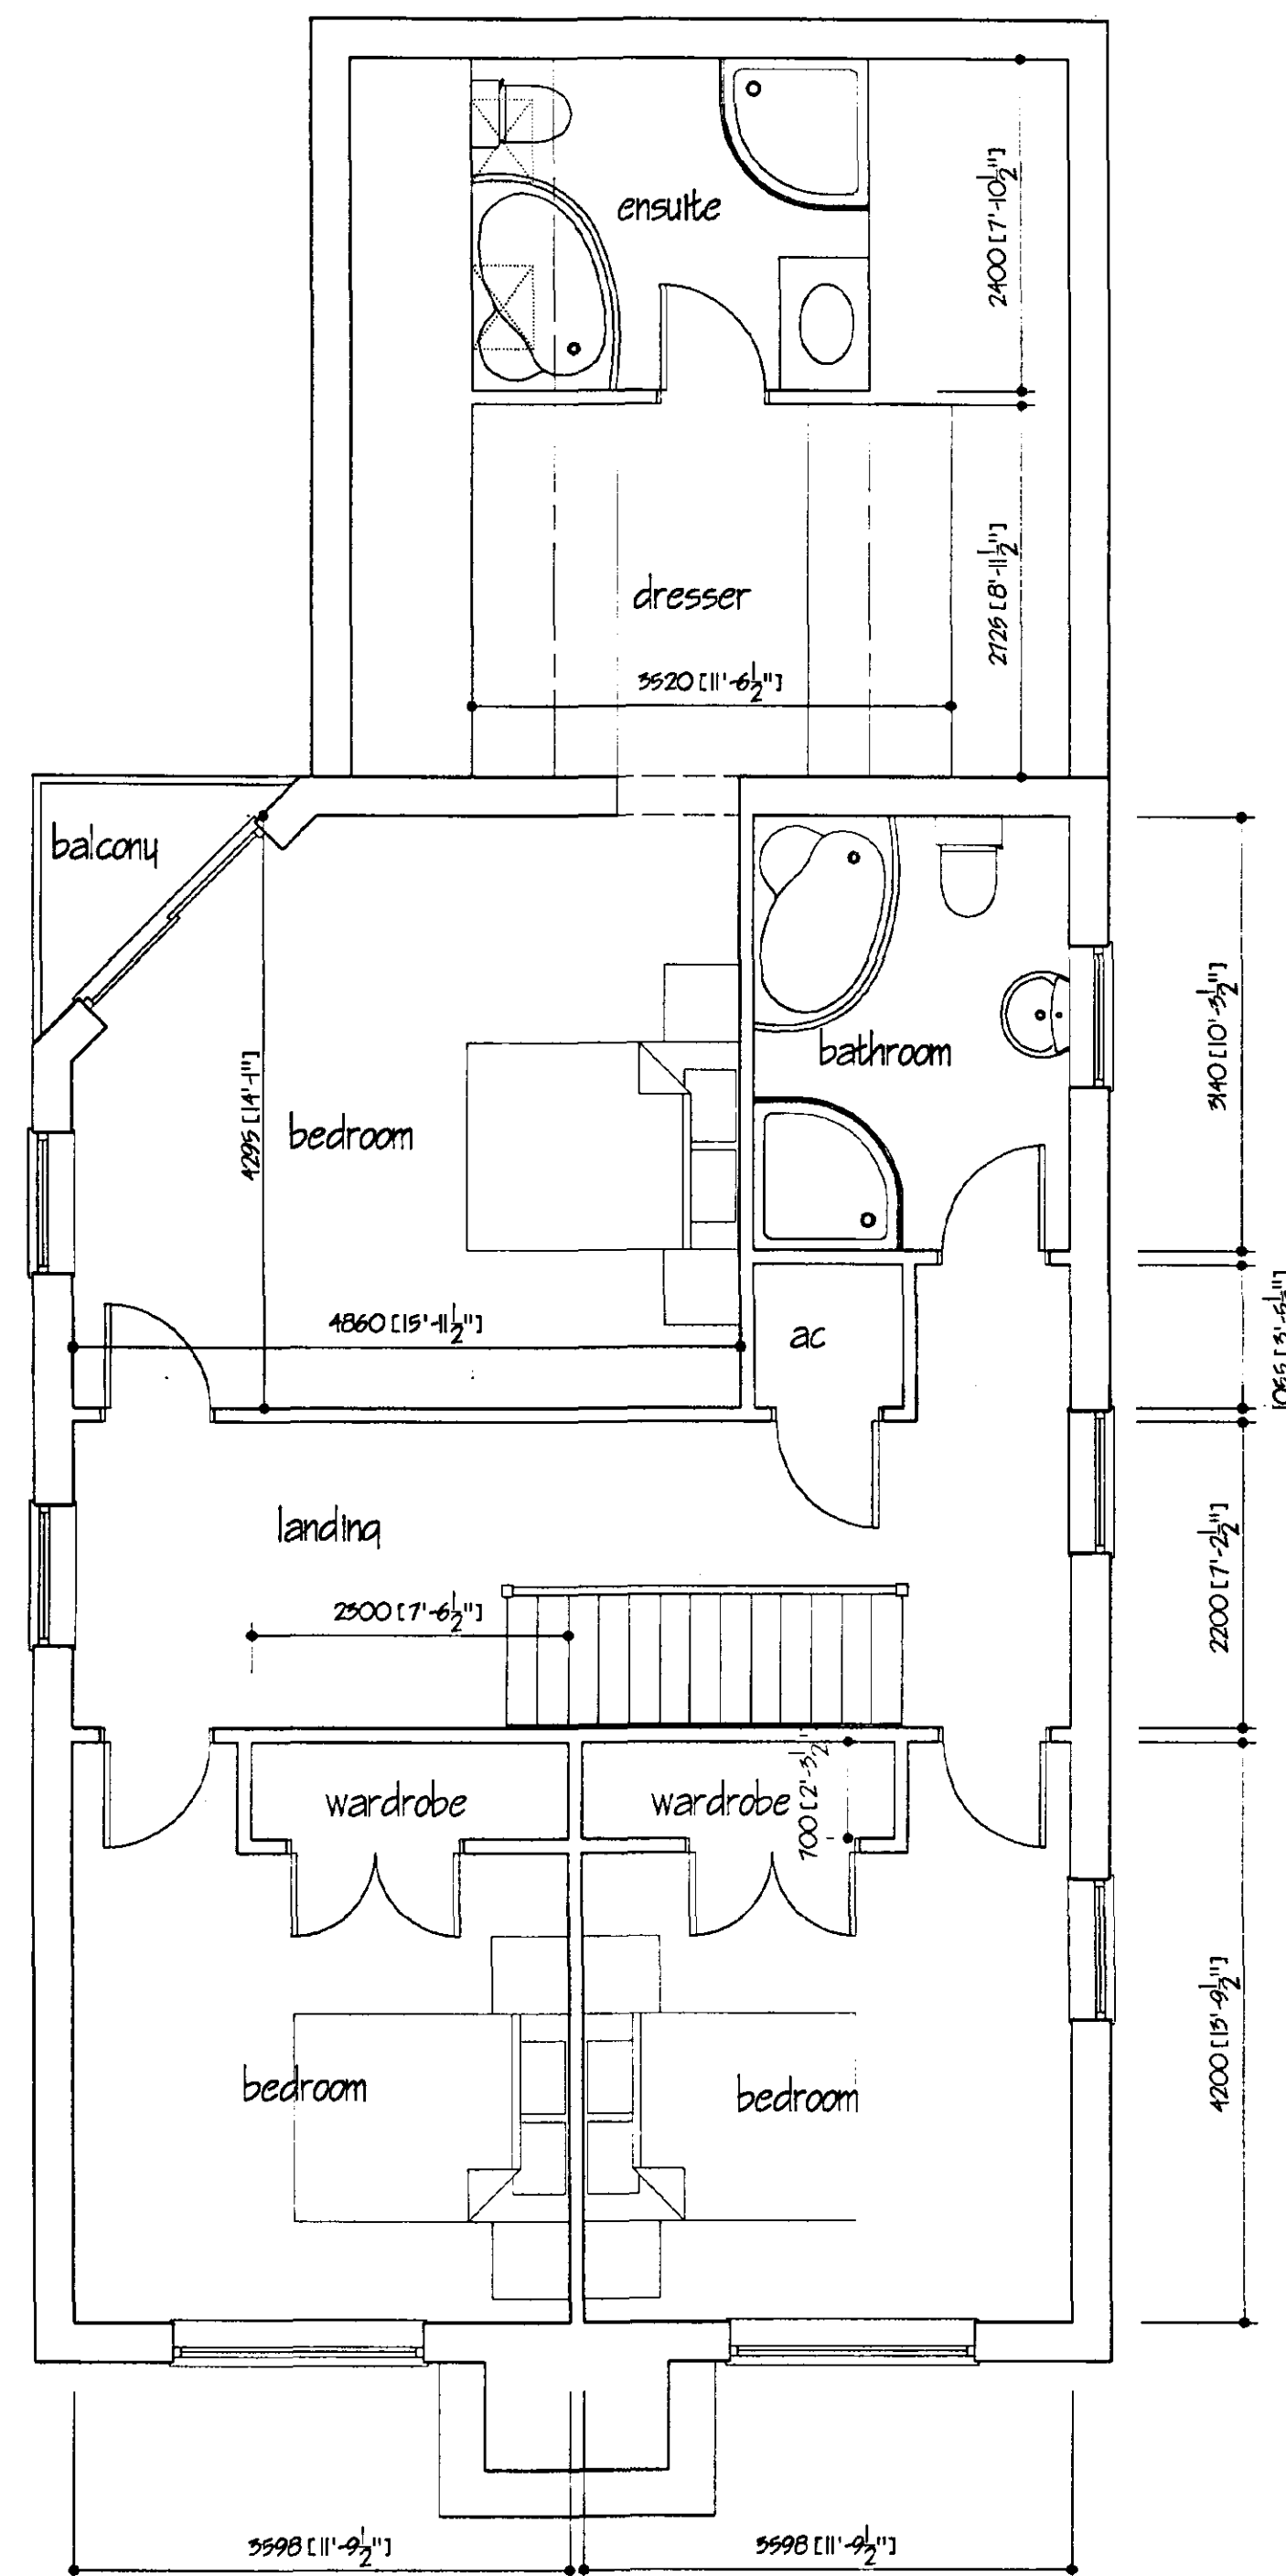

FIRST FLOOR PLAN

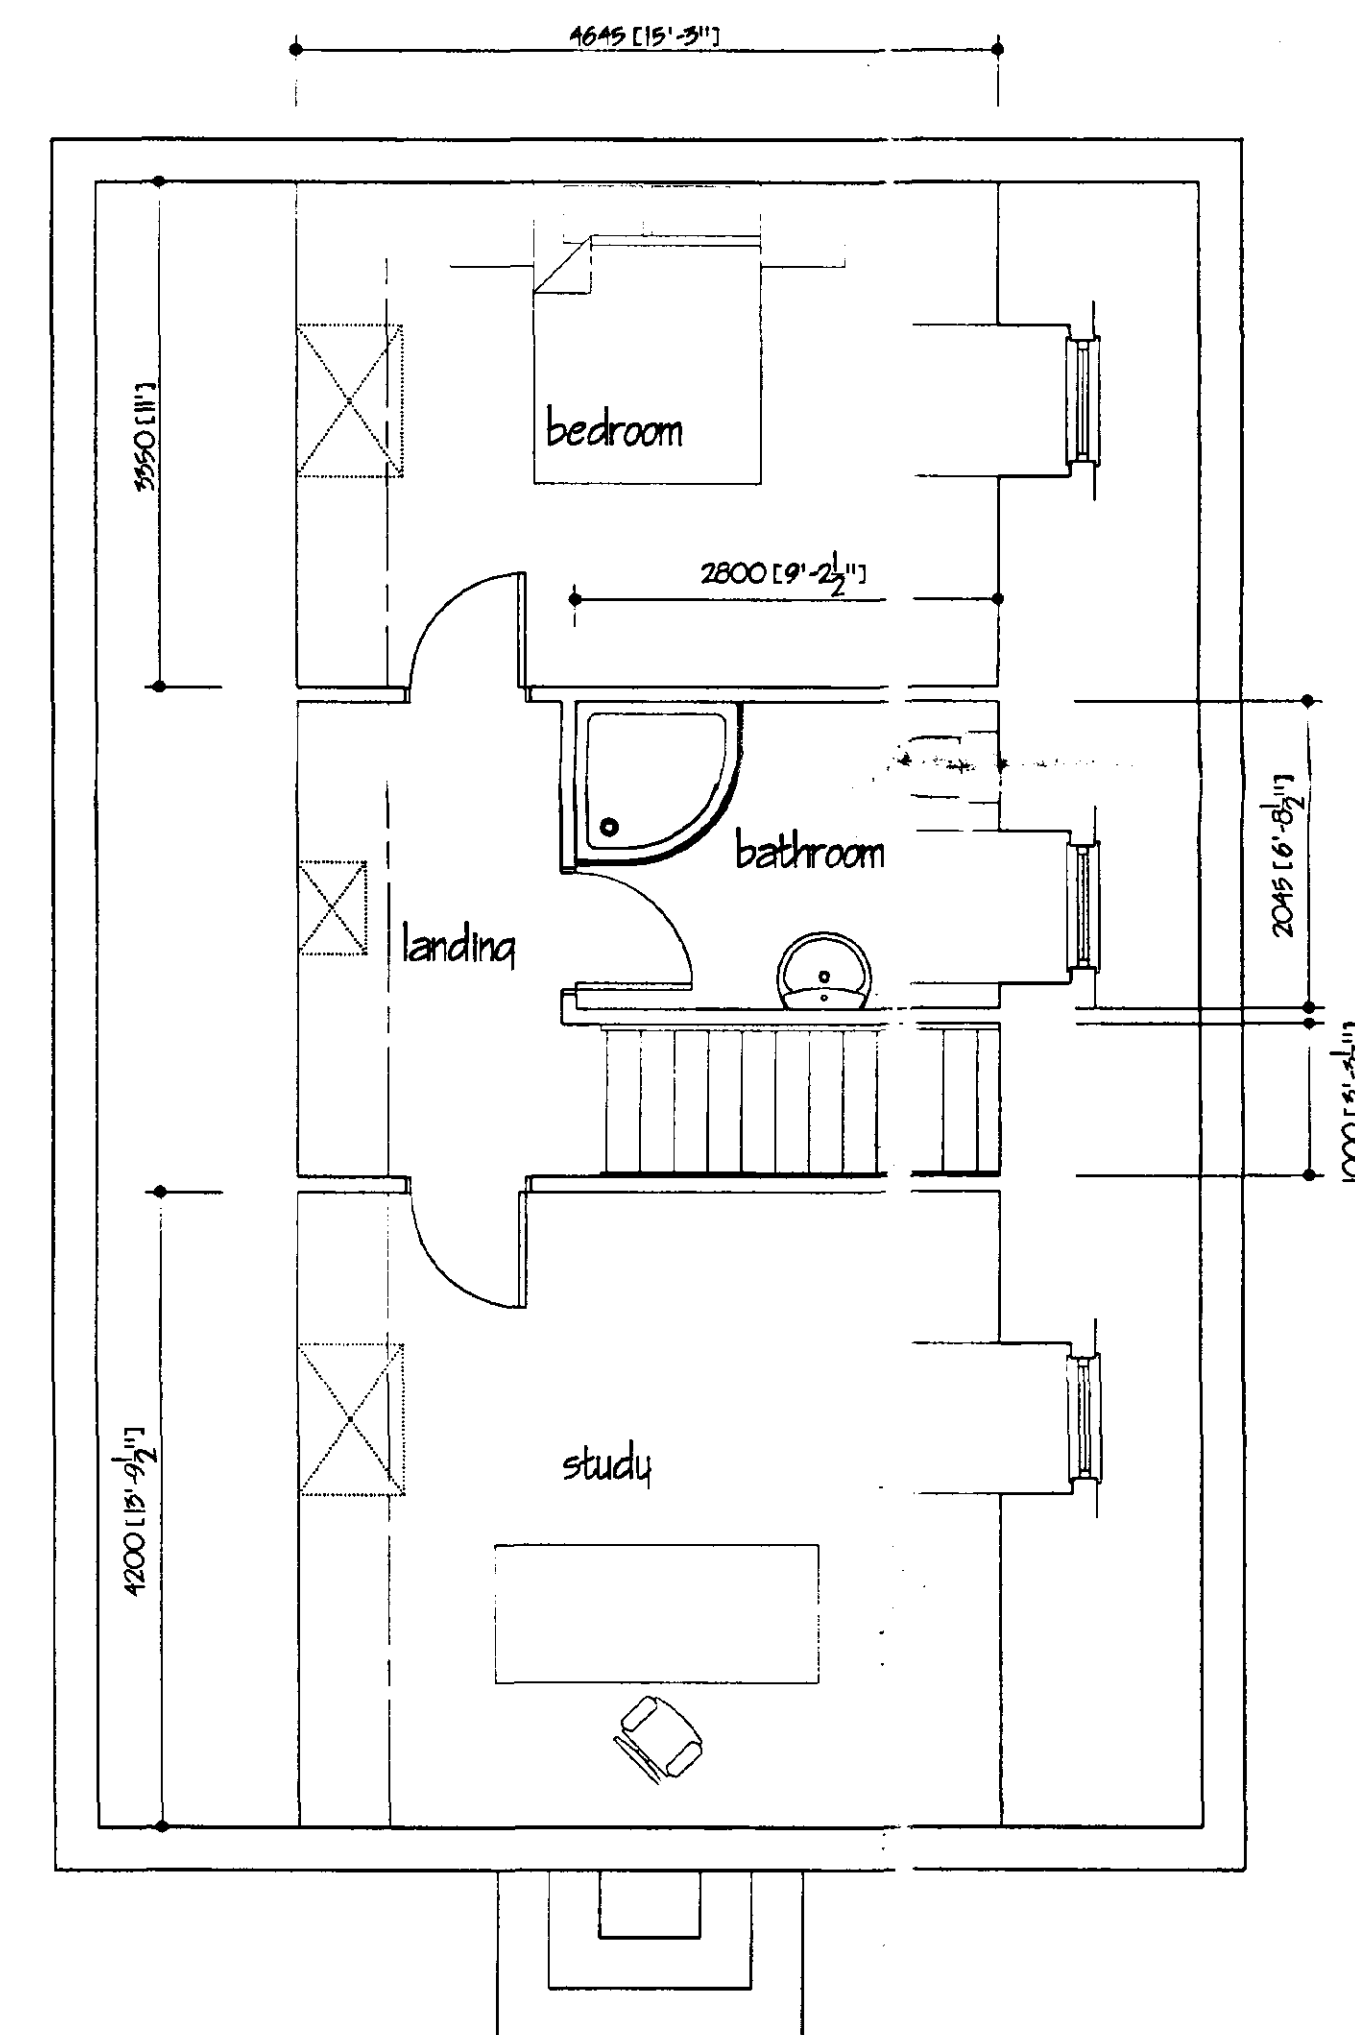

SECOND FLOOR PLAN

ref.	revision	date
A	ALTERATIONS	MAY 2004

G. R. MERCHANT
I. ENO AMICE FWO
ARCHITECTURAL, STRUCTURAL
AND LAND DRAINAGE
CONSULTANTS
 Unit 4, Wrights Mews
 12A Park Road, Holbeach,
 Spalding, Lincs. PE12 7EE
 Tel: 01406 490800
 Fax: 01406 425744
 E-Mail: G. R. Merchant @ Merchant. FB.
 Co. UK

Project
 PROPOSED RESIDENTIAL DEVELOPMENT OFF
 BROADWAY
 CROWLAND
 Lincs

Client
 DGM PROPERTIES LTD

Drawing
 PLANS OF PLOT 2

Job Ref.
 857/03


Drawing No.
 PLOT 2 / 1A

Date
 MAY 2004

Drawn
 JPW

Scales
 1/50


DO NOT SCALE FROM THIS DRAWING
 The drawing is copyright and may not be altered, traced, photocopied or used for any other purpose other than that for which it is issued. The General Contractor is to check all dimensions on site and report any discrepancies to the Architect. All details shown on this drawing including foundations are based upon typical site conditions related to the area. No responsibility can be accepted for abnormal conditions which may be discovered during construction unless reported to the Architect so that design amendments may be considered. Site and surveys are recommended in respect of foundations to establish specific site conditions before foundation work is undertaken. This drawing is limited in the amount of information contained and does not support or contain a full specification of the works. It is solely for the purpose of obtaining Planning / Building Regulation approval. This drawing must not be used as a contract document alone. The works will not be supervised or inspected on site by G.R. Merchant or any representative thereof. It is the client or their appointed agents responsibility to control workmanship, substitution of materials, adherence to specification, variations to contract etc.
 All materials to be new unless otherwise stated and all components and materials etc. to be used fixed and installed etc. in strict accordance with manufacturers instruction and relevant code of practice. Materials shall conform to appropriate British standard specification or BSIA certificate or European CE mark. The Employer / Client shall ensure that the selected contractor is conversant with and adopts all measures necessary to achieve compliance with health and safety legislation for Building sites and Work places. The Employer / Client is advised that should the works need to comply with the Construction Design and Management Regulations an independent Planning Supervisor will be required. The works shall comprise of all that is shown on the drawing and details. Work that may not be specifically shown but may be reasonably inferred as necessary to carry out the works shall be deemed to be included.

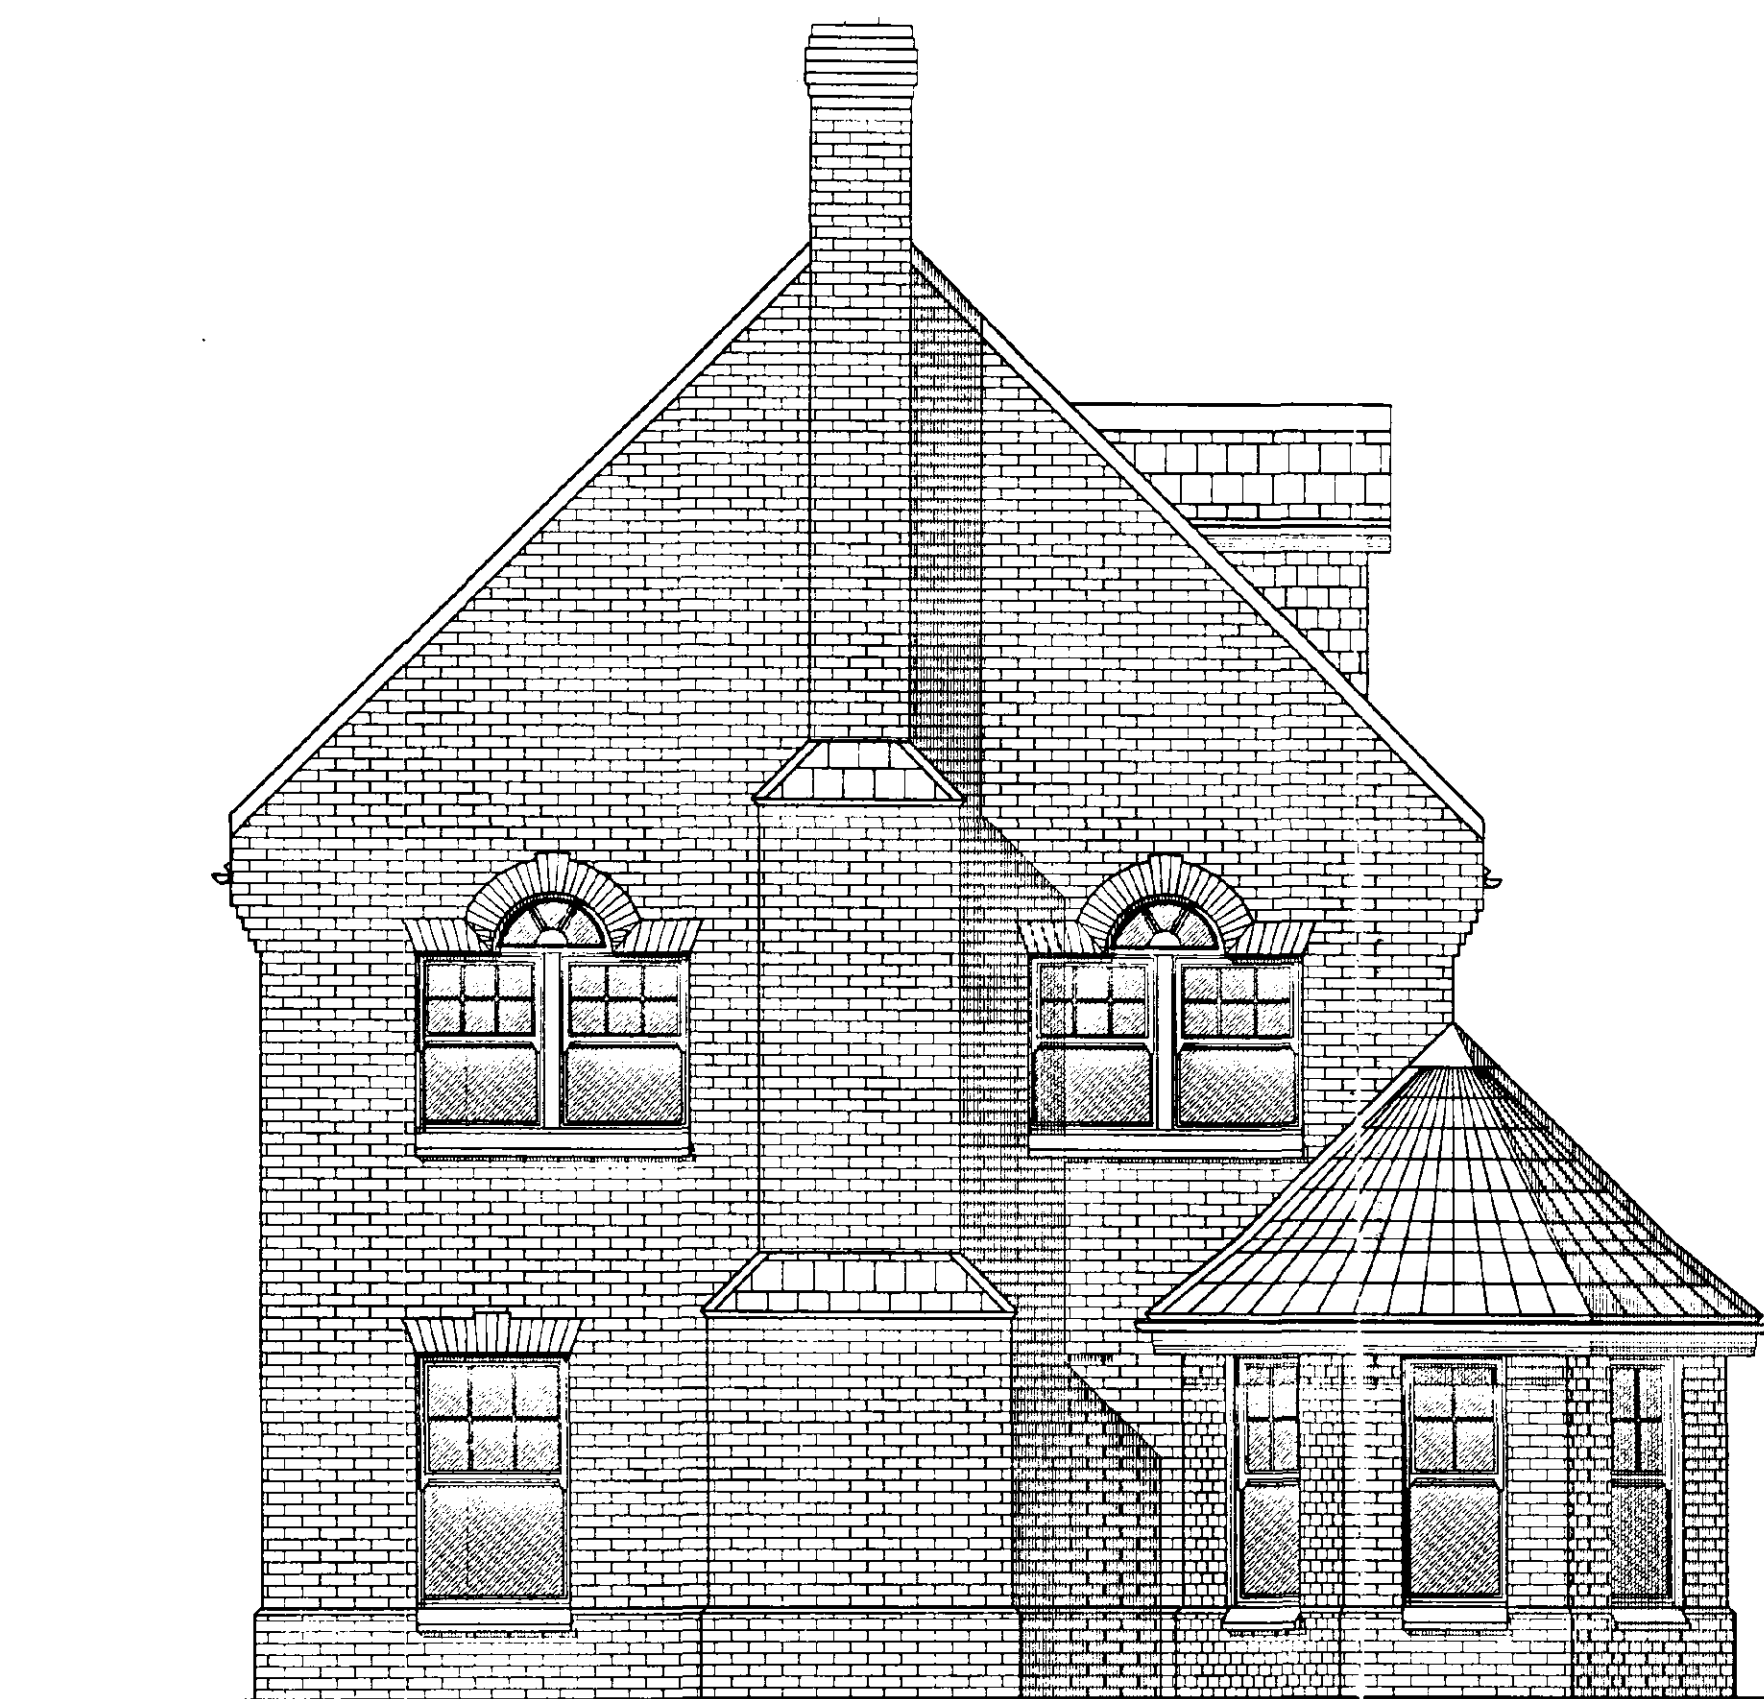

FRONT



SIDE

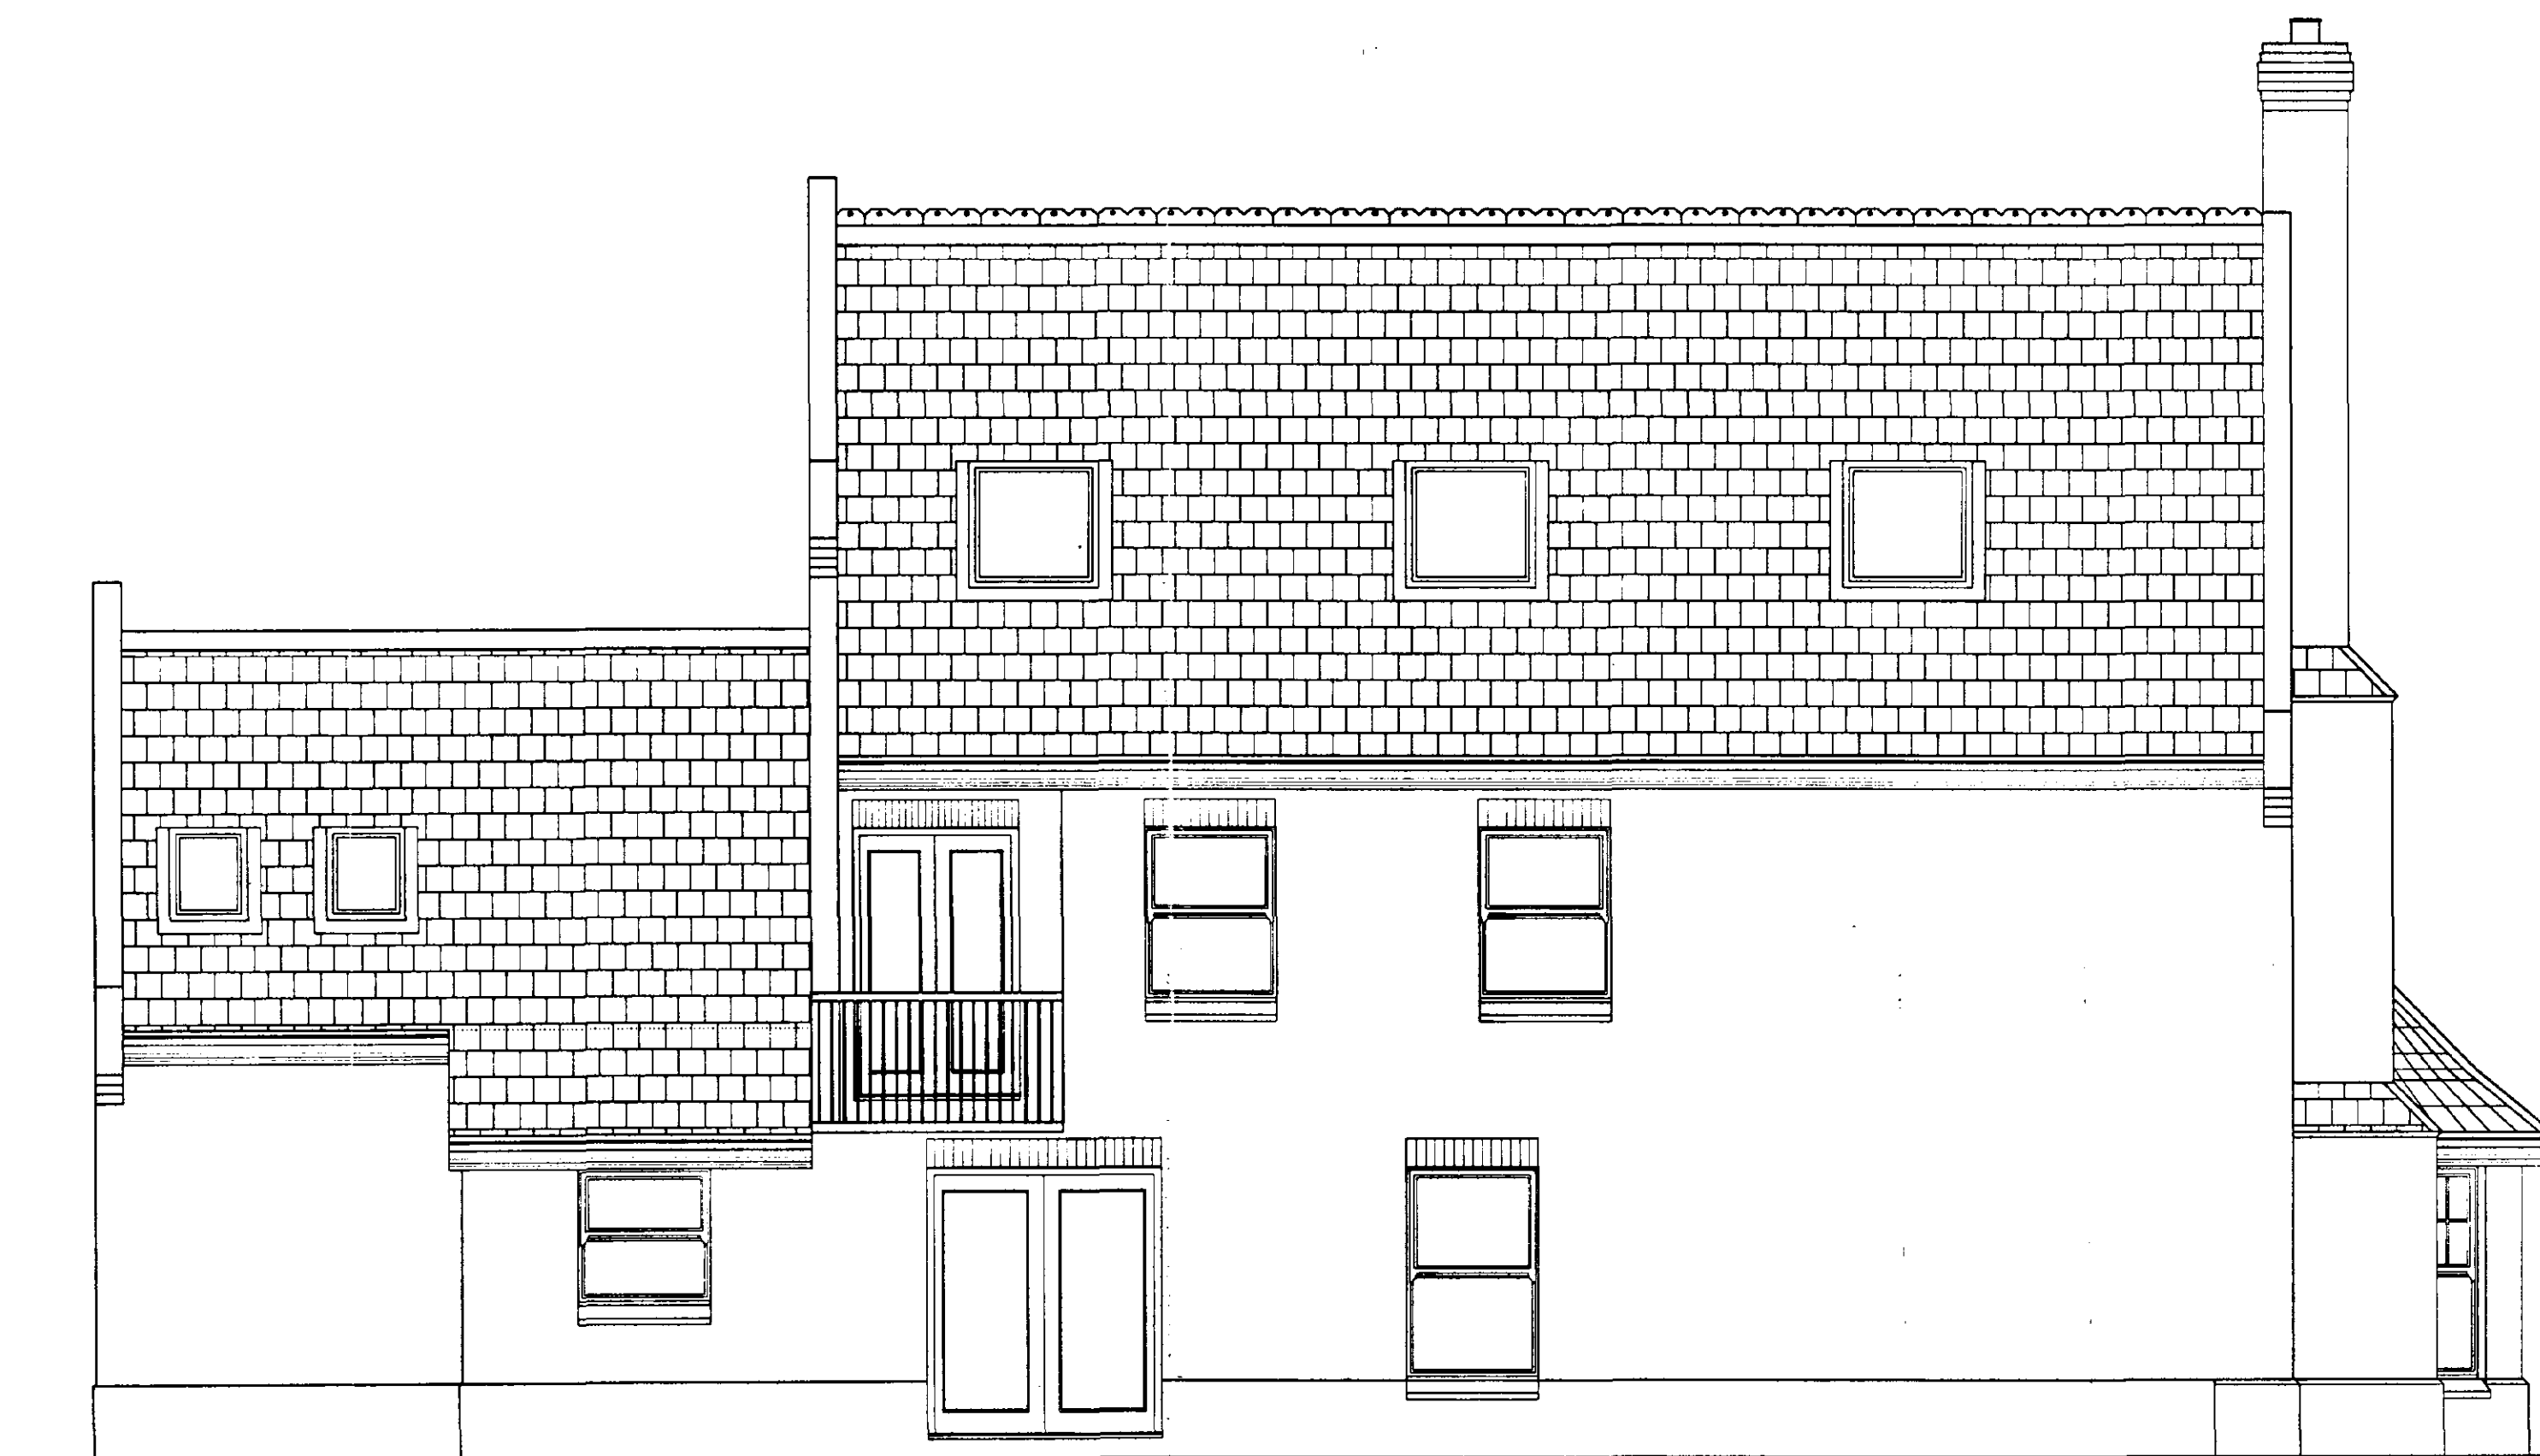

SIDE



REAR

ref	revision	date
A	ALTERATIONS	MAY 2004

G. R. MERCHANT
I. ENG AMICE FIWO
ARCHITECTURAL, STRUCTURAL
AND LAND DRAINAGE
CONSULTANTS
 Unit 4, Wrights Mews
 12A Park Road, Holbeach,
 Spalding, Lincs. PE12 7KE
 Tel: 01408 480800
 Fax: 01408 425744
 E-Mail: G. R. Merchant @ Merchant. FS.
 Co. UK

Project
 PROPOSED RESIDENTIAL DEVELOPMENT OFF
 BROADWAY
 CROWLAND
 Lincs

Client
 DGM PROPERTIES LTD

Drawing
 ELEVATIONS OF PLOT 2

Job Ref
 8571/03


Drawing No.
 PLOT 2 / 2A

Date
 MAY 2004

Drawn
 JPW


Scales
 1/50

DO NOT SCALE FROM THIS DRAWING
 This drawing is copyright and may not be altered, traced, photographed or used for any other purpose other than that for which it is issued. The General Contractor is to check all dimensions on site and report any discrepancies to the Architect. All orders shown on this drawing including foundations are based upon typical site conditions related to the area. No responsibility can be accepted for abnormal conditions which may be discovered during construction unless reported to the Architect so that design amendments may be considered. Site soil surveys are recommended in respect of foundations to establish specific site conditions before foundation work is undertaken. This drawing is limited in the amount of information contained and does not purport to contain a full specification of the works. It is solely for the purpose of obtaining Planning / Building Regulation approval. The drawing must not be used as a contract document alone. The works will not be accepted or inspected on site by G. R. Merchant or any representative thereof. It is the client or their appointed agents responsibility to control workmanship, substitution of materials, adherence to specification, variations to contract etc.
 All materials to be new unless otherwise stated and all components and materials etc. to be used floor and installed etc. in strict accordance with manufacturers instruction and relevant code of practice. Materials shall conform to appropriate British standard specification or EEA certificate or European code equivalent. The Employer / Client shall ensure that the selected contractor is competent with and adopts all measures necessary to achieve compliance with Health and Safety legislation for Building sites and Work places. The Employer / Client is advised that should the works need to comply with the Construction Design and Management Regulations an independent Planning Supervisor will be required. The works shall comprise of all that is shown on the drawing and details. Work that may not specifically shown but may be reasonably inferred as necessary to carry out the works shall be deemed to be included.

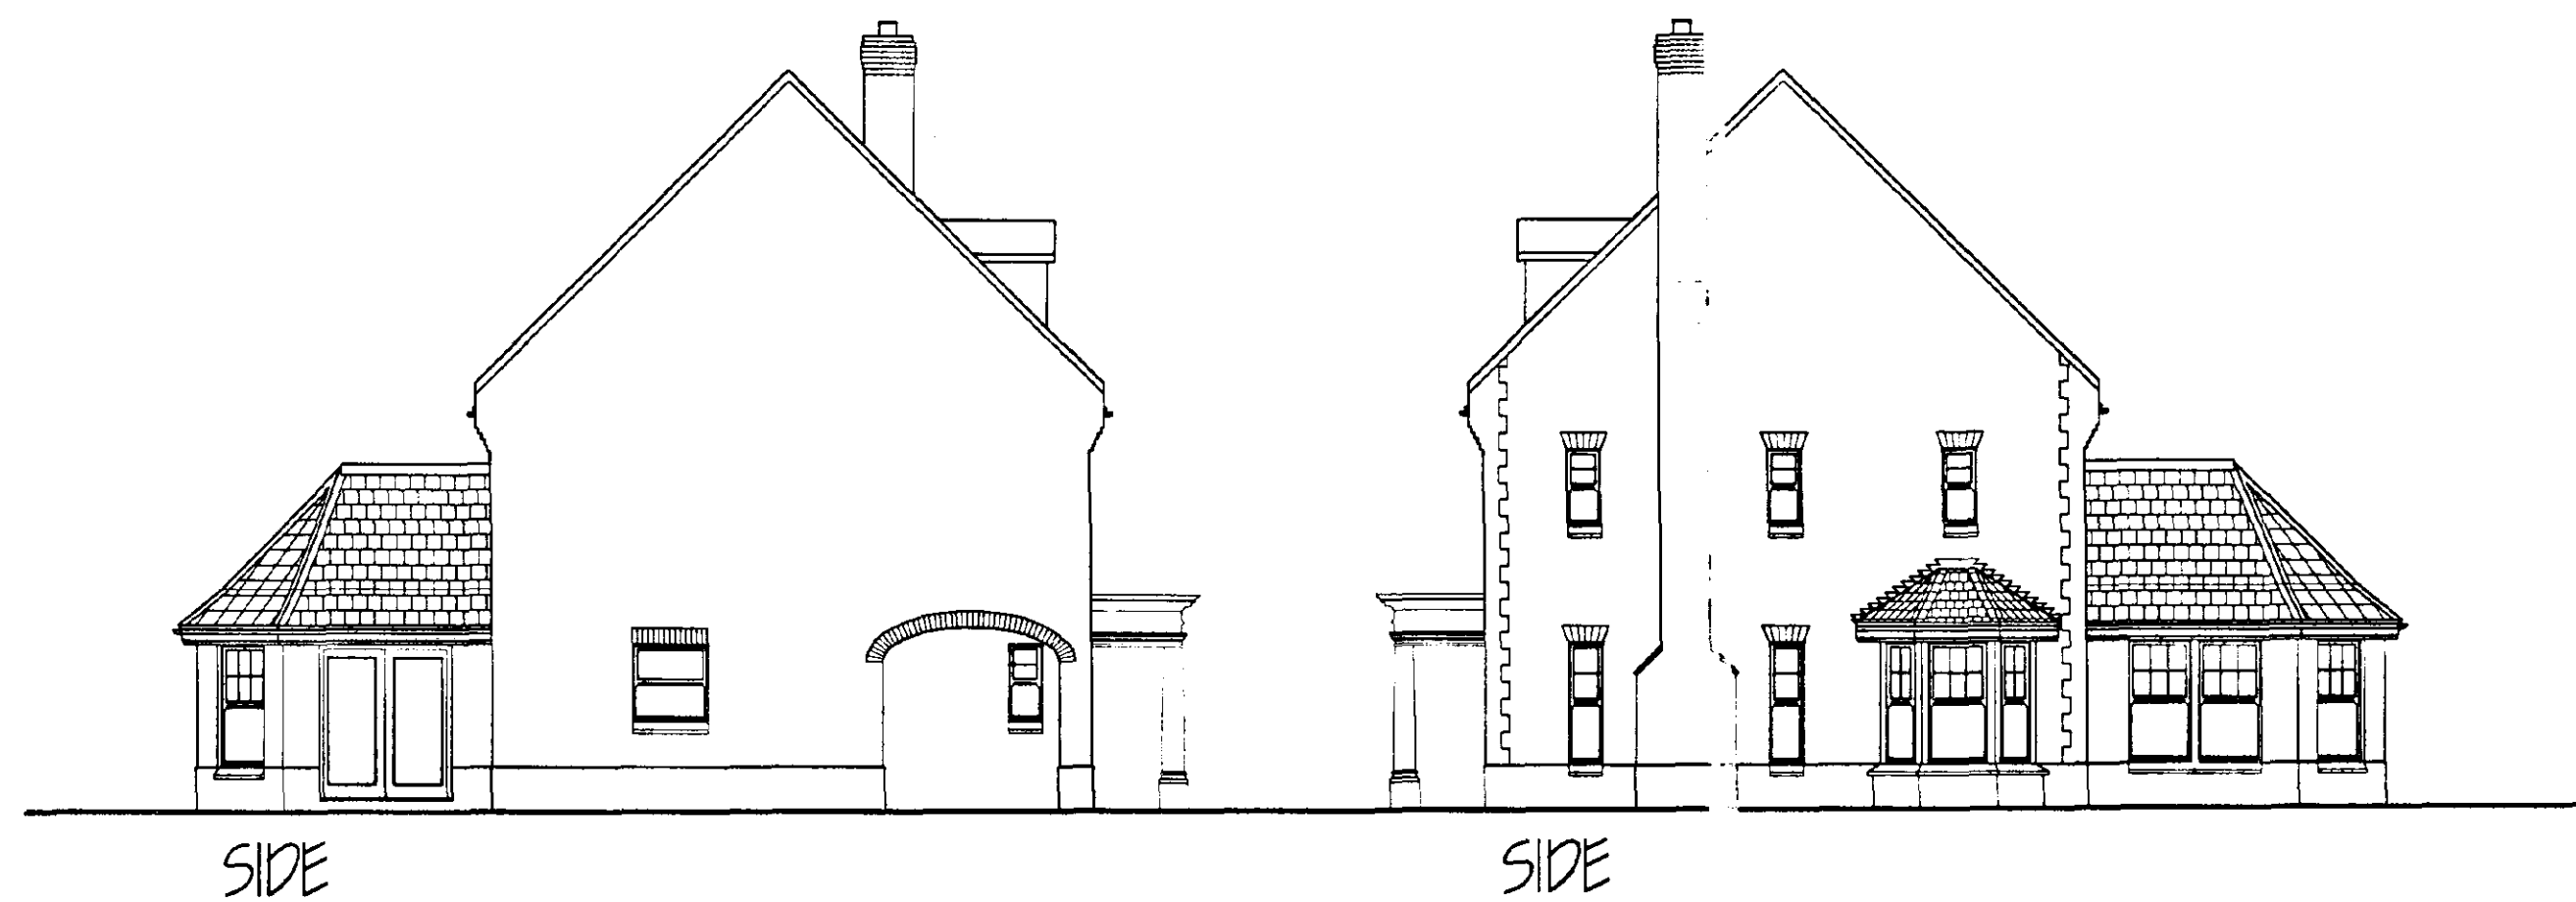


ref: revision	date
G. R. MERCHANT LENO AMICE FSWO	
ARCHITECTURAL, STRUCTURAL AND LAND DRAINAGE CONSULTANTS	
Unit 4, Wrights Mews 152A Park Road, Holbeach, Spalding, Lincs. PE12 7FE Tel: 01408 480800 Fax 01408 425744 E-Mail: G. R. Merchant @ Merchant. F Co. UK	
Project	"PROPOSED RESIDENTIAL DEVELOPMENT OF BROADWAY CROWLAND Lincs
Client	DGM PROPERTIES LTD,
Drawing	PLANS & ELEVATIONS OF PLOT 3
Job Ref.	Drawing No. B57/03 PLOT 3 / 1
Date	Drawn MAY 2004 JPW
Scale	1/50 1/100
DO NOT SCALE FROM THIS DRAWING This drawing is copyright and may not be altered, issued, reproduced or used for any purpose other than that for which it is issued. The General Contractor is to check all dimensions and report any discrepancies to the Architect. All issues shown on this drawing must be approved by the Architect. All dimensions and notes are to be taken from this drawing. No responsibility can be accepted for general conditions which may be discovered during construction unless reported to the Architect so that design amendments may be considered. All site surveys are required in respect of foundations to establish specific site conditions before foundation work is undertaken. This drawing is limited to the amount of information contained and does not purport to contain specifications of the works. It is issued for the purpose of obtaining Planning / Building Regulation approvals. This drawing must not be used as a contract document. All the works will not be completed or executed on site by G R Merchant or any representative thereof. It is the client's responsibility to ensure that the works are completed in accordance with the drawings. The client is responsible for obtaining all necessary permissions, consents, approvals, licences, etc. and for ensuring that the works are completed in accordance with the drawings. The client is responsible for ensuring that the works are completed in accordance with the drawings. The client is responsible for ensuring that the works are completed in accordance with the drawings.	

2066A2


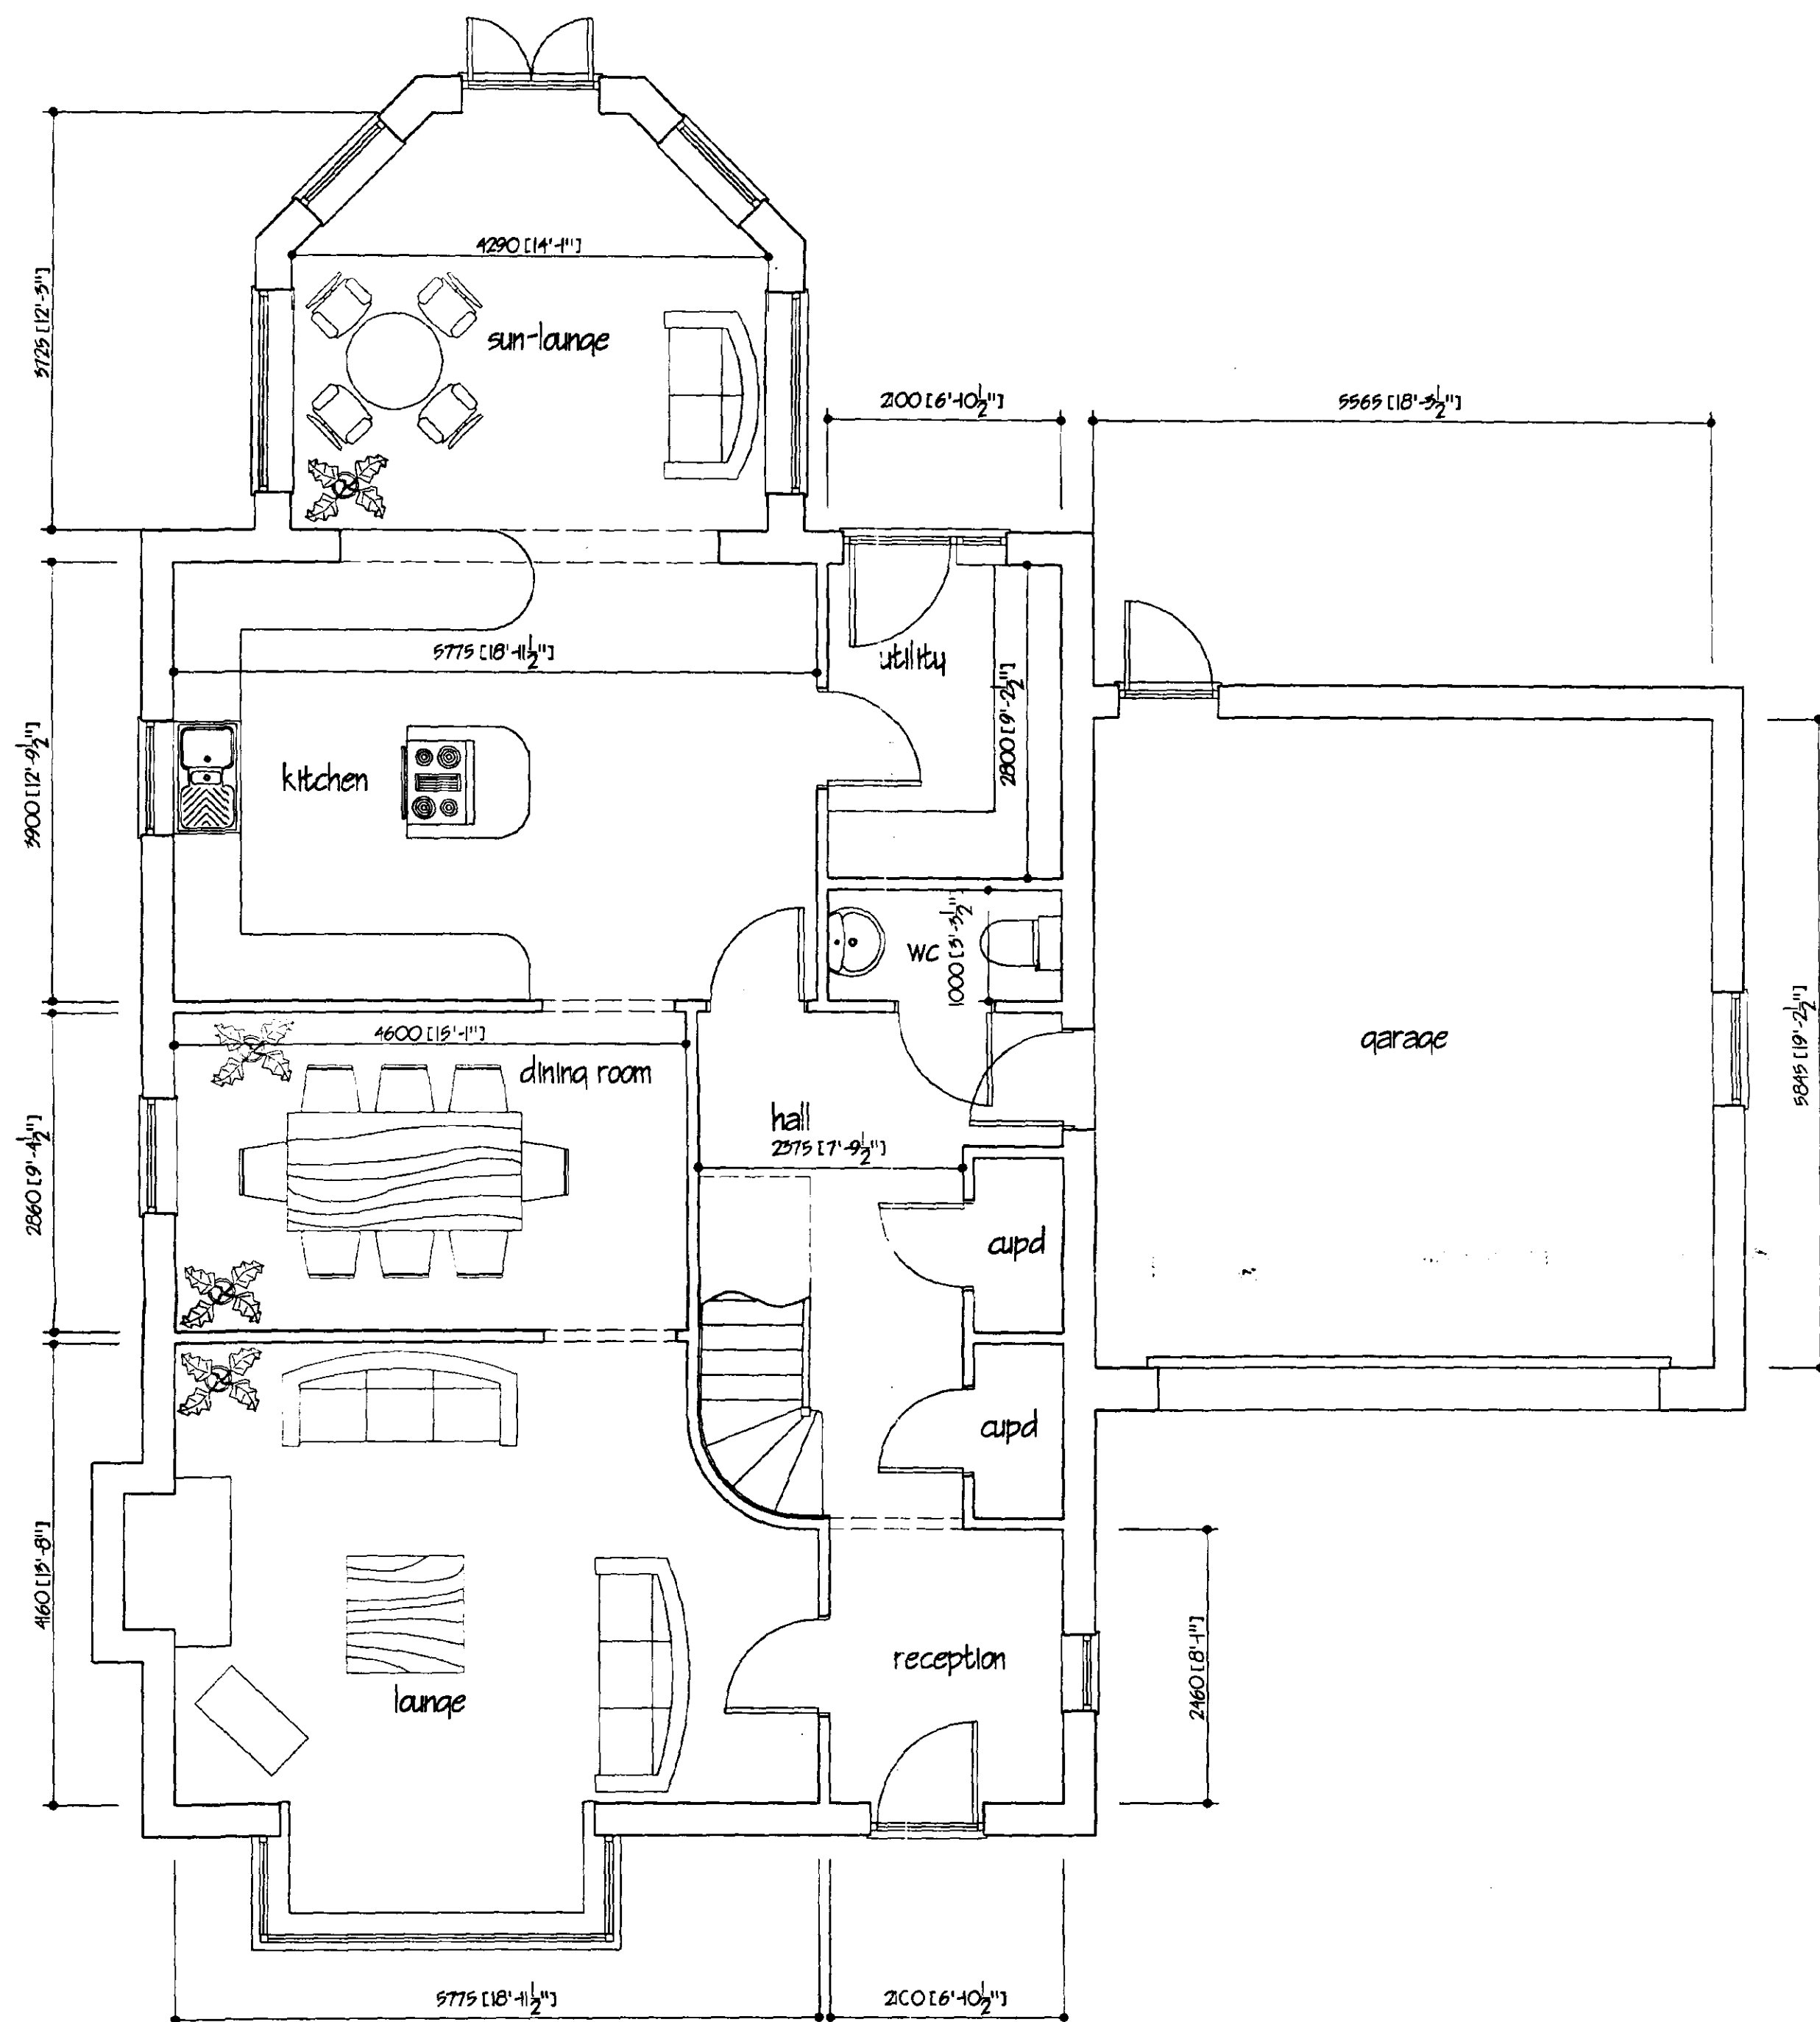


GROUND FLOOR PLAN

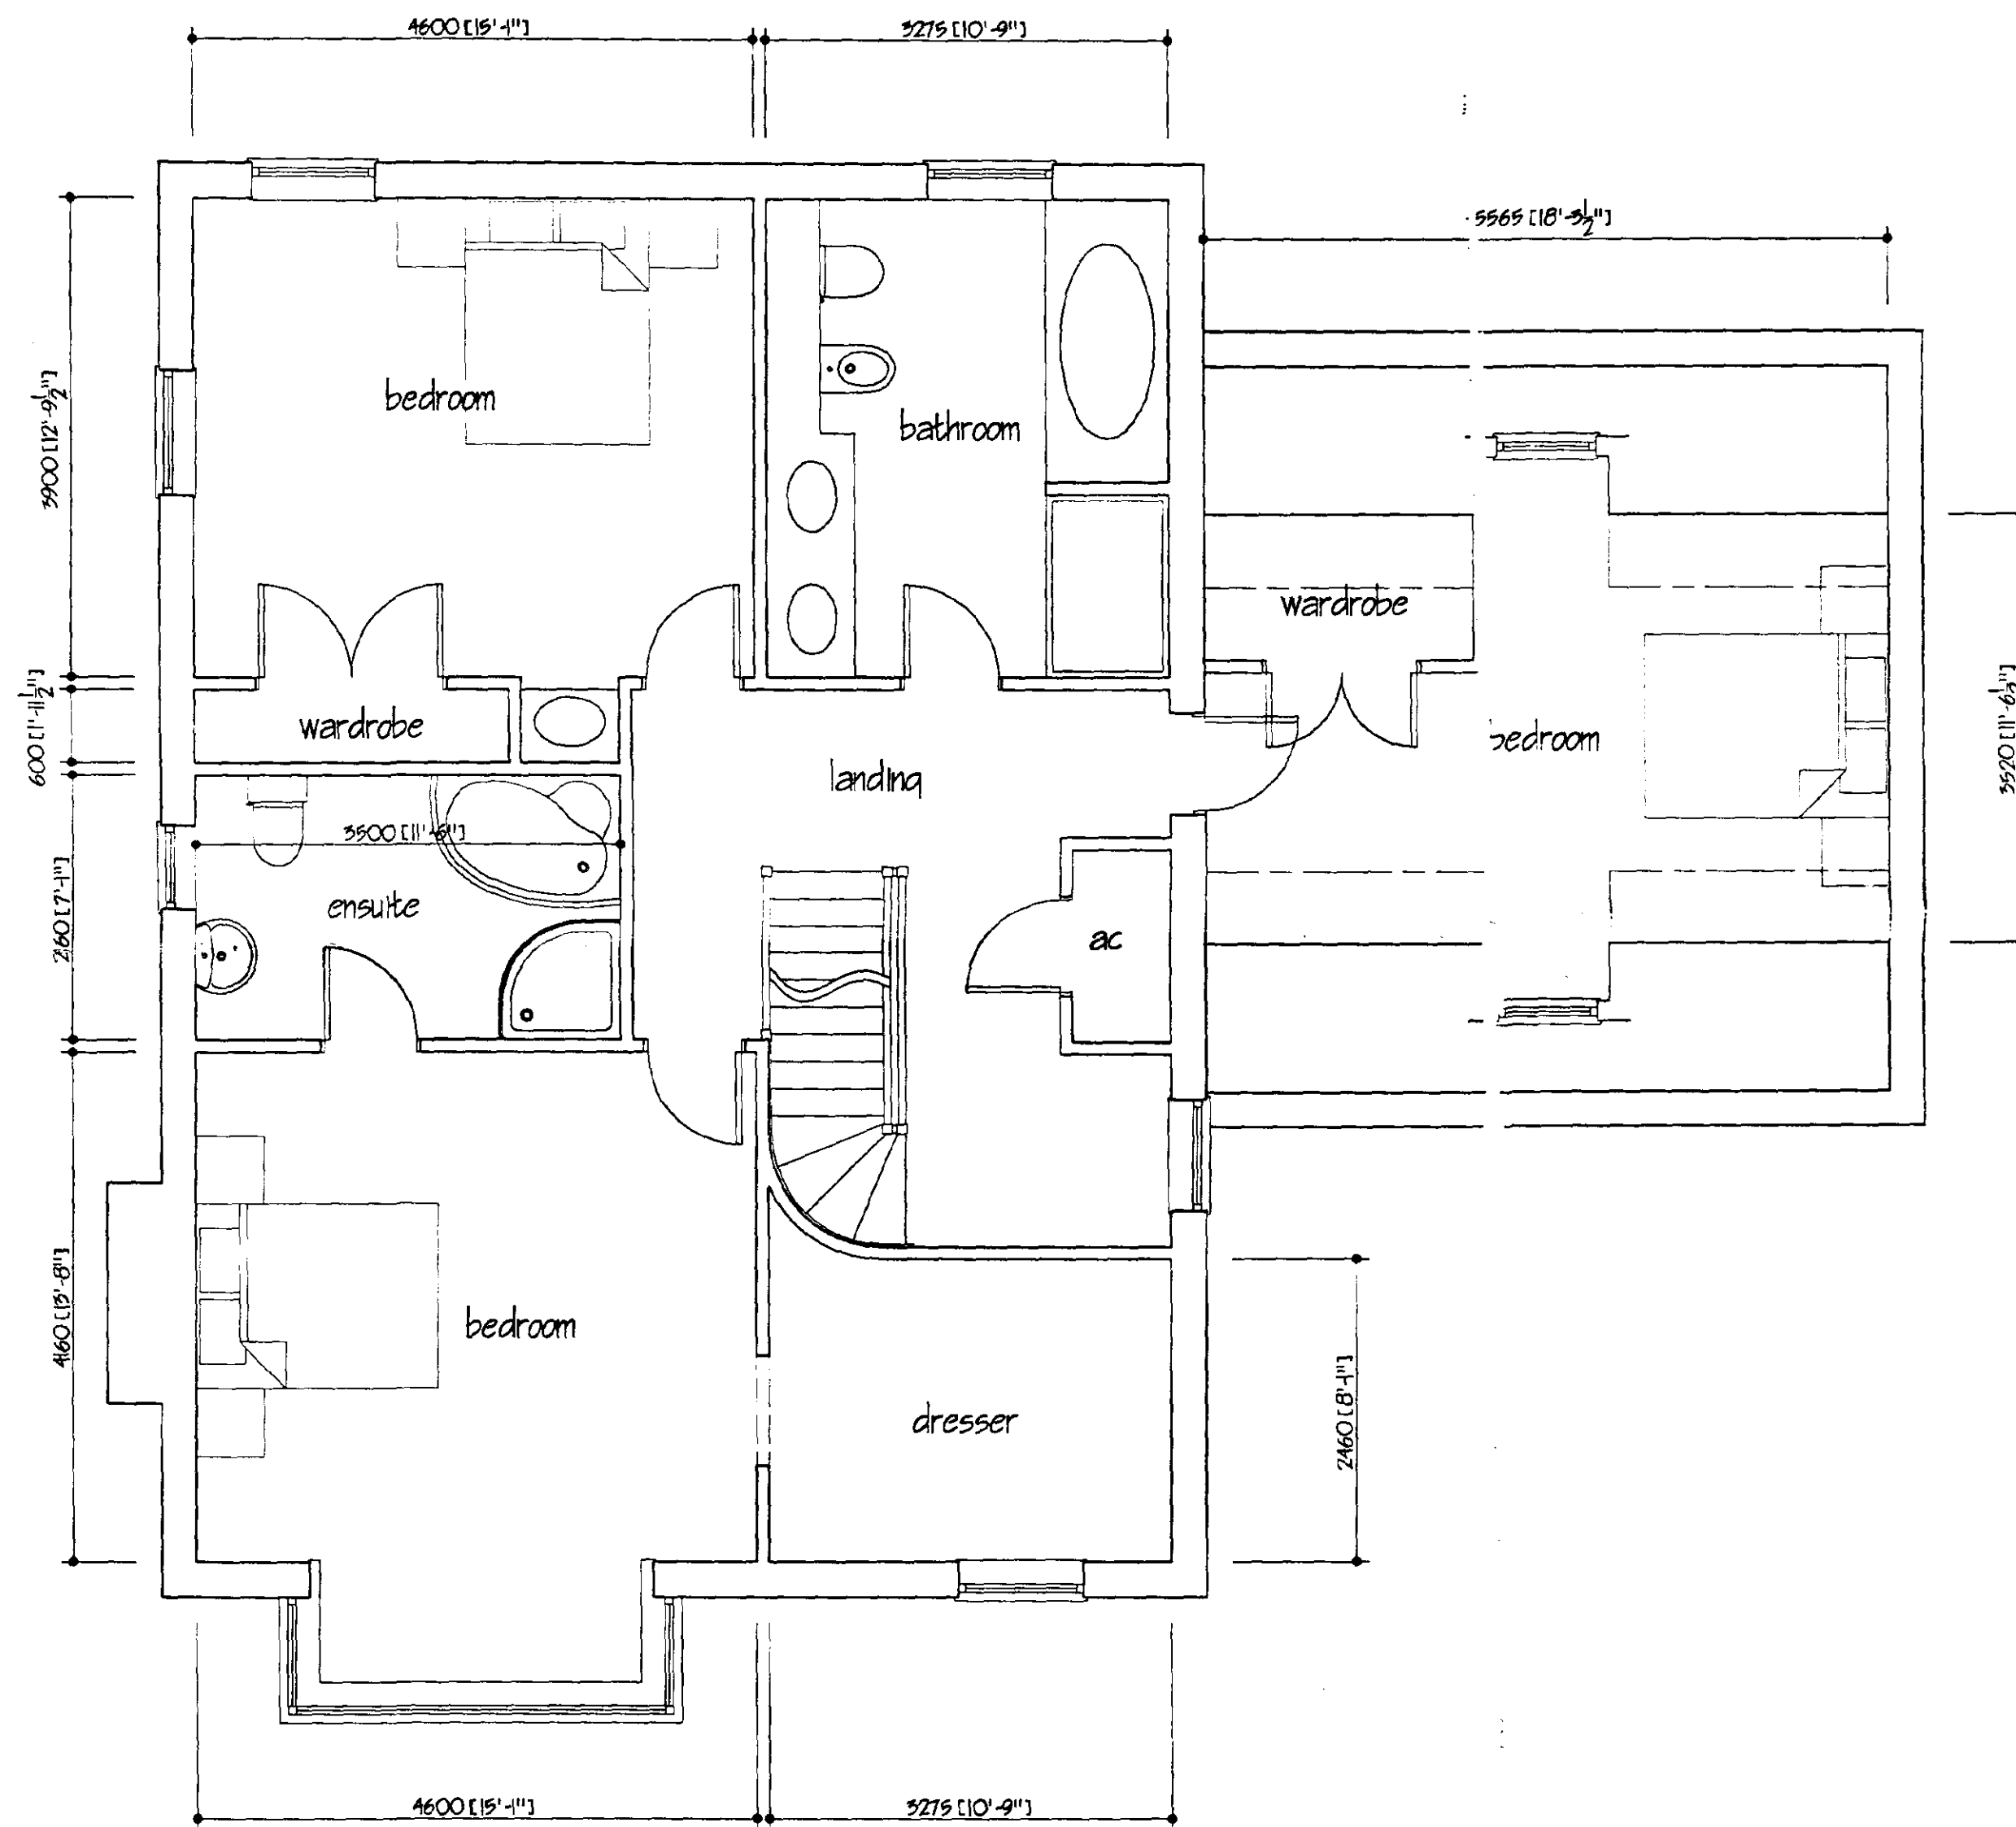


FIRST FLOOR PLAN

ref: revision date	
G. R. MERCHANT LENO AMICE FIWO ARCHITECTURAL, STRUCTURAL AND LAND DRAINAGE CONSULTANTS Unit 4, Wrights Mews 12A Park Road, Holbeach, Spalding, Lincs. PE12 7EZ Tel: 01406 490800 Fax: 01406 425744 E-Mail: G. R. Merchant @ Merchant. FS. Co. UK	
Project PROPOSED RESIDENTIAL DEVELOPMENT OFF BROADWAY CROWLAND Lincs	
Client DGM PROPERTIES LTD	
Drawing GROUND AND FIRST FLOOR PLANS OF PLOT 5	
Job Ref. B57/03	Drawing No. PLOT 5 / 1
Date MAY 2004	Drawn JPW
Scales 1/50	
DO NOT SCALE FROM THIS DRAWING The architect is not responsible for any errors or omissions in the drawing or for any loss or damage to the property or for any other consequences of the drawing. The architect is not responsible for any errors or omissions in the drawing or for any loss or damage to the property or for any other consequences of the drawing.	

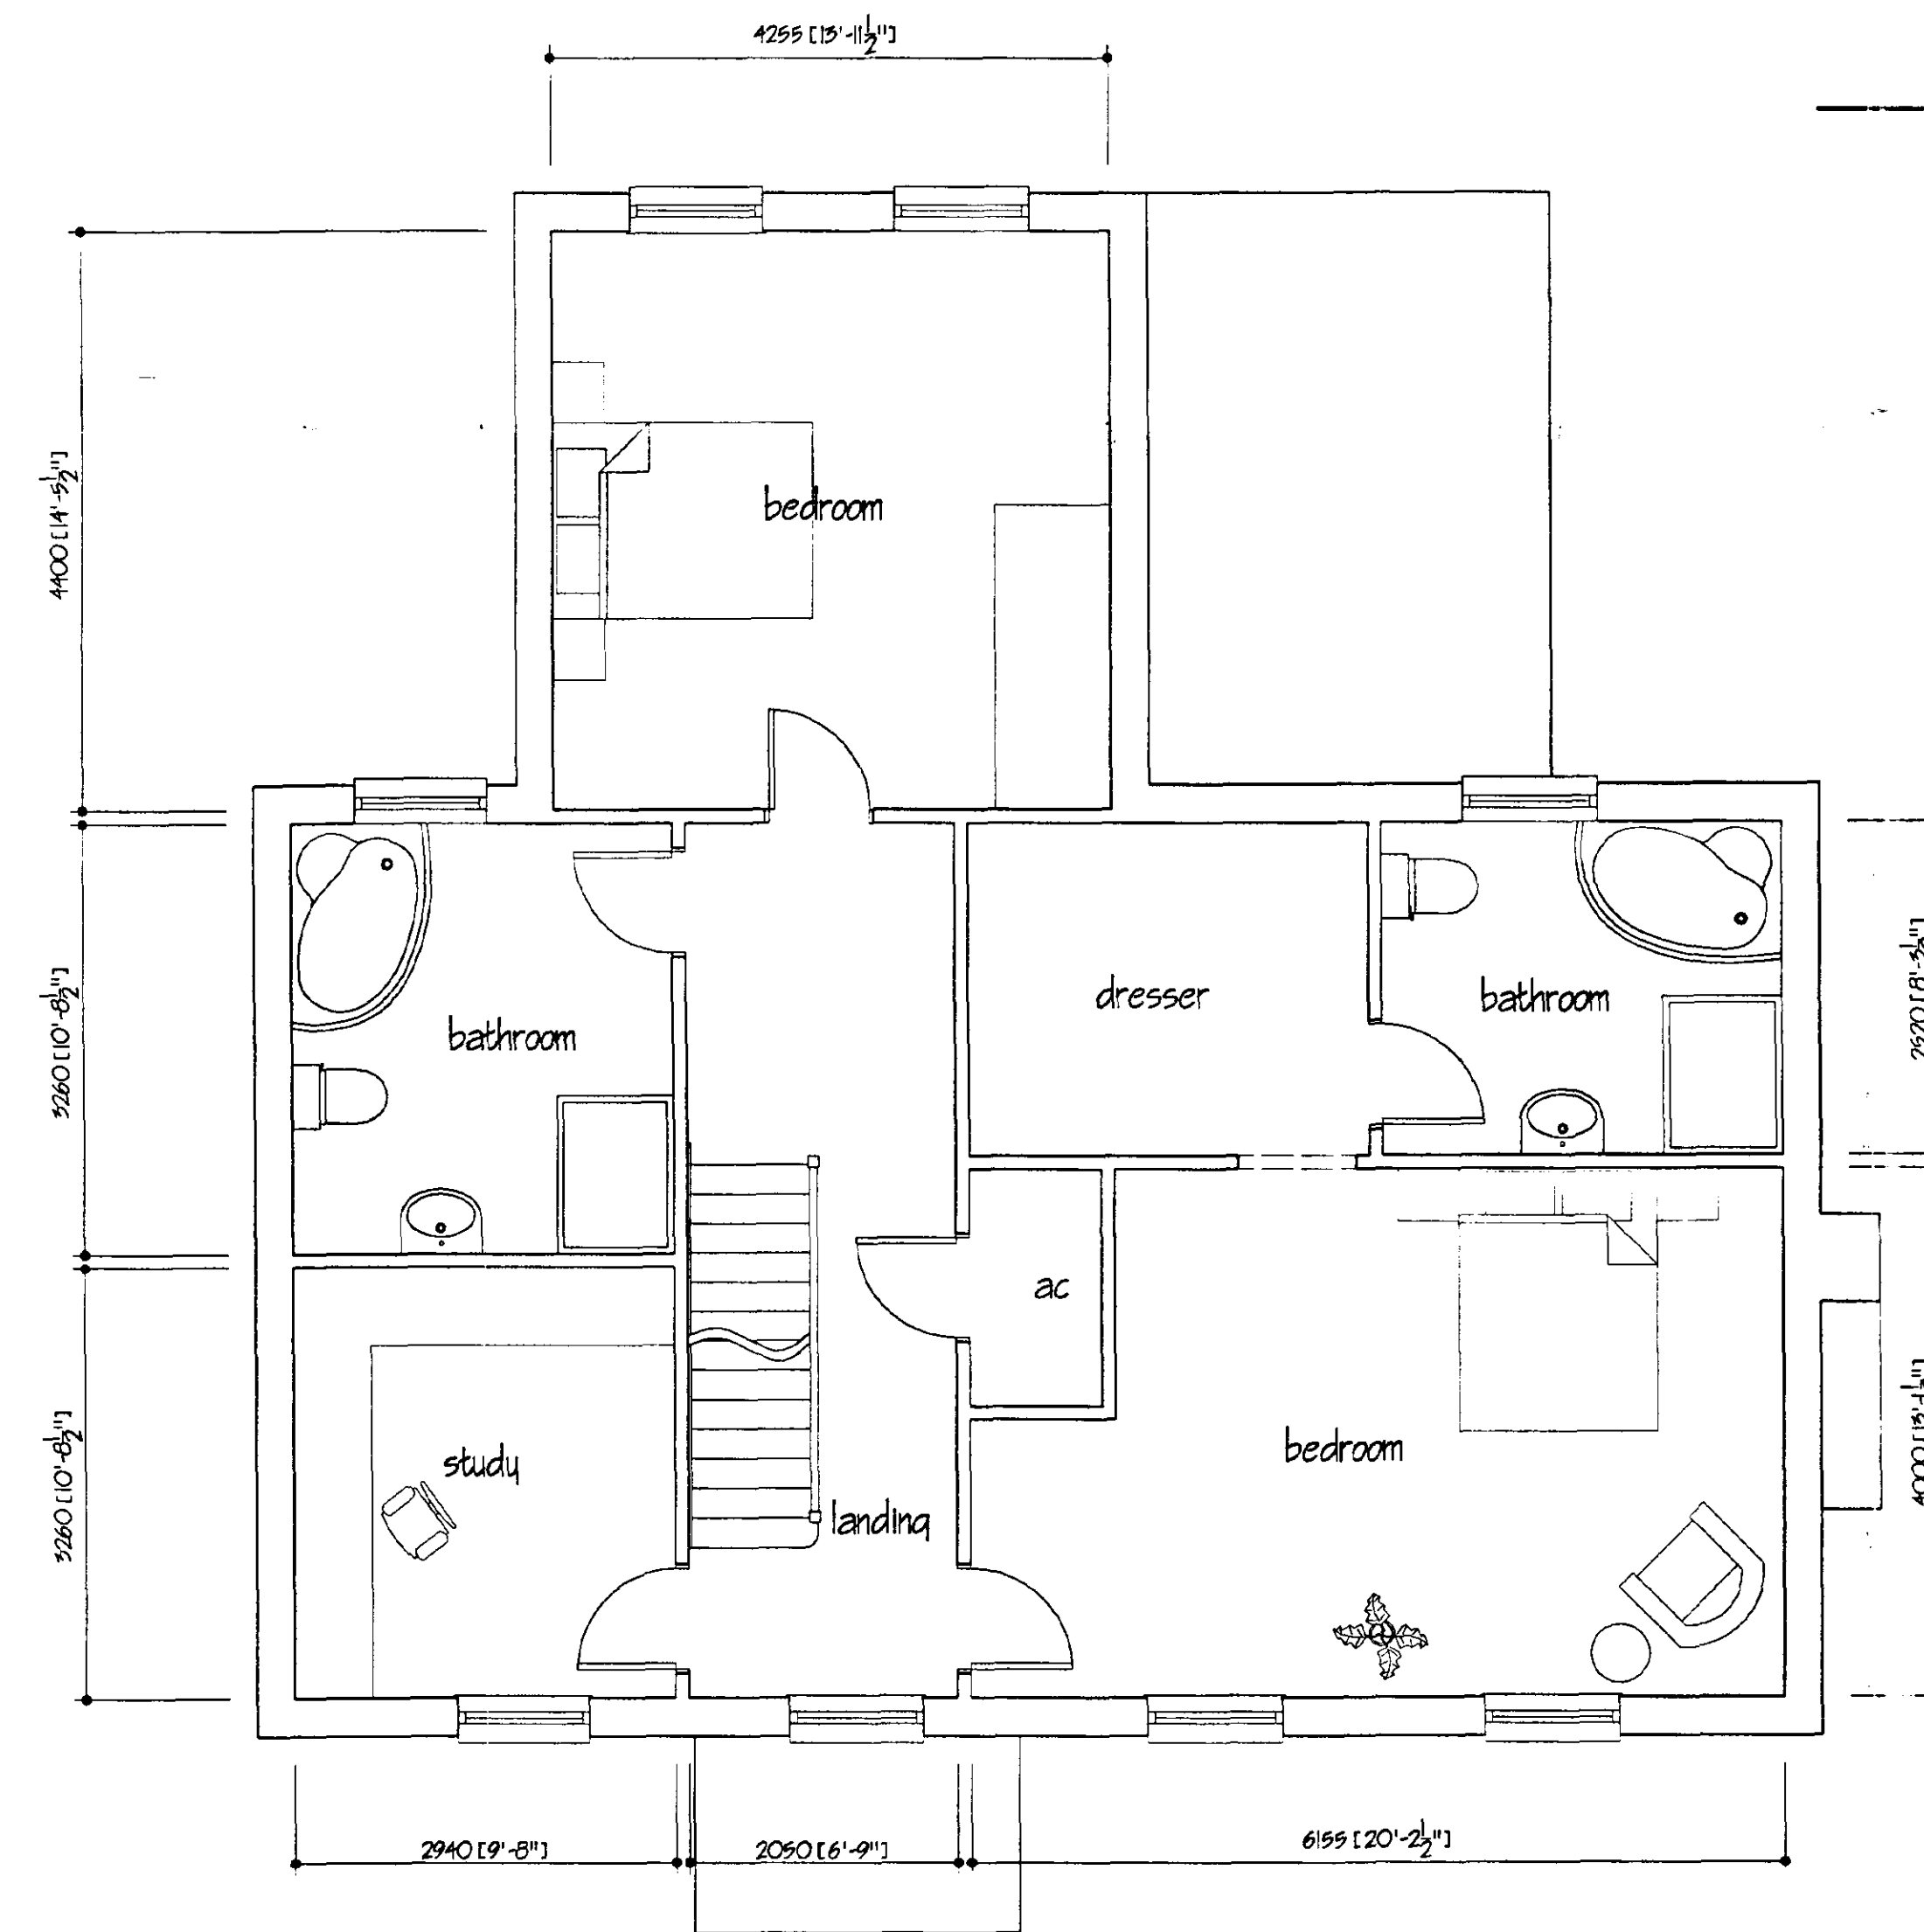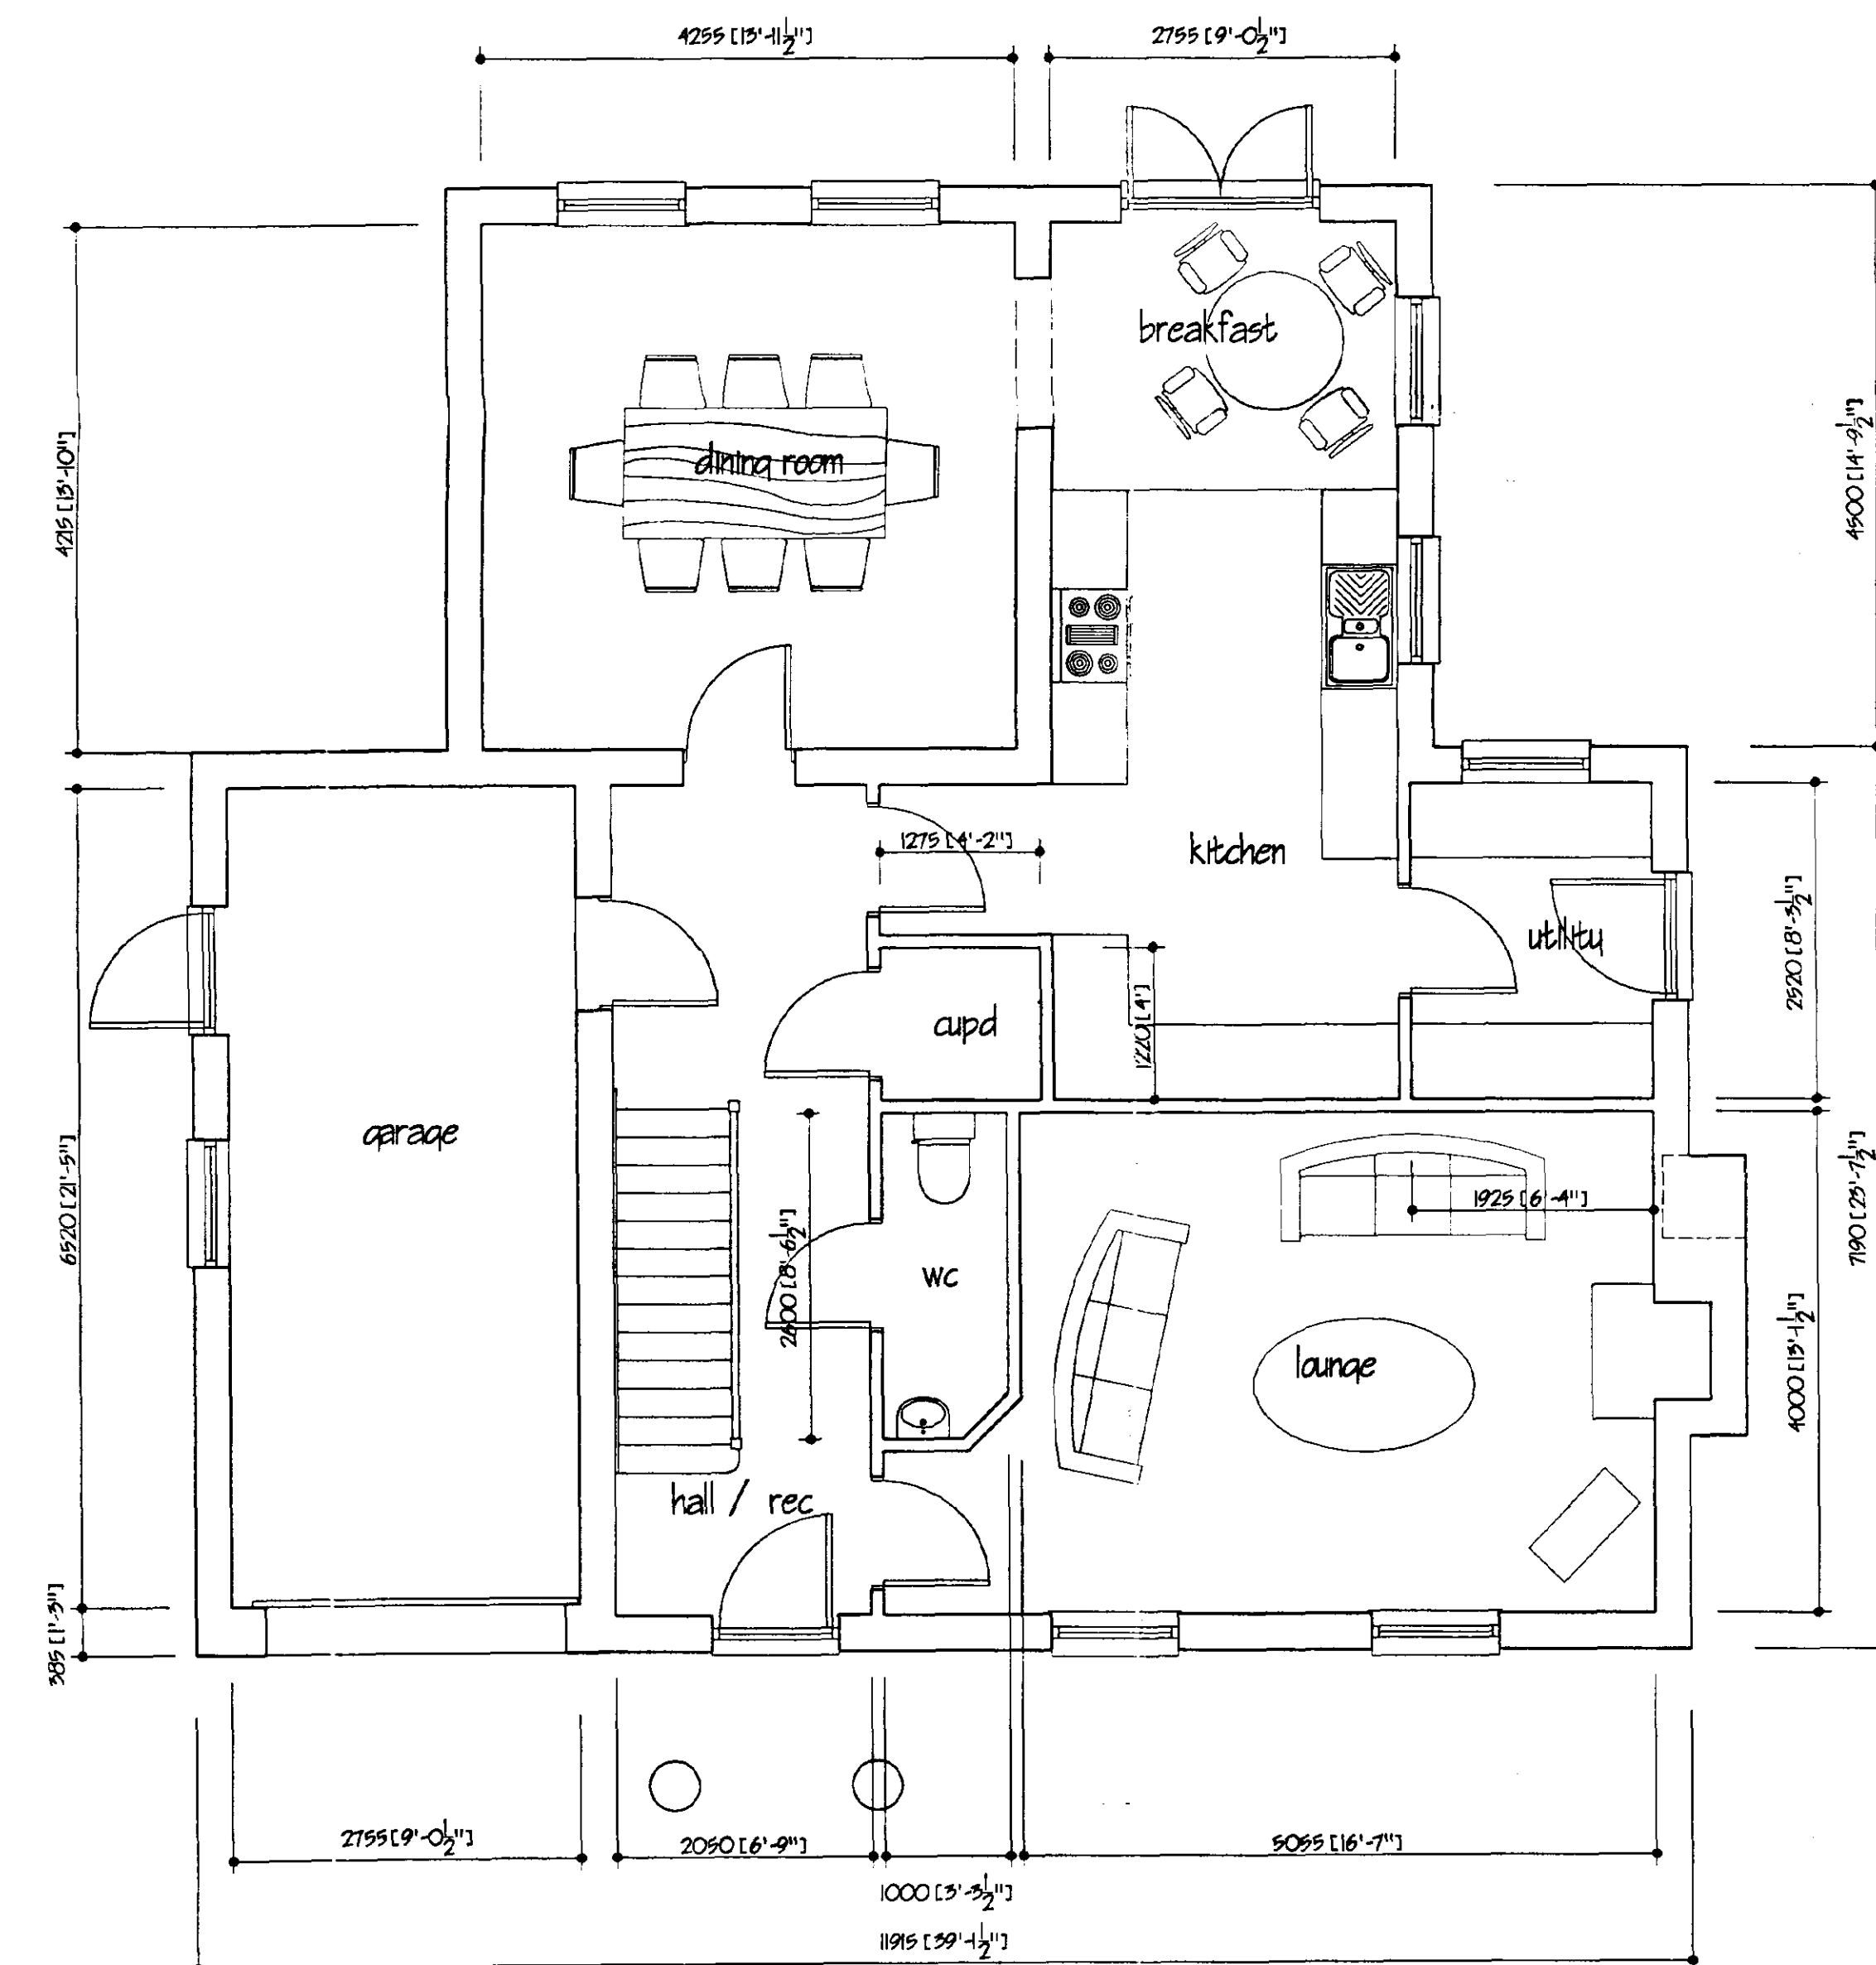



FIRST FLOOR PLAN

A. REVISIONS REF. REVISION date	MAY 2004 date
G. R. MERCHANT LENOX AMICE FIVE ARCHITECTURAL, STRUCTURAL AND LAND DRAINAGE CONSULTANTS	
Unit 4, Wrights Mews 12A Park Road, Holbeach, Spalding, Lincs. PE12 7EE Tel: 01453 485000 Fax: 01453 485746 E-Mail: G. R. Merchant @ Merchant. FB. Co. UK	
Project: PROPOSED RESIDENTIAL DEVELOPMENT OFF CROWDLAND CROWLAND LINES	
Client: DGM PROPERTIES LTD.	
Drawing: PLANS & ELEVATIONS OF FLOORS 19 & 20	
Job Ref: B57 / 03 Drawing No: FLOORS 19 & 20 / 1A	
Date: MAY 2004 Drawn: JPW	
Scales: 1/50 1/100	
DO NOT SCALE FROM THIS DRAWING	
The drawing is a copyright and may not be altered, traced, photographed or copied for any other purpose other than that for which it was prepared. The General Contractor is to check all dimensions on site and report any discrepancies to the Architect. All details shown on the drawing including foundations are based upon site specific information received from the client. His responsibility can be accepted for accurate conditions which may be discovered during construction unless reported to the Architect so that design amendments may be considered. All data and surveys are recommended to be repeated for accuracy to establish specific site conditions during construction unless otherwise stated. This drawing is limited in the amount of information contained and does not purport to contain a full specification of the work. It is issued for the purpose of planning, planning, planning, planning, planning, planning. The drawing shall not be used as a contract document. The works shall not be supervised or inspected on site by the Architect or any representative thereof. It is the client or his appointed agents responsible to control workmanship, administration of resources, adherence to specifications, variations to contract etc.	
All materials to be used unless otherwise stated and all consumables and materials etc. to be used (fixed and installed etc.) in strict accordance with manufacturers instructions and relevant codes of practice. Measurement will conform to appropriate British standard measurement or BSIA certification or European code equivalent. The Employer/Client must ensure that the specified conditions of payment and all aspects of payment necessary to achieve compliance with contract and timely completion for building site and then payment. The Employer/Client is advised that should the work need to comply with the Construction Design and Management Regulations an independent Planning Supervisor will be required. The scope and contents of all work is shown on the drawing and details, from which may not specifically shown but may be reasonably inferred as necessary to permit the work which it is intended to be included.	

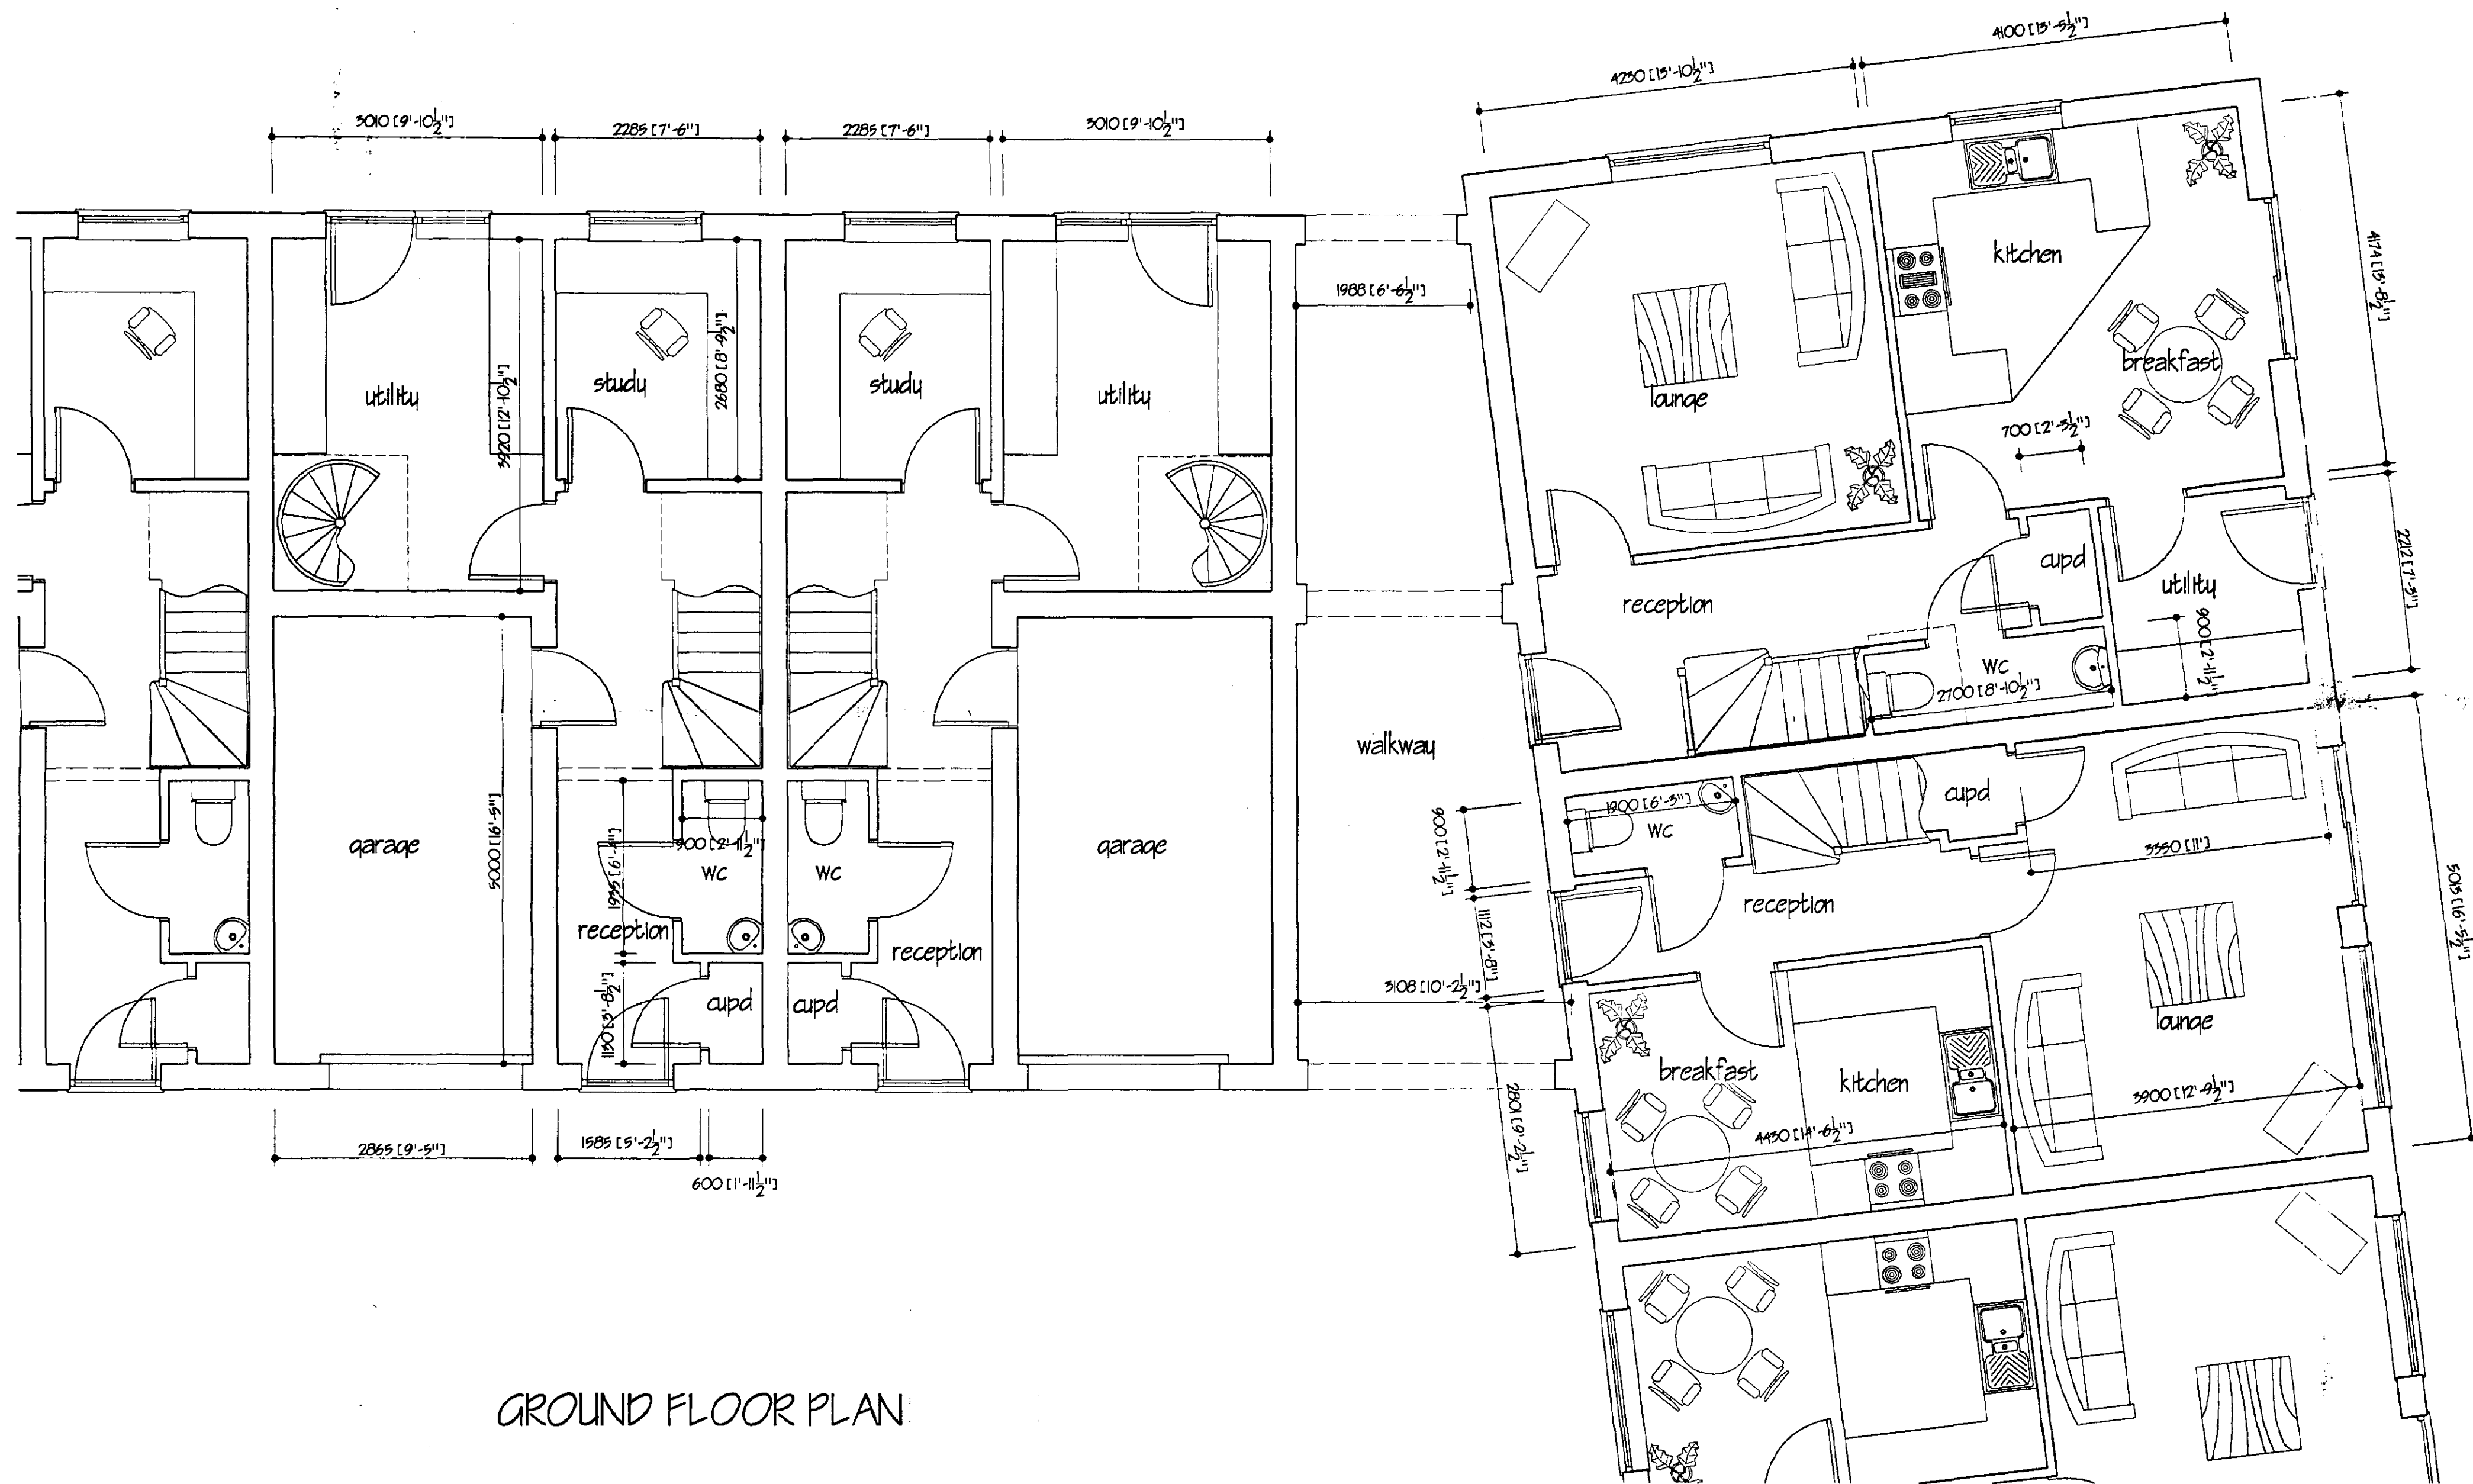

GROUND FLOOR PLAN

ref: revision		date
G. R. MERCHANT LENQ AMICE FWO ARCHITECTURAL, STRUCTURAL AND LAND DRAINAGE CONSULTANTS Unit 4, Wrights Mews 12A Park Road, Holbeach, Spalding, Lincs, PE12 7EE Tel 01406 480000 Fax 01406 485744 E-Mail: G. R. Merchant @ Merchant, FB, Co. UK		
Project: PROPOSED RESIDENTIAL DEVELOPMENT OFF BROADWAY CROMLAND Lincs		
Client: DGM PROPERTIES LTD		
Drawing: DETAIL PLANS OF PLOTS 8 TO 16 GROUND FLOOR		
Job Ref.	Drawing No.	
B57/05	PLOTS 8 to 16 / 3	
Date	Drawn	
MAY 2004	JPW	
Scales 1/50		
DO NOT SCALE FROM THIS DRAWING This drawing is copyright and may not be shown, traced, photocopied or used for any other purpose other than that for which it is issued. The General Contractor is advised all drawings on site and report any discrepancies to the architect. All details shown on the drawing including foundations and base line levels shall be confirmed to the architect. The architect shall not be responsible for any errors or omissions which may be discovered during construction unless reported to the architect as they arise. 

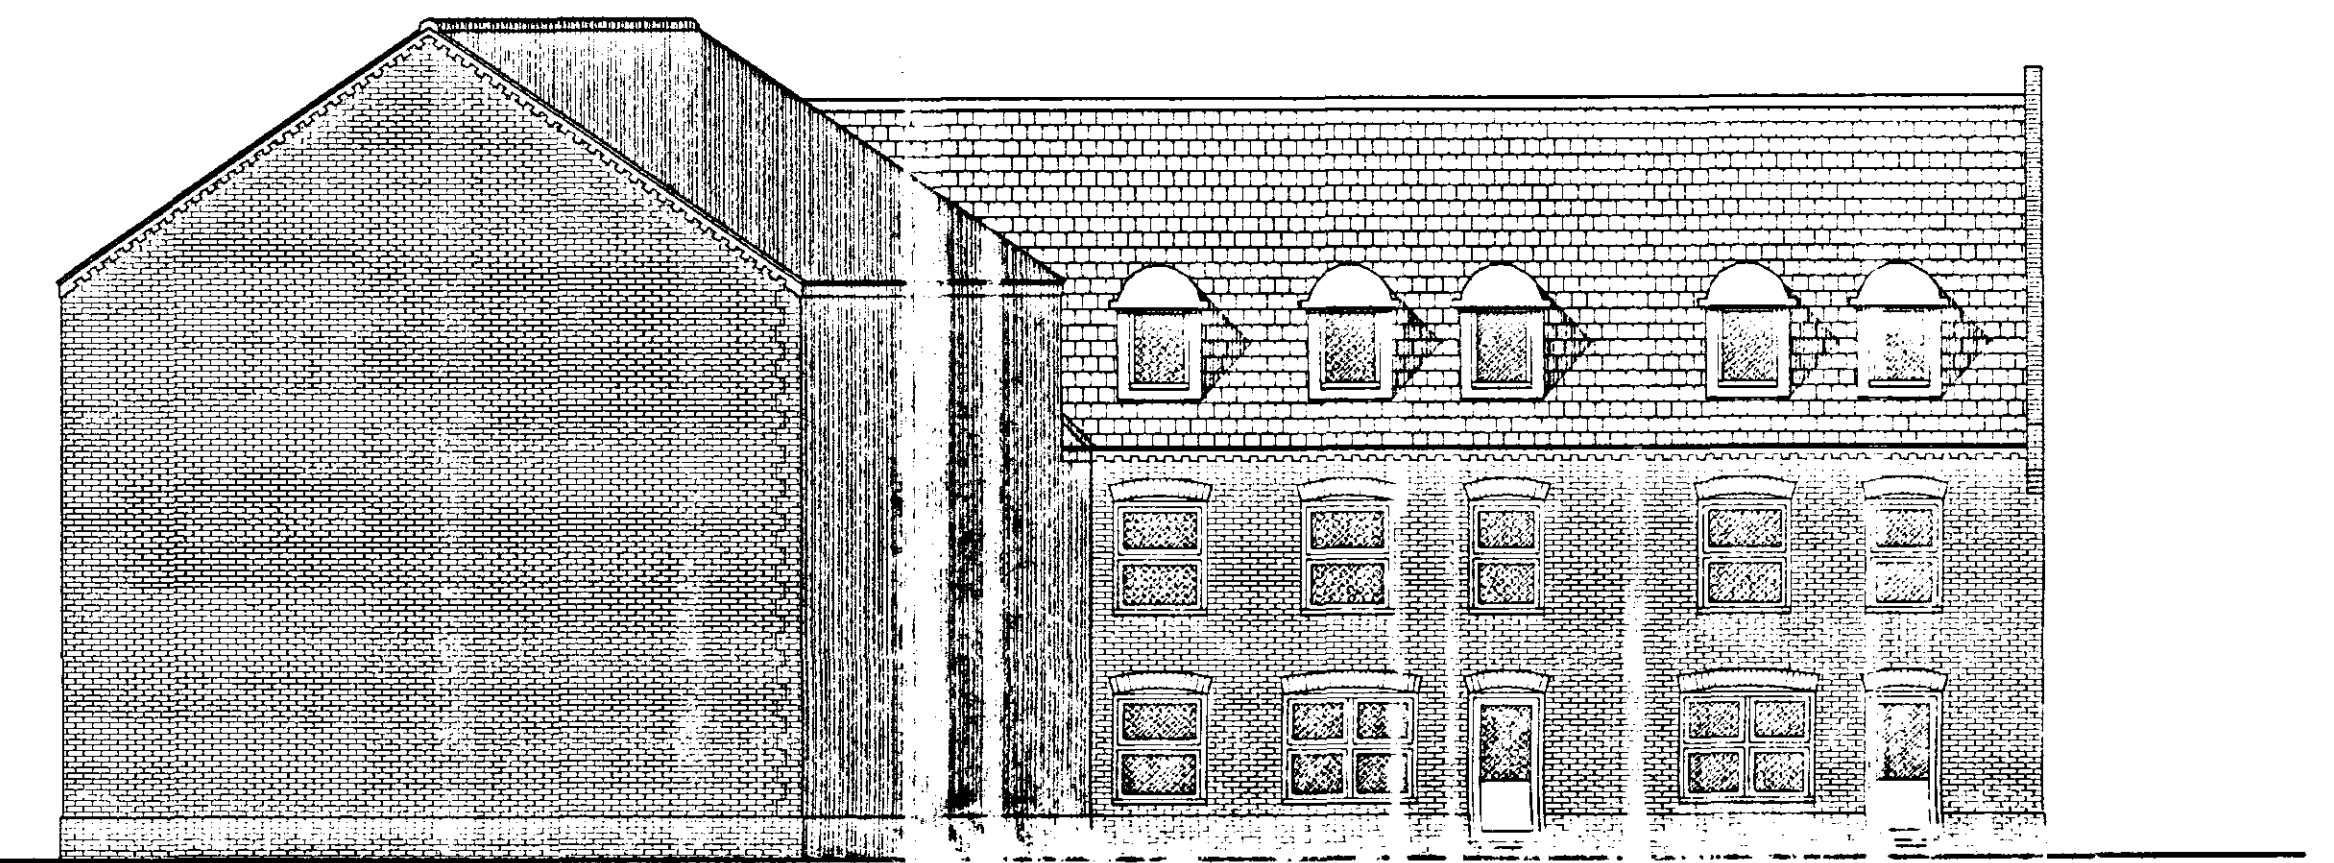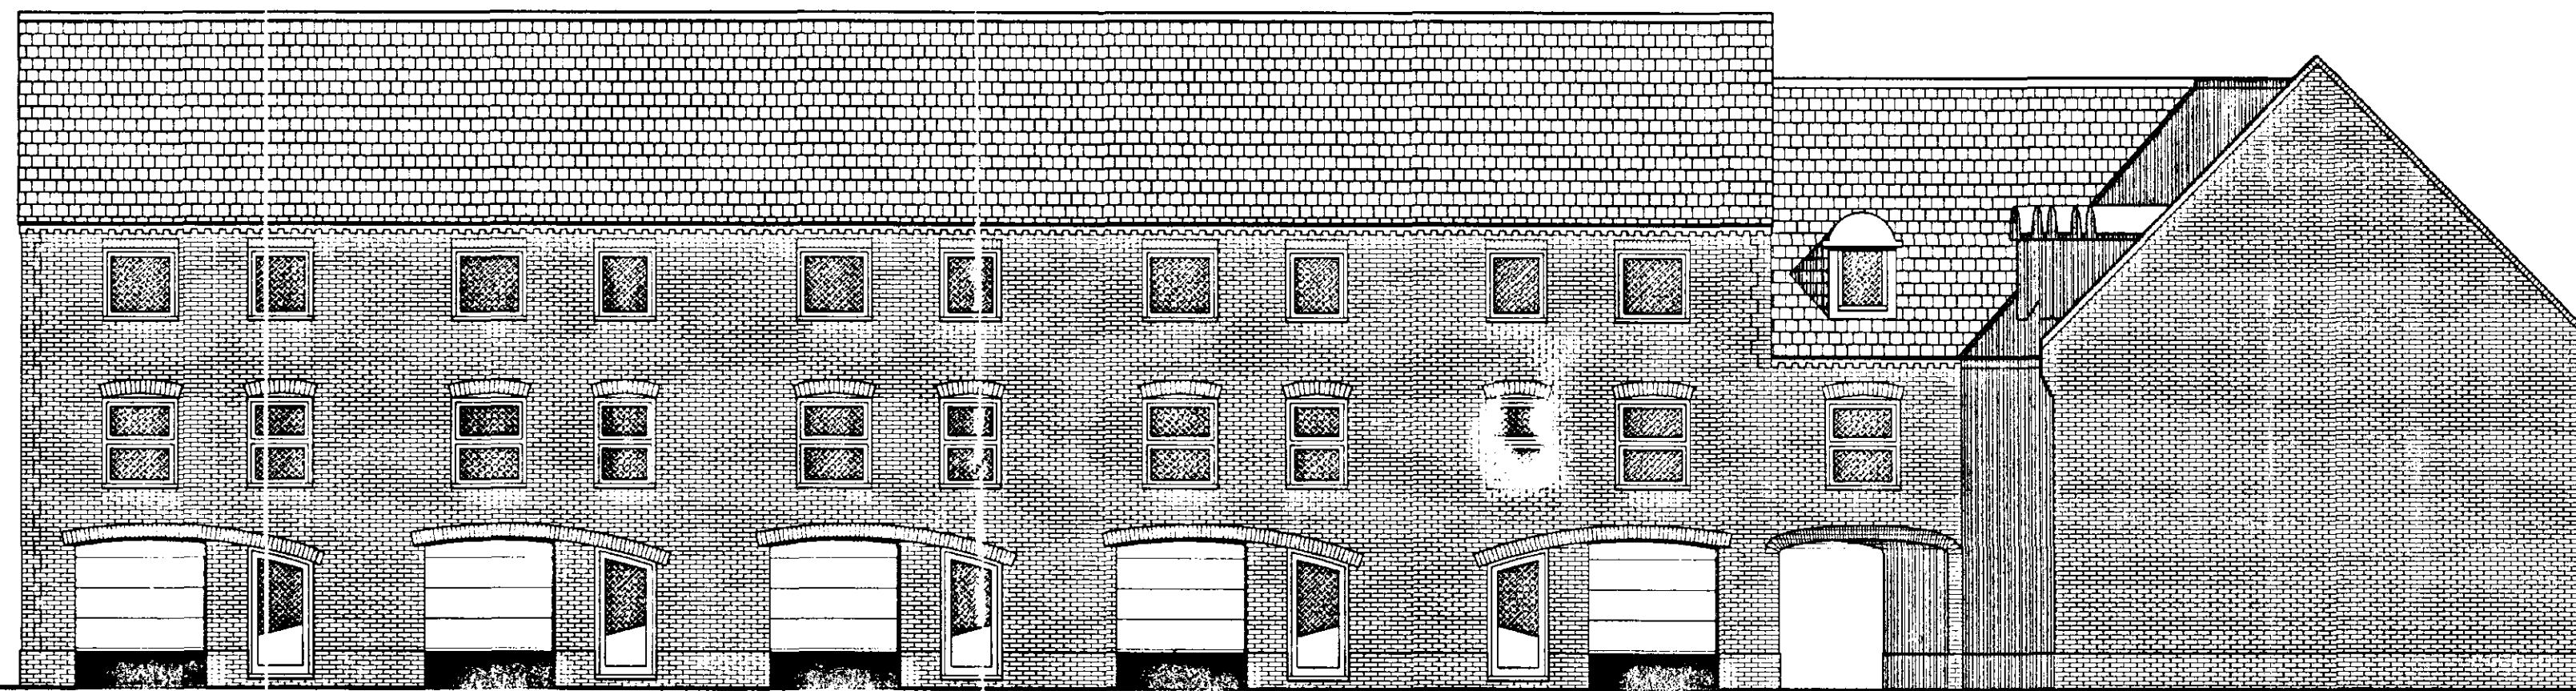

ref	revision	date
-----	----------	------

G. R. MERCHANT 

LENG AMICE FIWO

**ARCHITECTURAL, STRUCTURAL
AND LAND DRAINAGE
CONSULTANTS**

Unit 4, Wrights Mews
12A Park Road, Holbeach,
Spalding, Lincs. PE12 7EE
Tel: 01406 400070
Fax: 01406 455744

**E-Mail: G. F. Merchant @ Merchant.FO.
Co. UK**

Project: PROPOSED RESIDENTIAL DEVELOPMENT OFF BROADWAY CROWLAND LINGS

Client: DGM PROPERTIES LTD

Drawing

ELEVATIONS OF PLOTS 8 TO 16

ELEVATION OF 1: 2015 TO 16

Job Ref. 857103	Drawing No. P.O.S.B to 16 / 2
--------------------	----------------------------------

Date	Drawn
------	-------

MAY 2004	JPW
----------	-----

[illegible]