



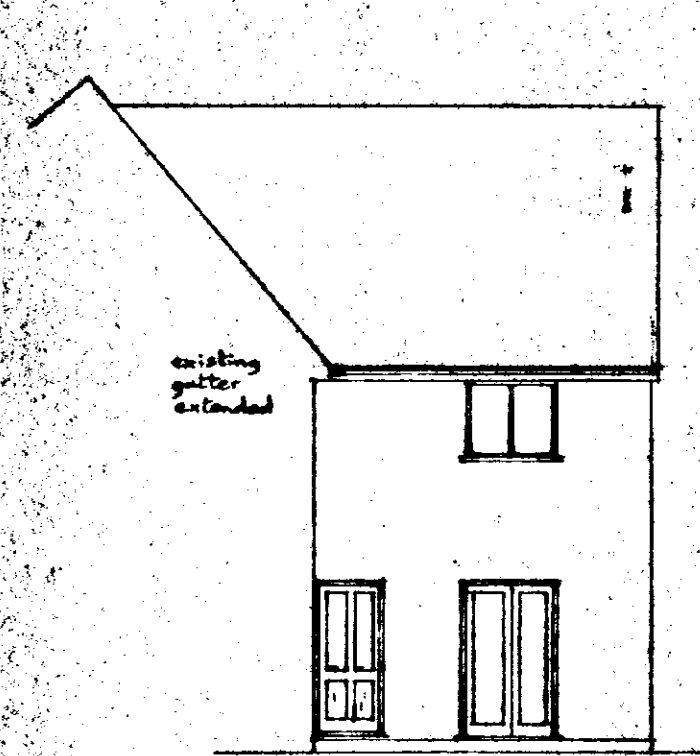


East

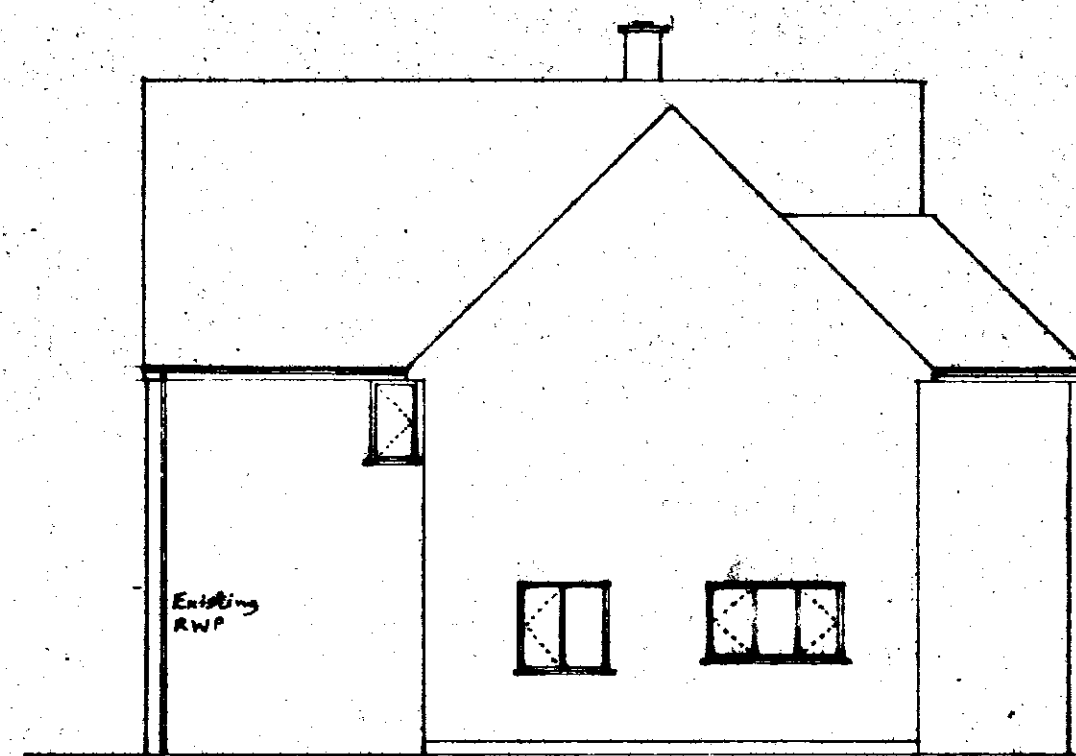


North




West

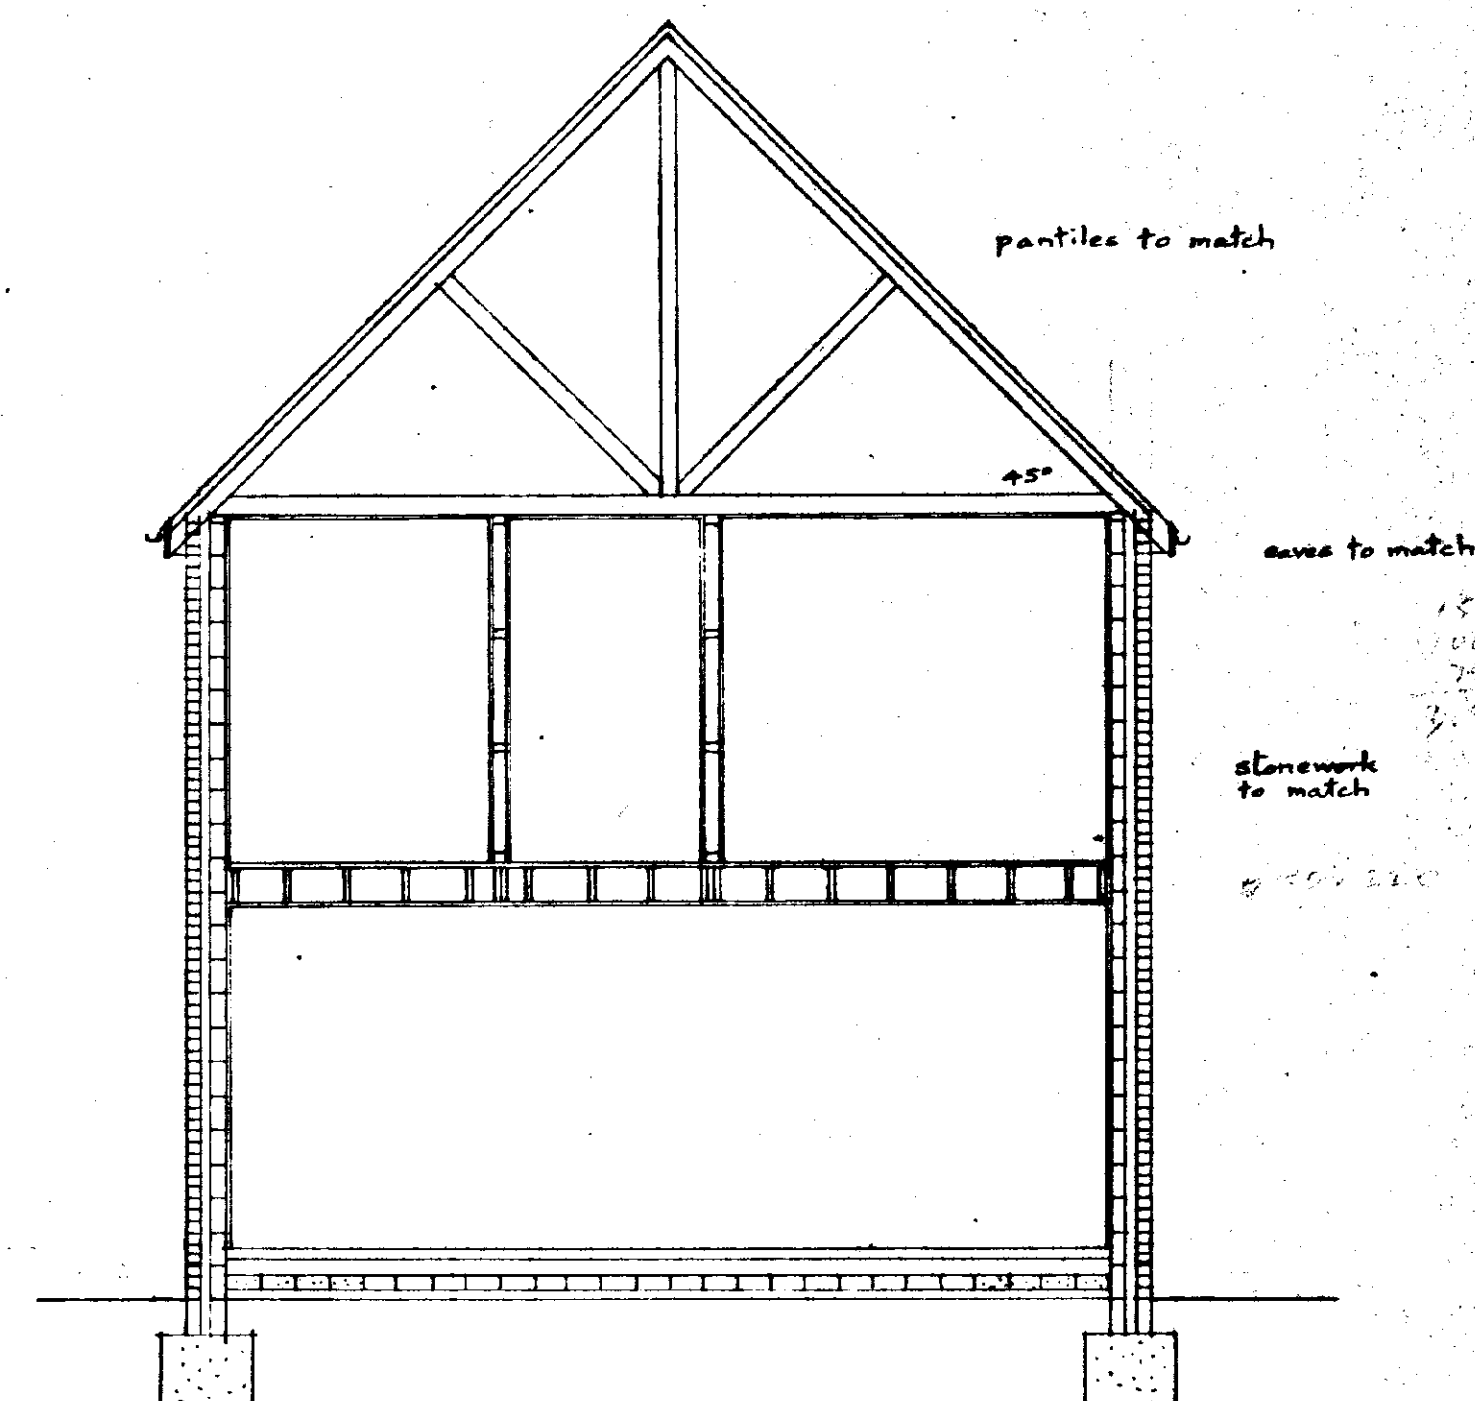


Cross Section

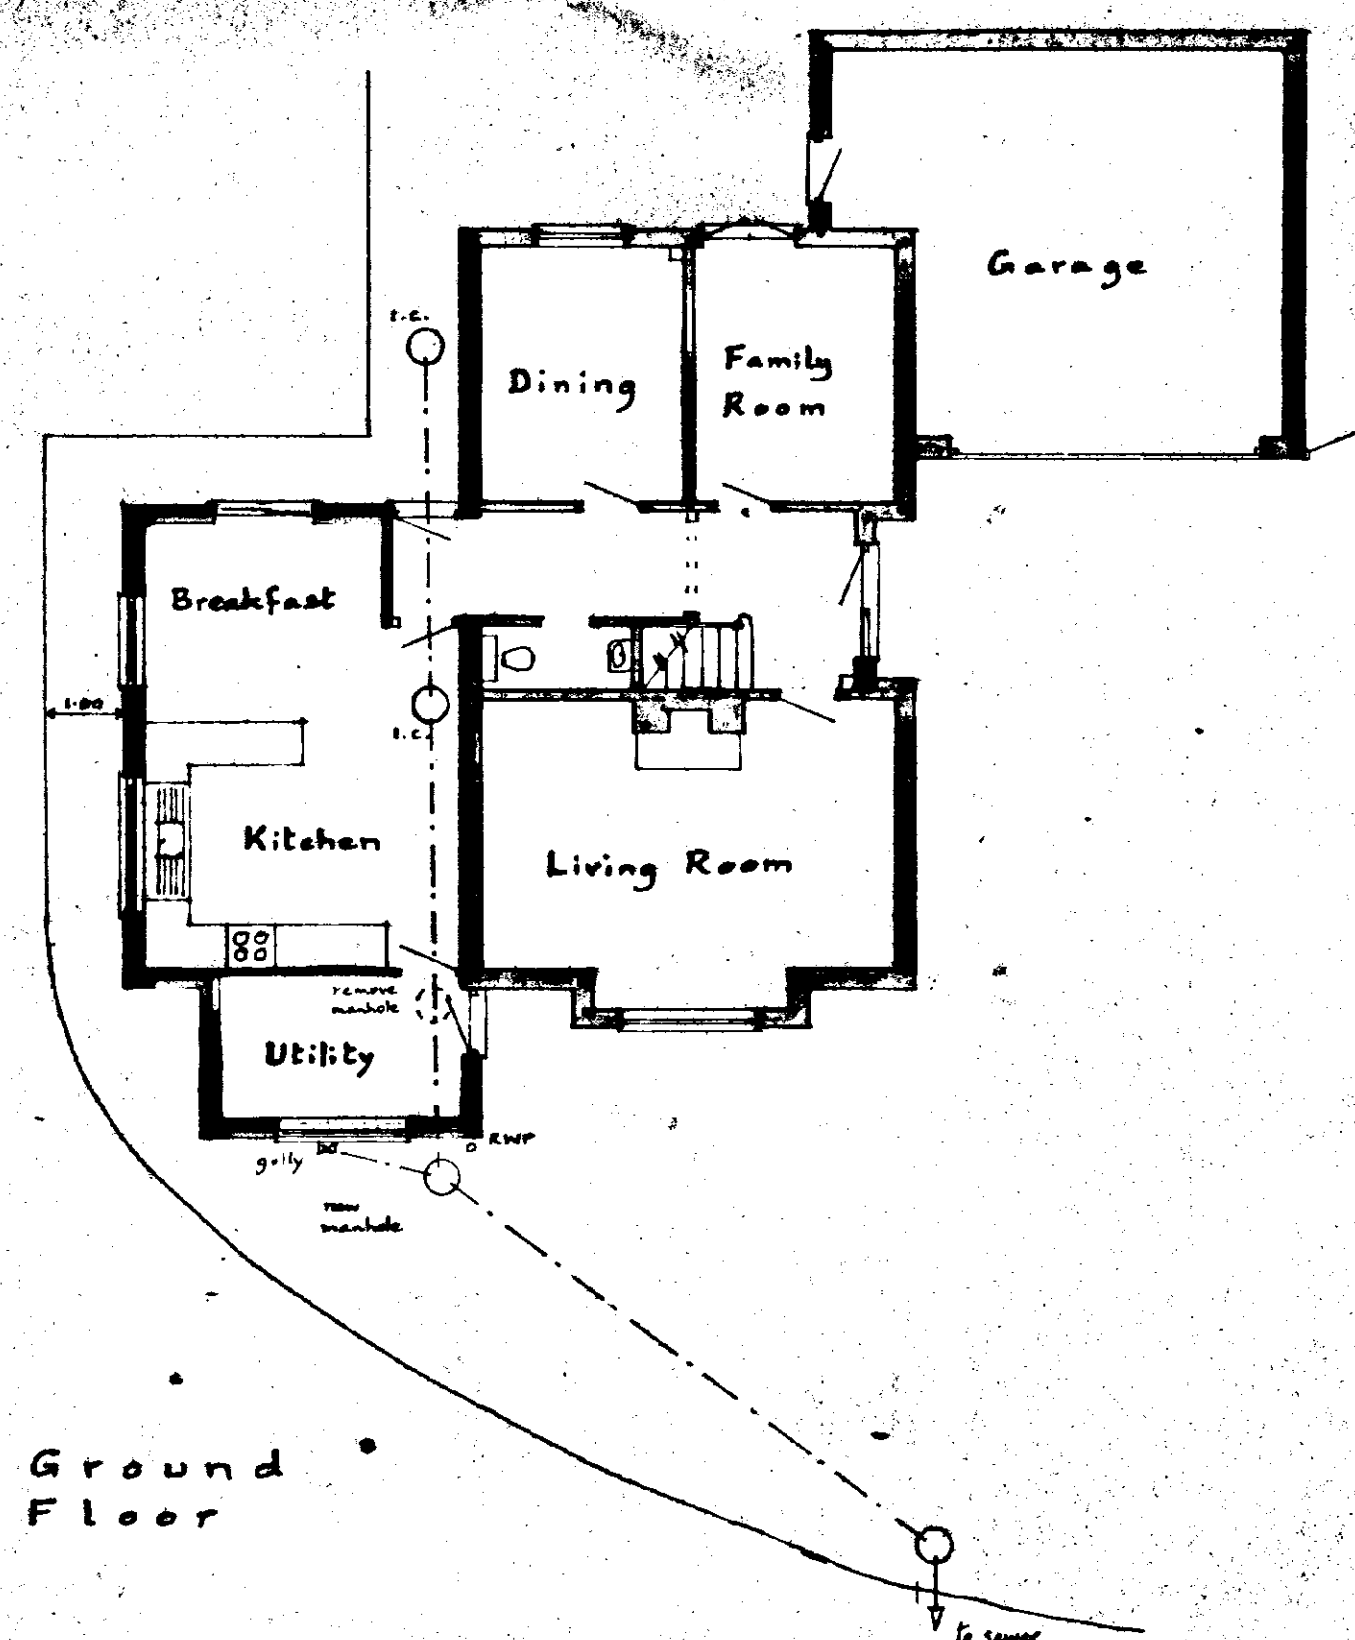

Ground Floor

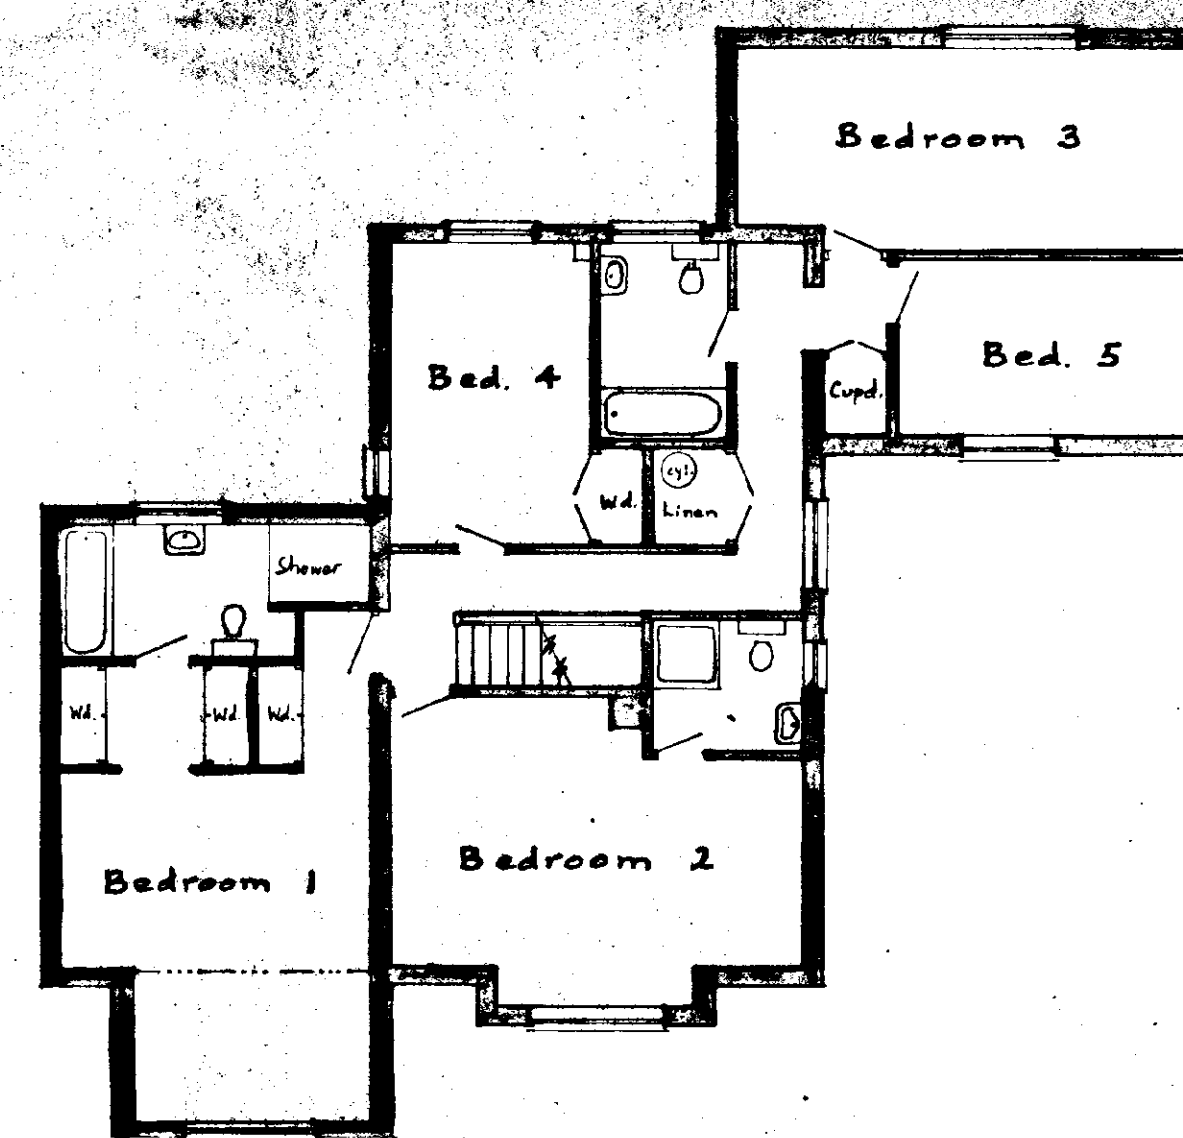

First Floor

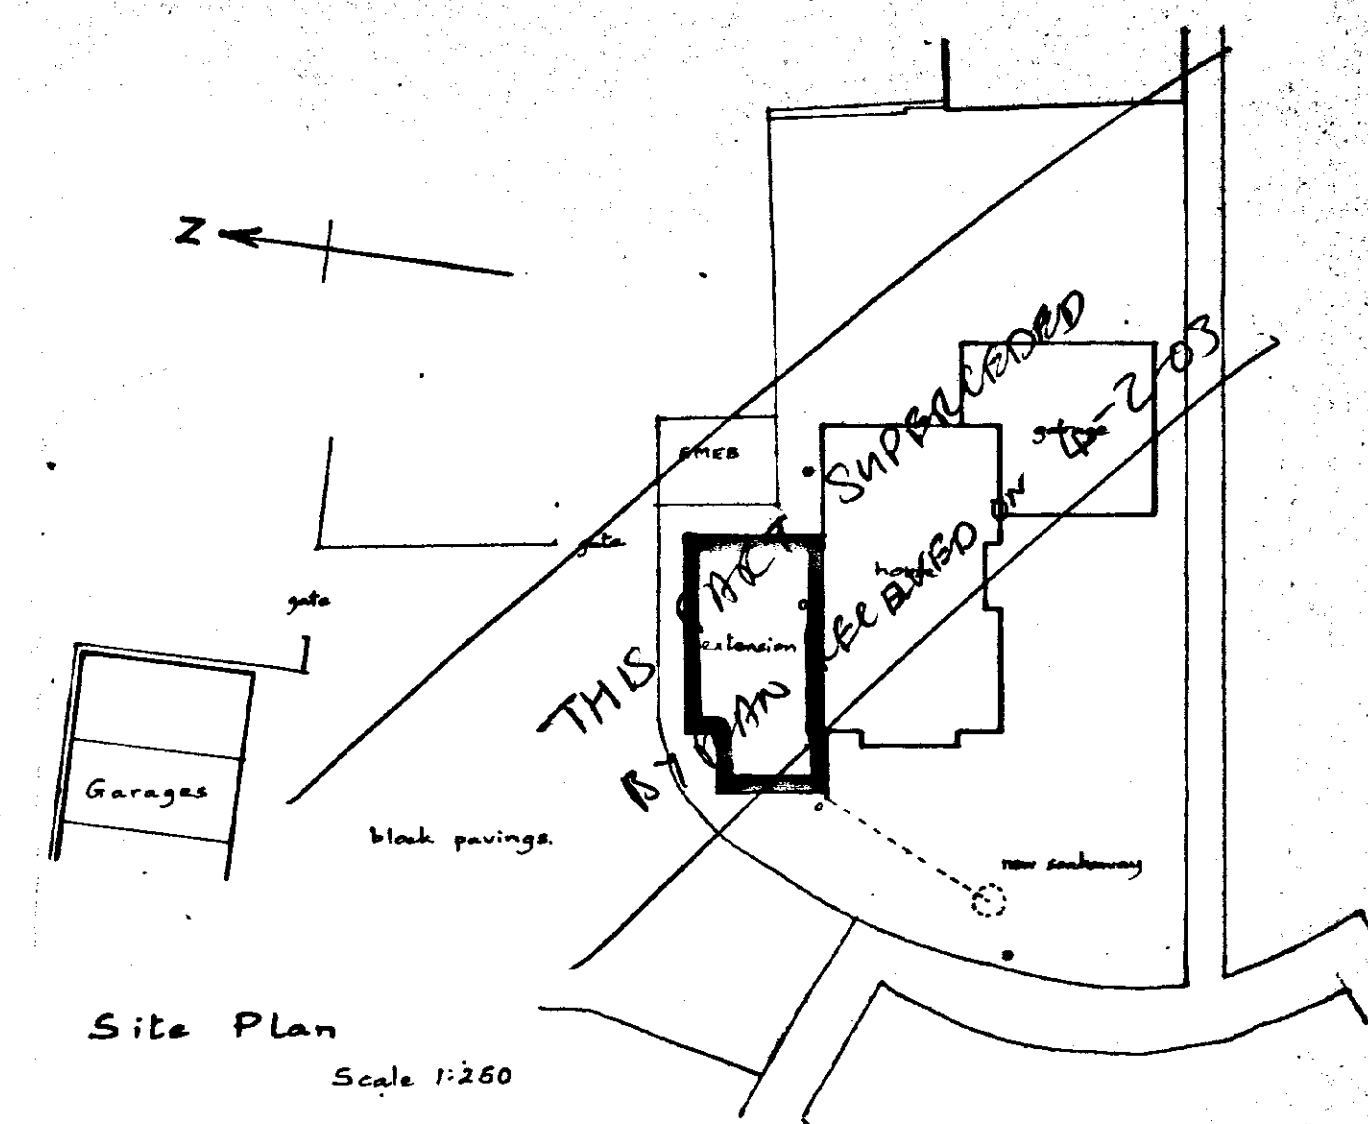


Site Plan
Scale 1:250

Extension to house, Mr. and Mrs. A. Coates, 17, The Willows, CROWLAND		SHDC Development 06 DEC 2002 1332/2
Written dimensions to be used in preference to scaled, and all measurements to be verified by checking on site.	Scale 1:100	DETERMINED AAROFFE BUILDING DESIGN & PLANS 1, Green Lane, SPALDING, Lincs. PE11 2YB Tel: 01775-723 680
Local Authority Ref. Planning	Drawing No. 221206	
Building Regulations	Date Dec. 2002	

A/

DETERMINED
PLAN

Mr. and Mrs Elfee

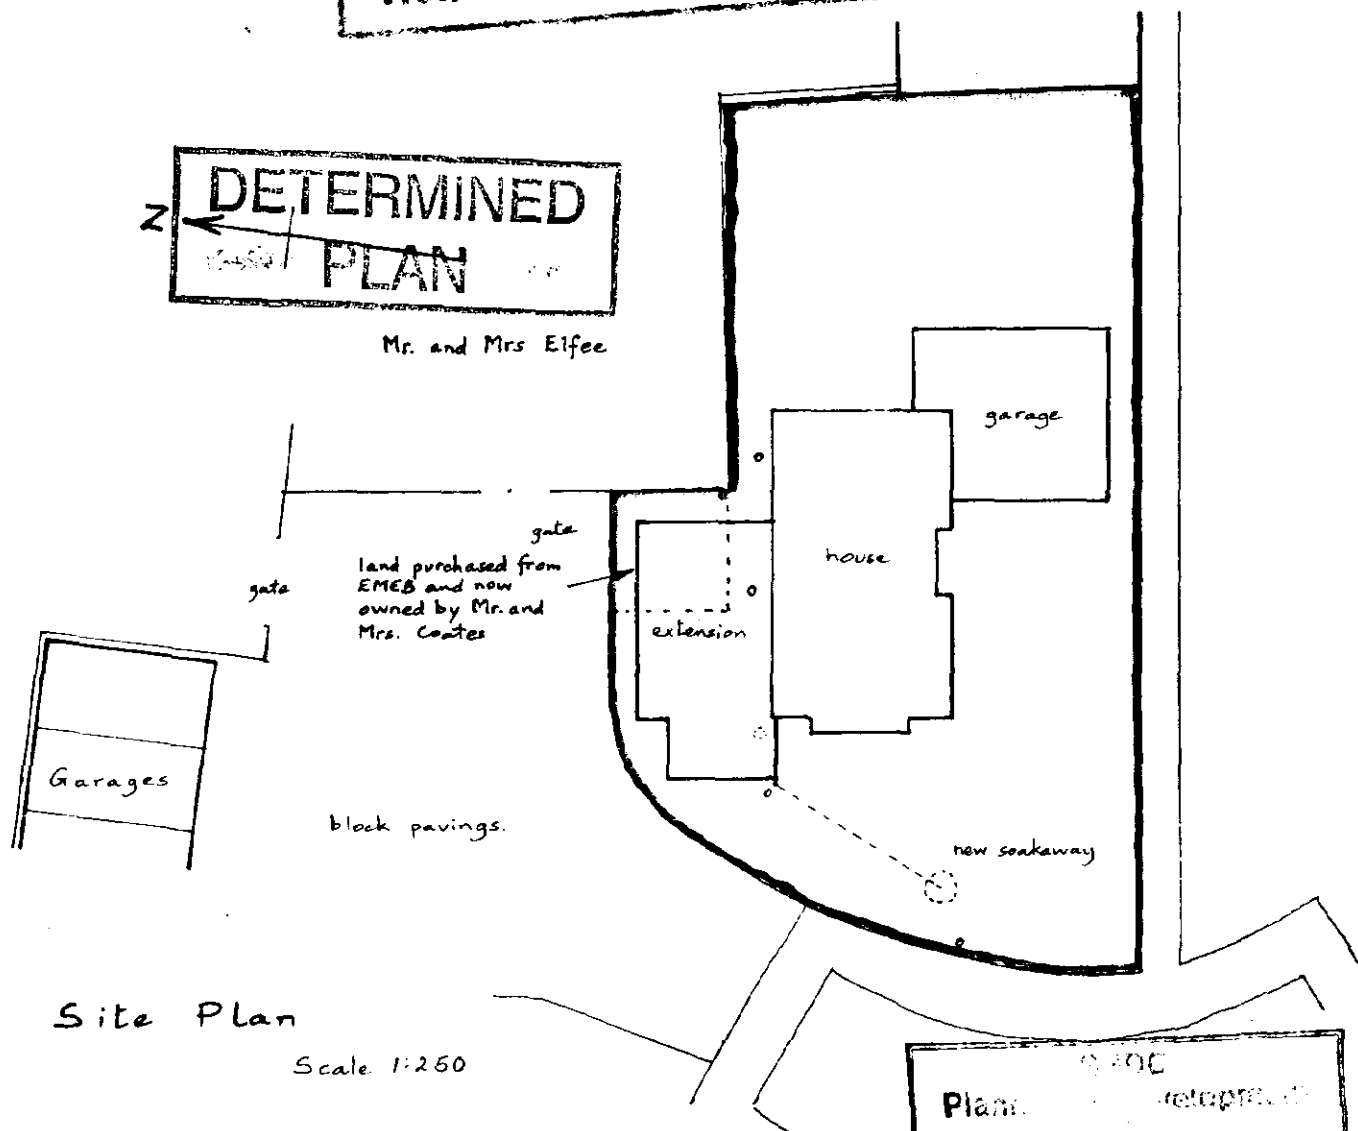

Site Plan

Scale 1:250

Plant.

9.000

telopne, 4

~~4 FEB 2000~~

Ref

1332102

Extension to house,

Mr. and Mrs. A. Coates,

17. The Willows, CROWLAND

Written dimensions to be used in preference to scaled, and all measurements to be verified by checking on site.

Scale

Local Authority Ref.
Planning

Drawing No.
221206 (part)

Building Regulations

Date
Dec. 2002

A. ROFFE

BUILDING DESIGN & PLANS

1, Green Lane,
SPALDING, Lincs. PE11 2YB

Tel: 01775-723 680 ©