





FRONT ELEVATION

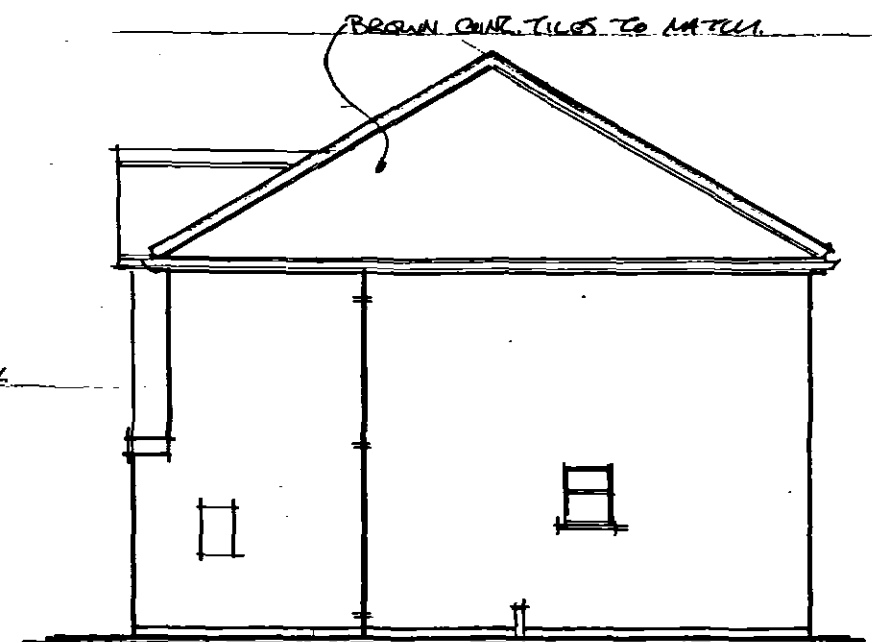


SIDE ELEVATION




REAR ELEVATION

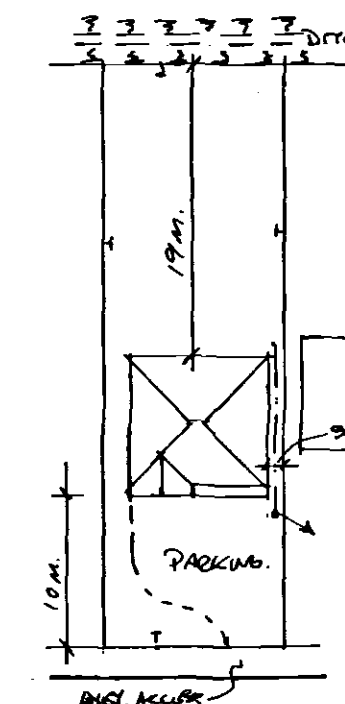


1:500 BLOCK PLAN

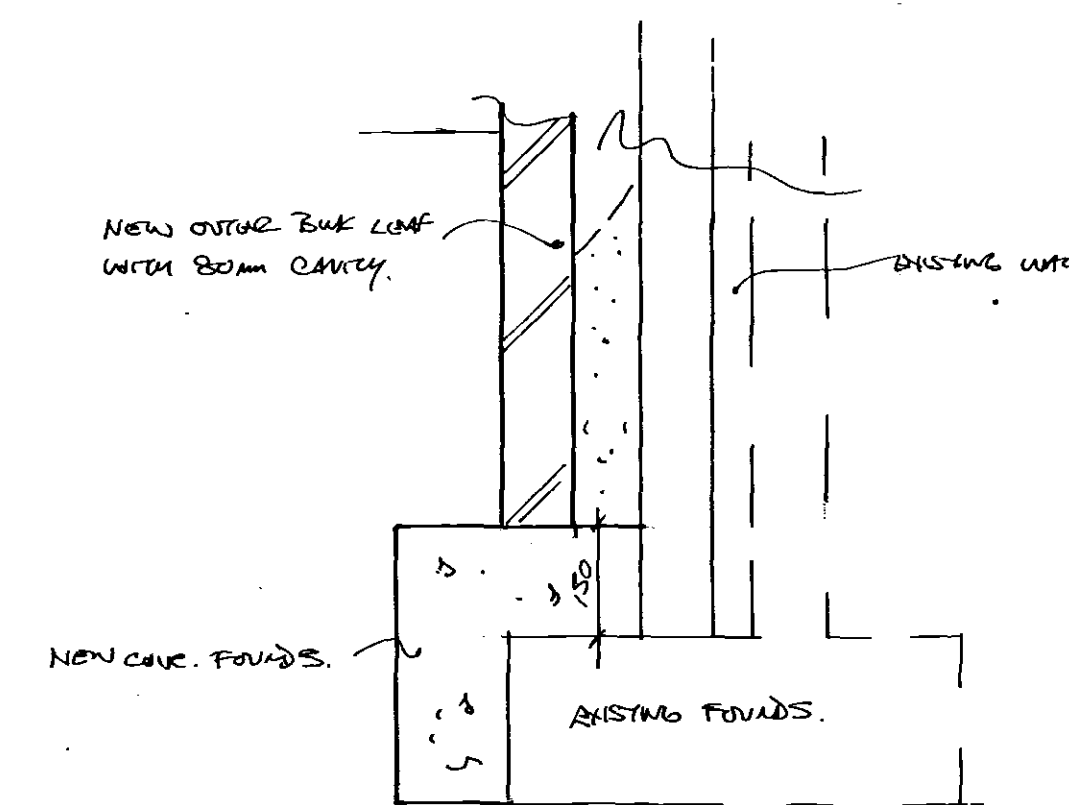


DETAIL OF FOUNDATION

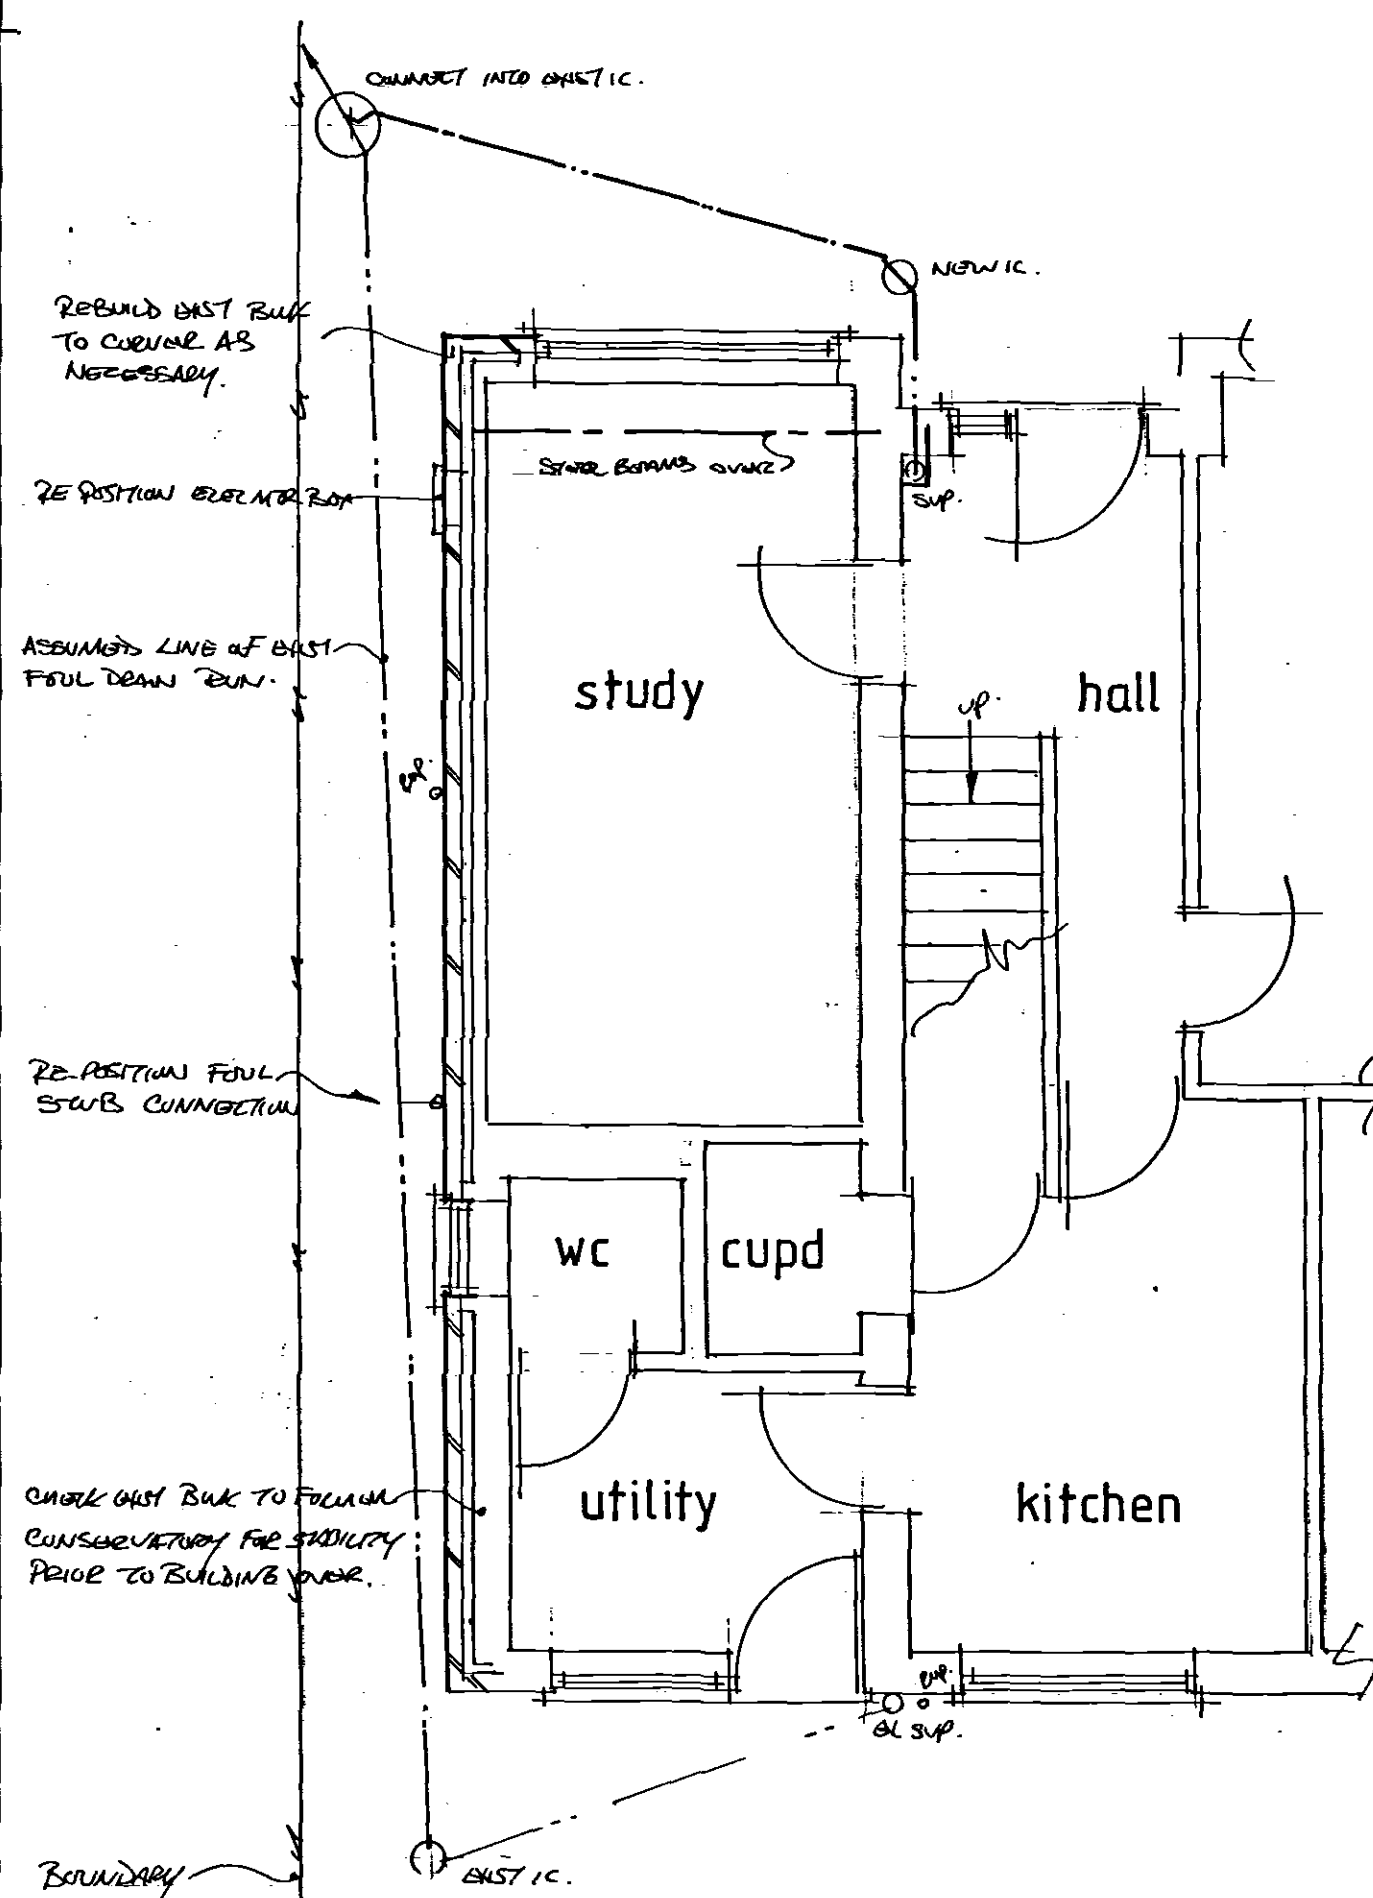

GROUND FLOOR PLAN

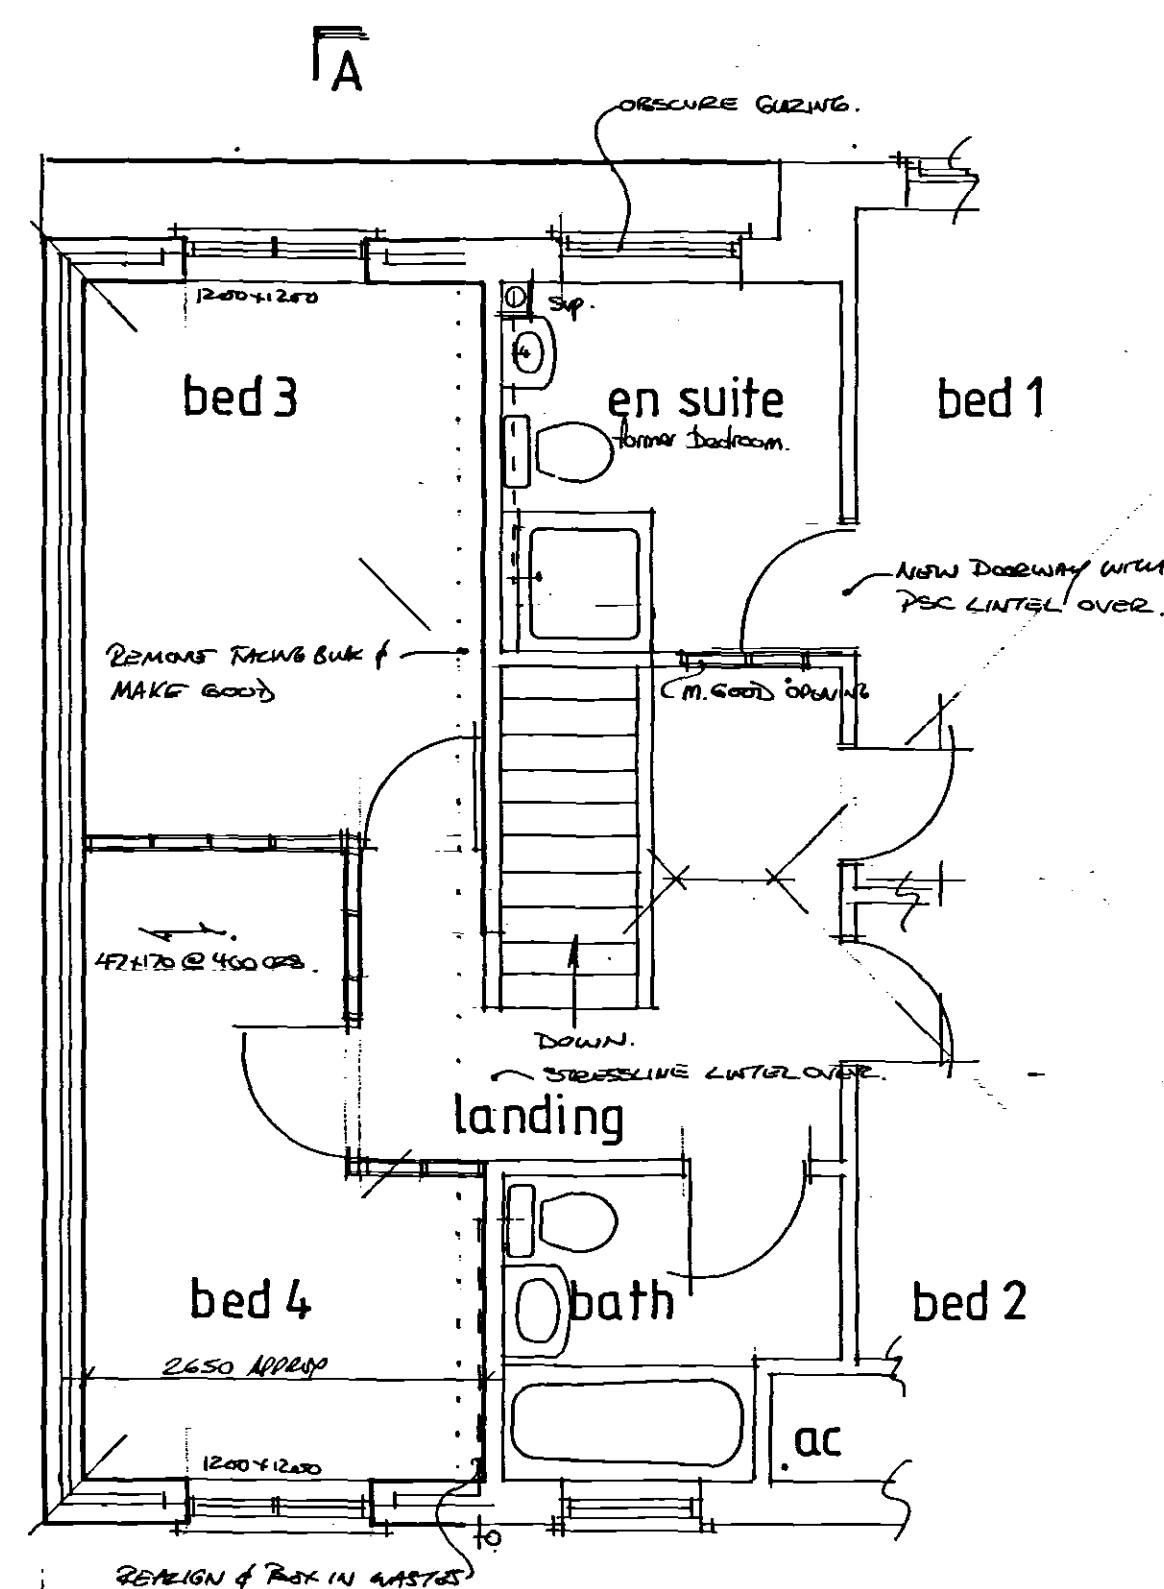

FIRST FLOOR PLAN

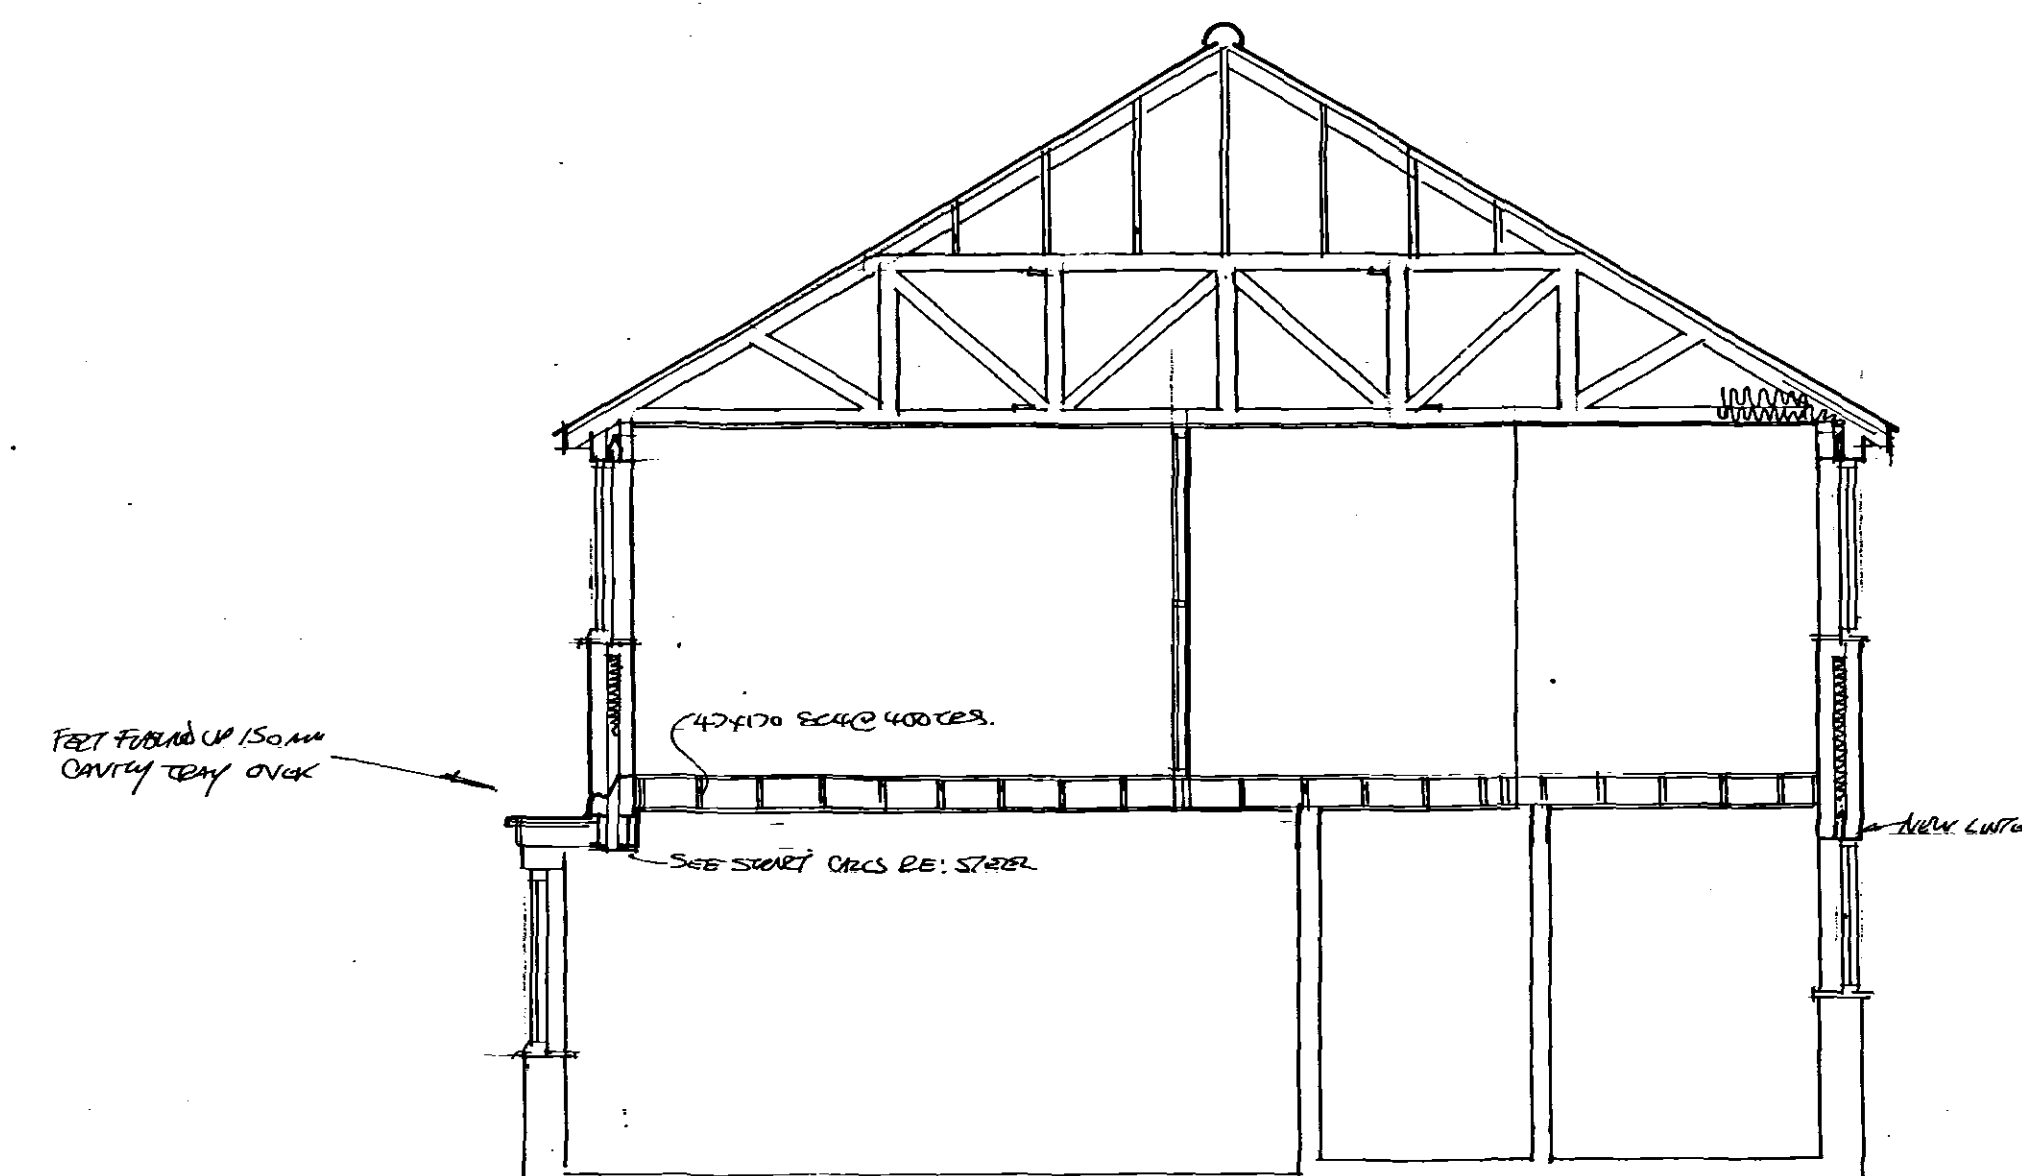

SECTION AA

NOTES:
All dimensions must be checked on site and not scaled from this drawing.

A	Date	Revisions

© Copyright

Robert Barwell
Architectural Design
P.O. Box 67
Bourne Lines
PE10 9XY
Tel No: 01778 425166

Client
MR. P. HARRISON.

Job Title
PROPOSED EXTENSION AT
9, MONKS MEADOW,
CROWLAND,
PETERBOROUGH. PE6 0L3.

Drawing Title
PROPOSED PLANS, ELEVATIONS
AND SECTION.
**DETERMINED
PLAN**

Scale 1:50, 1:100.

SHDC
PLANNING & DEVELOPMENT
17 NOV 2003
Ref. 1374/03

Orig. No. 03/0370
Rev.

TO BE READ IN CONJUNCTION WITH STRUCTURAL CALCULATIONS.