
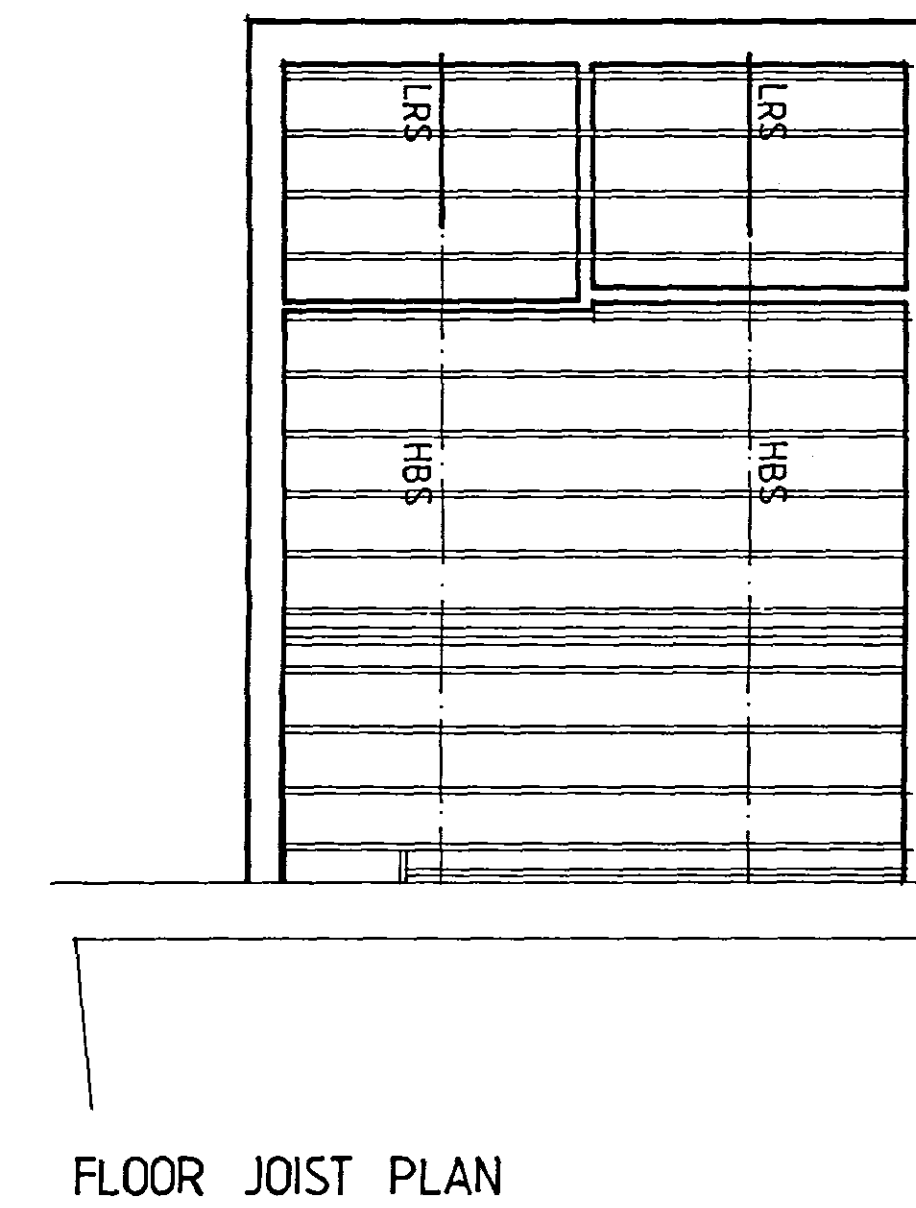
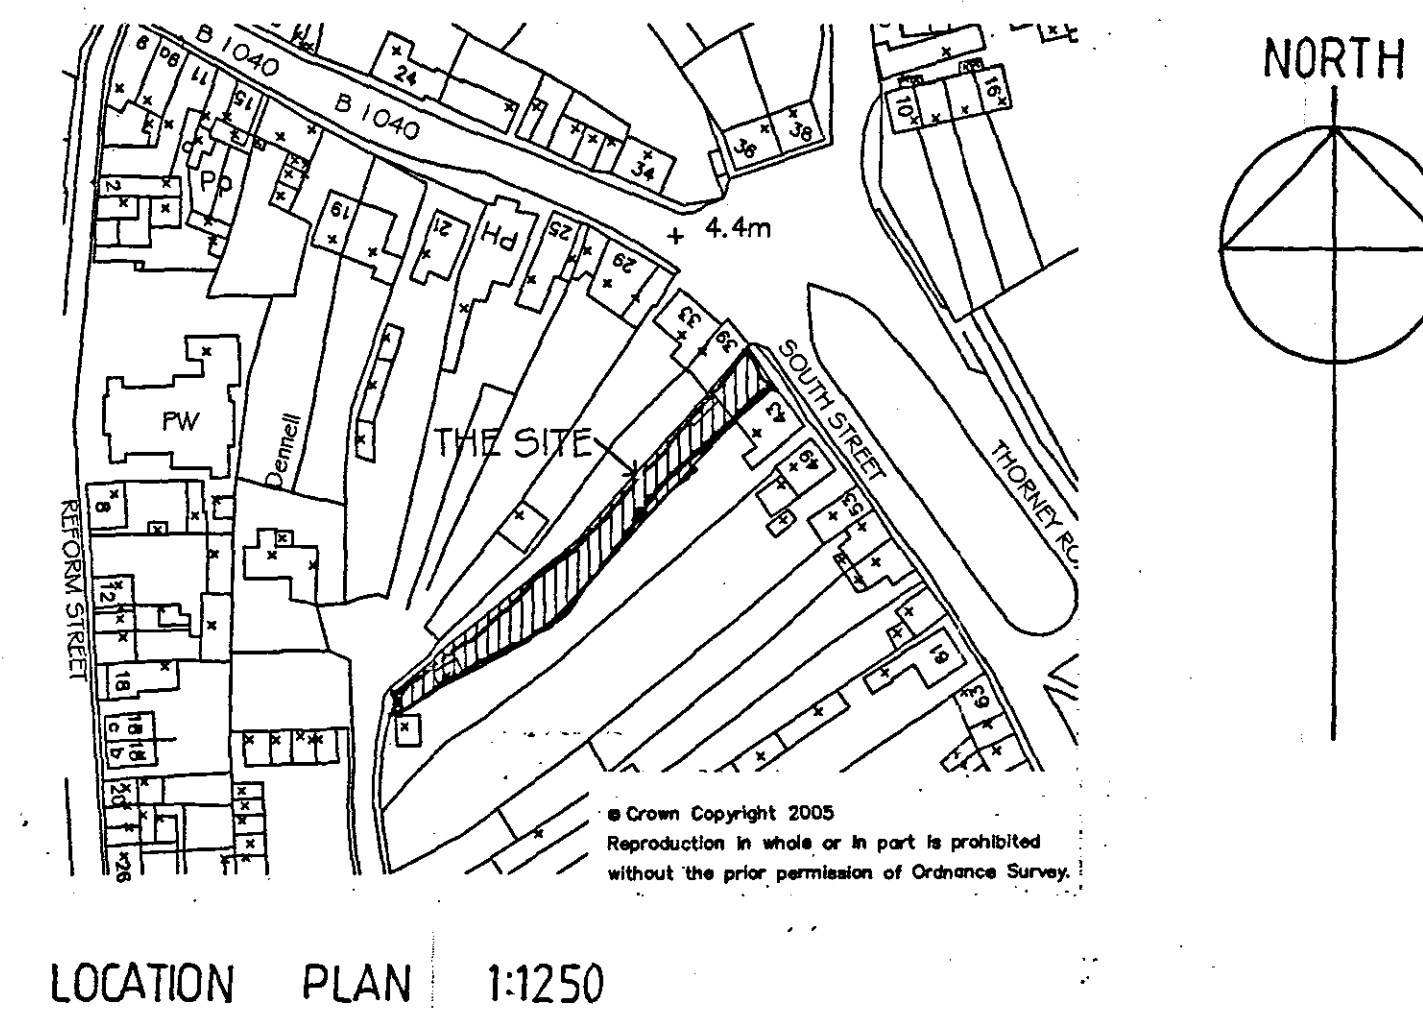
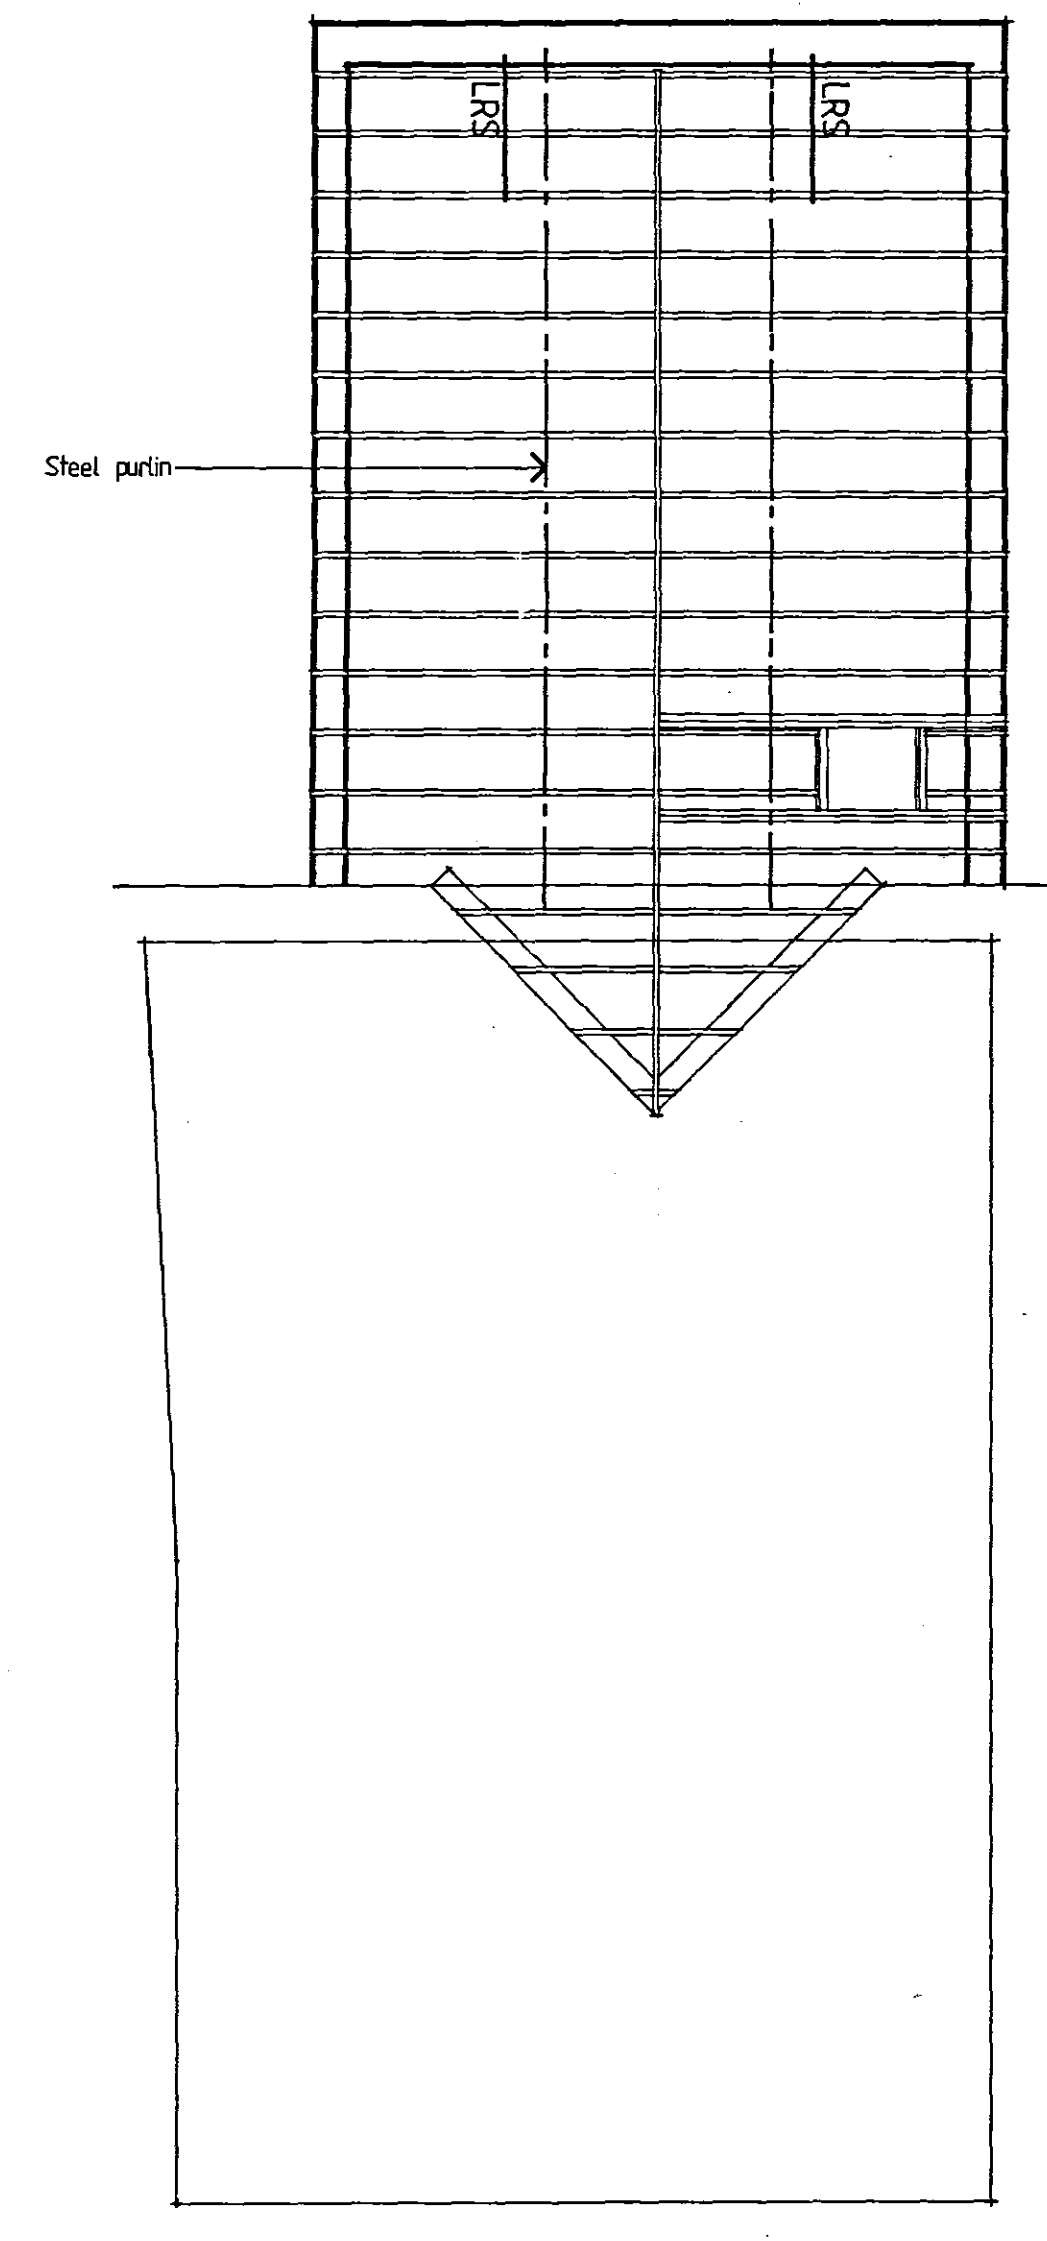
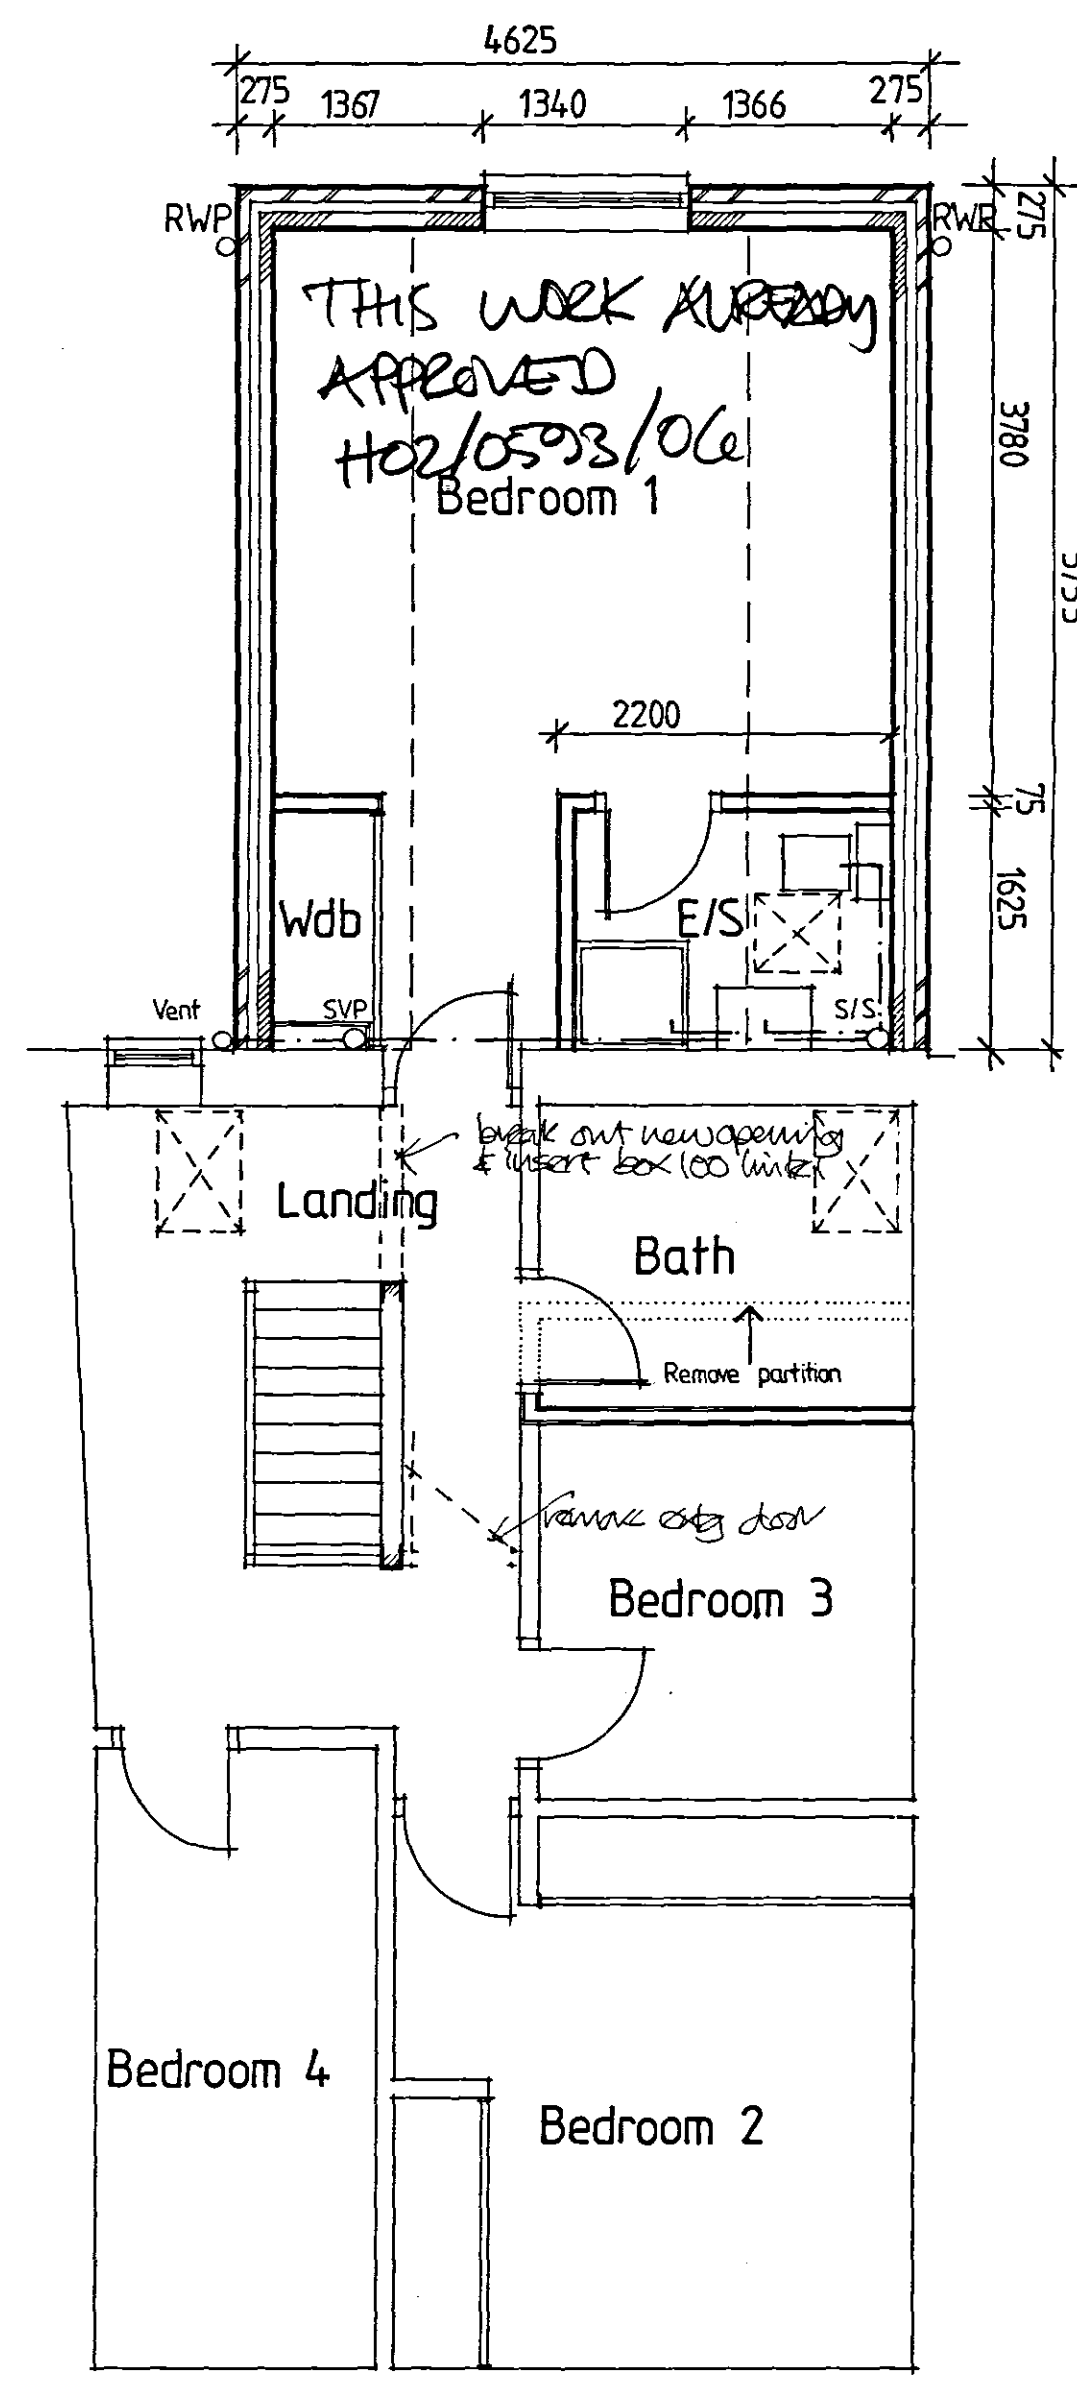
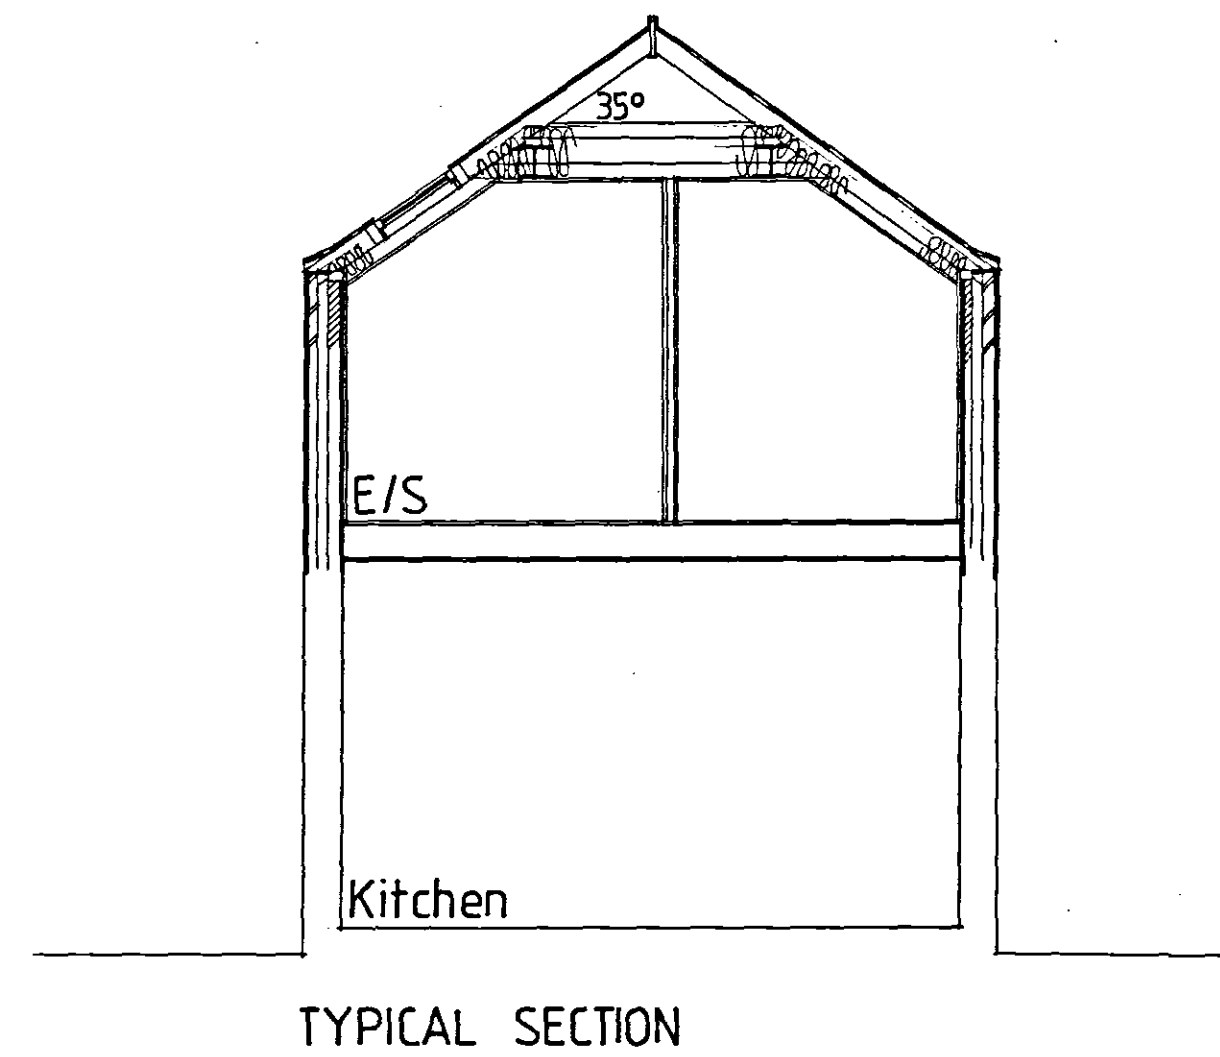


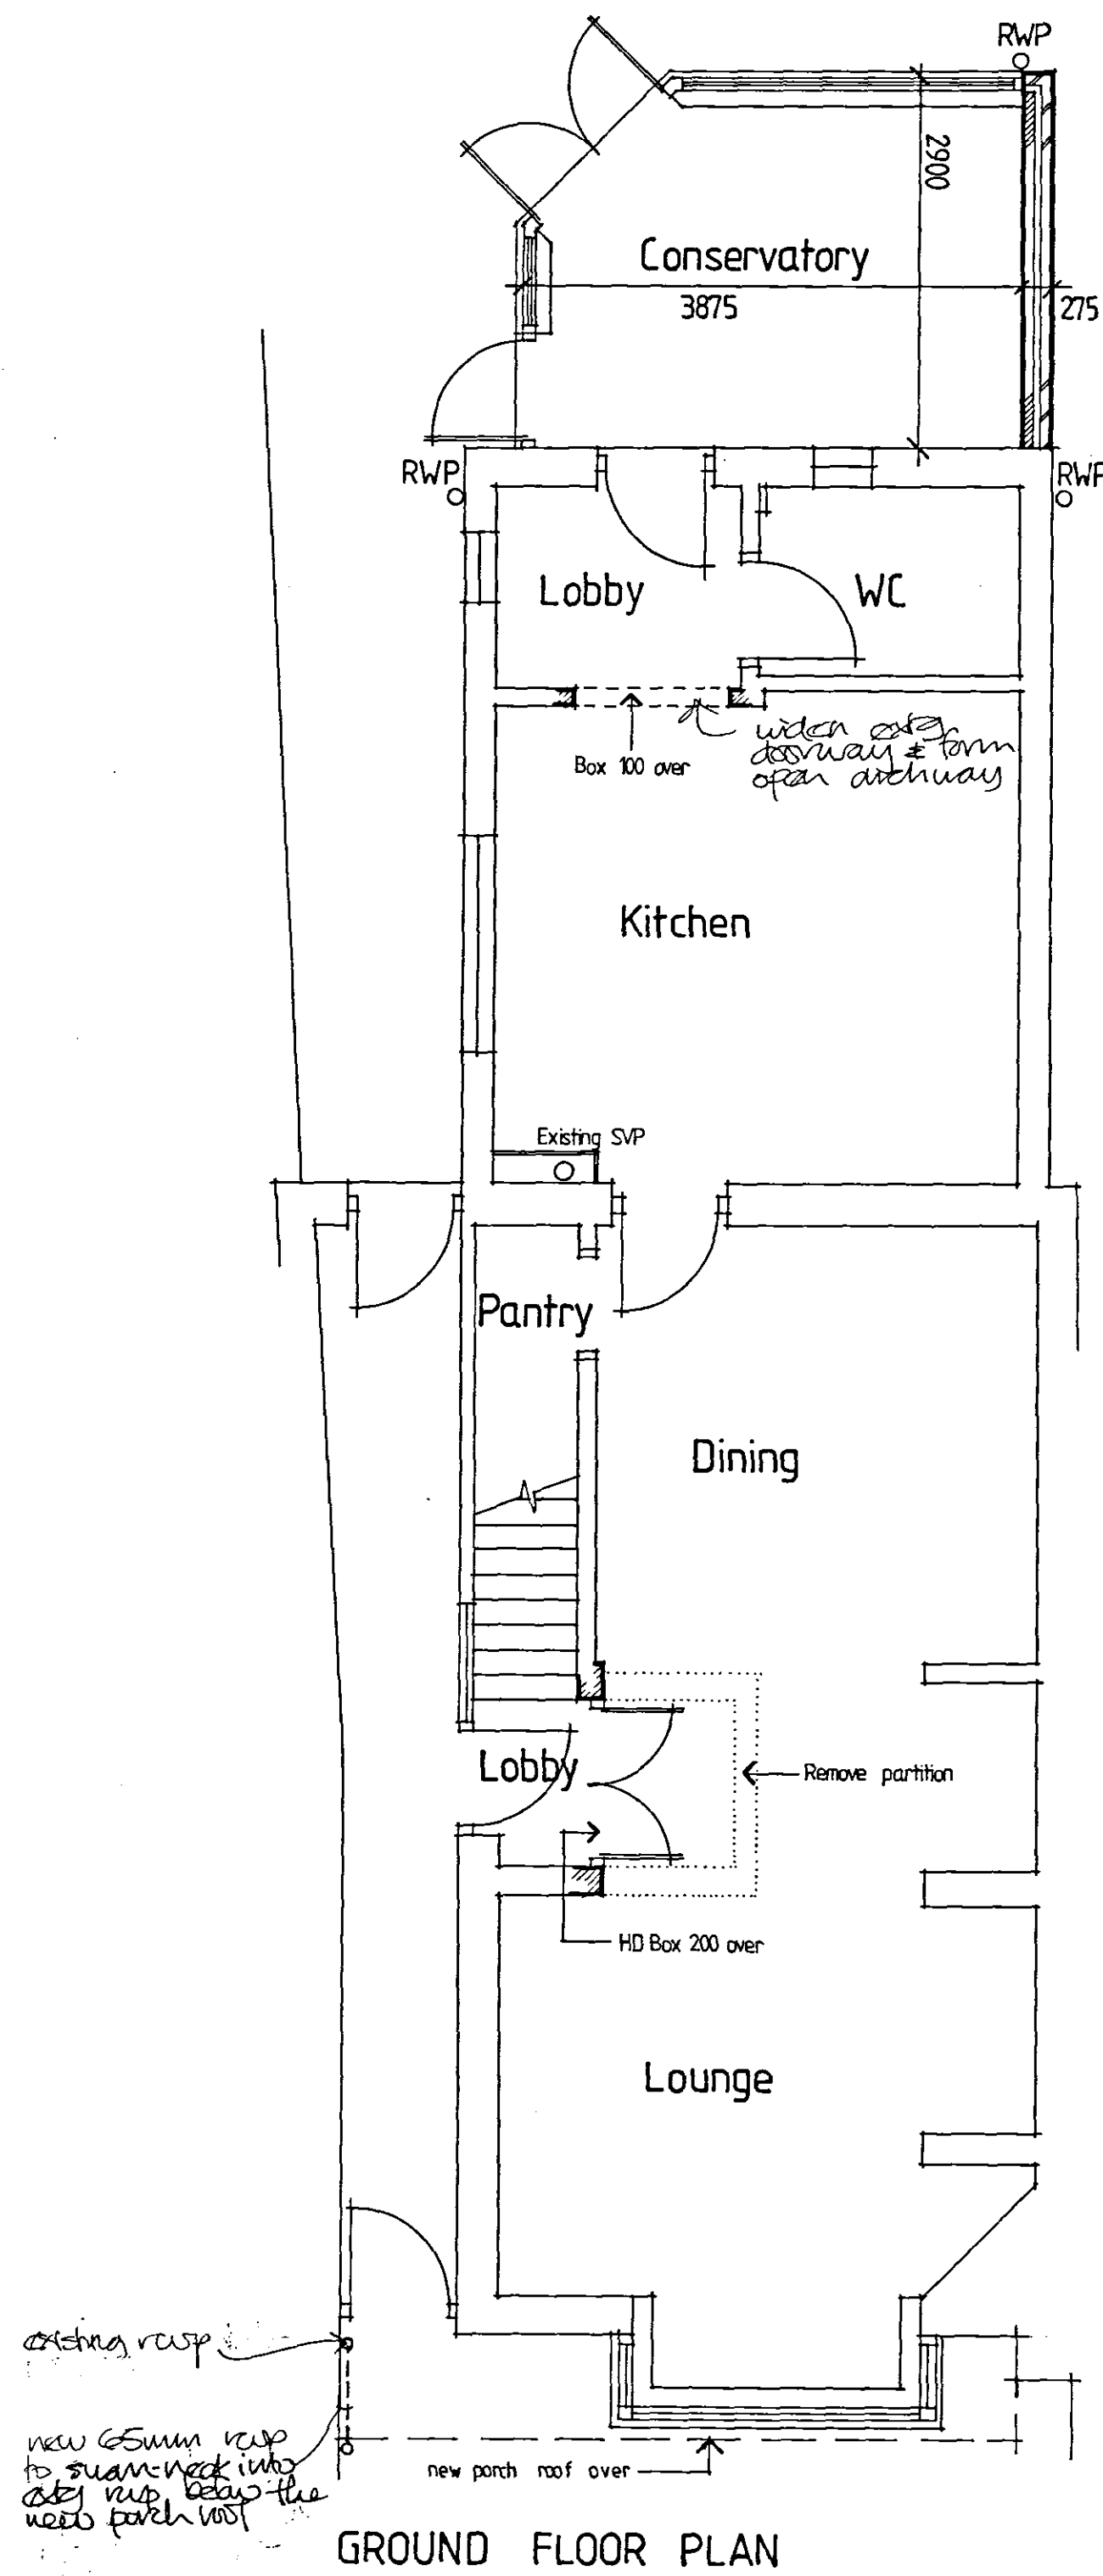

SHDC
PLANNING & DEVELOPMENT
- 5 OCT 2006
Ref. 1396106

A Insulation amended. 15/09/06

Trevor A Clay RIBA Ltd
Chartered Architects
14 Old Fendike Road
Weston Hills
SPALDING
Lincolnshire PE12 6DD

Tel/Fax: 01406 380027 Mob: 07776 597975 Email: trevorclay@btccali.co.uk

project: PROPOSED ALTERATIONS AND EXTENSIONS TO 41 SOUTH STREET, CROWLAND FOR MR G COLEY

drawing: GROUND AND FIRST FLOOR PLAN, ROOF AND JOIST PLANS AND CROSS SECTION

date: 17 August 06 proj. no: 06/475/PA
scale: 1:50 drg. no: 003 rev: A

DETERMINED PLAN