




FRONT ELEVATION FACING BRICK

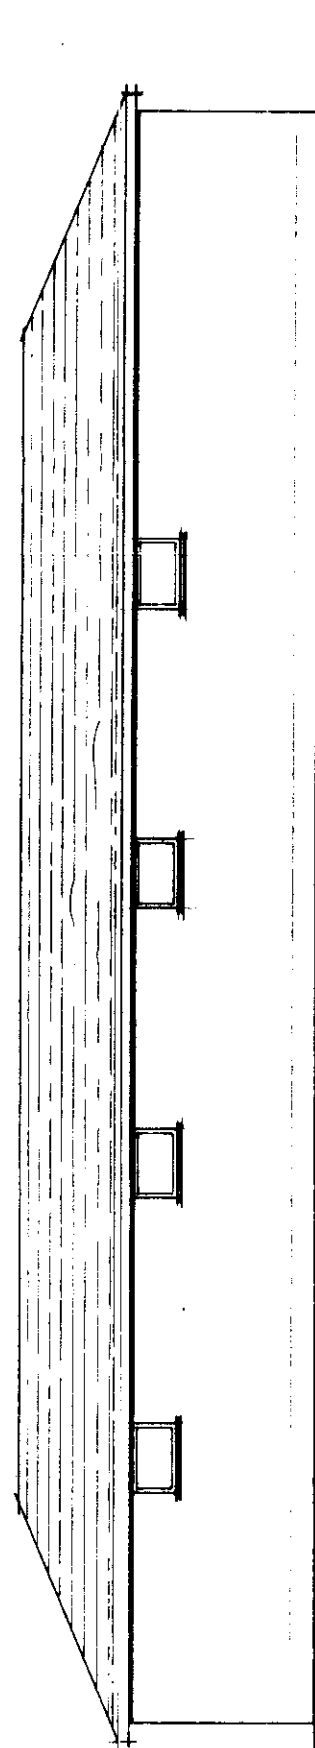


REAR ELEVATION RENDER

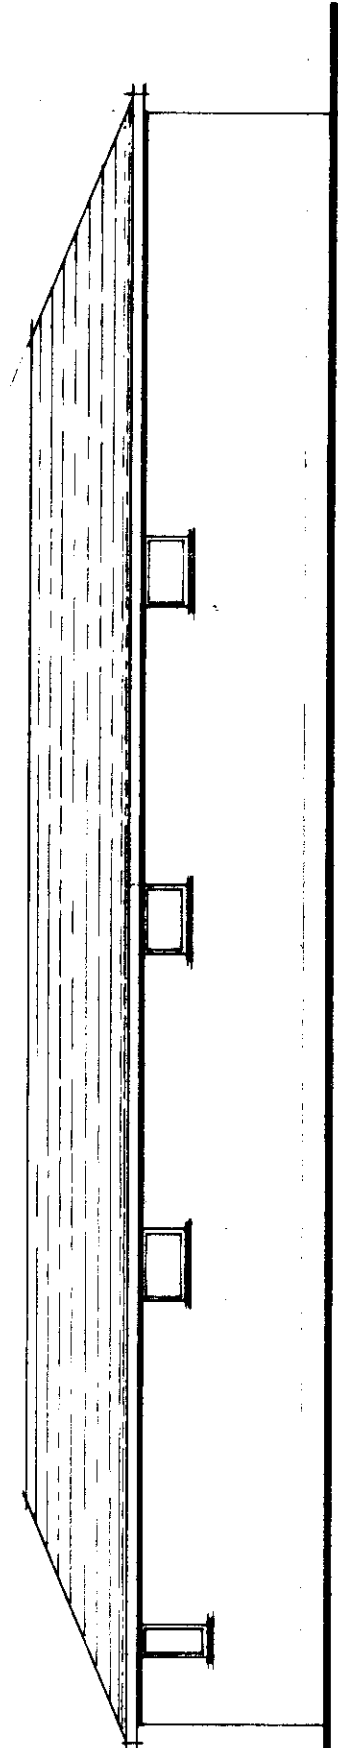

SIDE ELEVATION RENDER

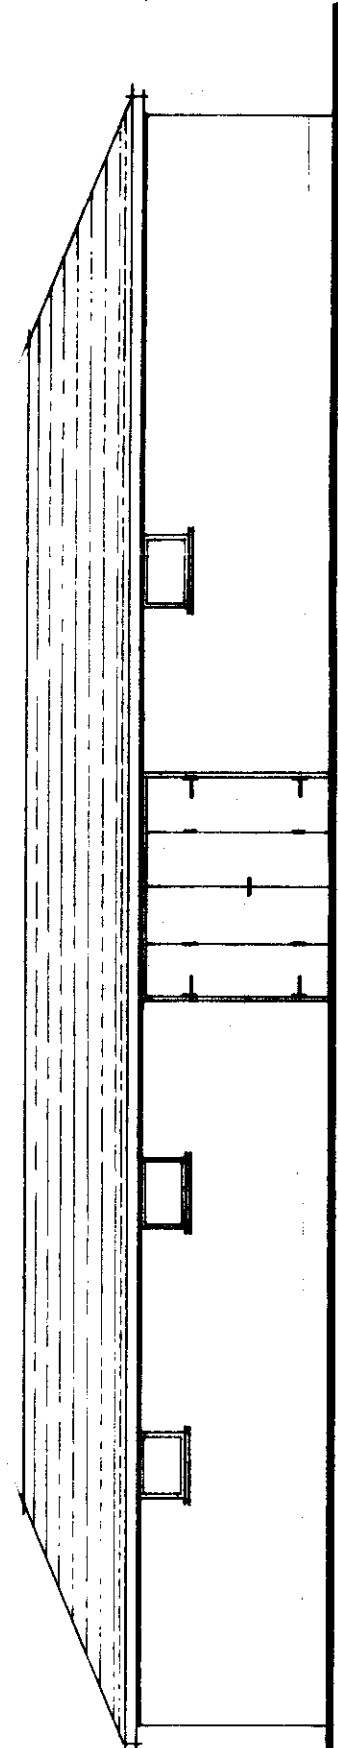

SIDE ELEVATION FACING BRICK

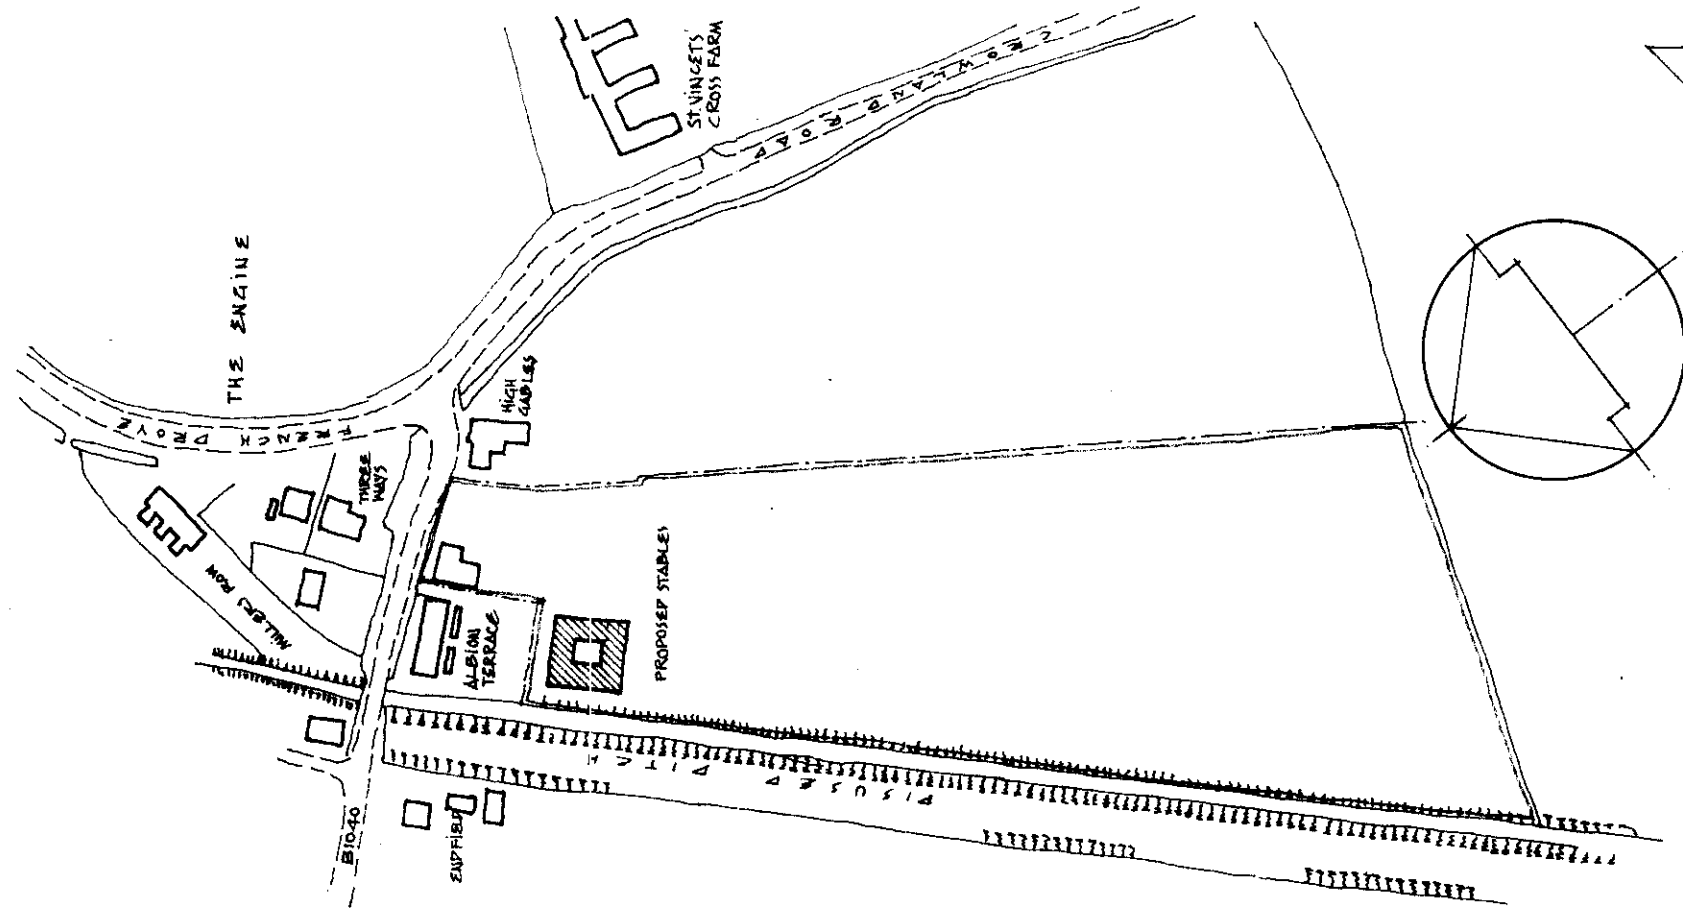


SITE LOCATION PLAN


Re tan

PROPOSED STABLES
AT: THE RAAS
NEENE TERRACE
SOUTH HOLLAND Lincs.
FOR: MR & MRS COOMAN.
SCALE: 1:100 DATE: NOV 2000
DRAWING NO: 011R/PA/02
PETER J WOOD DRAUGHTSMAN

1434100

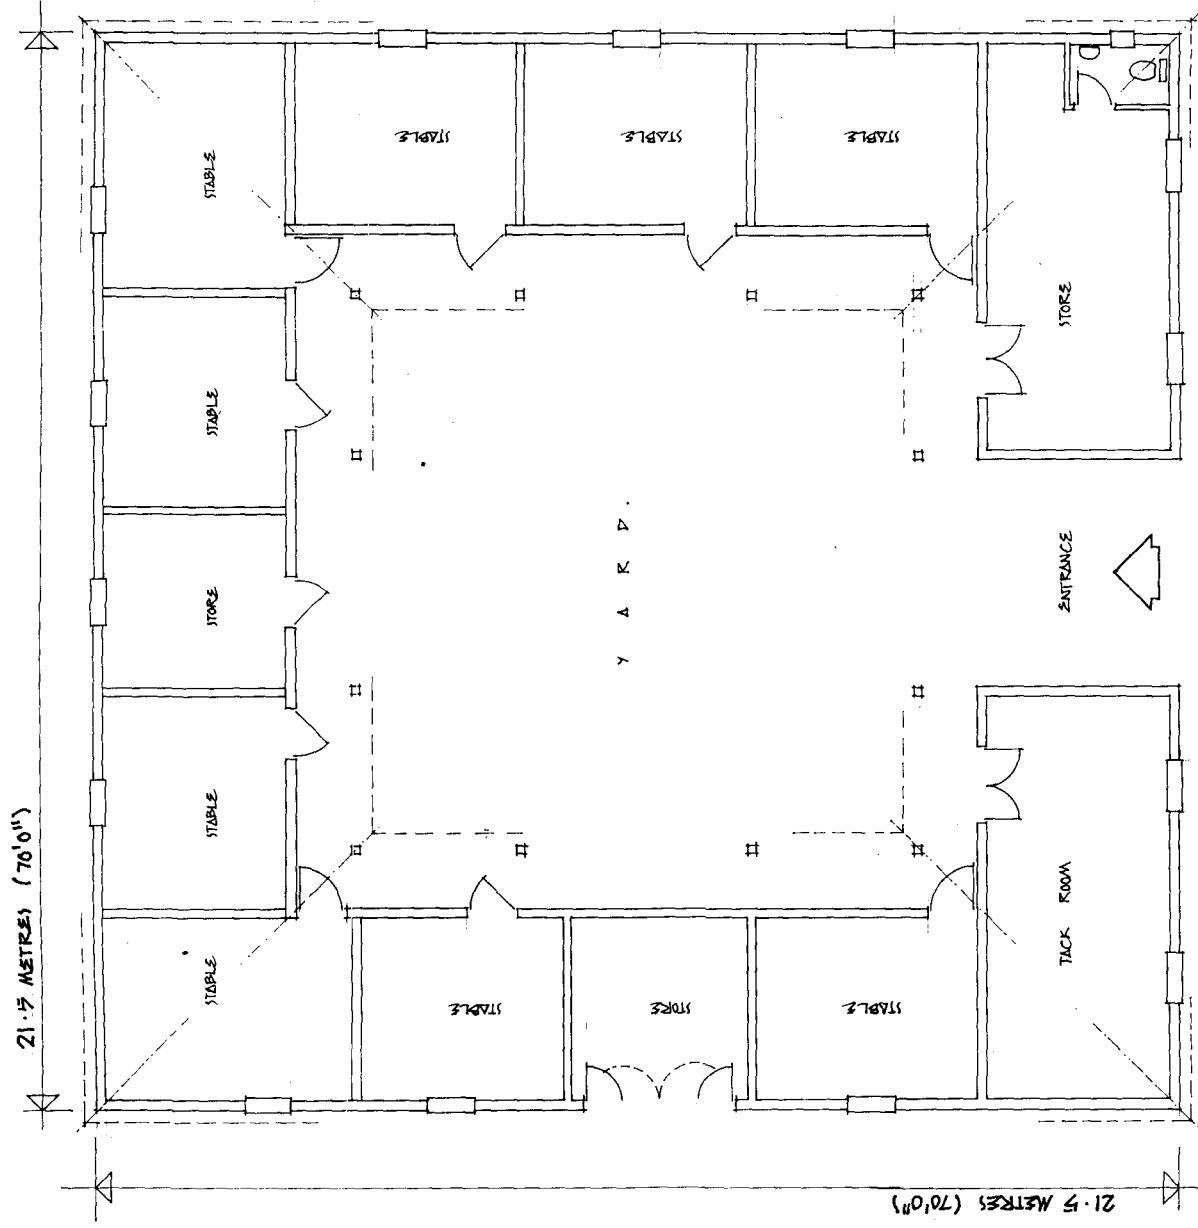

P L A N

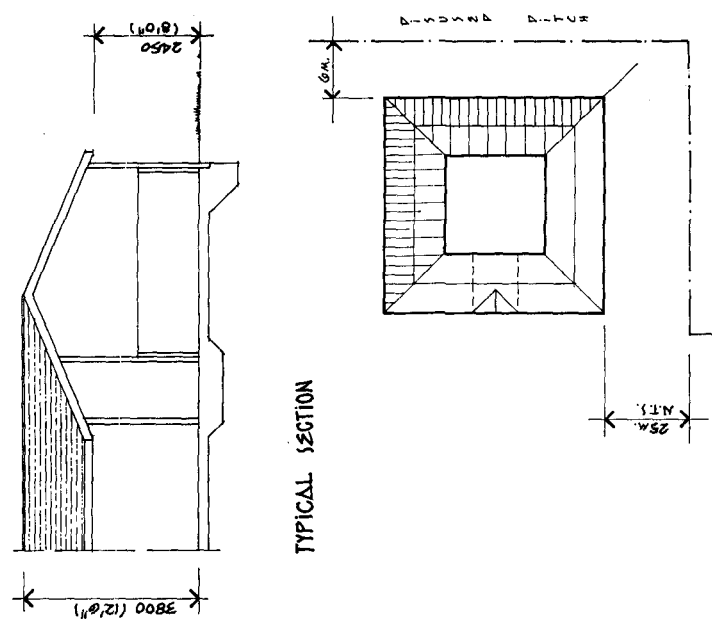


TYPICAL SECTION

SITE PLAN 1:500
 SHOWS PROPOSED LOCATION
 OF STABLES IN RELATION
 TO SURROUNDING AREAS
 PLANNING NO. 01R/PA/02


H02/1134/00

PROPOSED STABLES
 AT THE RANCH
 NEAR TERRELL
 DISTRICT OF KENYA
 FOR MR. A. M. GORDON
 SCALE: 1:100 DATE: NOV 2000
 PREPARED BY: 01R/PA/01 A


LINE OF SETTLEMENT

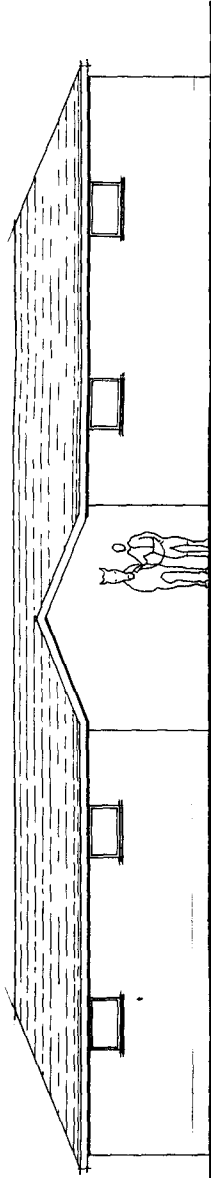


FRONT ELEVATION FACING BRICK

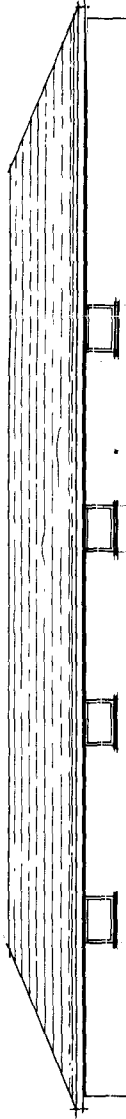

REAR ELEVATION KENNER

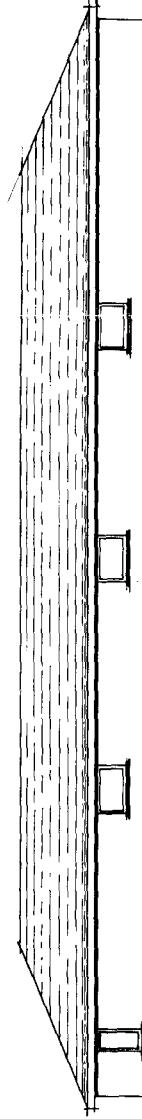


SIDE ELEVATION KENNER

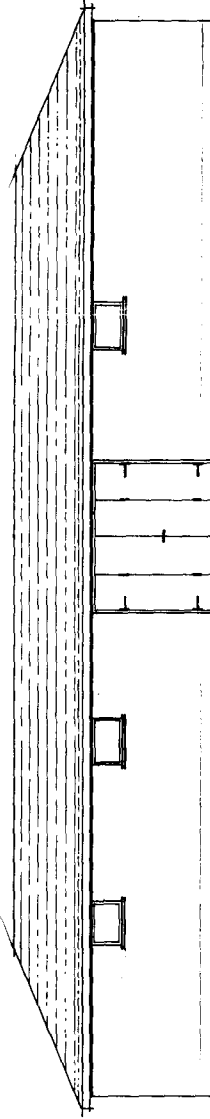

SIDE ELEVATION FACING BRICK

1134100

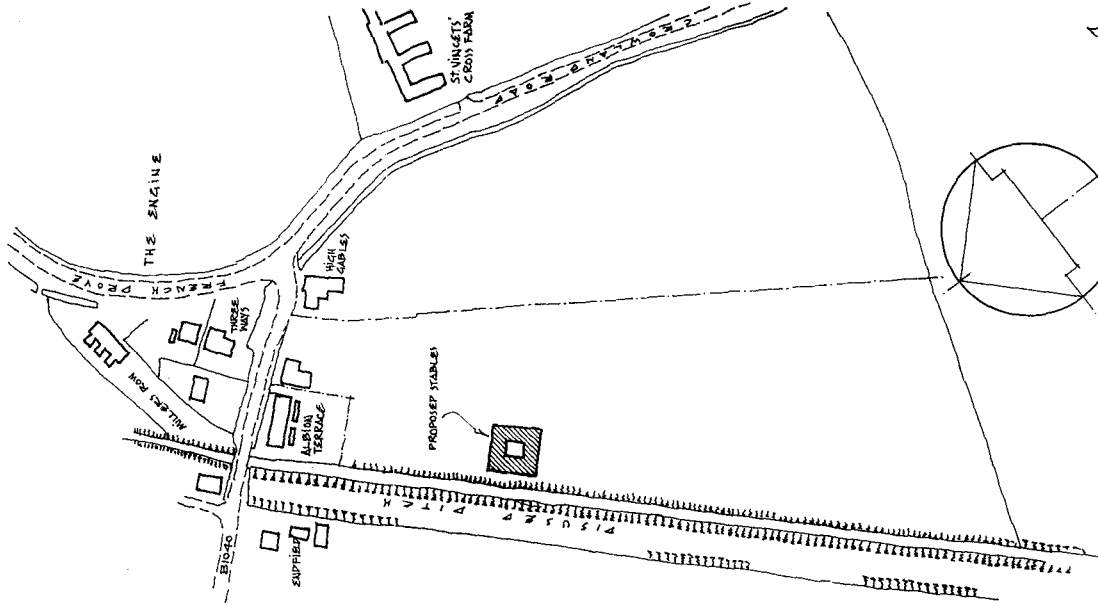

SITE LOCATION PLAN

PROPOSED STABLES
AT THE FARM
ON THE CORNER
OF SOUTH WILLOW LANE
FOR MR & MRS GORMAN
SCALE: 1:100 DATE: APR 2000