

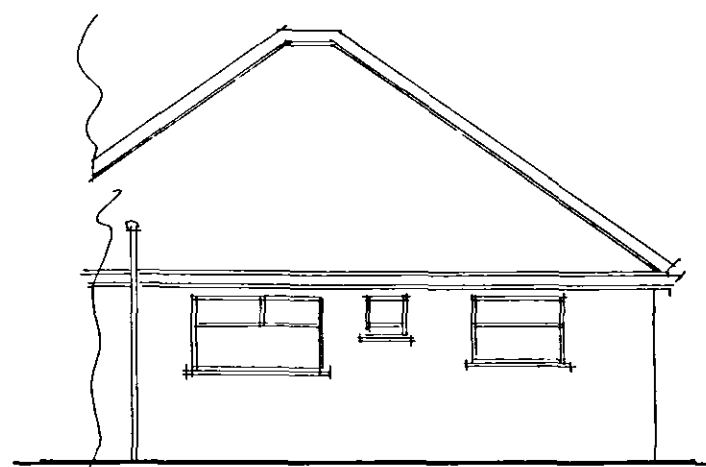
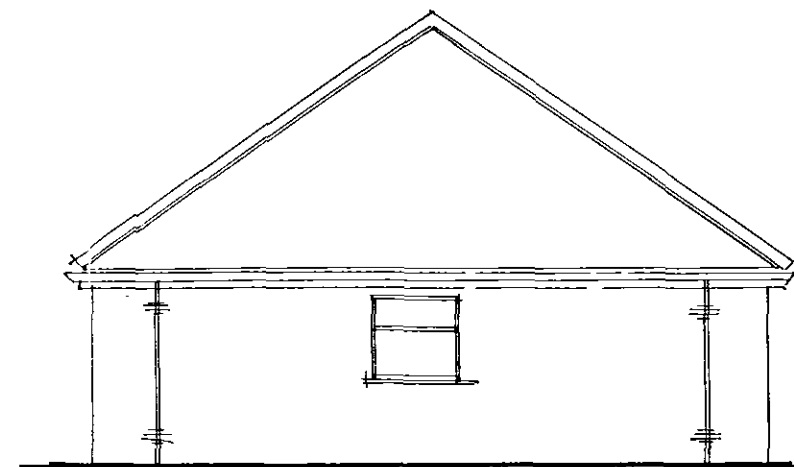


NOTES:
All dimensions must be checked on site and not scaled from this drawing.

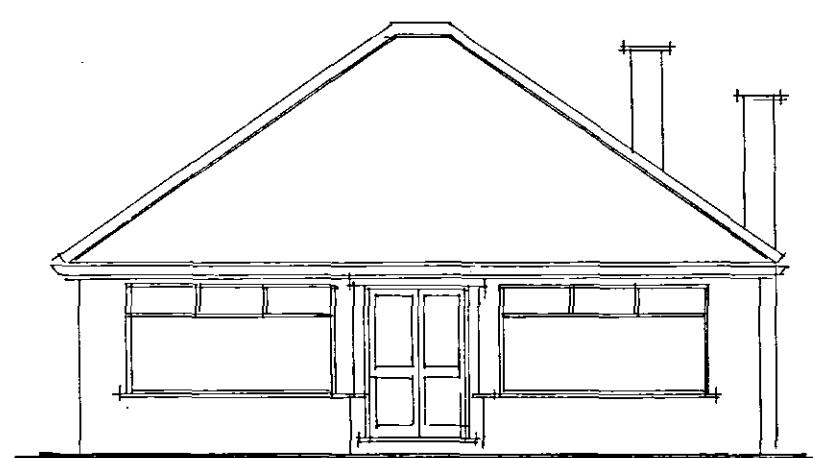


EXISTING ELEVATIONS

BROWN RESKIND 40/PENKIN CONC. TILES TO MATCH.

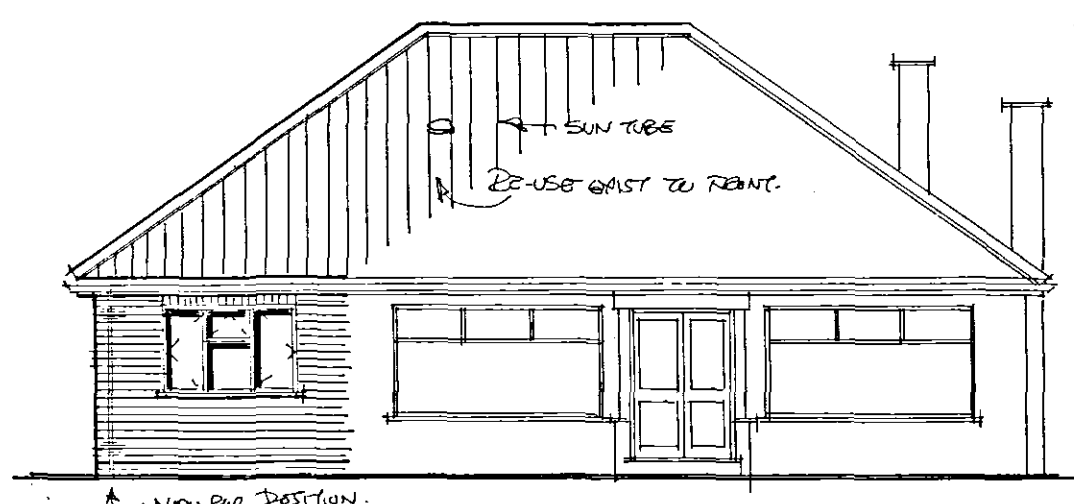


FRONT ELEVATION

2x10 FASCIA/SOFFIT.

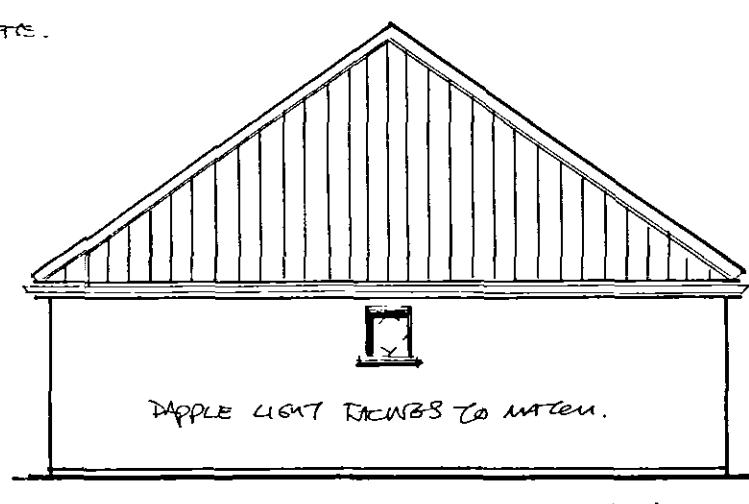


SIDE ELEVATION

WHITE SQUARELINE TANKWARE TO MATCH.

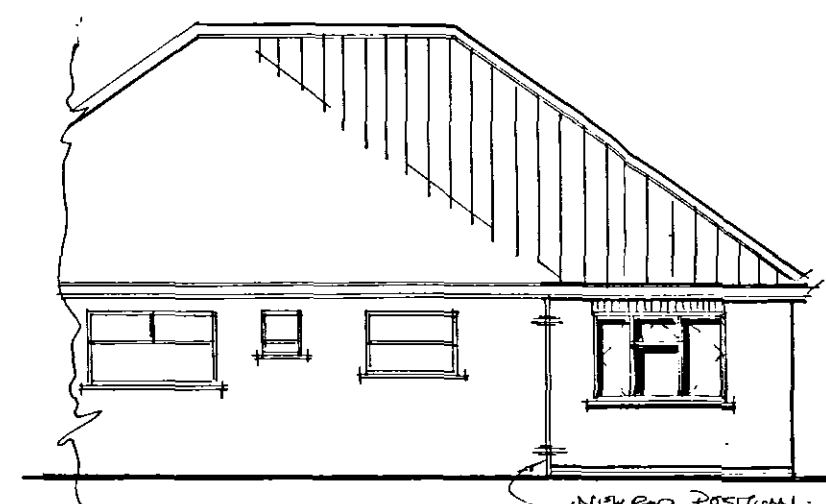


REAR ELEVATION

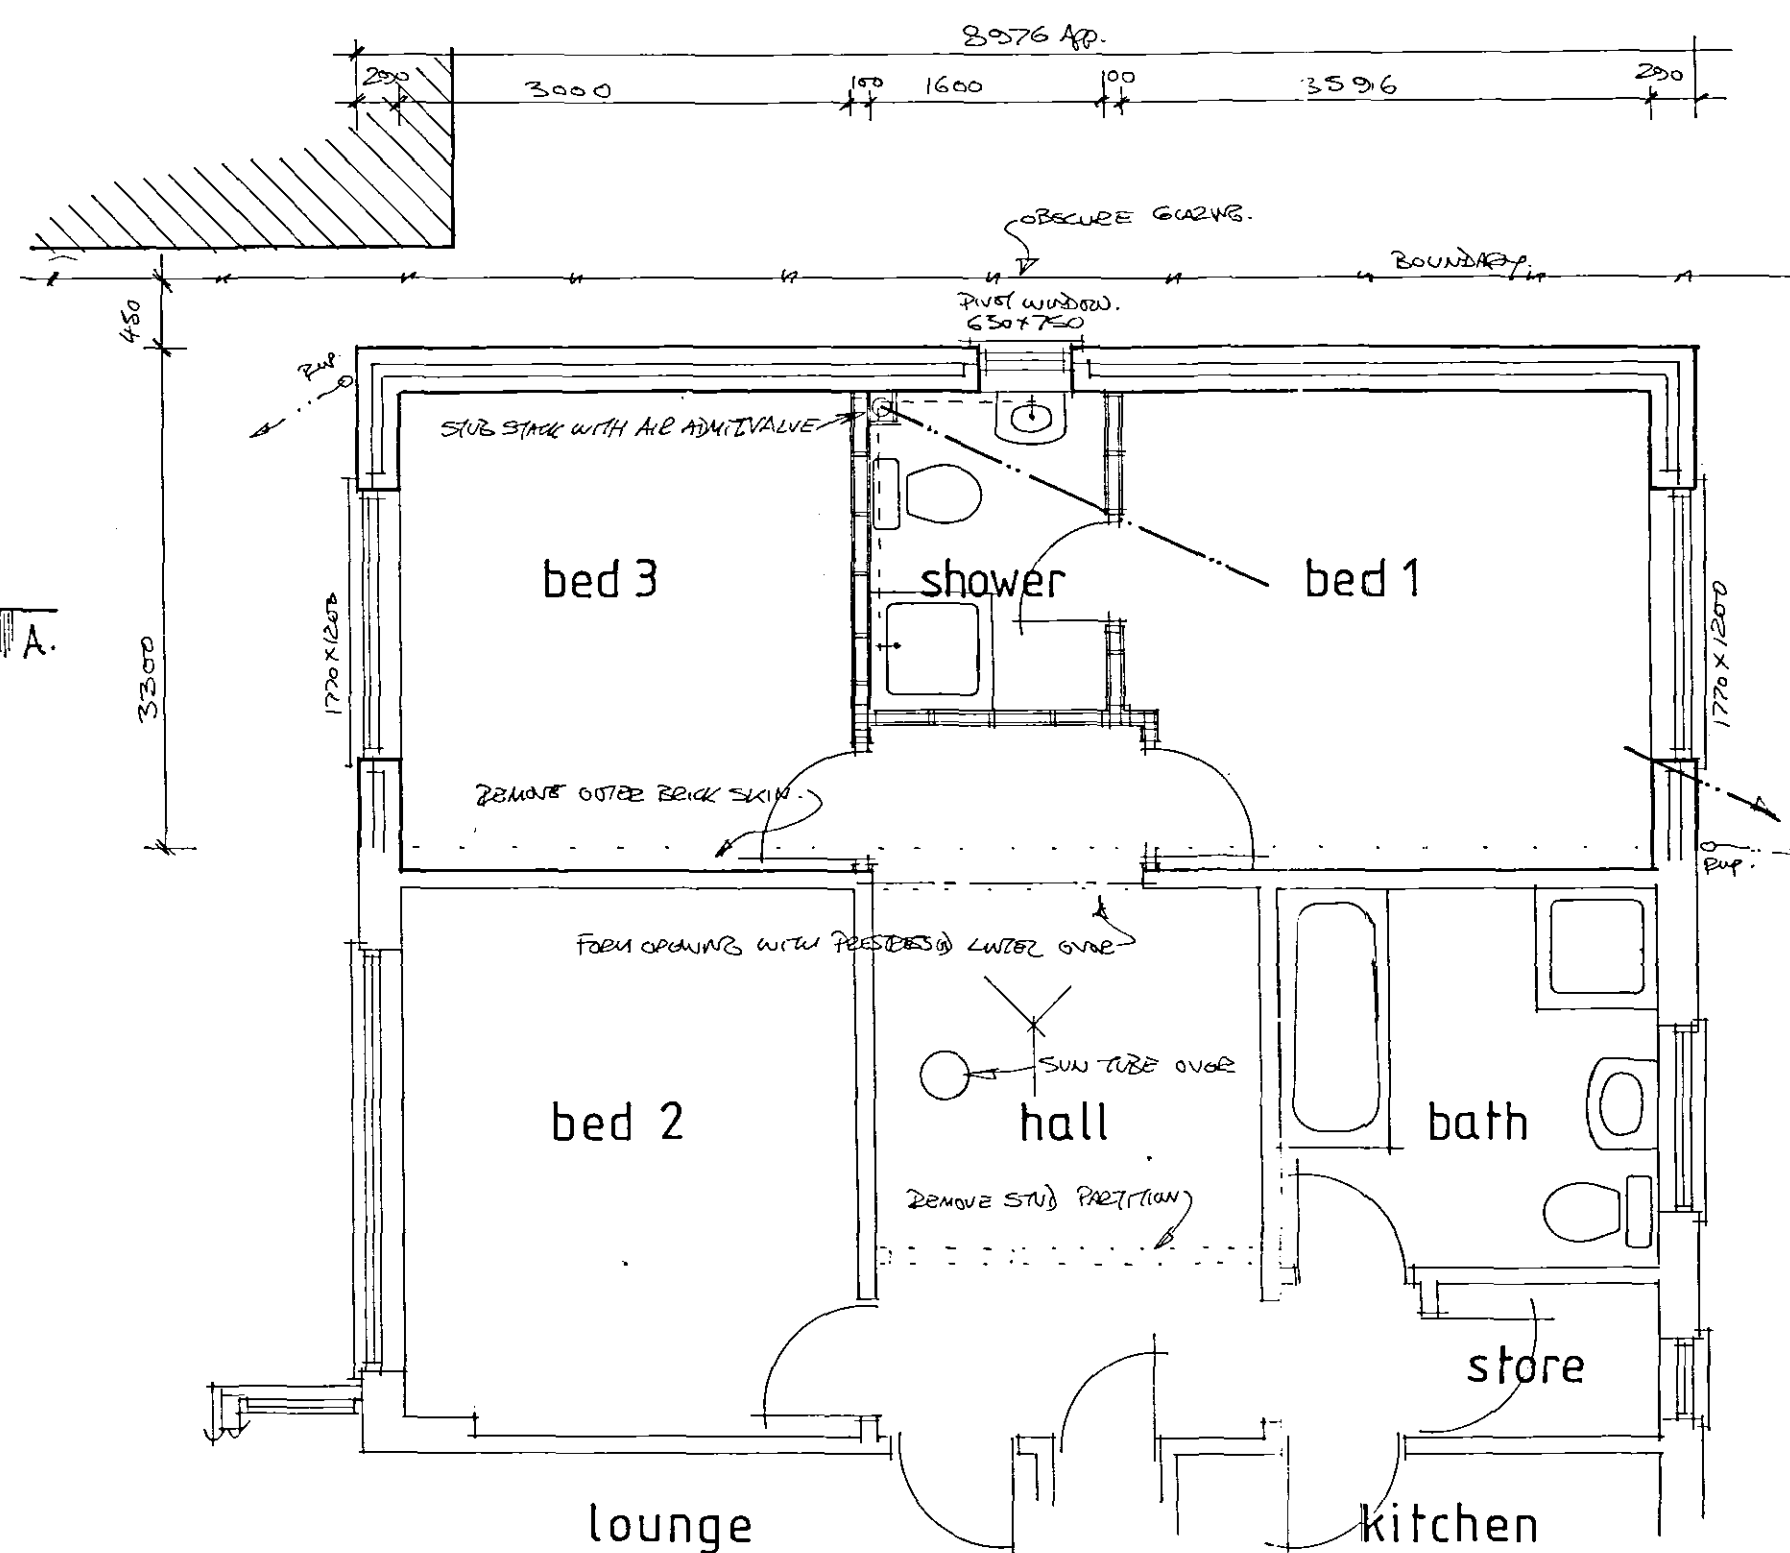


GROUND FLOOR PLAN


TO BE READ IN CONJUNCTION WITH CONSTRUCTION NOTES

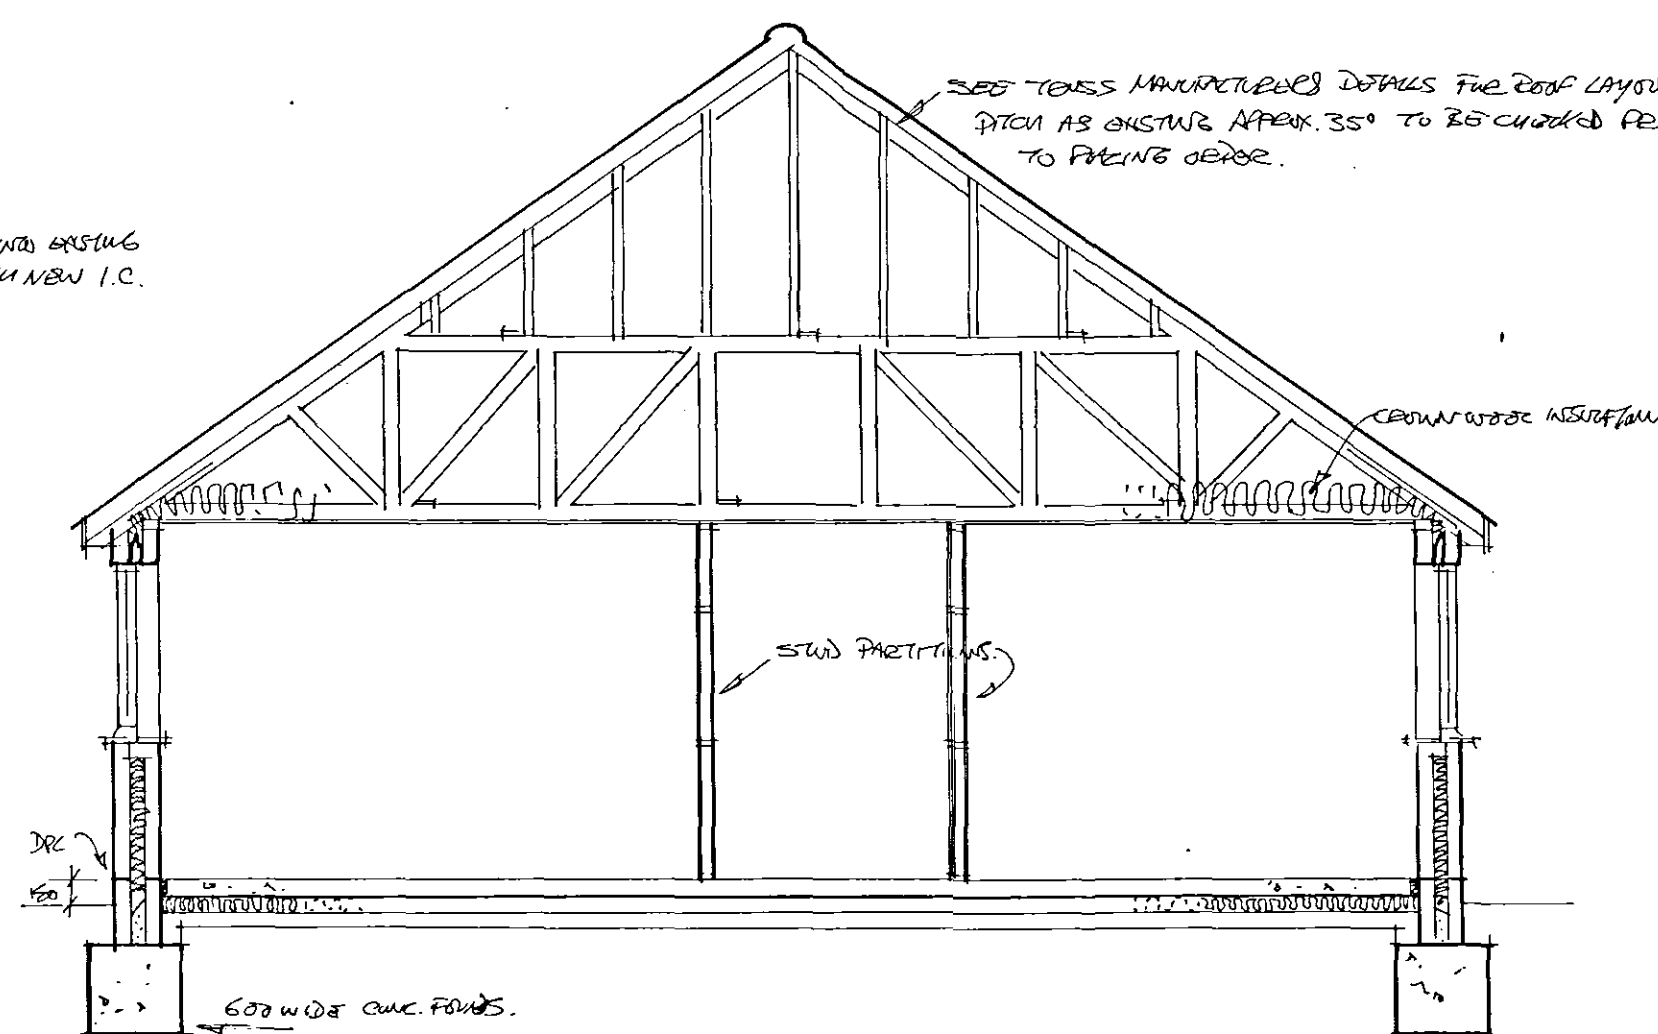

SECTION AA

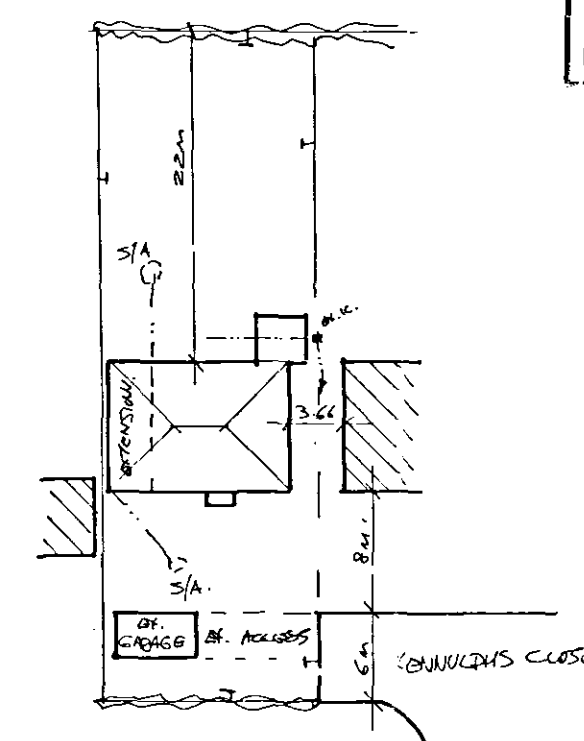

1:500 SITE PLAN

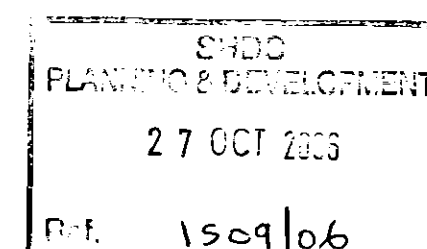

Robert Barwell
Architectural Design Ltd
P.O. Box 67
Bourne Lines
PE10 9XY
Tel No: 01778 571 868

Client
MR & MRS. S. BURTEN.

Job Title
PROPOSED EXTENSION AT:
GRESHAM,
KENNULPHS CLOSE,
CROWLAND
PE6 0RD.

Drawing Title
PROPOSED PWS, SECTION
AND ELEVATIONS.

Scale
1:50, 1:100

Date OCT. 2006 Drawn by [Signature]

Drg No. 06/0583 Rev.