


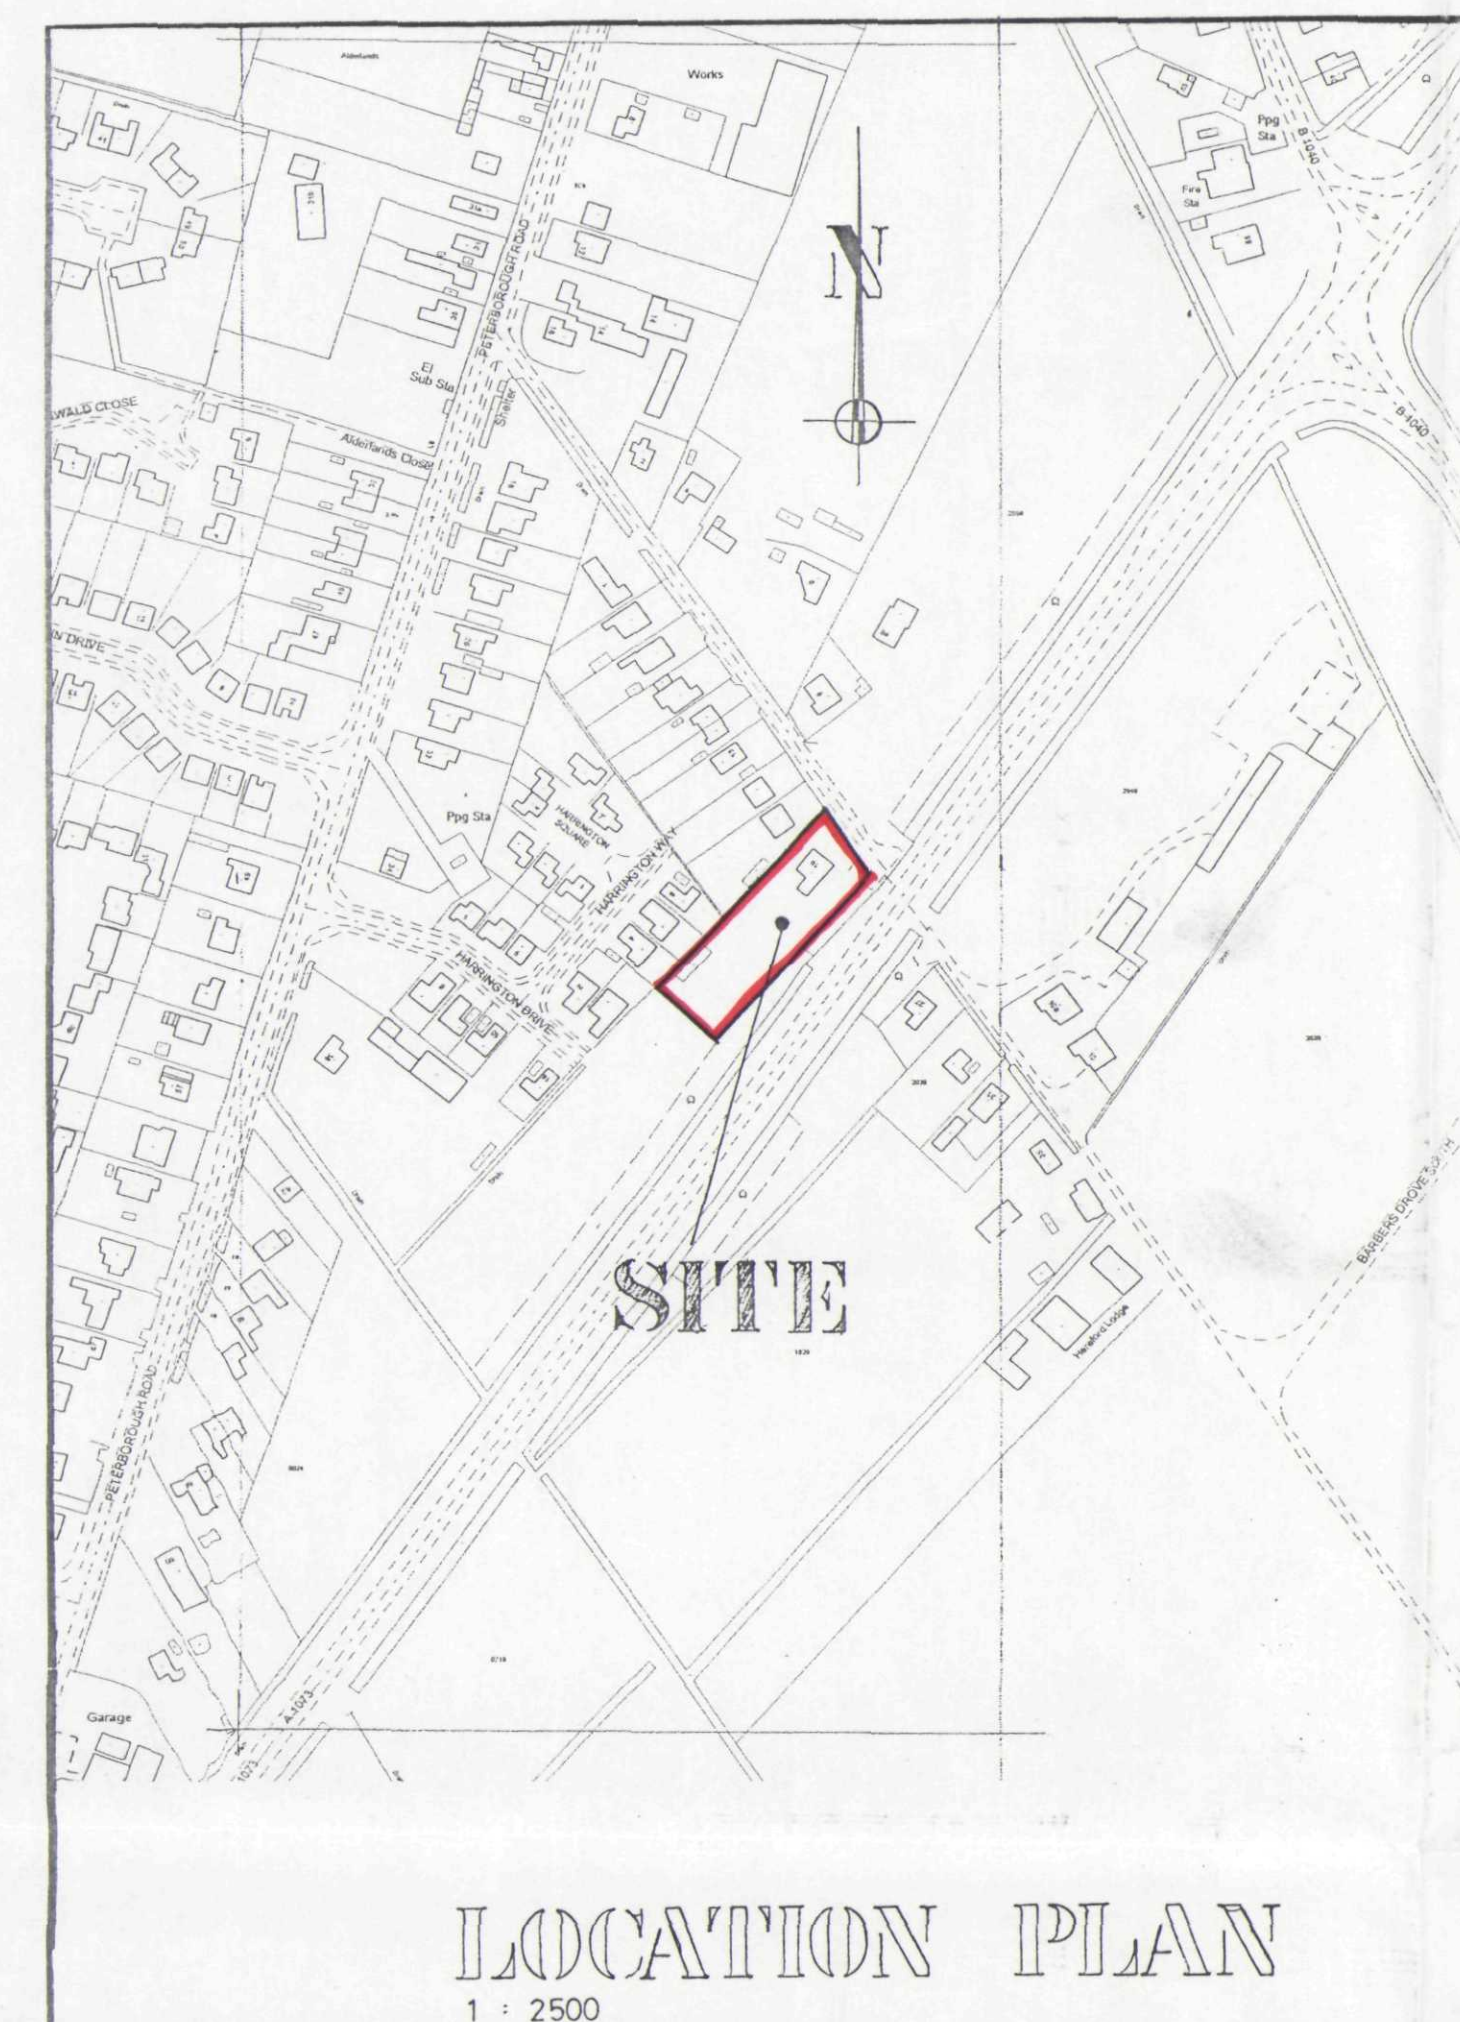


LOCATION PLAN

1 : 2500

SHDC
Planning & Development

15 NOV 2004

Ref: 1516104

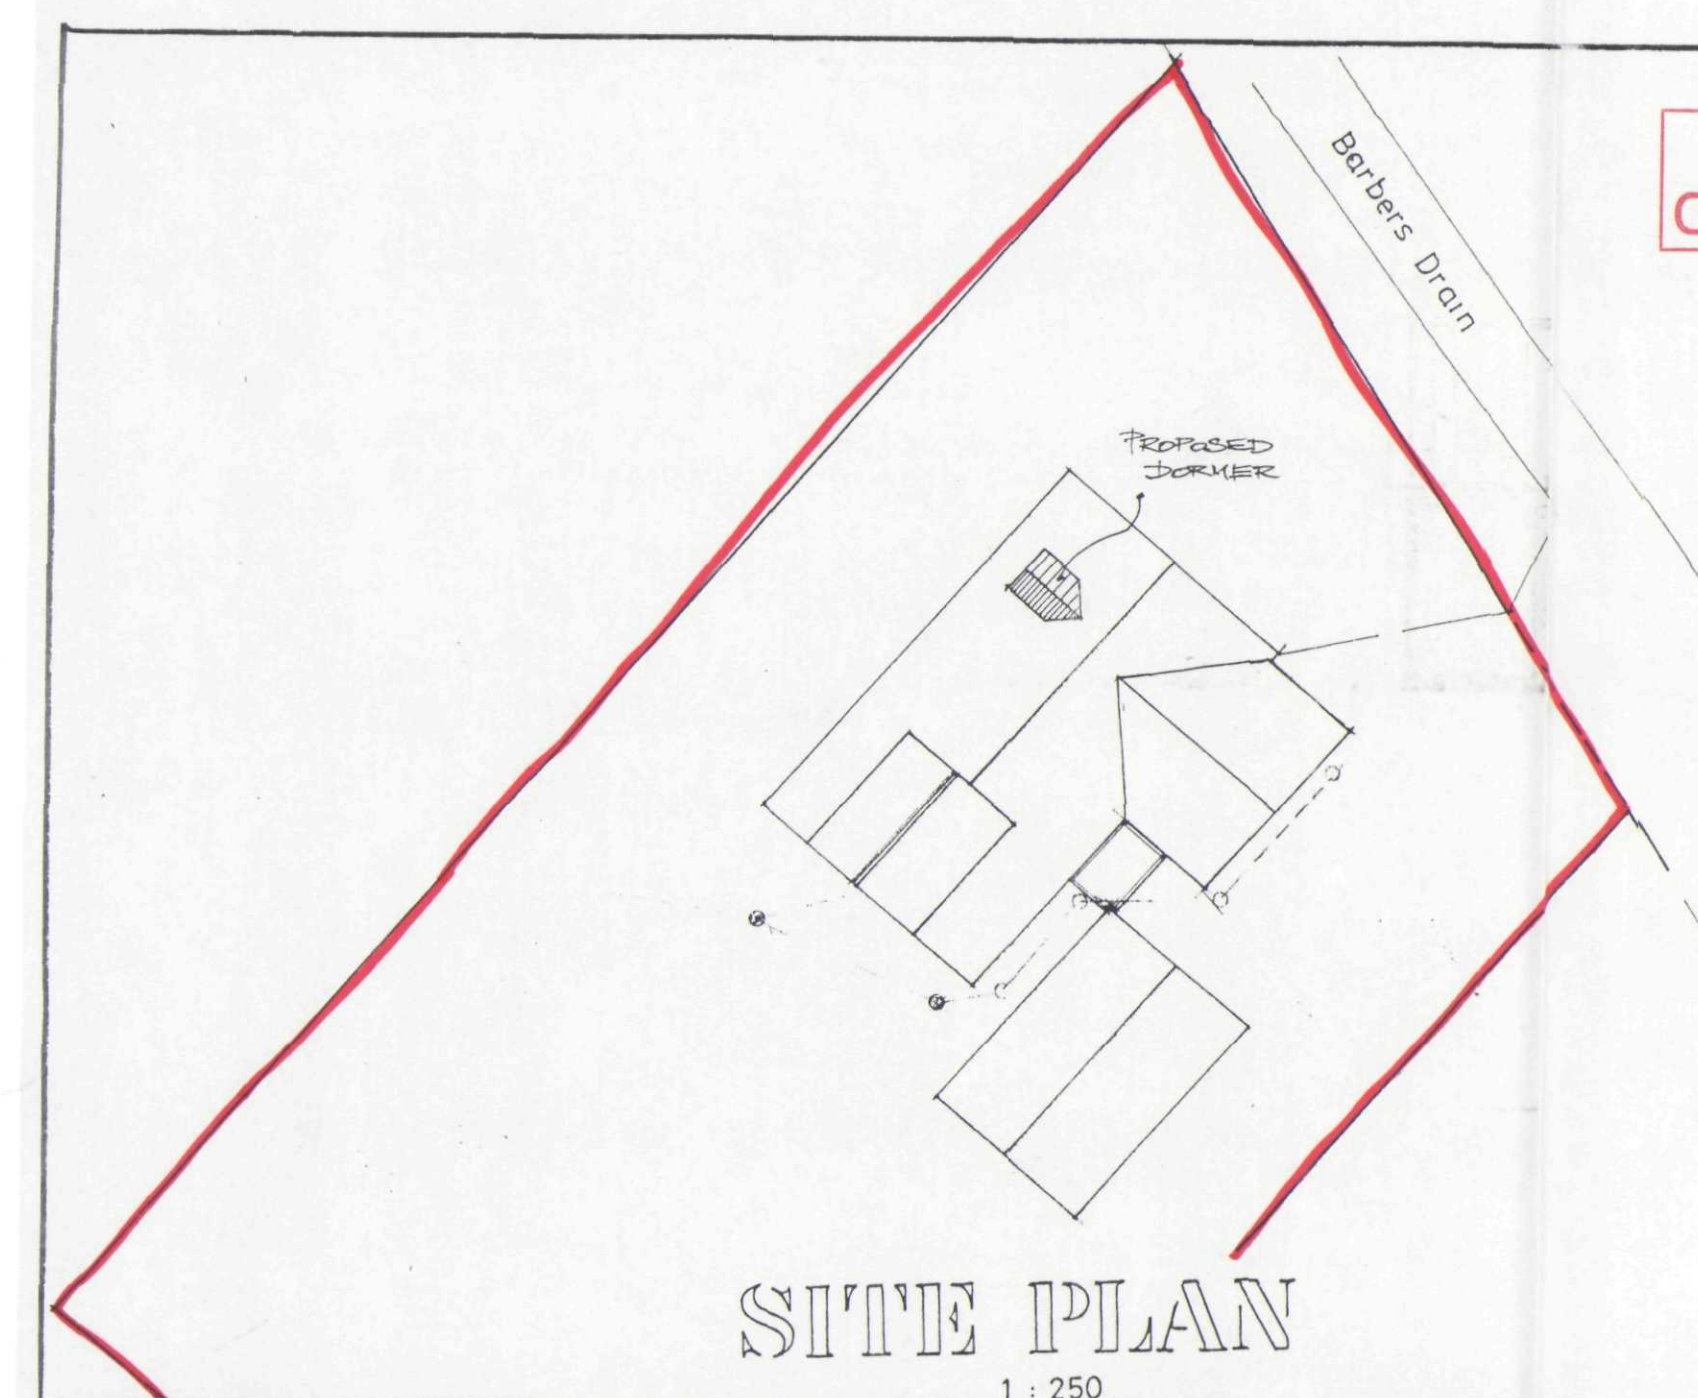

SITE PLAN

1 : 250

ref:	revision	date
------	----------	------

G. R. MERCHANT
I.ENG AMICE FIWO

**ARCHITECTURAL, STRUCTURAL
AND LAND DRAINAGE
CONSULTANTS**

**Unit 4, Wrights Mews
12A Park Road, Holbeach,
Spalding, Lincs. PE12 7EE
Tel: 01406 490800
Fax: 01406 425744
E-Mail: G. R. Merchant @ Merchant. FS
Co. UK**

Project

RETROSPECTIVE LOFT CONVERSION INCLUDING
NEW DORMER ROOF AT ROSE COTTAGE
19 BARBERS DROVE
CROWLAND

Client	
--------	--

MR & MRS MJ SMITH

Drawing

LOCATION, BLOCK PLANS
AND ELEVATIONS

Job Ref.	Drawing No.
----------	-------------

995/04	02
--------	----

Date	Drawn
------	-------

JULY 2004	JPW
-----------	-----

Scales

1/50

DO NOT SCALE FROM THIS DRAWING

[illegible]