




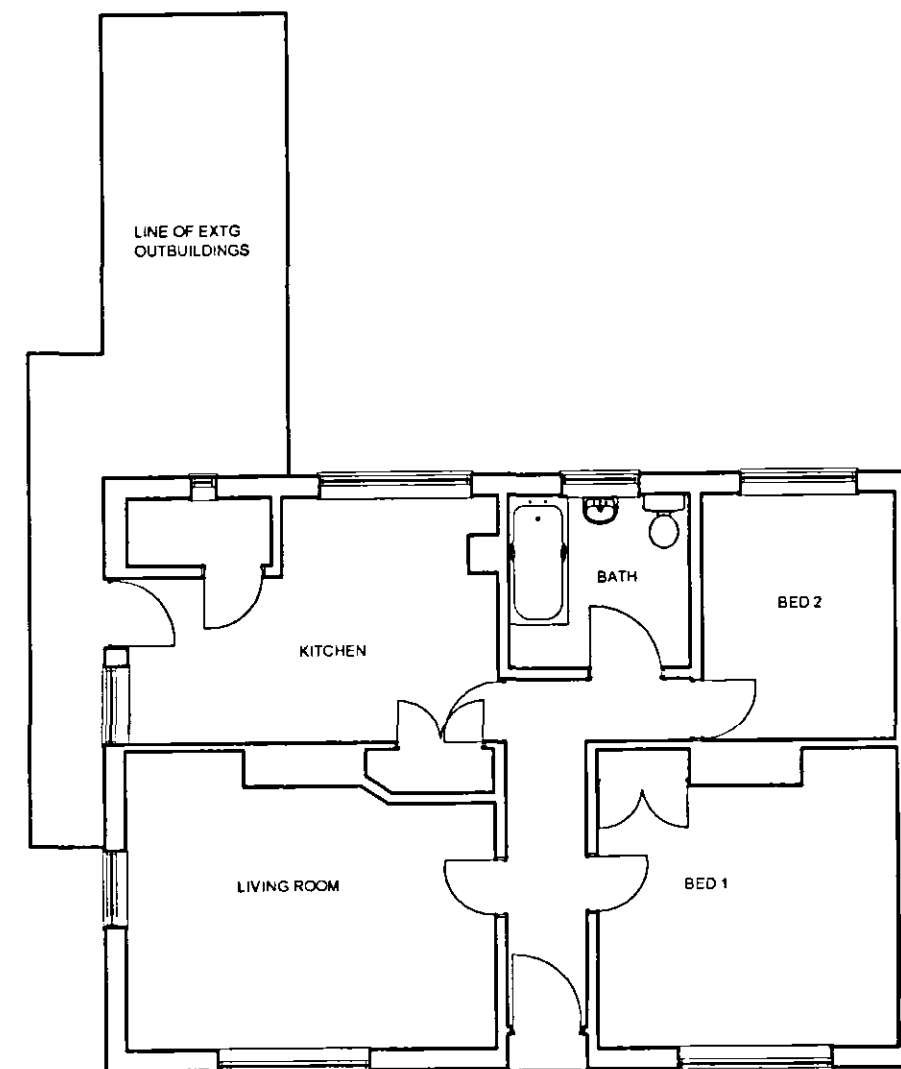


EXISTING FLOOR PLAN
SCALE 1:100

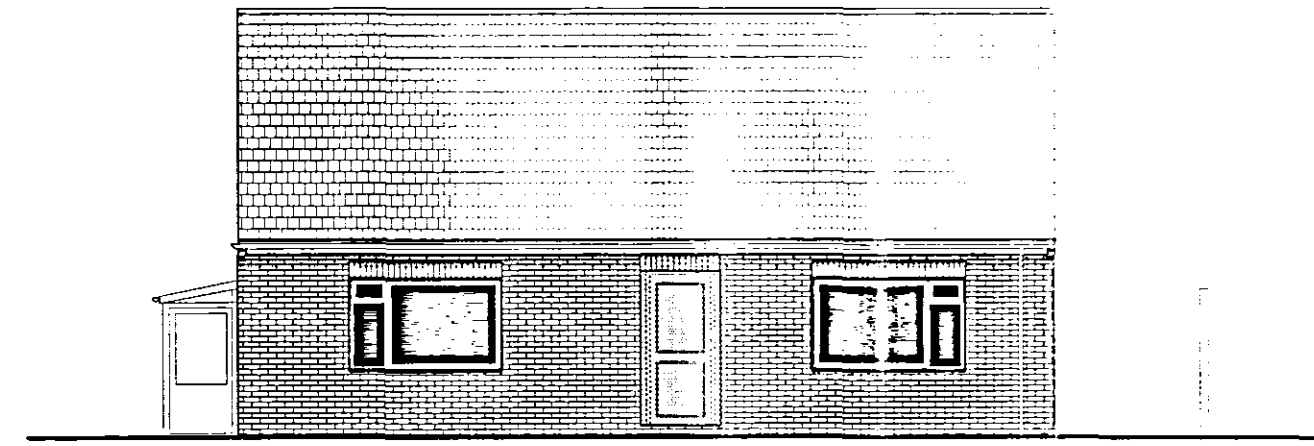


EXISTING FRONT ELEVATION
SCALE 1:100

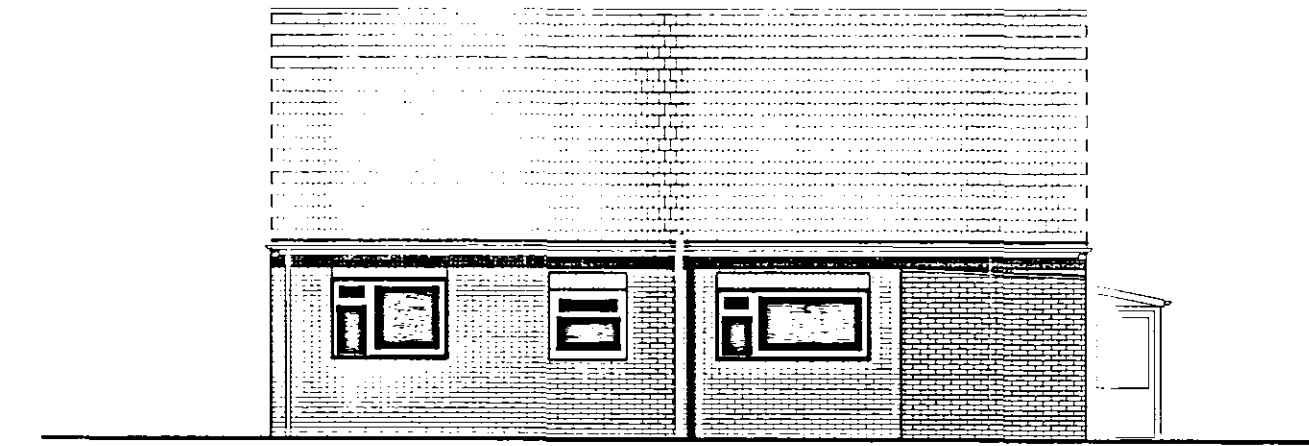


EXISTING REAR ELEVATION
SCALE 1:100

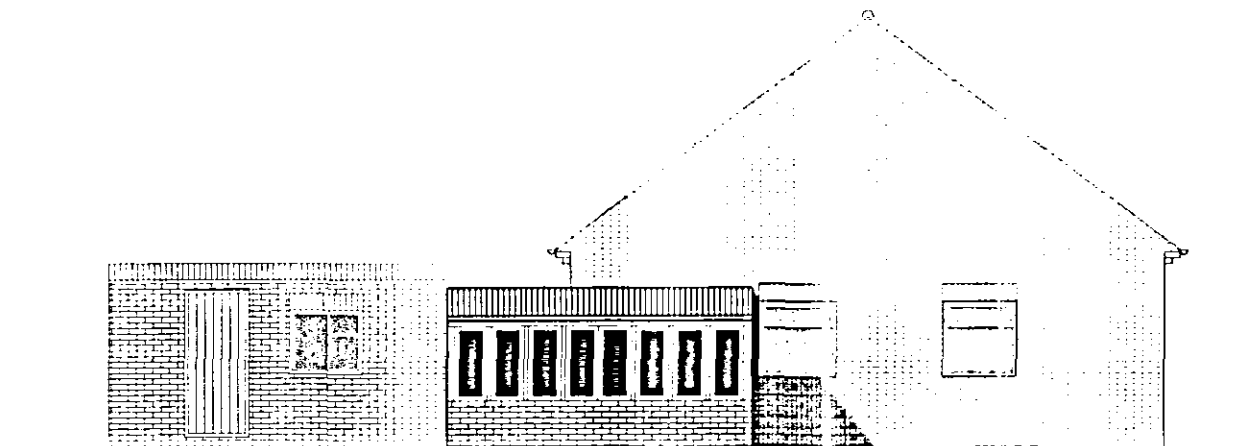

EXISTING SIDE ELEVATION
SCALE 1:100

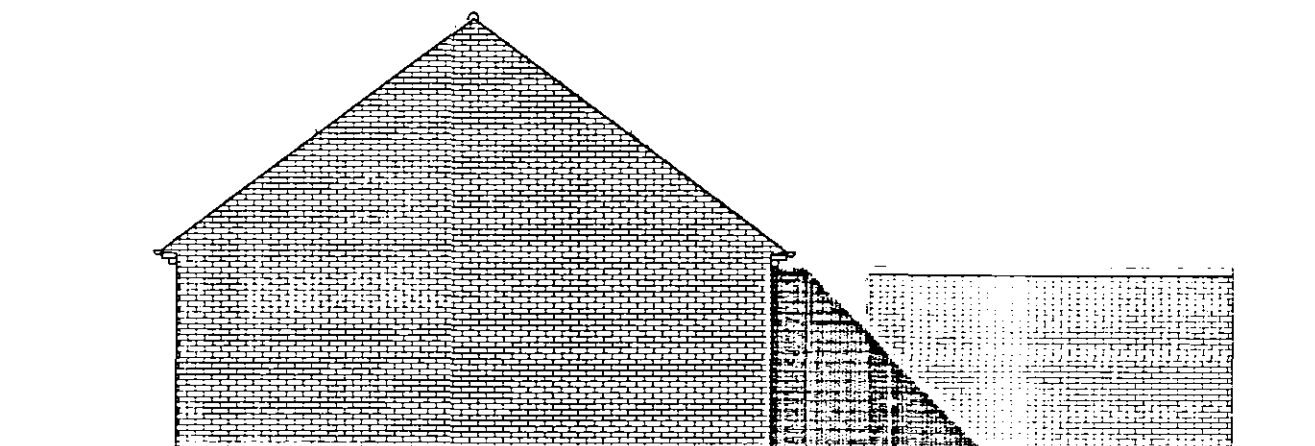

EXISTING SIDE ELEVATION
SCALE 1:100

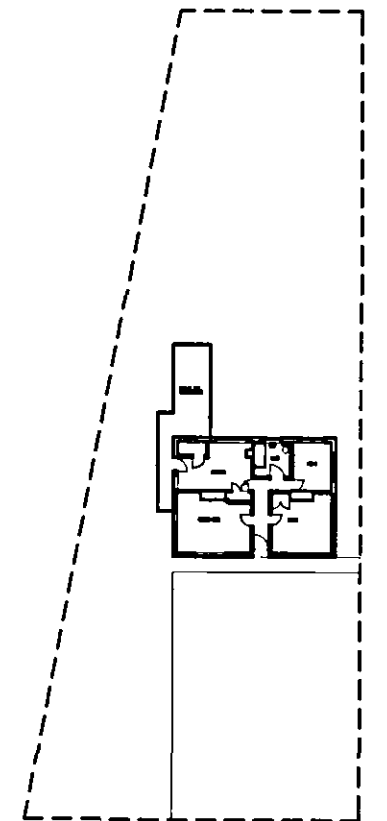

EXISTING BLOCK PLAN
SCALE 1:500


notes.....

MATERIALS:


WALLS - FACING BRICKWORK
TO MATCH EXISTING.

ROOF - CONCRETE TILES TO
MATCH EXISTING.


WINDOWS & DOORS- U-PVC TO
MATCH EXISTING.

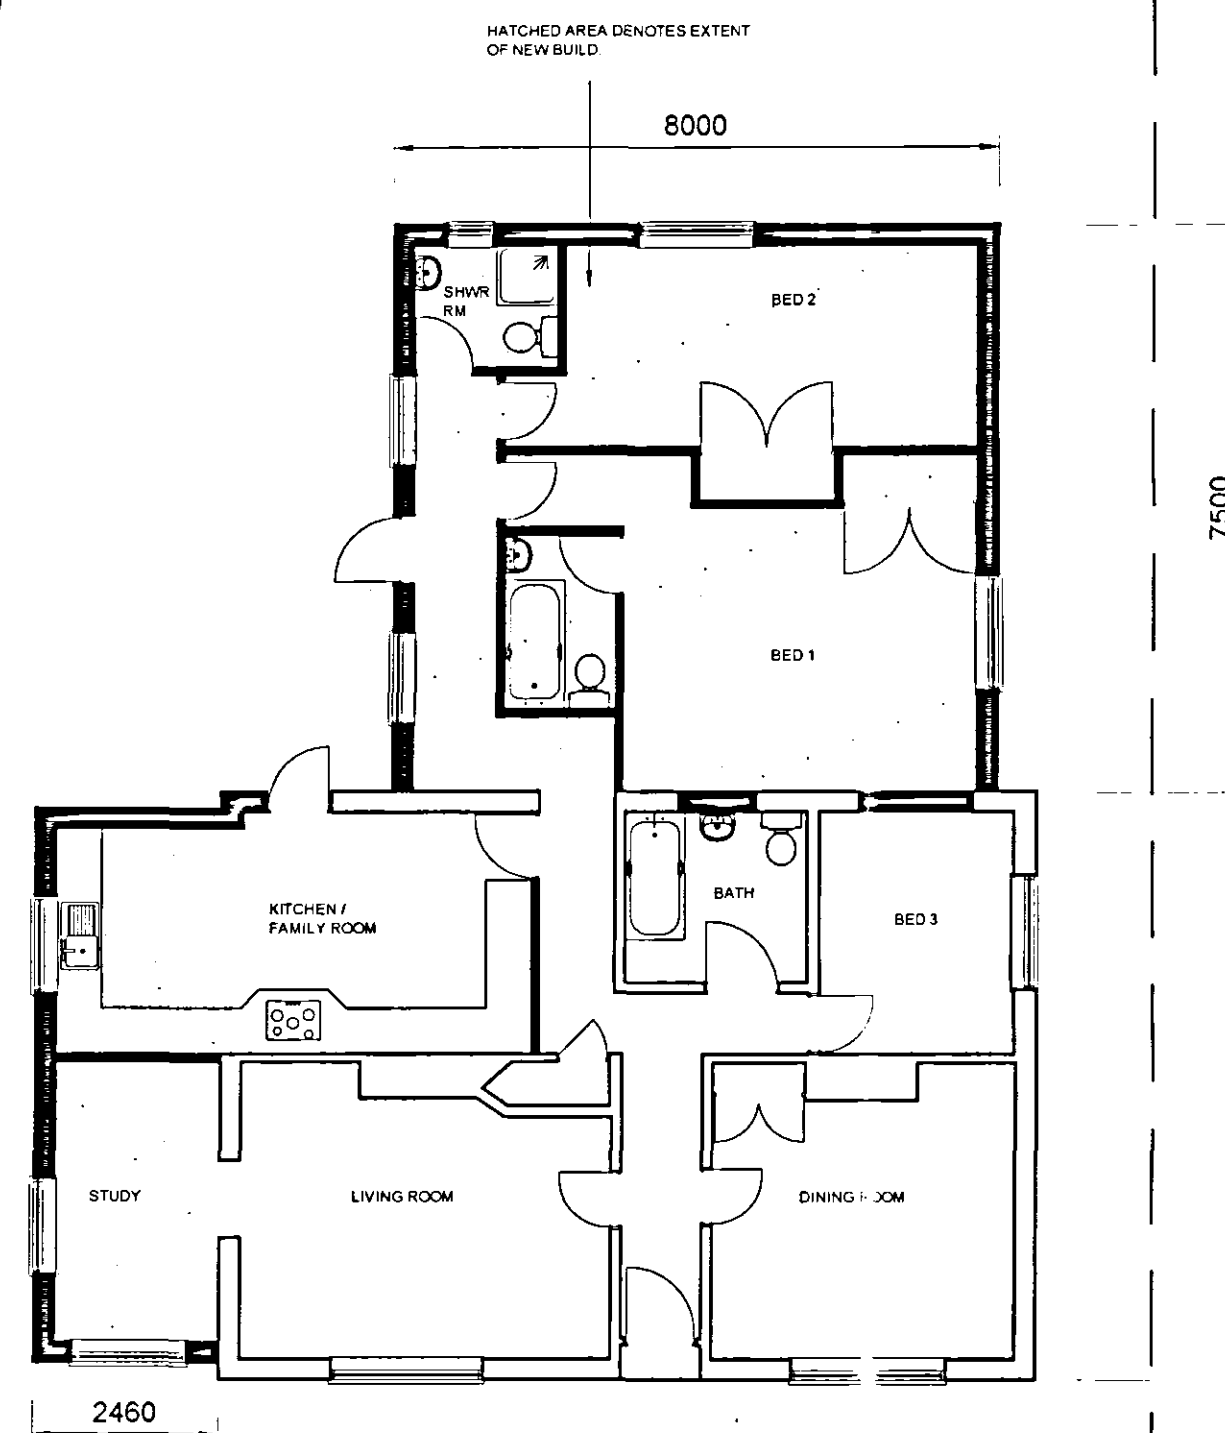

PROPOSED FLOOR PLAN
SCALE 1:100

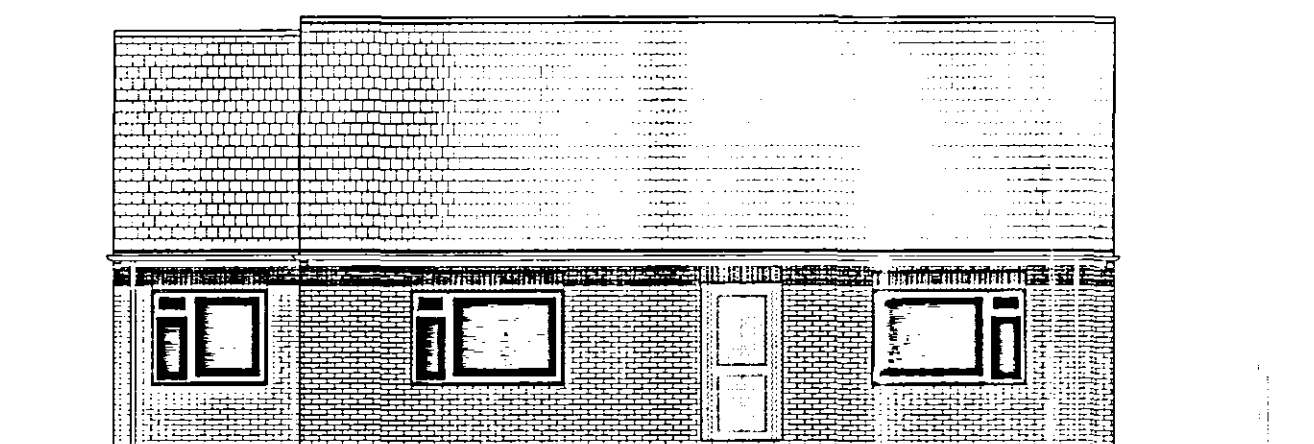

PROPOSED FRONT ELEVATION
SCALE 1:100

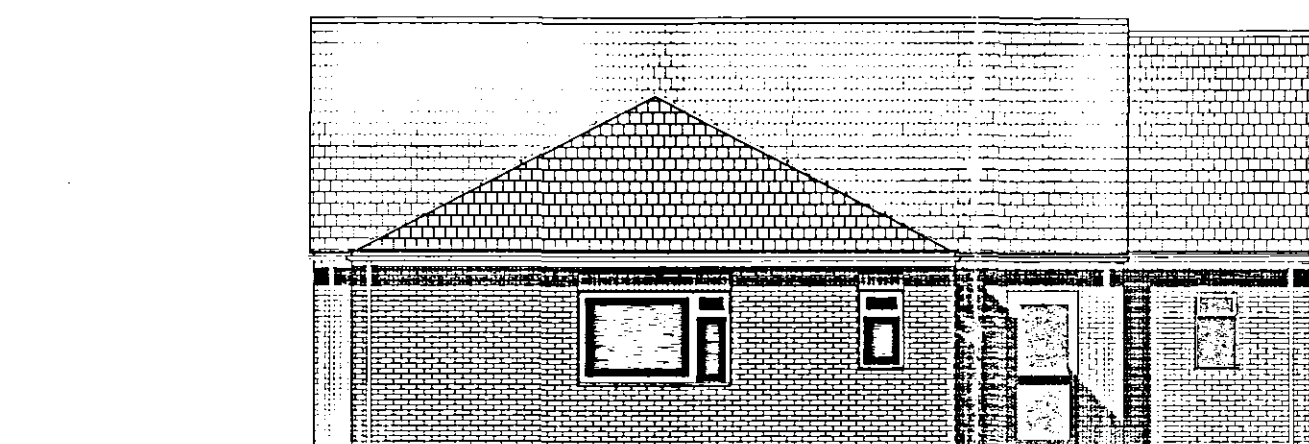

PROPOSED REAR ELEVATION
SCALE 1:100



PROPOSED SIDE ELEVATION
SCALE 1:100



PROPOSED SIDE ELEVATION
SCALE 1:100

SHDC
Planning & Development
- 3 NOV 2005
Ref: 1517/05

**DETERMINED
PLAN**

revisions..... A PLAN AND ELEVATIONS ALTERED TO TAKE ON BOARD COMMENTS FROM PLANNING DEPARTMENT

NTS
ARCHITECTURE

74 LADY MARGARET AVENUE
DEERING ST. JAMES
PETERBOROUGH
PE6 9TG
TEL: 01778 343324
EMAIL: ntsarchitecture@yahoo.co.uk

client..... **Mr & Mrs Reed**
54 Postland Road, Crowland
Peterborough, PE6 0JB

project.....
Extension & Alterations To Existing Bungalow

drawing.....
Existing & Proposed Plans

drawing No.... 101/05 - 01
date.... DEC 04

scale.... AS SHOWN
revision.... A