

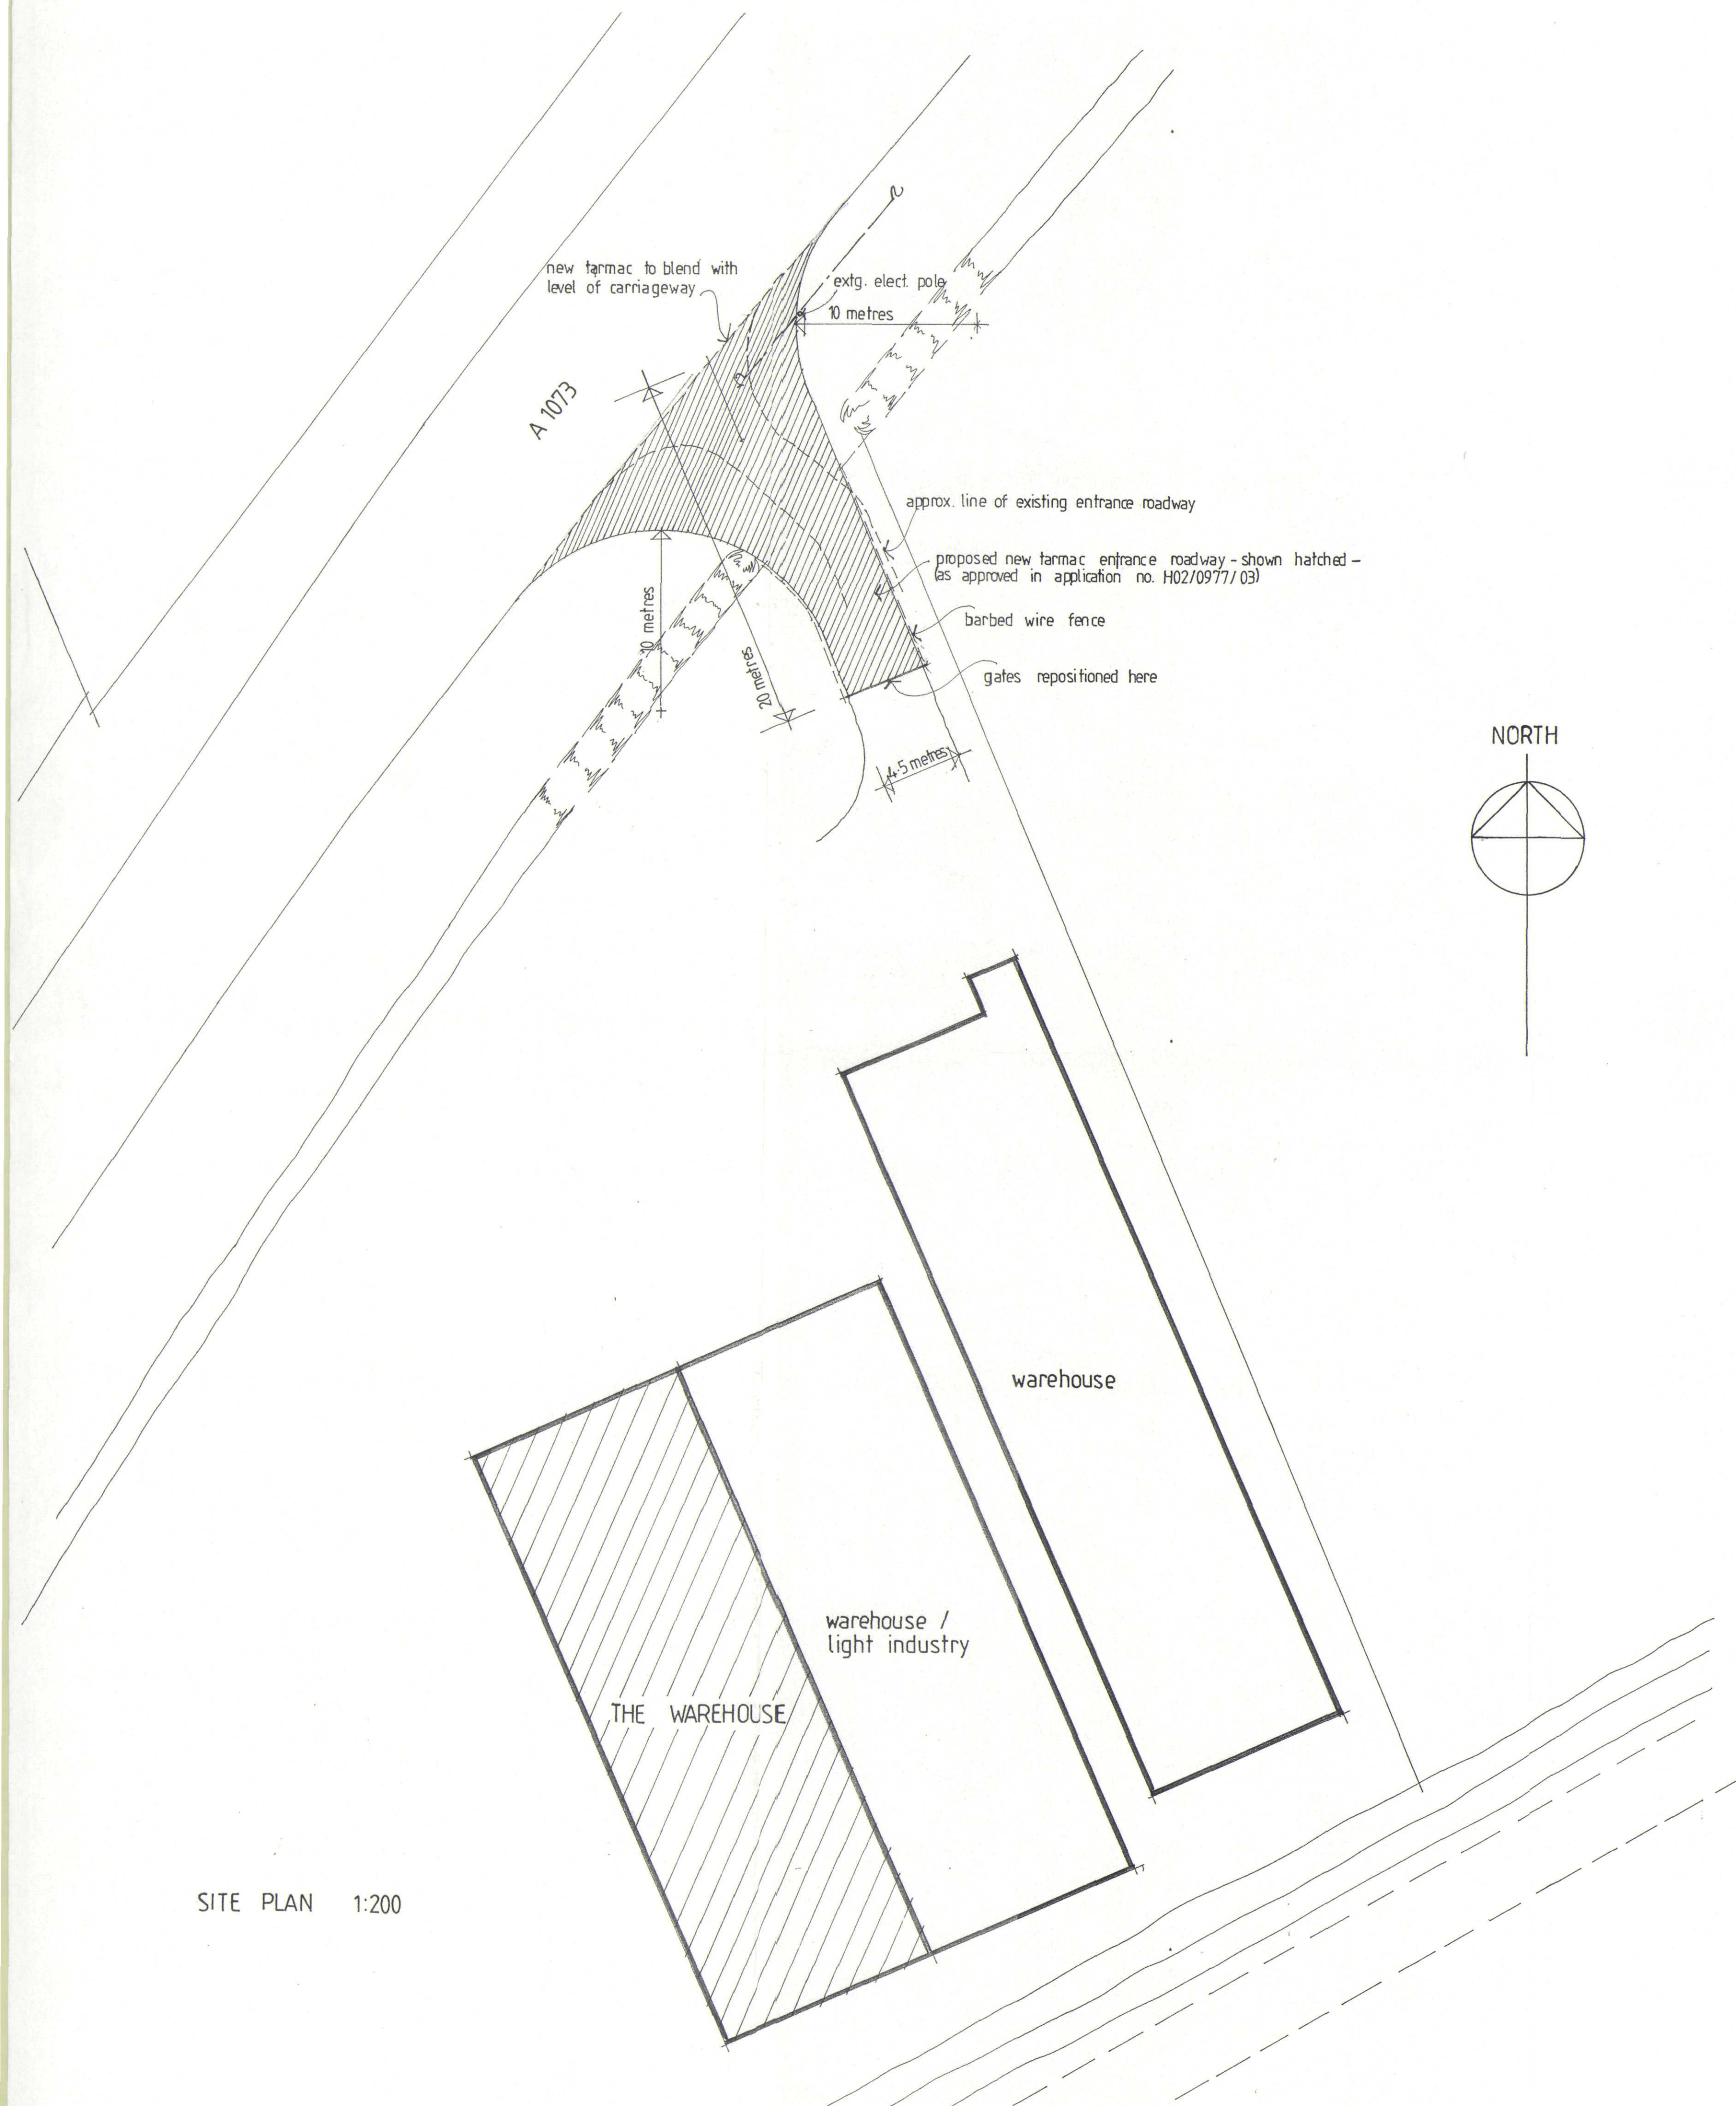


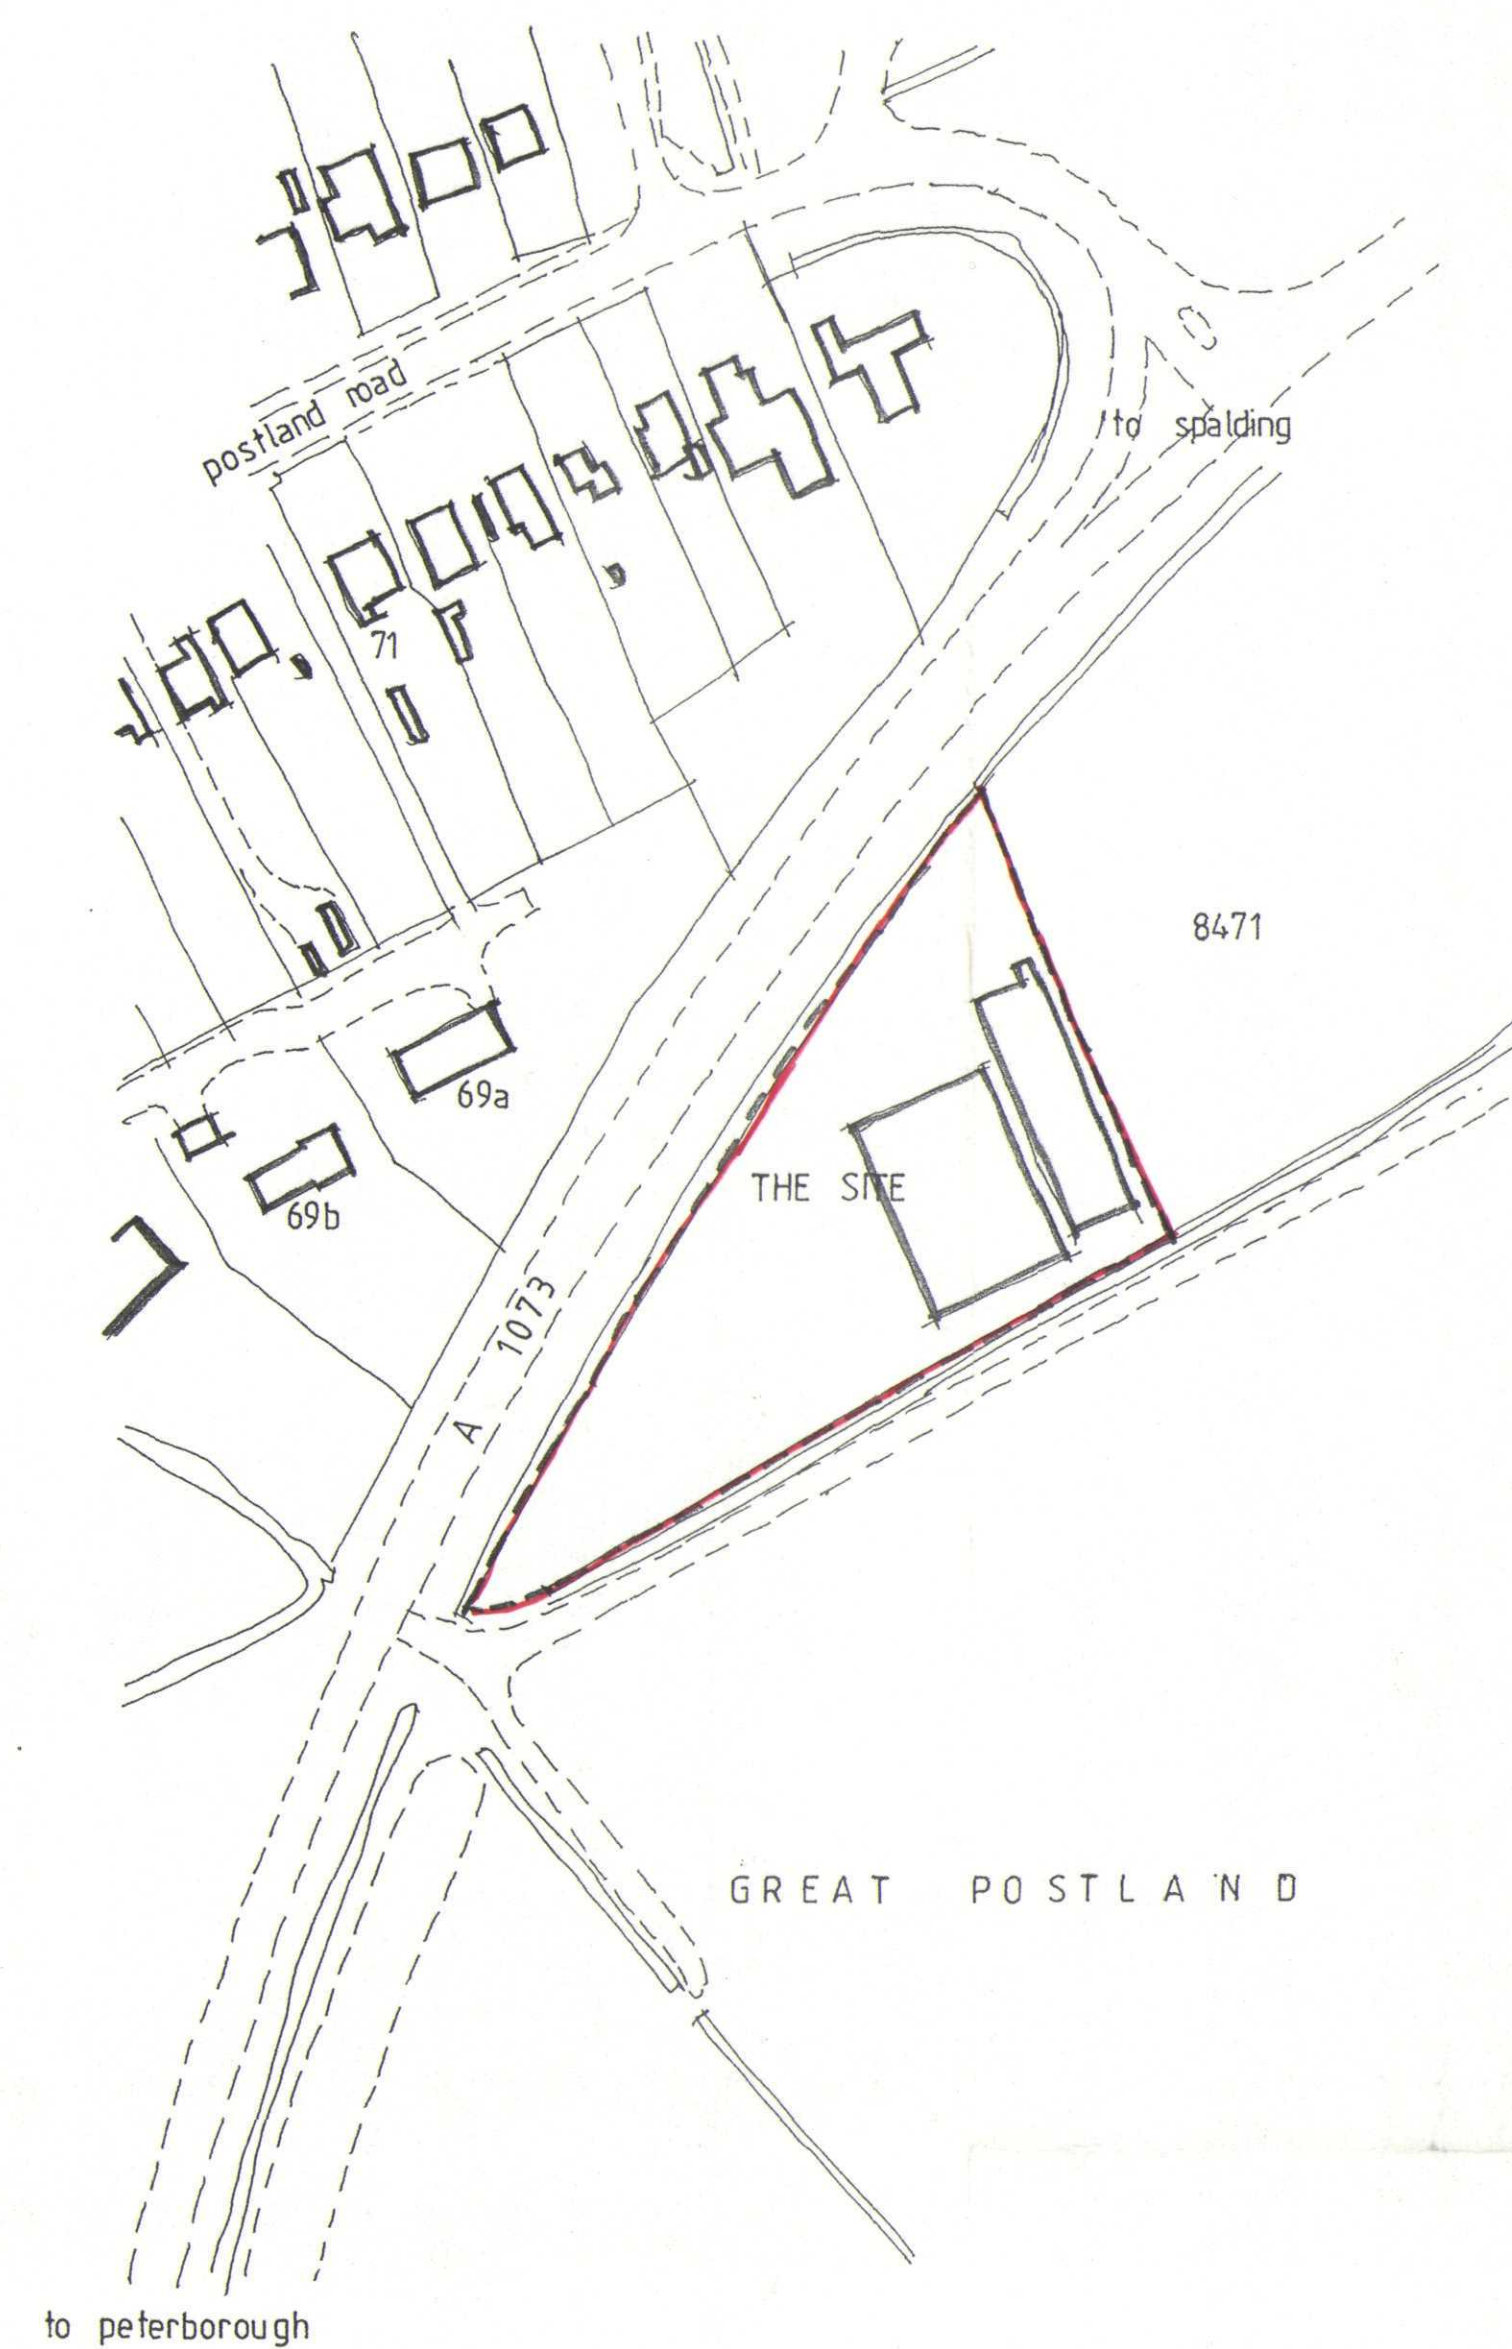

SITE PLAN 1:200

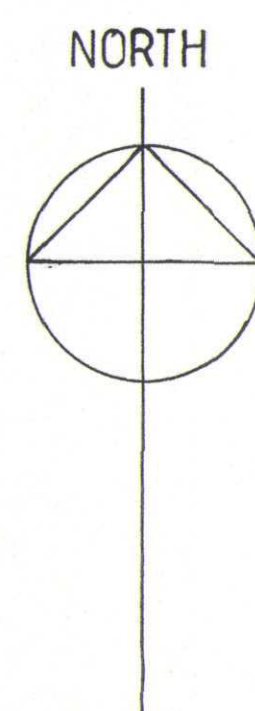

LOCATION PLAN 1:1250

**DETERMINED
PLAN**

Planning & Development
18 DEC 2003
Ref: 1531/03

**TREVOR A CLAY R.I.B.A.
CHARTERED ARCHITECT**
14 OLD FENDIKE ROAD
WESTON HILLS
SPALDING
LINCOLNSHIRE PE12 6DD

Project:
PROPOSED ADDITIONAL PLANNING USE FOR
STORAGE BUILDING OFF A1073, CROWLAND,
PETERBOROUGH FOR RUTHKAY LTD

Drawing:
PROPOSALS DRAWING

Date: 27 November 03	Proj No: 03/135/PA
Scale: 1:200/1250	Dwg. No: 001 Rev: