




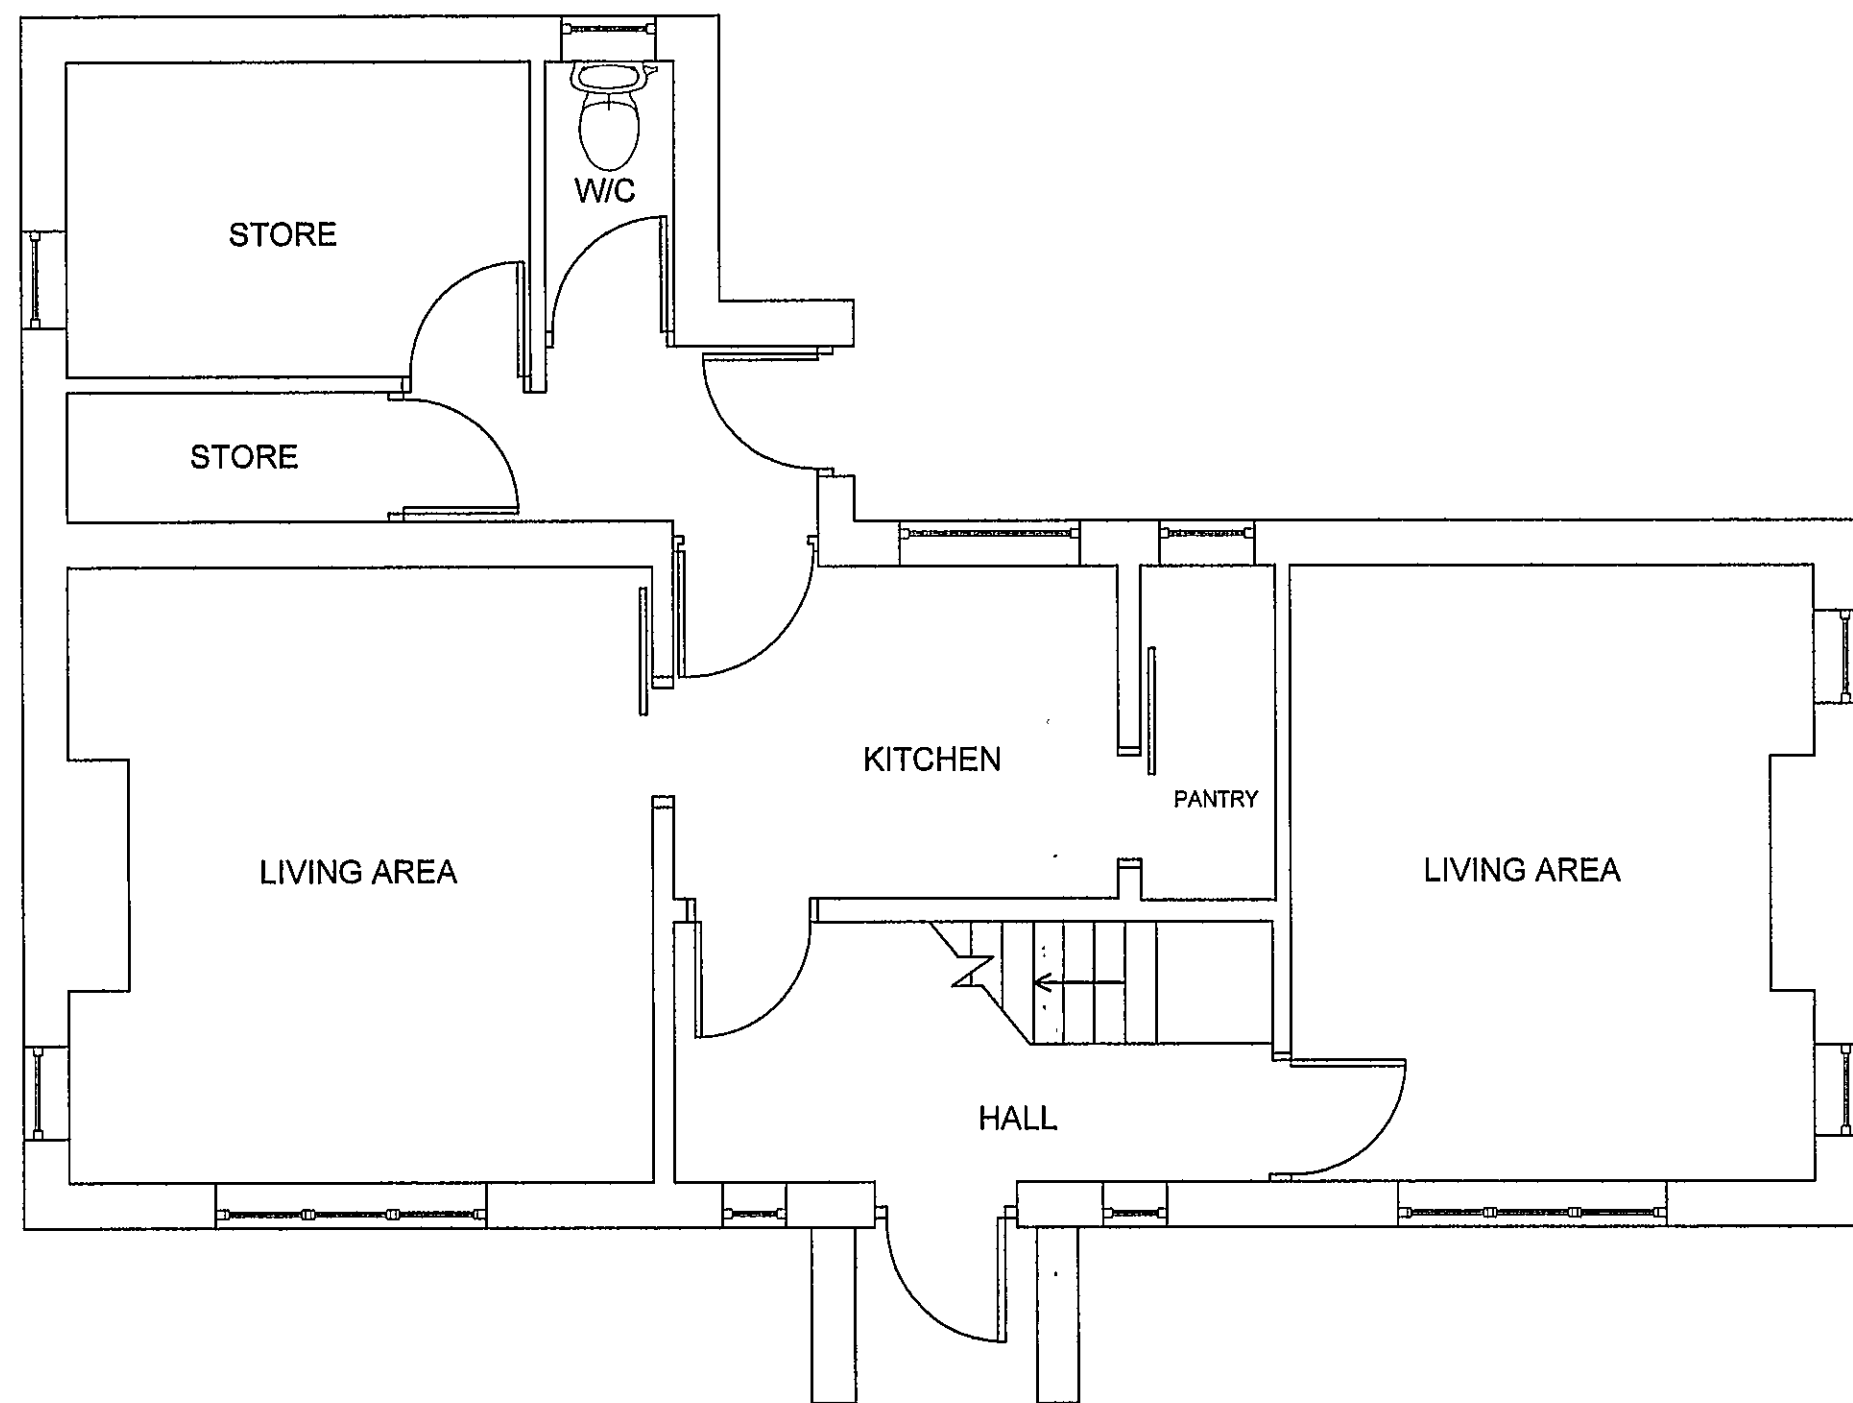


EXISTING GROUND FLOOR PLAN

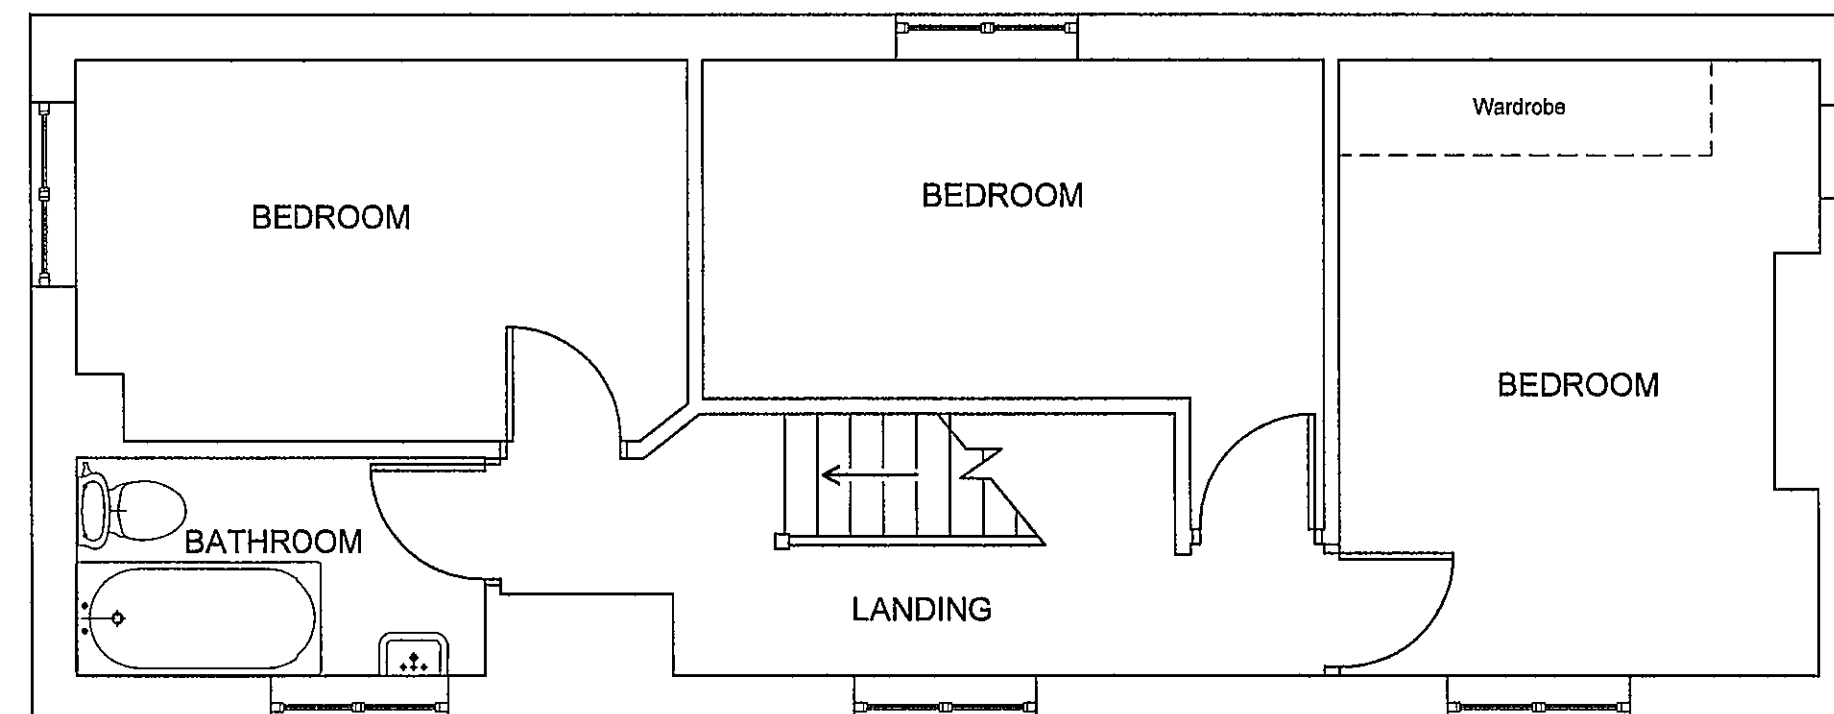

EXISTING FIRST FLOOR PLAN

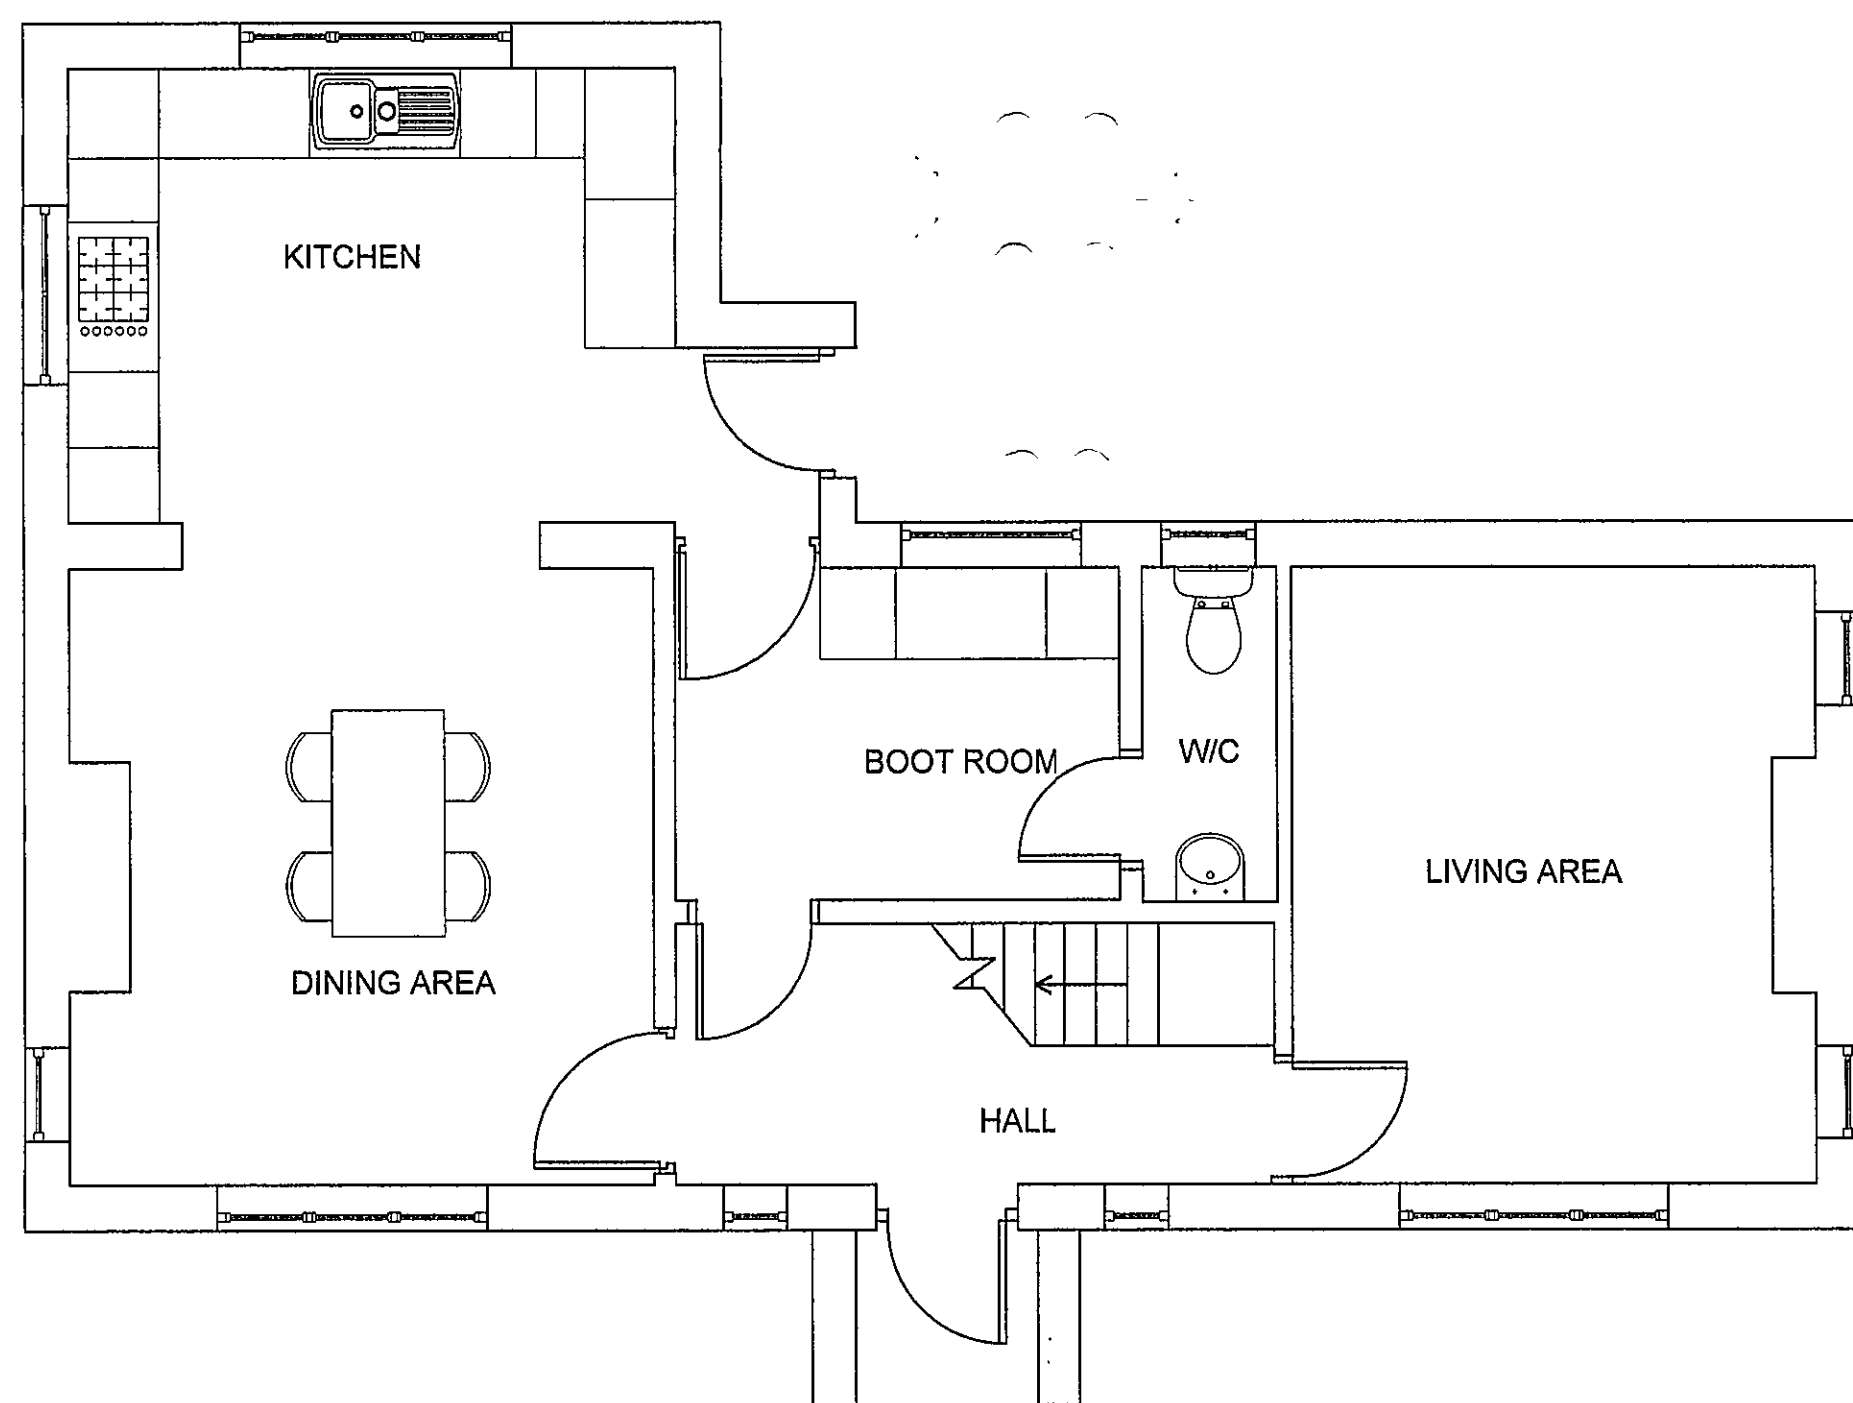


PROPOSED GROUND FLOOR PLAN

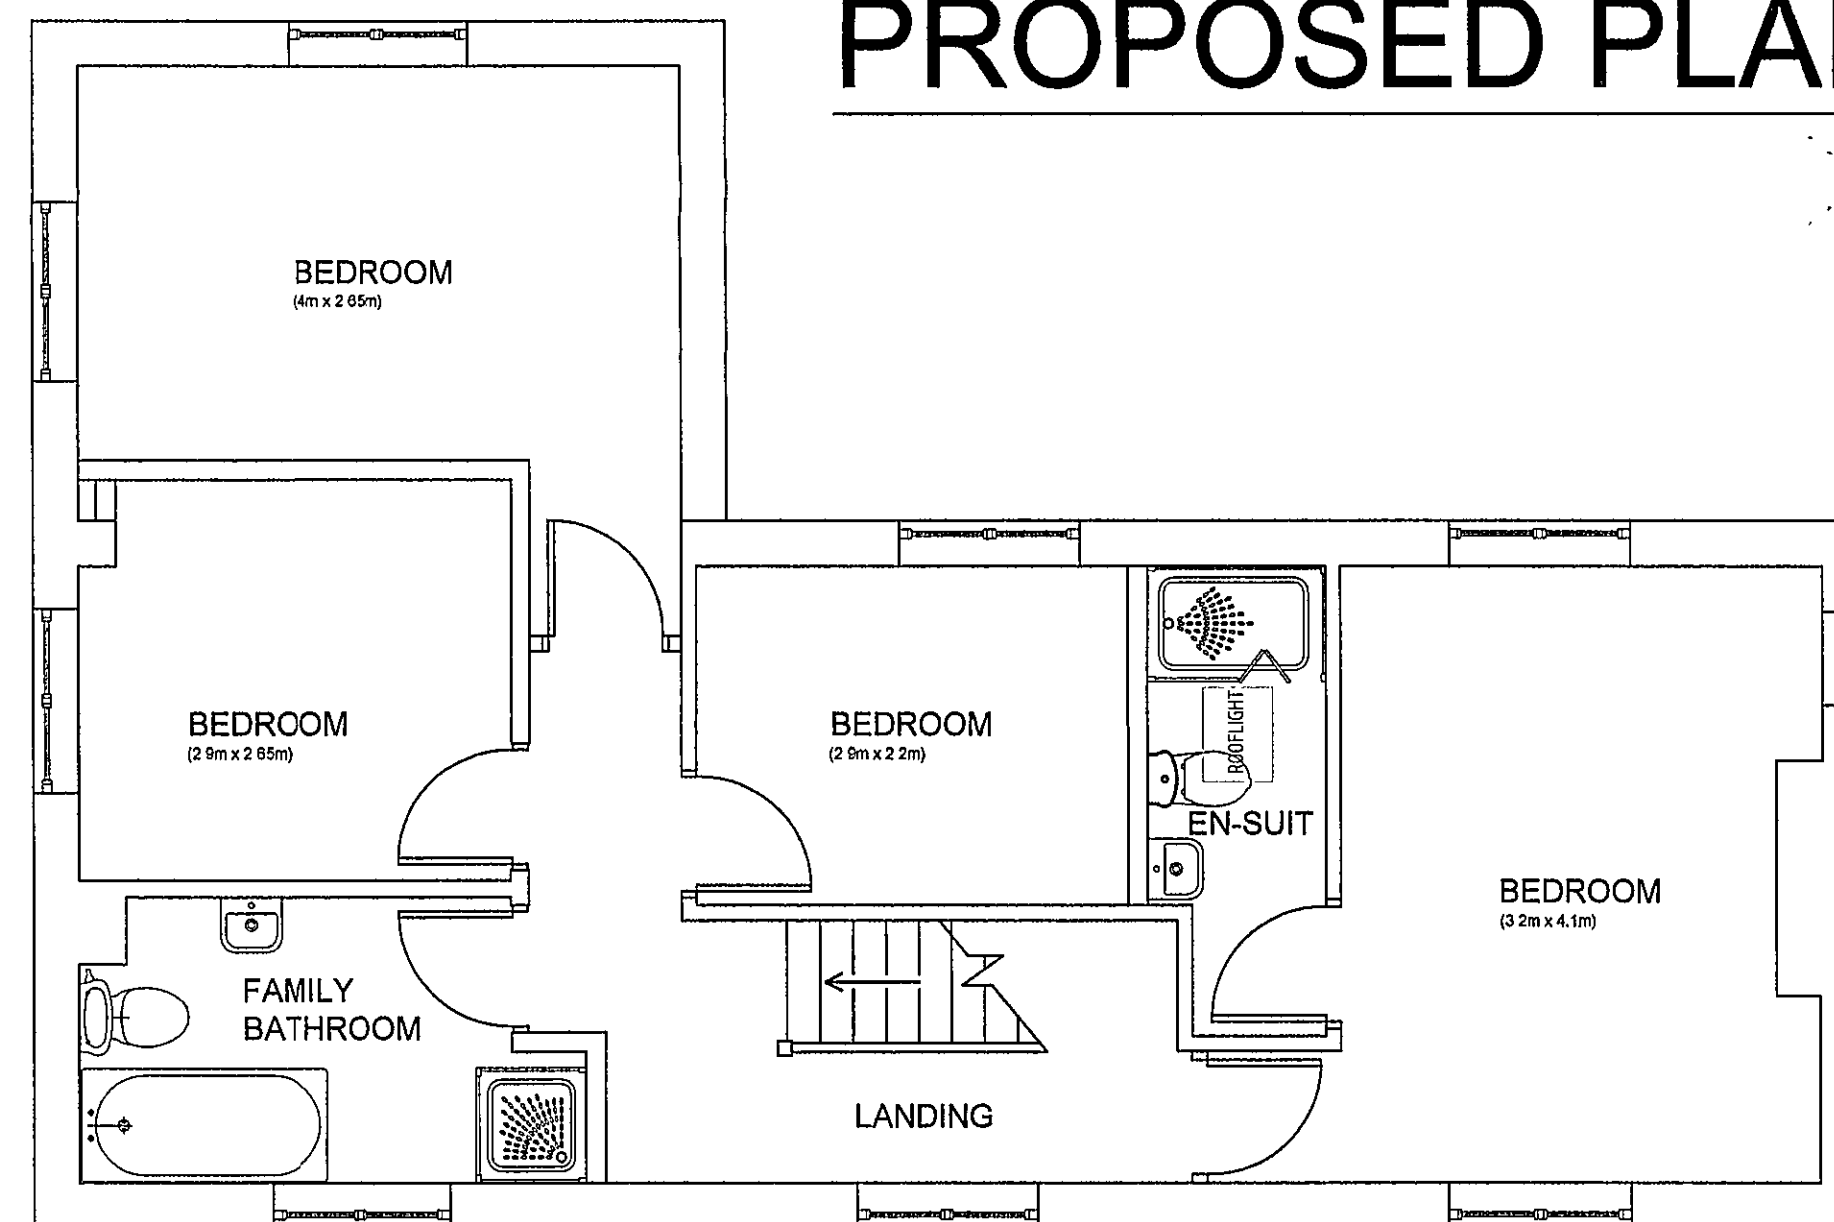

PROPOSED FIRST FLOOR PLAN

|      |          |                      |      |
|------|----------|----------------------|------|
|      |          |                      |      |
|      |          |                      |      |
|      |          |                      |      |
| A    | 18/10/07 | Revisions for Client | KGL  |
| Rev. | Date     | Details              | Drwn |

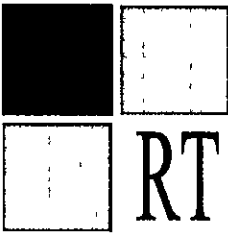

**Ross Thain & Co. Ltd.**  
Chartered Surveyors - Architecture - Interior Design  
20 Belton Street, Stamford, PE9 2EF  
Tel: 01780 482483 Fax: 01780 752281  
www.rossthain.co.uk

Job Title  
**Martin's Farmhouse**  
**Postland**  
-  
-

Scale: 1:50 Date: 08/10/2007  
Drawn: KGL  
Drawing Title:  
**Existing and Proposed Plan**  
Drawing No.  
**300-007-005** Revision -

DO NOT SCALE DIMENSIONS FROM THIS DRAWING  
ALL DIMENSIONS TO BE VERIFIED ON SITE  
ALL DRAWINGS ARE THE COPYRIGHT OF ROSS THAIN & CO LTD