





PROPOSED FRONT ELEVATION.



PROPOSED REAR ELEVATION.

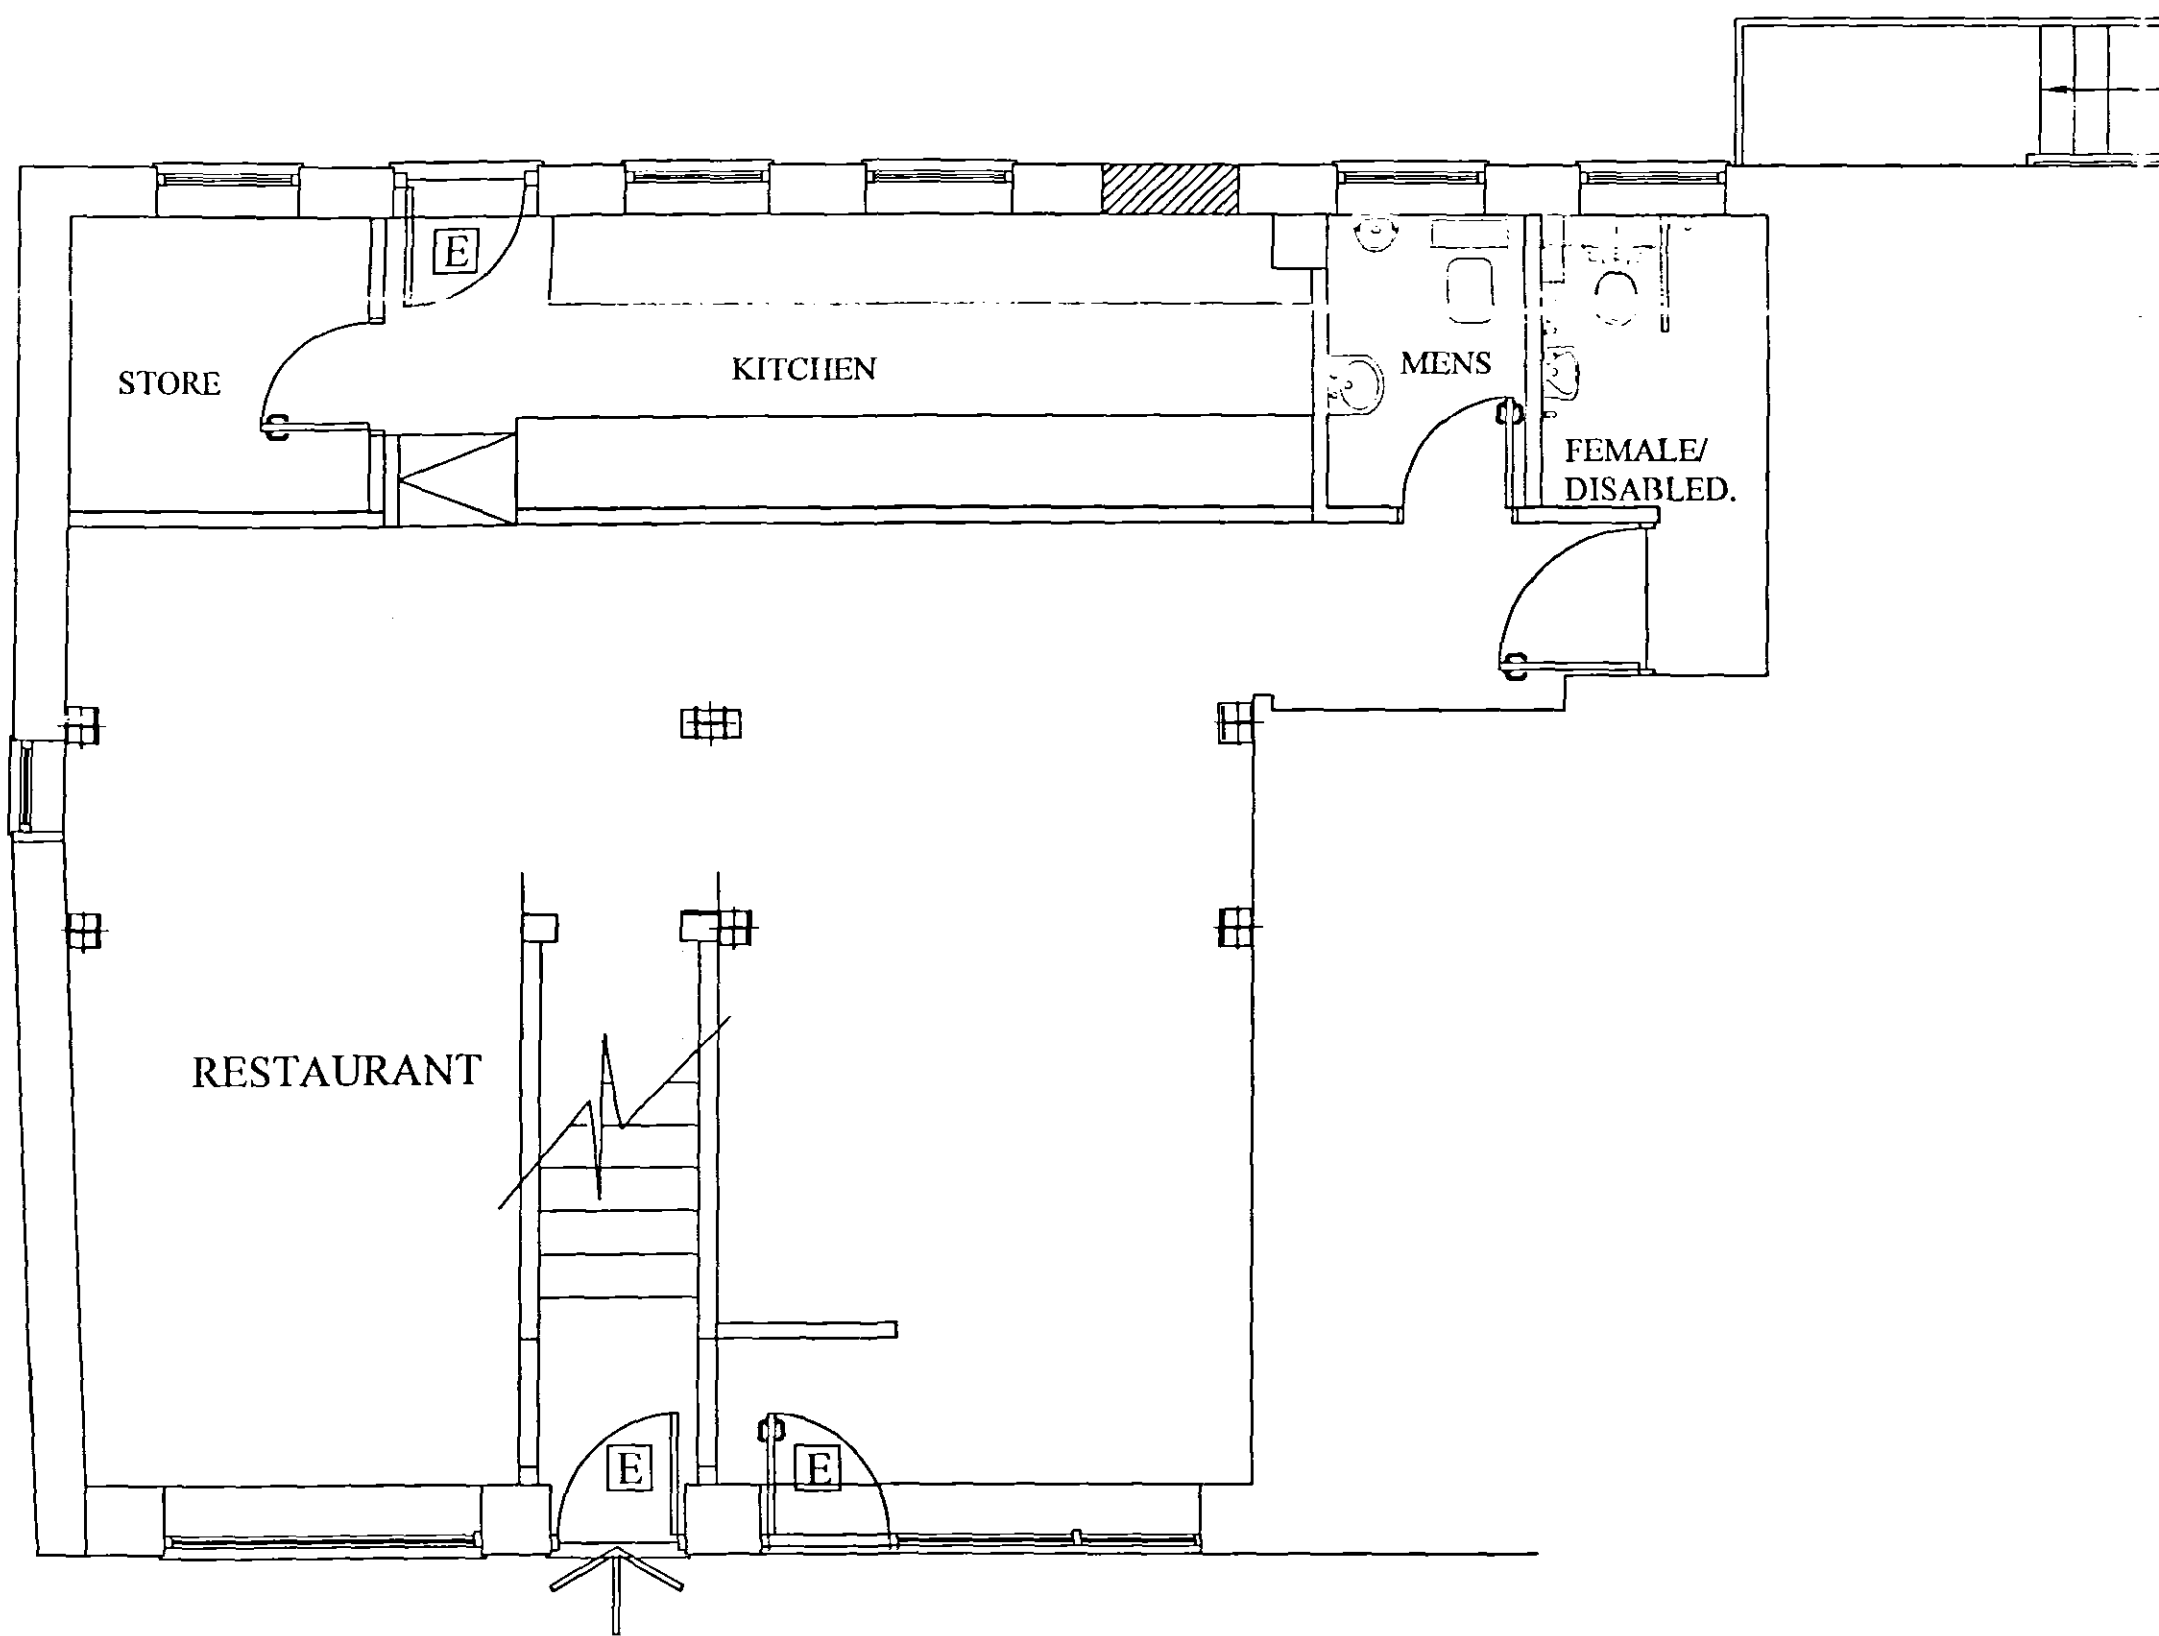

GROUND FLOOR PLAN.

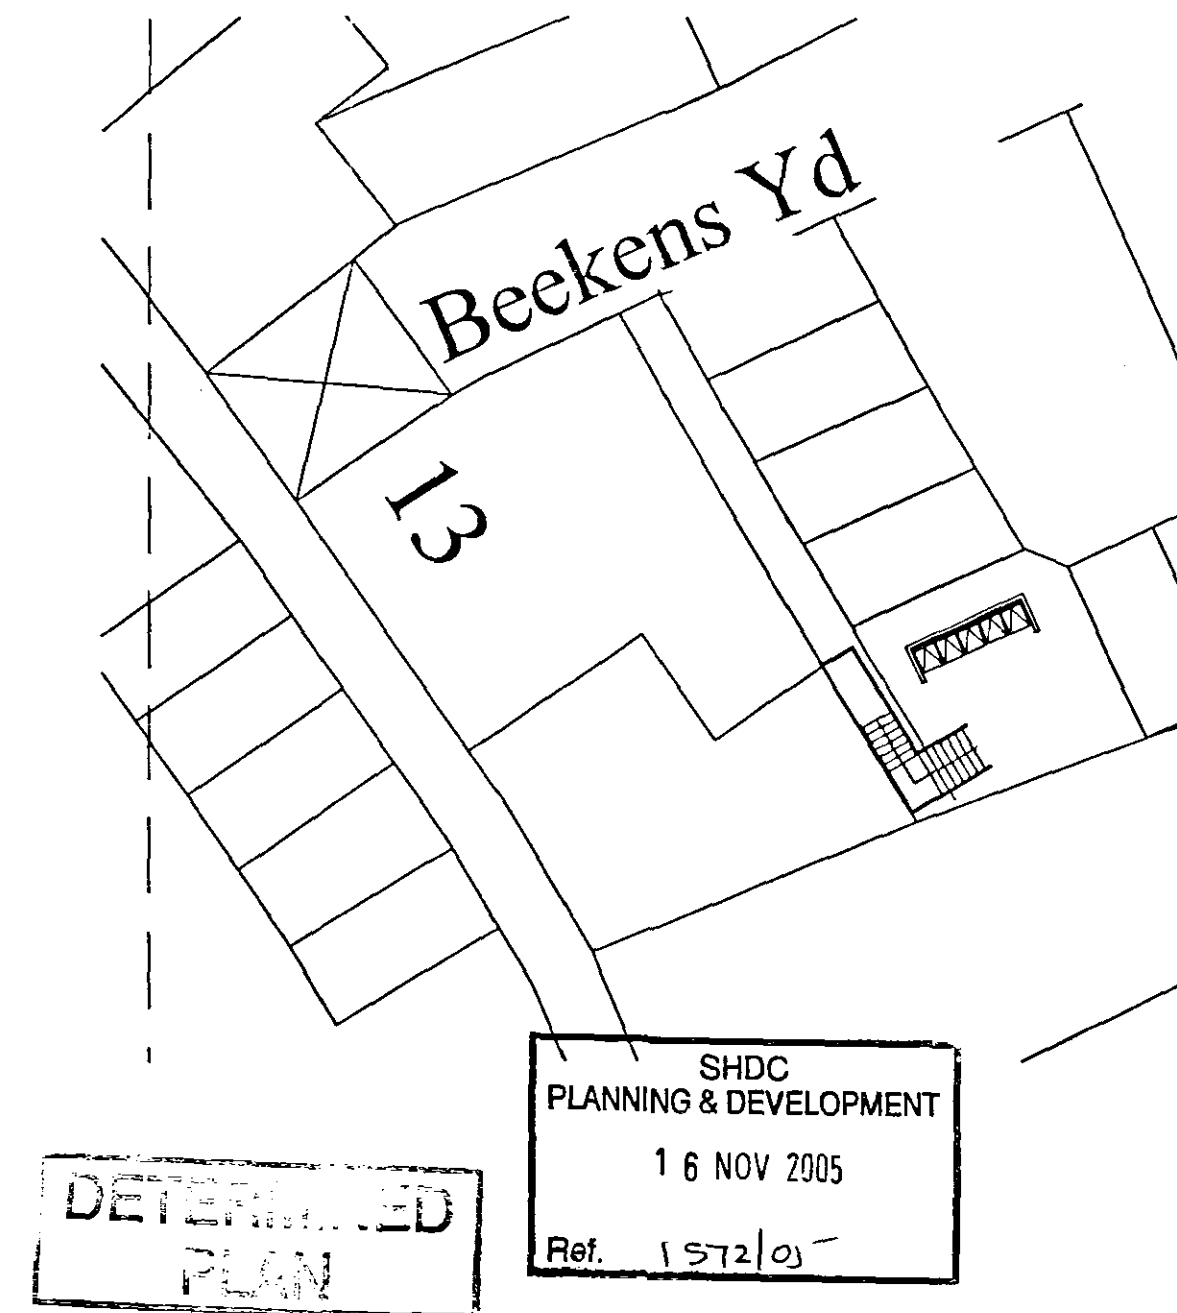

© Copyright. All Rights Reserved.
This drawing must not be reproduced
without permission.
DO NOT SCALE.
The Contractor is responsible for checking
all dimensions.

Notes

date		revision
<div>  ACCENT WILKINSON ARCHITECTS • LANDSCAPE ARCHITECTS TOWN PLANNERS • CONSERVATIONISTS Malborne House, 1 Baydon Grove, Herlington, Orton Malborne, Peterborough PE2 5ZJ Telephone: 01733 236666 Fax: 01733 236591 E-Mail: admin@accentandwilkinson.co.uk </div>		
project Proposed Restaurant at 11-13 North Street Crowland for Acorn Developments		
drawing title Scheme Proposals.		
scale 1:100	@ date A2 November 05.	
project number / drawing number 78905 / 400		
revision		