
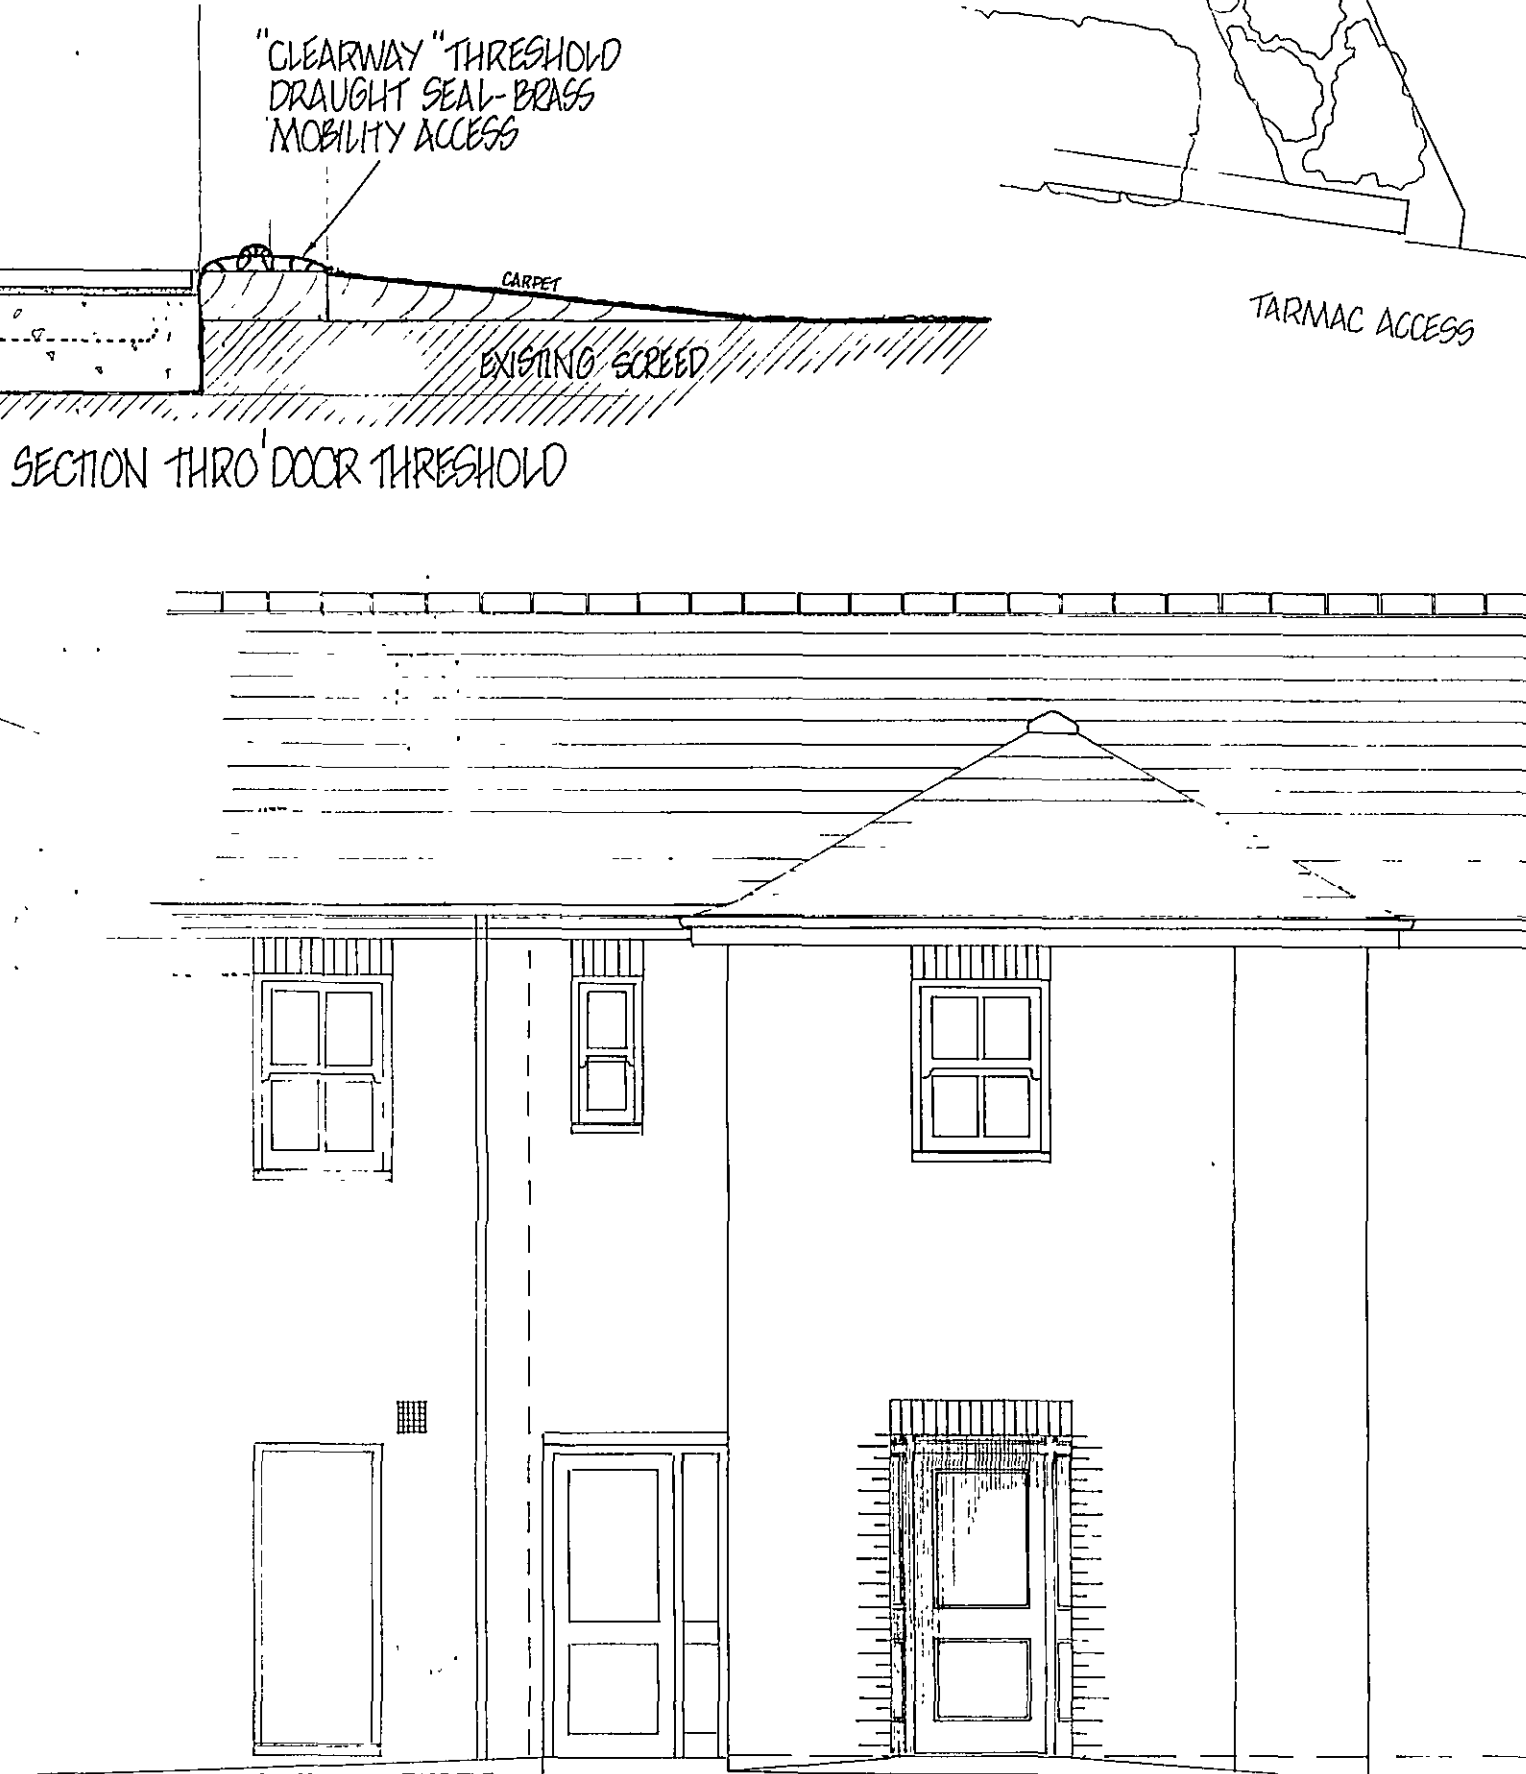
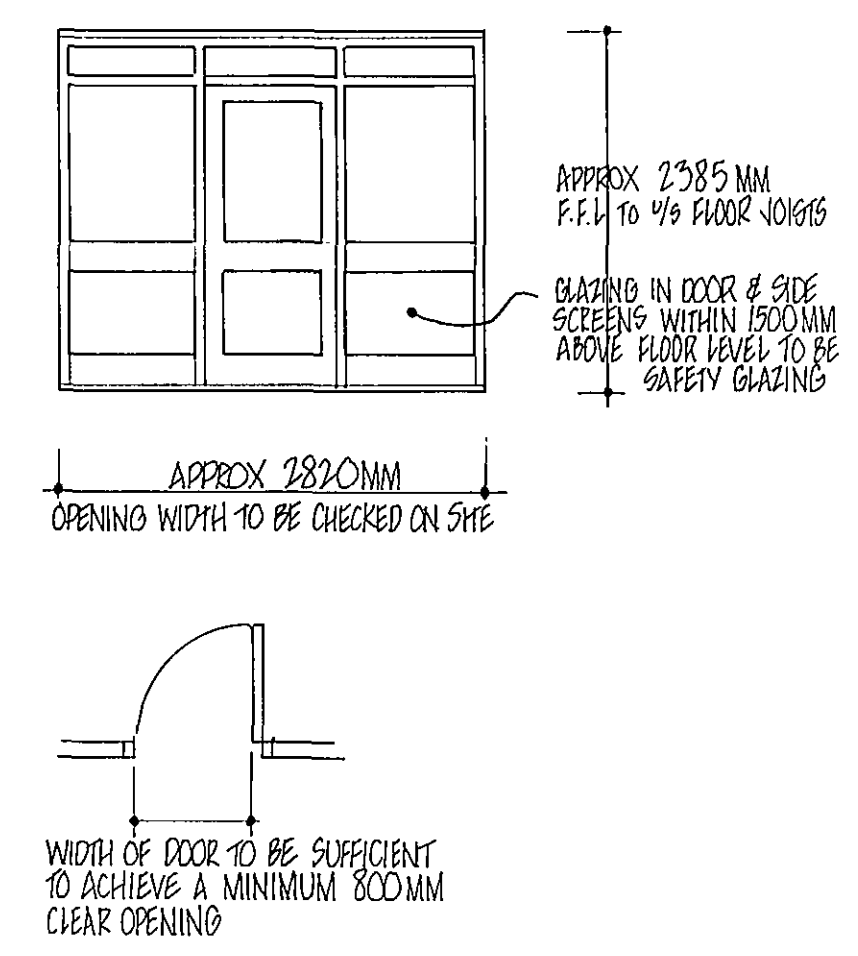
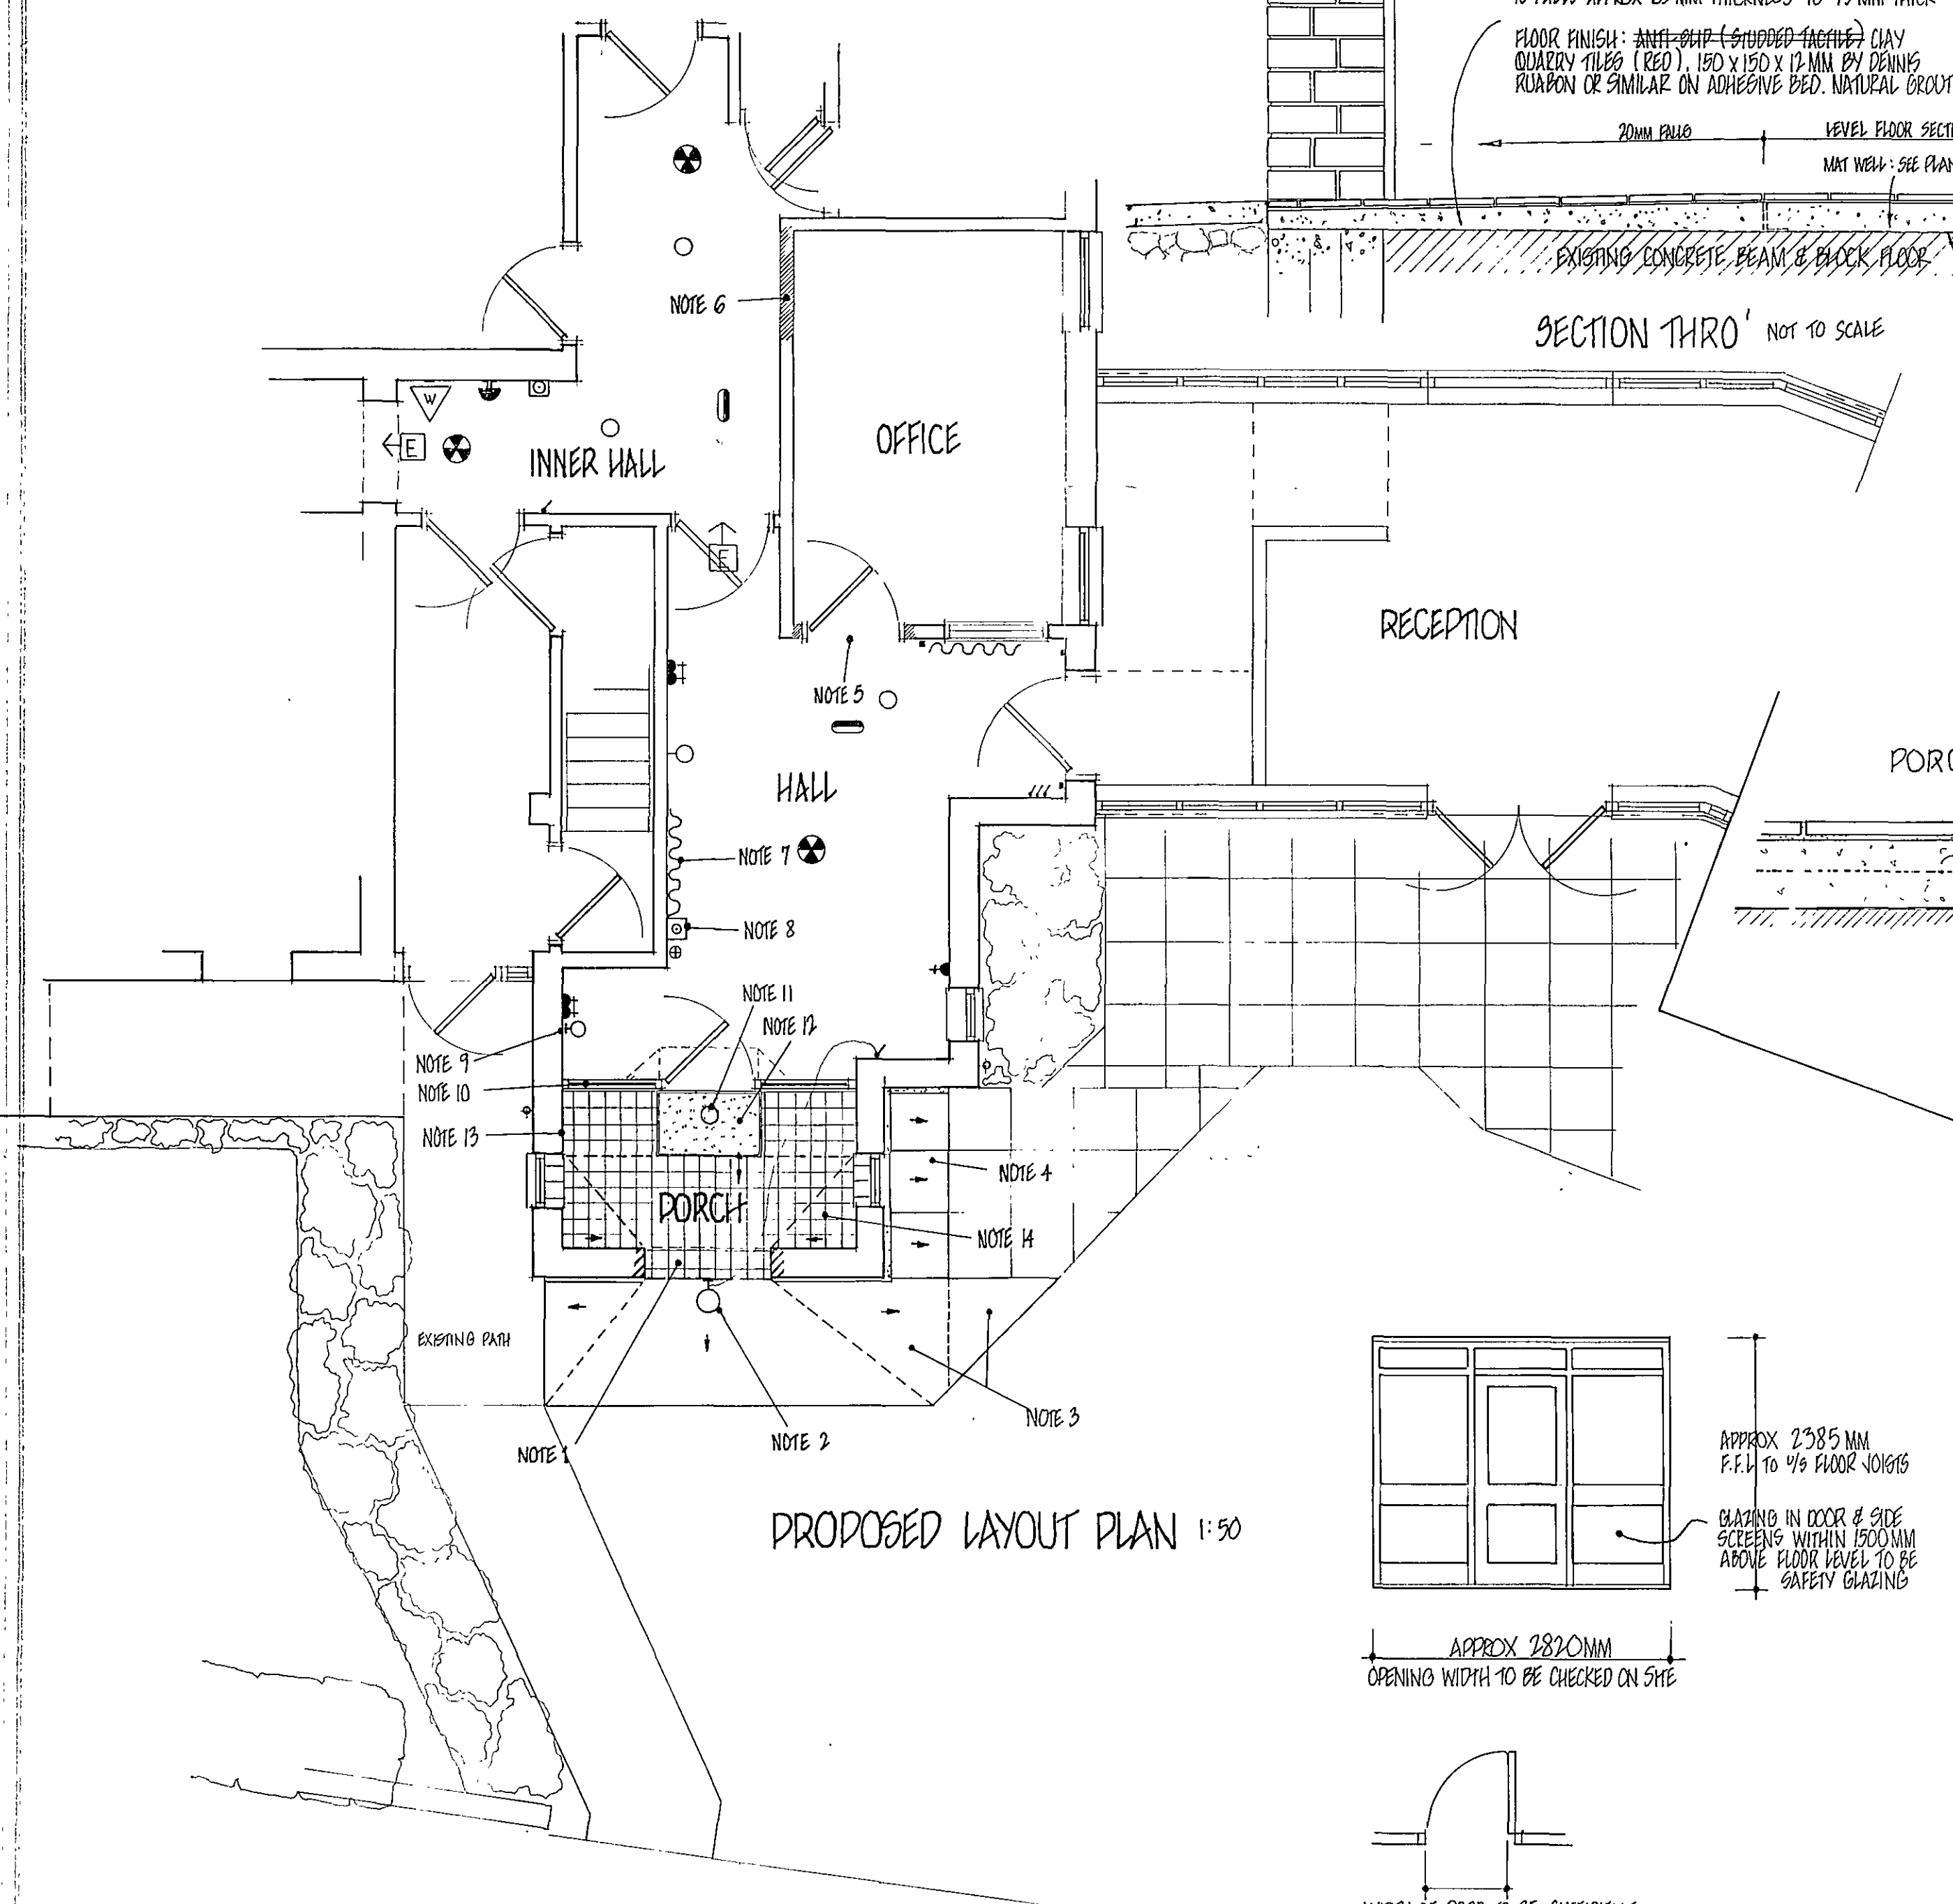
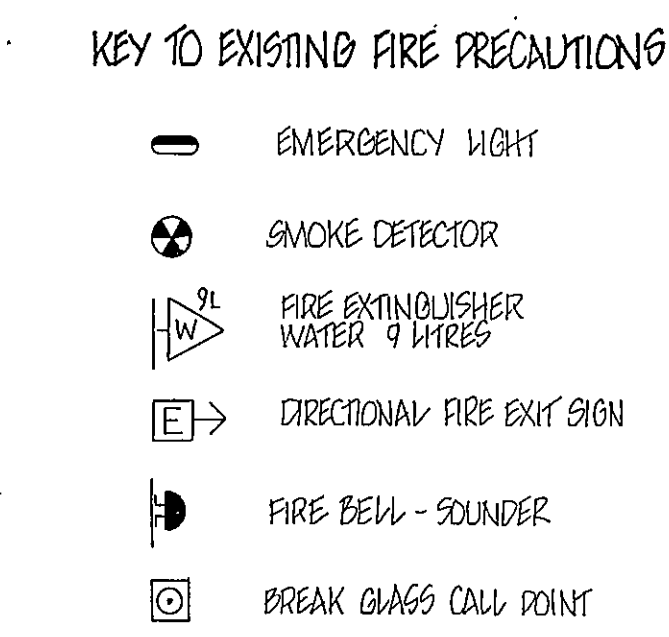
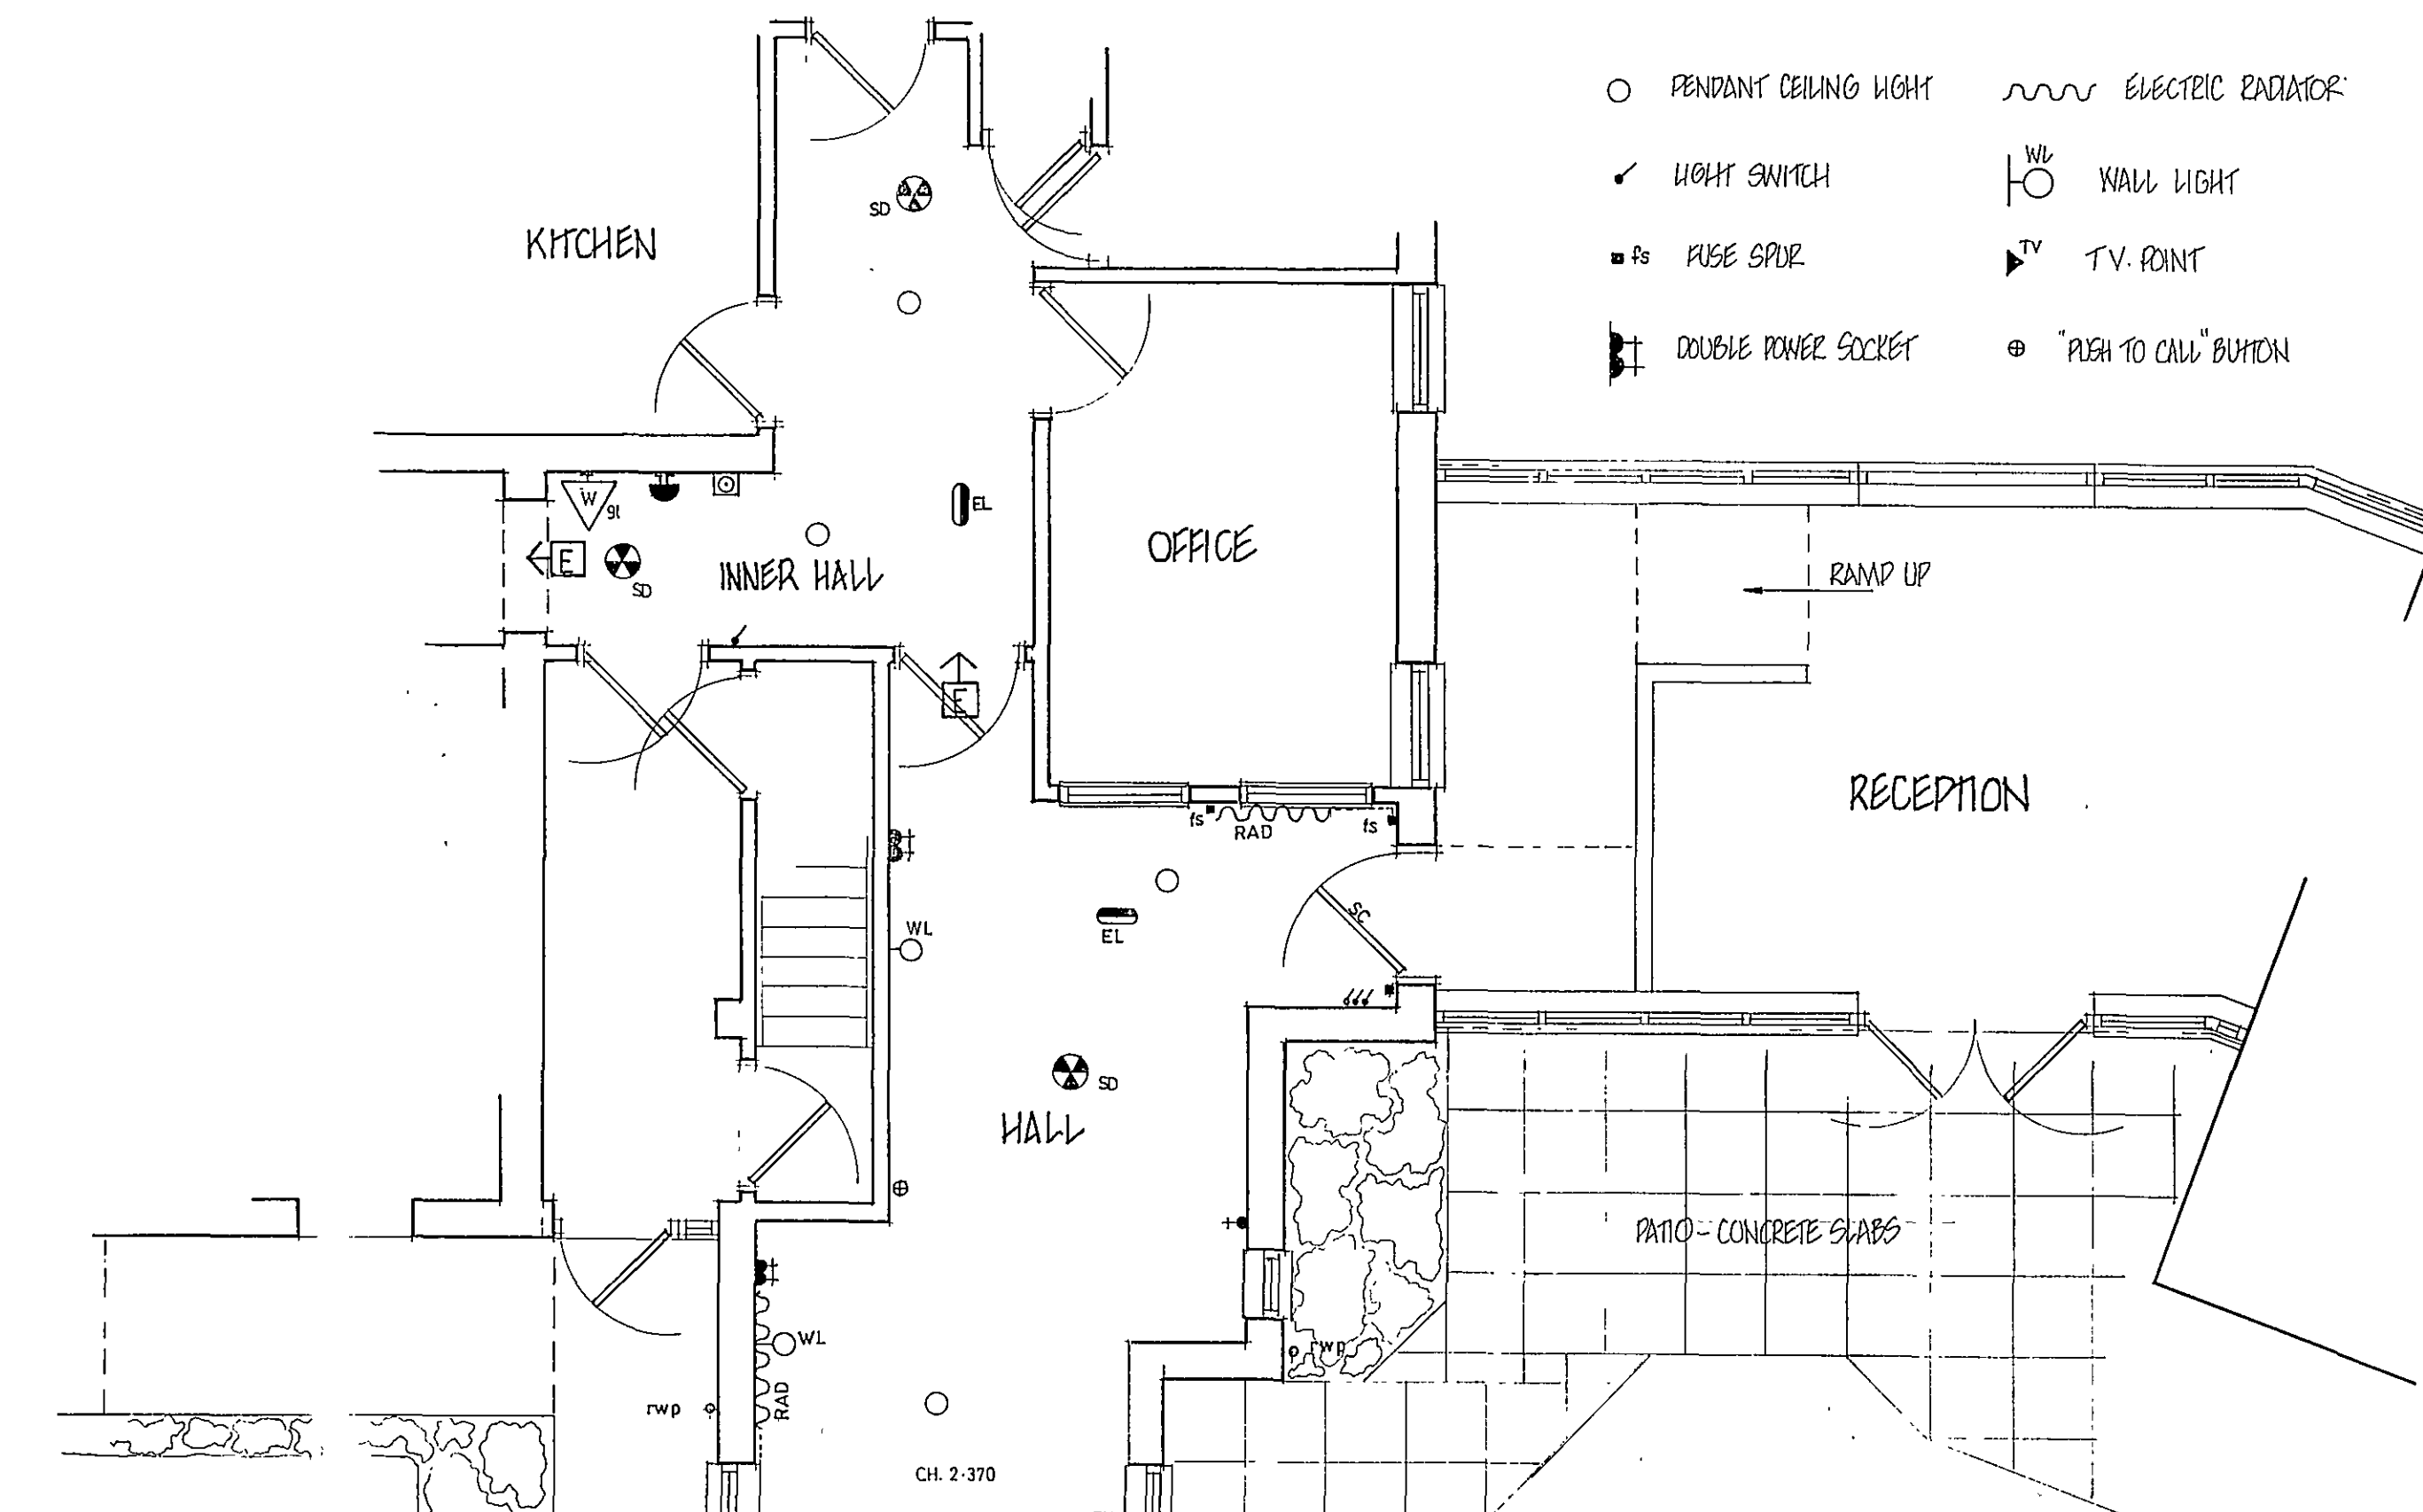


- NOTE 1 REMOVE EXISTING WINDOW AND WINKEL WIDEN OPENING TO 1200MM REDUCING WALL TO FLOOR LEVEL AND CLOSE QUARTY IN FACE BRK. CUT TOP/TH BOND TO EXISTING IN EVERY OTHER COURSE PROVIDE 1:6 W/HD LINTEL OVER 1500MM LONG AND SOLIDIER BRK COURSE ABOVE EXTERNALLY
- NOTE 2 PROVIDE EXTERNAL LIGHT ABOVE NEW OPENING TO CLIENTS REQUIREMENTS FUSE TO DOWN LIGHT SENSOR, SWITCHED AS SHOWN
- NOTE 3 BREAK UP EXISTING CONCRETE FOOTPATH AND RELAY TO LEVEL WITH NEW PORCH TILED FLOOR WITH FALLS AS SHOWN @ MAX 1 IN 12. KEEP BACK EDGE OF PATH ABOVE FROM WALLS TO AVOID BRIDGING EXISTING D/P C
- NOTE 4 LIFT AND RELAY 3 NO SLABS AS SHOWN TO FALLS 1 IN 12 AS SHOWN CUT IF NECESSARY TO ENSURE A GAP BETWEEN BACK EDGE AND WALL ALTERNATIVELY FORM AREA IN CONCRETE.
- NOTE 5 REMOVE HIGH LEVEL WINDOW IN STUDWORK WALL AND FORM NEW DOOR OPENING AS SHOWN DOING ALL MAKING GOOD TO DISTURBED AREAS RE-USE EXISTING OFFICE DOOR (NOTE 6)
- NOTE 6 REMOVE EXISTING OFFICE DOOR (FOR RE-USE) AND ARCHITRAVES ETC. AND BLOCK UP OPENING IN STUDWORK OR BLOCKWORK TO MATCH EXISTING WALL ON D/P. PROVIDE SKIRTINGS TO MATCH EXISTING. RENDER / SKIM TO LEVEL ALL MAKING GOOD
- NOTE 7 REMOVE EXISTING RADIATOR (ELECTRIC) IN NEW PORCH AREA INCL FUSE SPURS & REPOSITION AS SHOWN. NEW FUSED SPUR REQ'D.
- NOTE 8 PROVIDE BREAK GLASS "CALL POINT HERE WHICH MUST BE WIRED IN TO OPERATE WITH EXISTING FIRE ALARM SYSTEM
- NOTE 9 REPOSITION EXISTING WALL LIGHT AS SHOWN
- NOTE 10 PROVIDE NEW GLAZED SCREEN AND DOOR AS DETAILED
- NOTE 11 EXISTING PENDANT LIGHT- NEW CEILING MOUNTED LIGHT FITTING TO SUIT CLIENT
- NOTE 12 PROVIDE PRIMED AND PAINTED STEEL MATH NEAR 600MM DEEP X 1000MM WIDE AND SUITABLE SAFETY STYLE EXTERNAL USE MAT.
- NOTE 13 EXISTING PLASTER REMOVED FROM WALLS, RE RENDER & PROVIDE MASONRY PAINT FINISH TO PORCH AREA
- NOTE 14 QUARRY TILE NEW FLOOR TO FALLS AND AS SHOWN ON SECTION INCL SILLS OF SIDE WINDOWS
- NOTE 15 REMOVE EXISTING SOCKET / POWER POINTS AND T.V. POINT IN NEW PORCH AREA

DO ALL MAKING GOOD TO DISTURBED AREAS AND LEAVE IN A SATISFACTORY CONDITION!

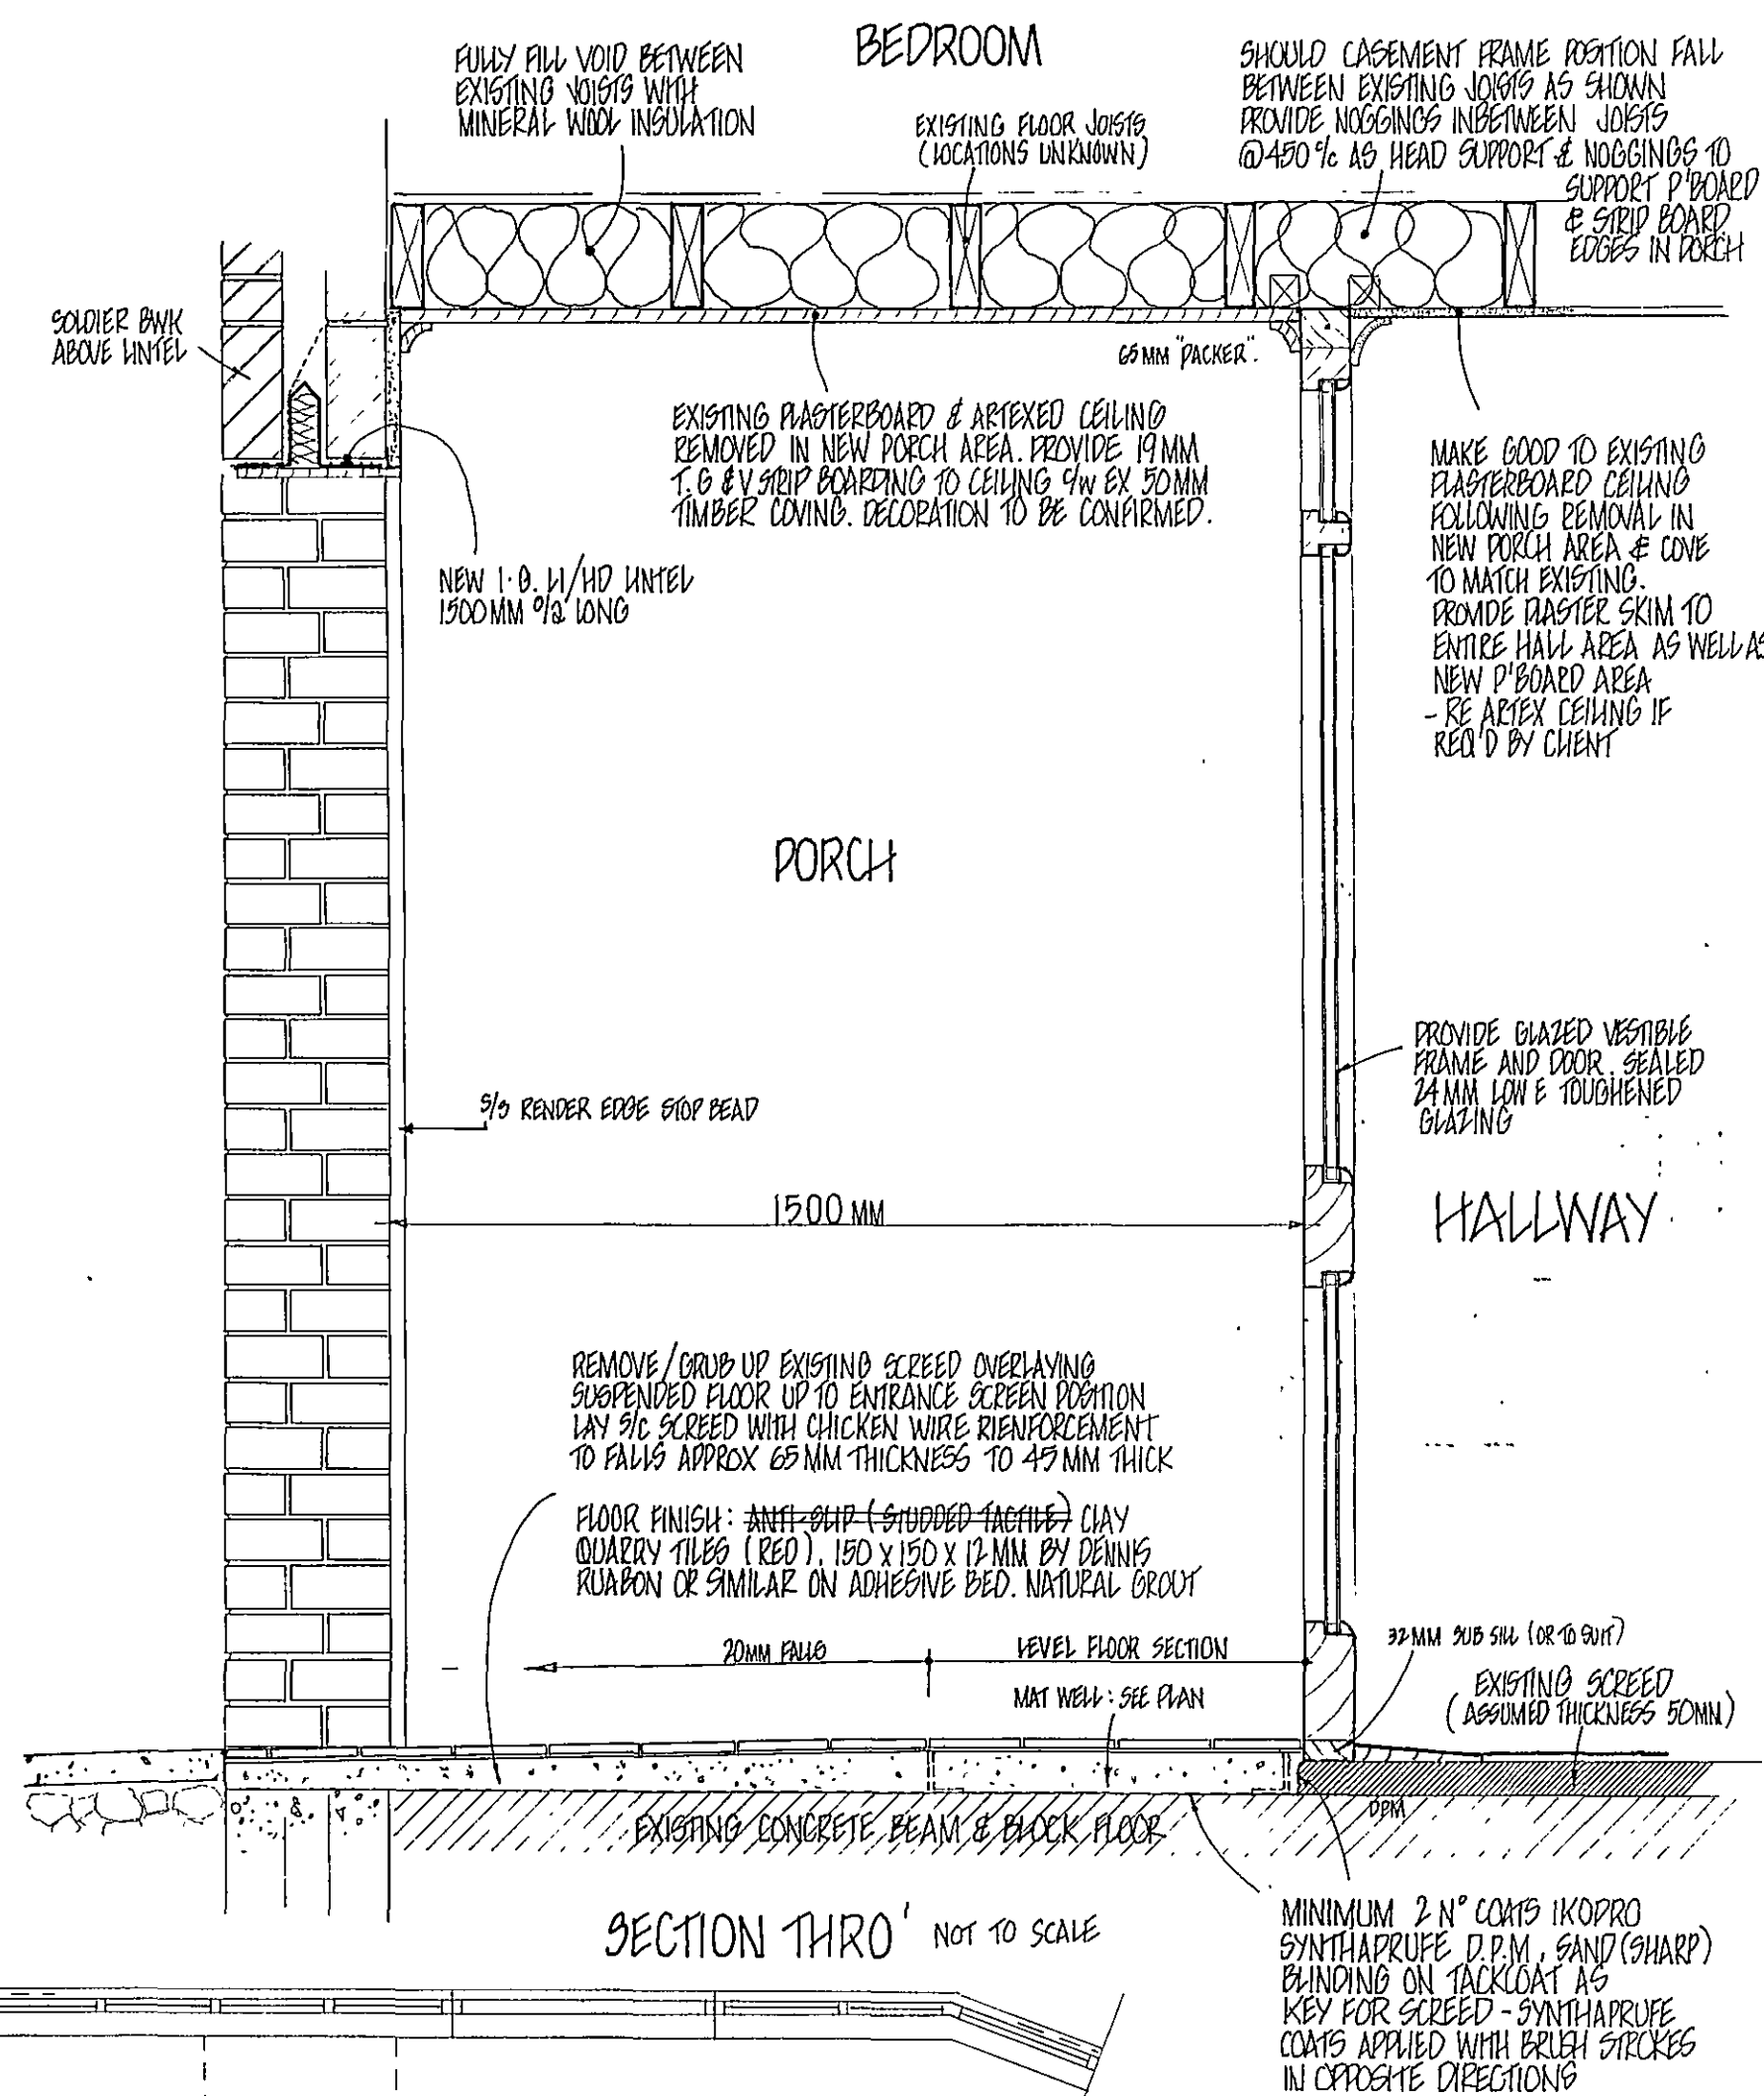

*Abbeygate
Rest Home*

PROJECT TITLE.

Abbeygate Rest Home
9 North Street Crowland

Removal of South facing
elevation window & creation of
covered porch in former hallway

DRAWING.

- Plan as existing
- Plan as proposed

REV	DESCRIPTION	DATE	BY

SCALE

As shown

DRAWN

JC

DATE

DRAWING No.

Dec 2007

0709/ 01