

NOTE 1 REMOVE EXISTING WINDOW AND WINDL WIDEN OPENING TO 1700MM
REDUCING WALL TO FLOOR LEVEL AND CLOSE CAVITY IN FACE BWR. CUT
TOOTH BOND TO EXISTING IN EVERY OTHER COURSE PROVIDE 1 Ø 12 W/LD
WINDL OVER 1500 MM LAND AND SOLDIER BWR COURSE ABOVE EXTERNALLY

NOTE 2 PROVIDE EXTERNAL LIGHT ABOVE NEW OPENING TO CLIENTS REQUIREMENTS
DUSK TO DAWN HIGH RAISER, SWITCHED AS SHOWN

NOTE 3 BREAK UP EXISTING CONCRETE FOOTPATH AND RELAY TO LEVEL WITH NEW
PORCEL TILED FLOOR WITH FALLS AS SHOWN @ MAX 1 IN 12. KEEP BACK
EDGE OF PATH ABOVE FROM WALLS TO AVOID BRIDGING EXISTING D/P C

NOTE 4 LIFT AND RELAY 3 N° SLABS AS SHOWN TO FALLS 1 IN 12 AS SHOWN
CUT IF NECESSARY TO ENSURE A GAP BETWEEN BACK BESE AND WALL
ALTERNATIVELY FORM AREA IN CONCRETE.

NOTE 5 REMOVE HIGH LEVEL WINDOW IN STUDWORK WALL AND FORM NEW DOOR
OPENING AS SHOWN DOING ALL MAKING GOOD TO DISTURBED AREAS
RE-USE EXISTING OFFICE DOOR (NOTE 6)

NOTE 6 REMOVE EXISTING OFFICE DOOR (FOR RE-USE) AND ARCHITRAVES ETC.
AND BLOCK UP OPENING IN STUDWORK OR BLOCKWORK TO MATCH EXISTING WALL
ON D/P. PROVIDE SKIMMING TO MATCH EXISTING, RENDER / SKIM TO LEVEL
DO ALL MAKING GOOD

NOTE 7 REMOVE EXISTING RADIATOR (ELECTRIC) IN NEW PORCH AREA INCL. FUSE SPOBS &
REPOSITION AS SHOWN. NEW FUSED SPOB REQ'D.

NOTE 8 PROVIDE BREAK GLASS CALL POINT HERE WHICH MUST BE WIRED IN TO OPERATE WITH
EXISTING FIRE ALARM SYSTEM

NOTE 9 REPOSITION EXISTING WALL LIGHT AS SHOWN

NOTE 10 PROVIDE NEW GLAZED SKEED AND DOOR AS DETAILED

NOTE 11 EXISTING PENDANT LIGHT- NEW CEILING MOUNTED LIGHT FITTING TO SUIT CLIENT




NOTE 12 PROVIDE PRIMED AND PAINTED STEEL MAY NAIL 600MM DEEP X 1000MM WIDE
AND SUITABLE SAFETY STUPE EXTERNAL USE NAIL.

NOTE 13 EXISTING PLASTER REMOVED FROM WALLS, RE RENDER & PROVIDE MASONRY PAINT
FINISH TO PORCH AREA


NOTE 14 CHAIRY TILE NEW FLOOR TO FALLS AND AS SHOWN ON SECTION INCL SILL OF SIDE WINDOWS

NOTE 15 REMOVE EXISTING SOCKET / POWER POINTS AND T.V. POINT IN NEW PORCH AREA

DO ALL MAKING GOOD TO DISTURBED AREAS AND LEAVE IN A
SATISFACTORY CONDITION!

 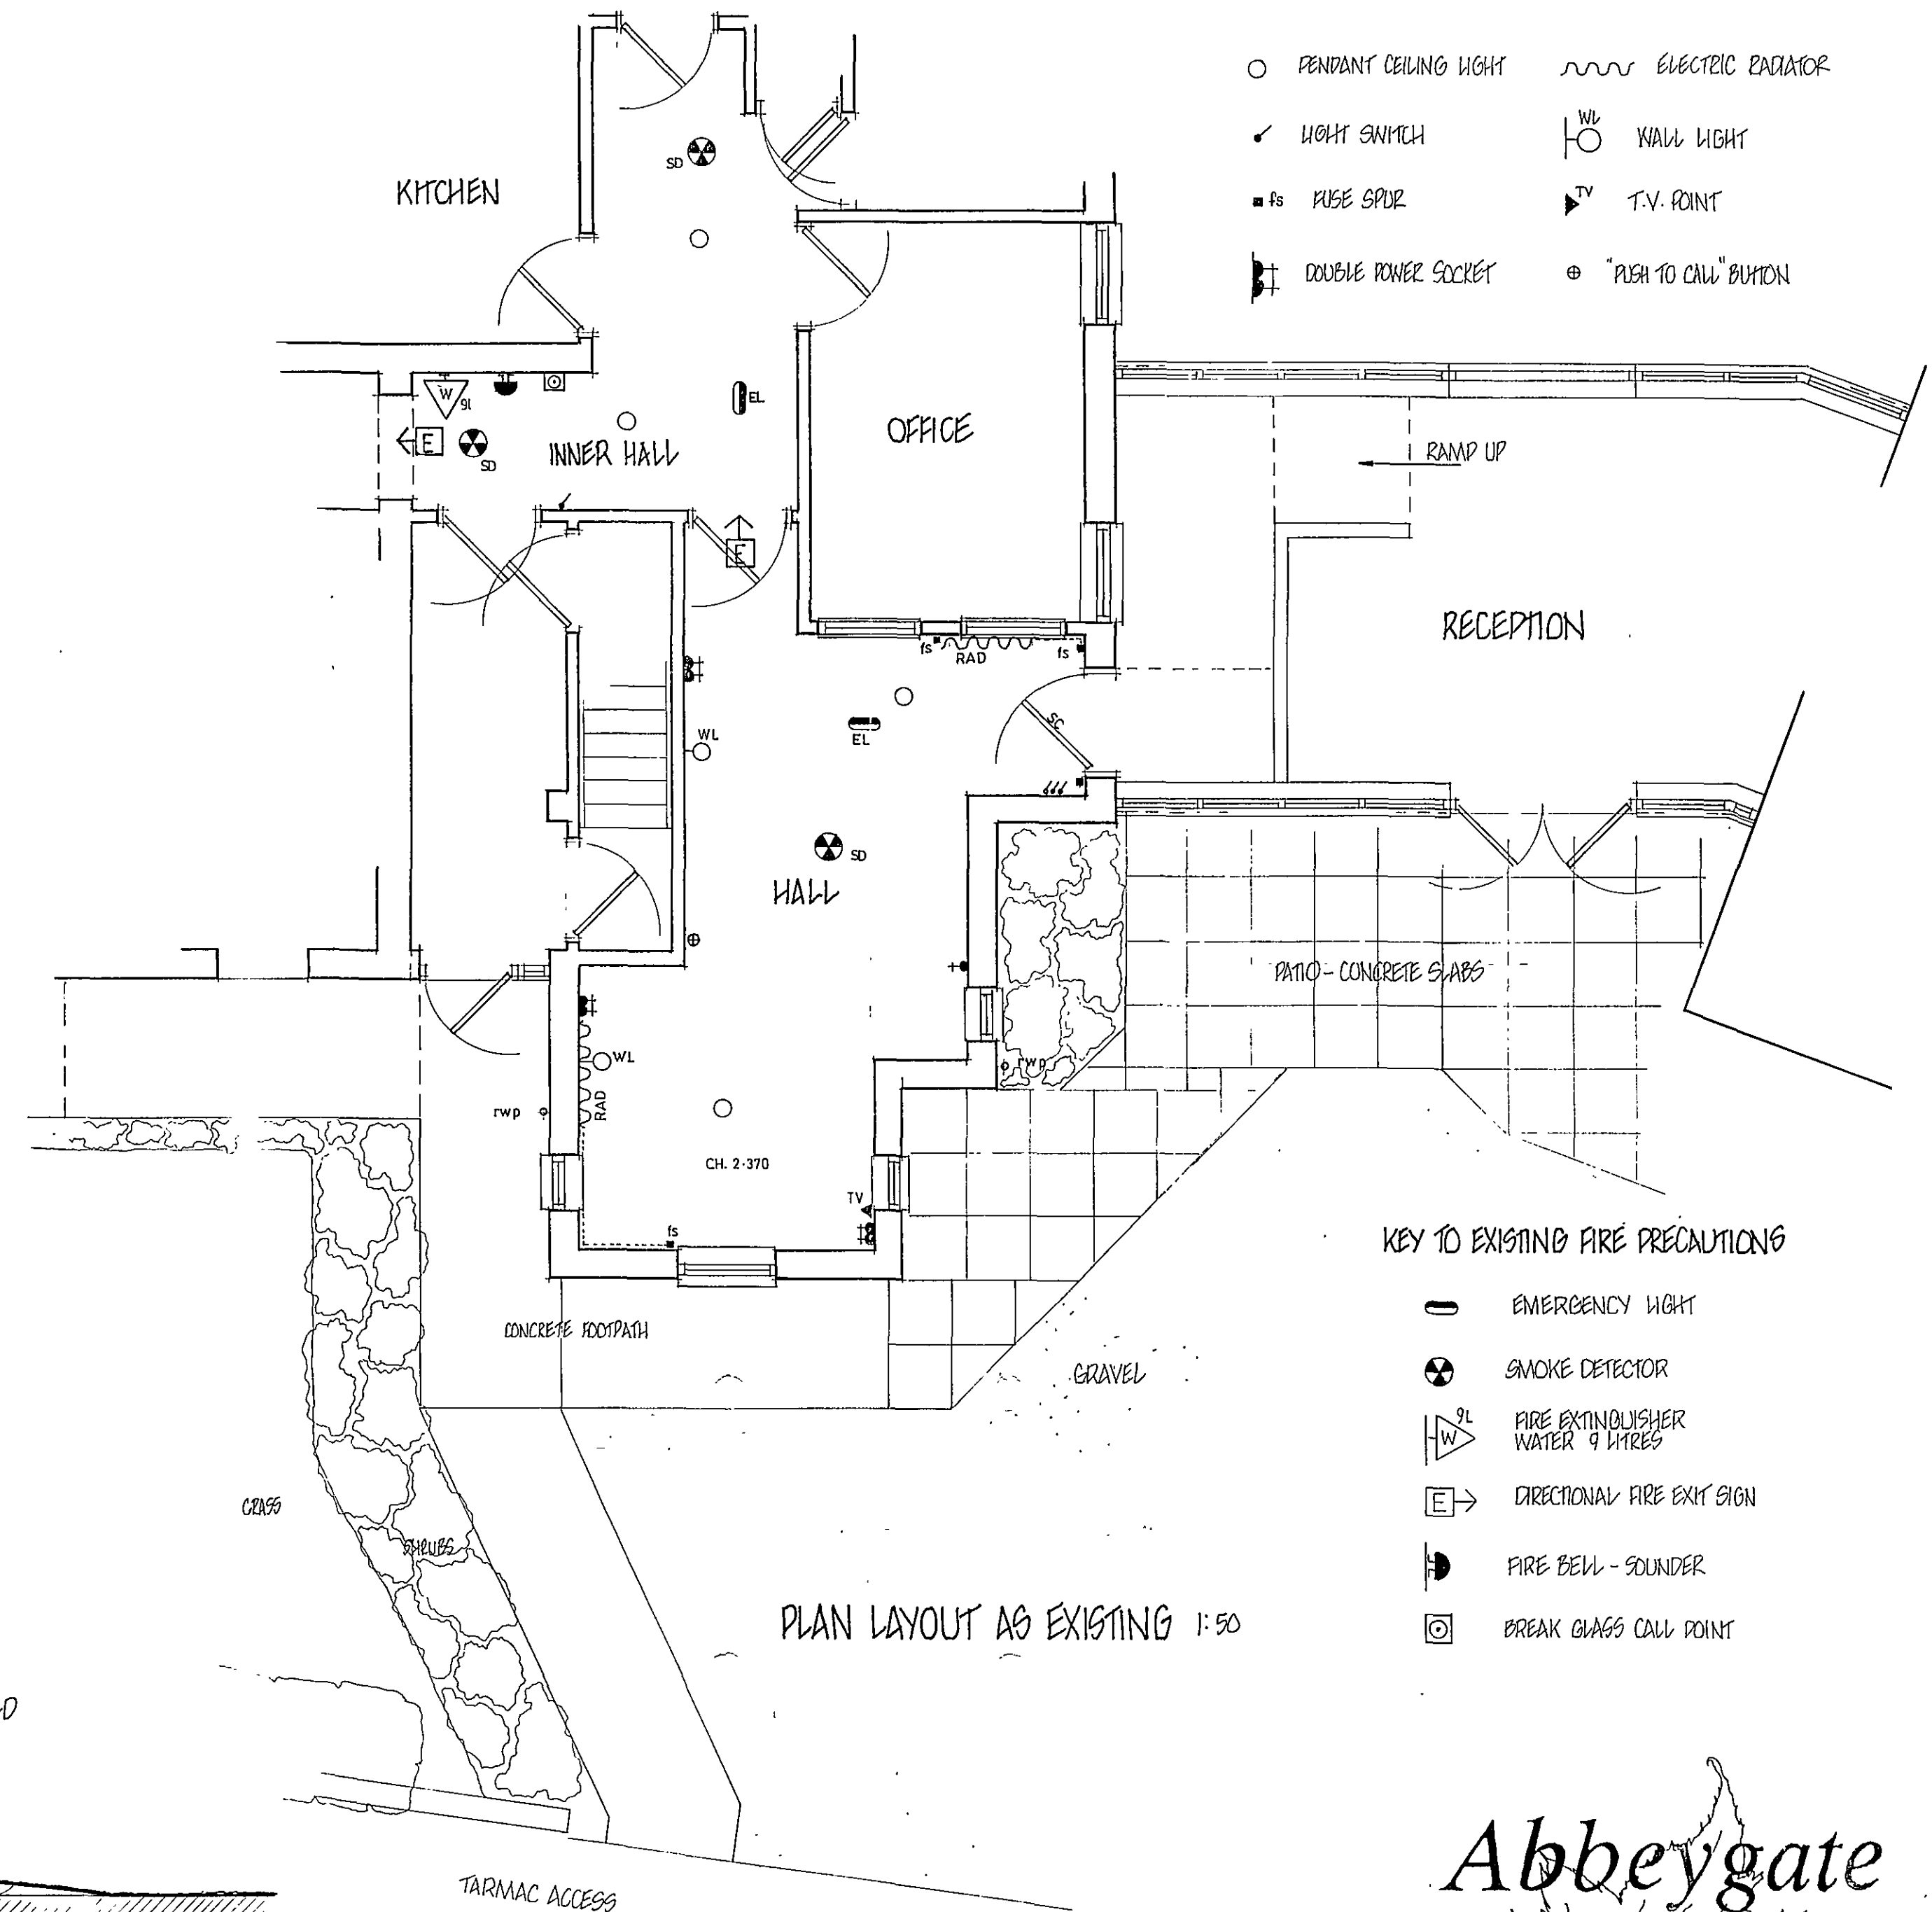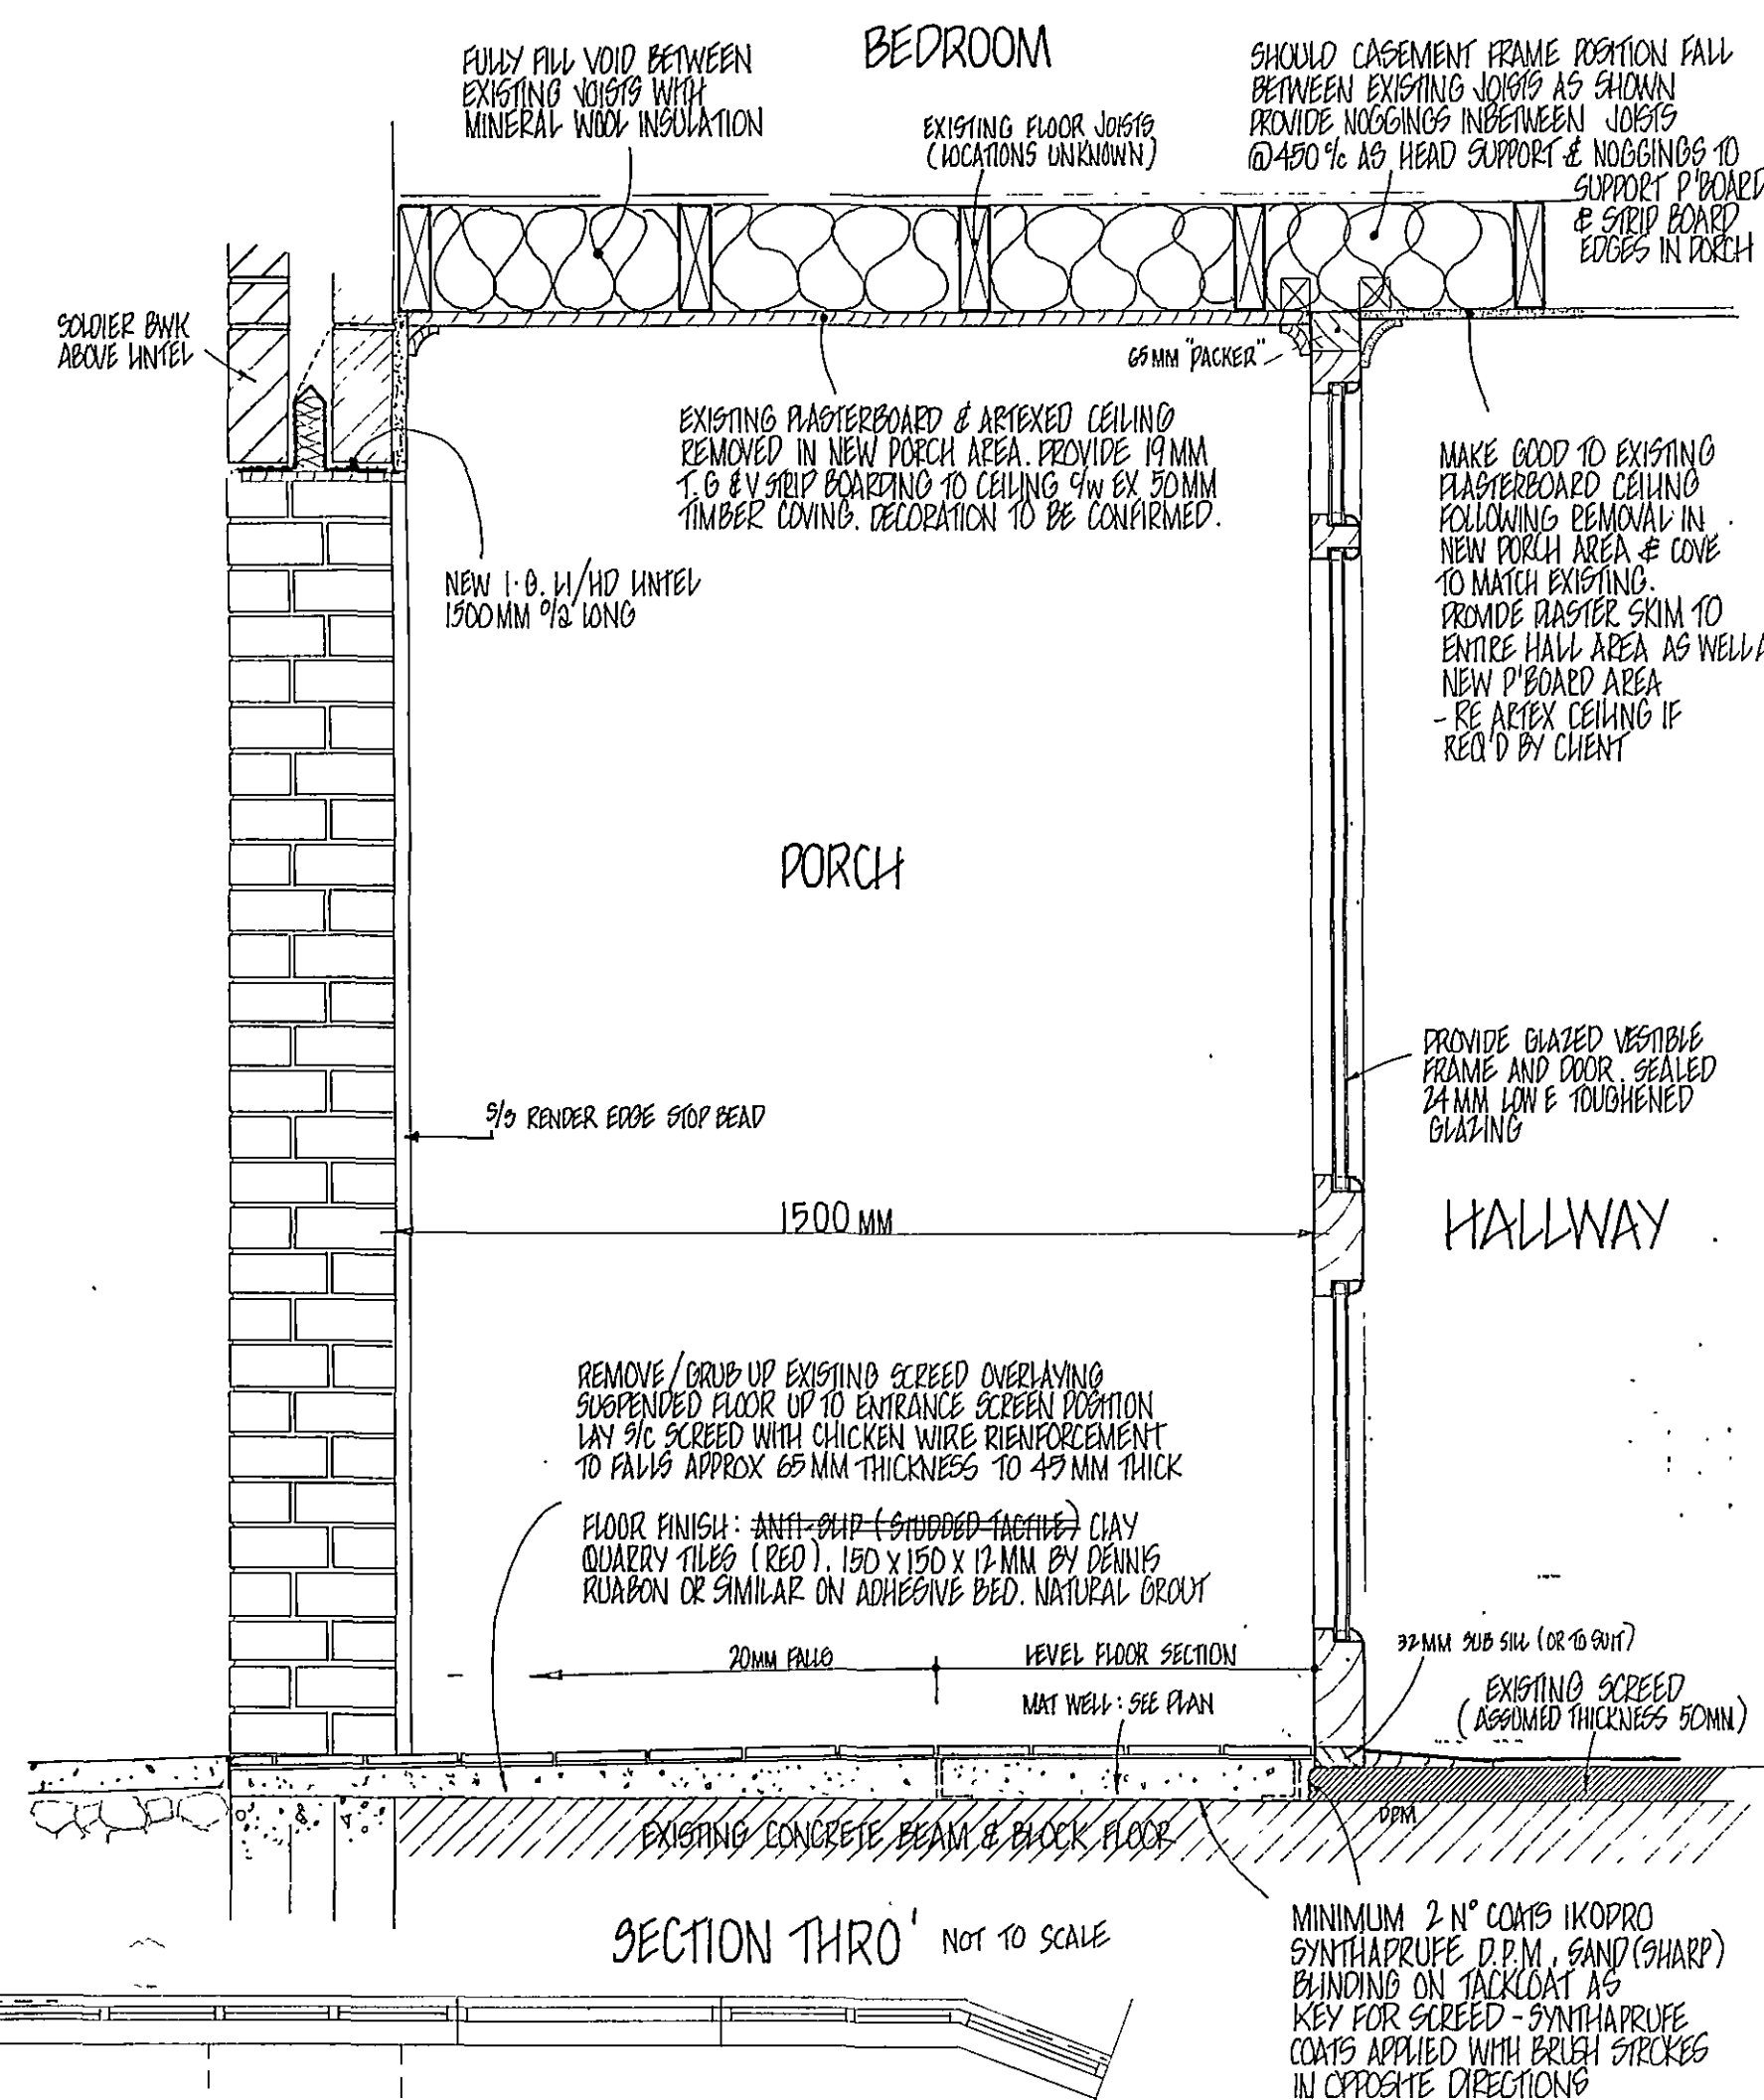

- | | |
|---|-------------------------------------|
|  | EMERGENCY LIGHT |
|  | SMOKE DETECTOR |
|  | FIRE EXTINGUISHER
WATER 9 LITRES |
|  | DIRECTIONAL FIRE EXIT SIGN |
|  | FIRE BELL - SOUNDER |
|  | BREAK GLASS CALL POINT |

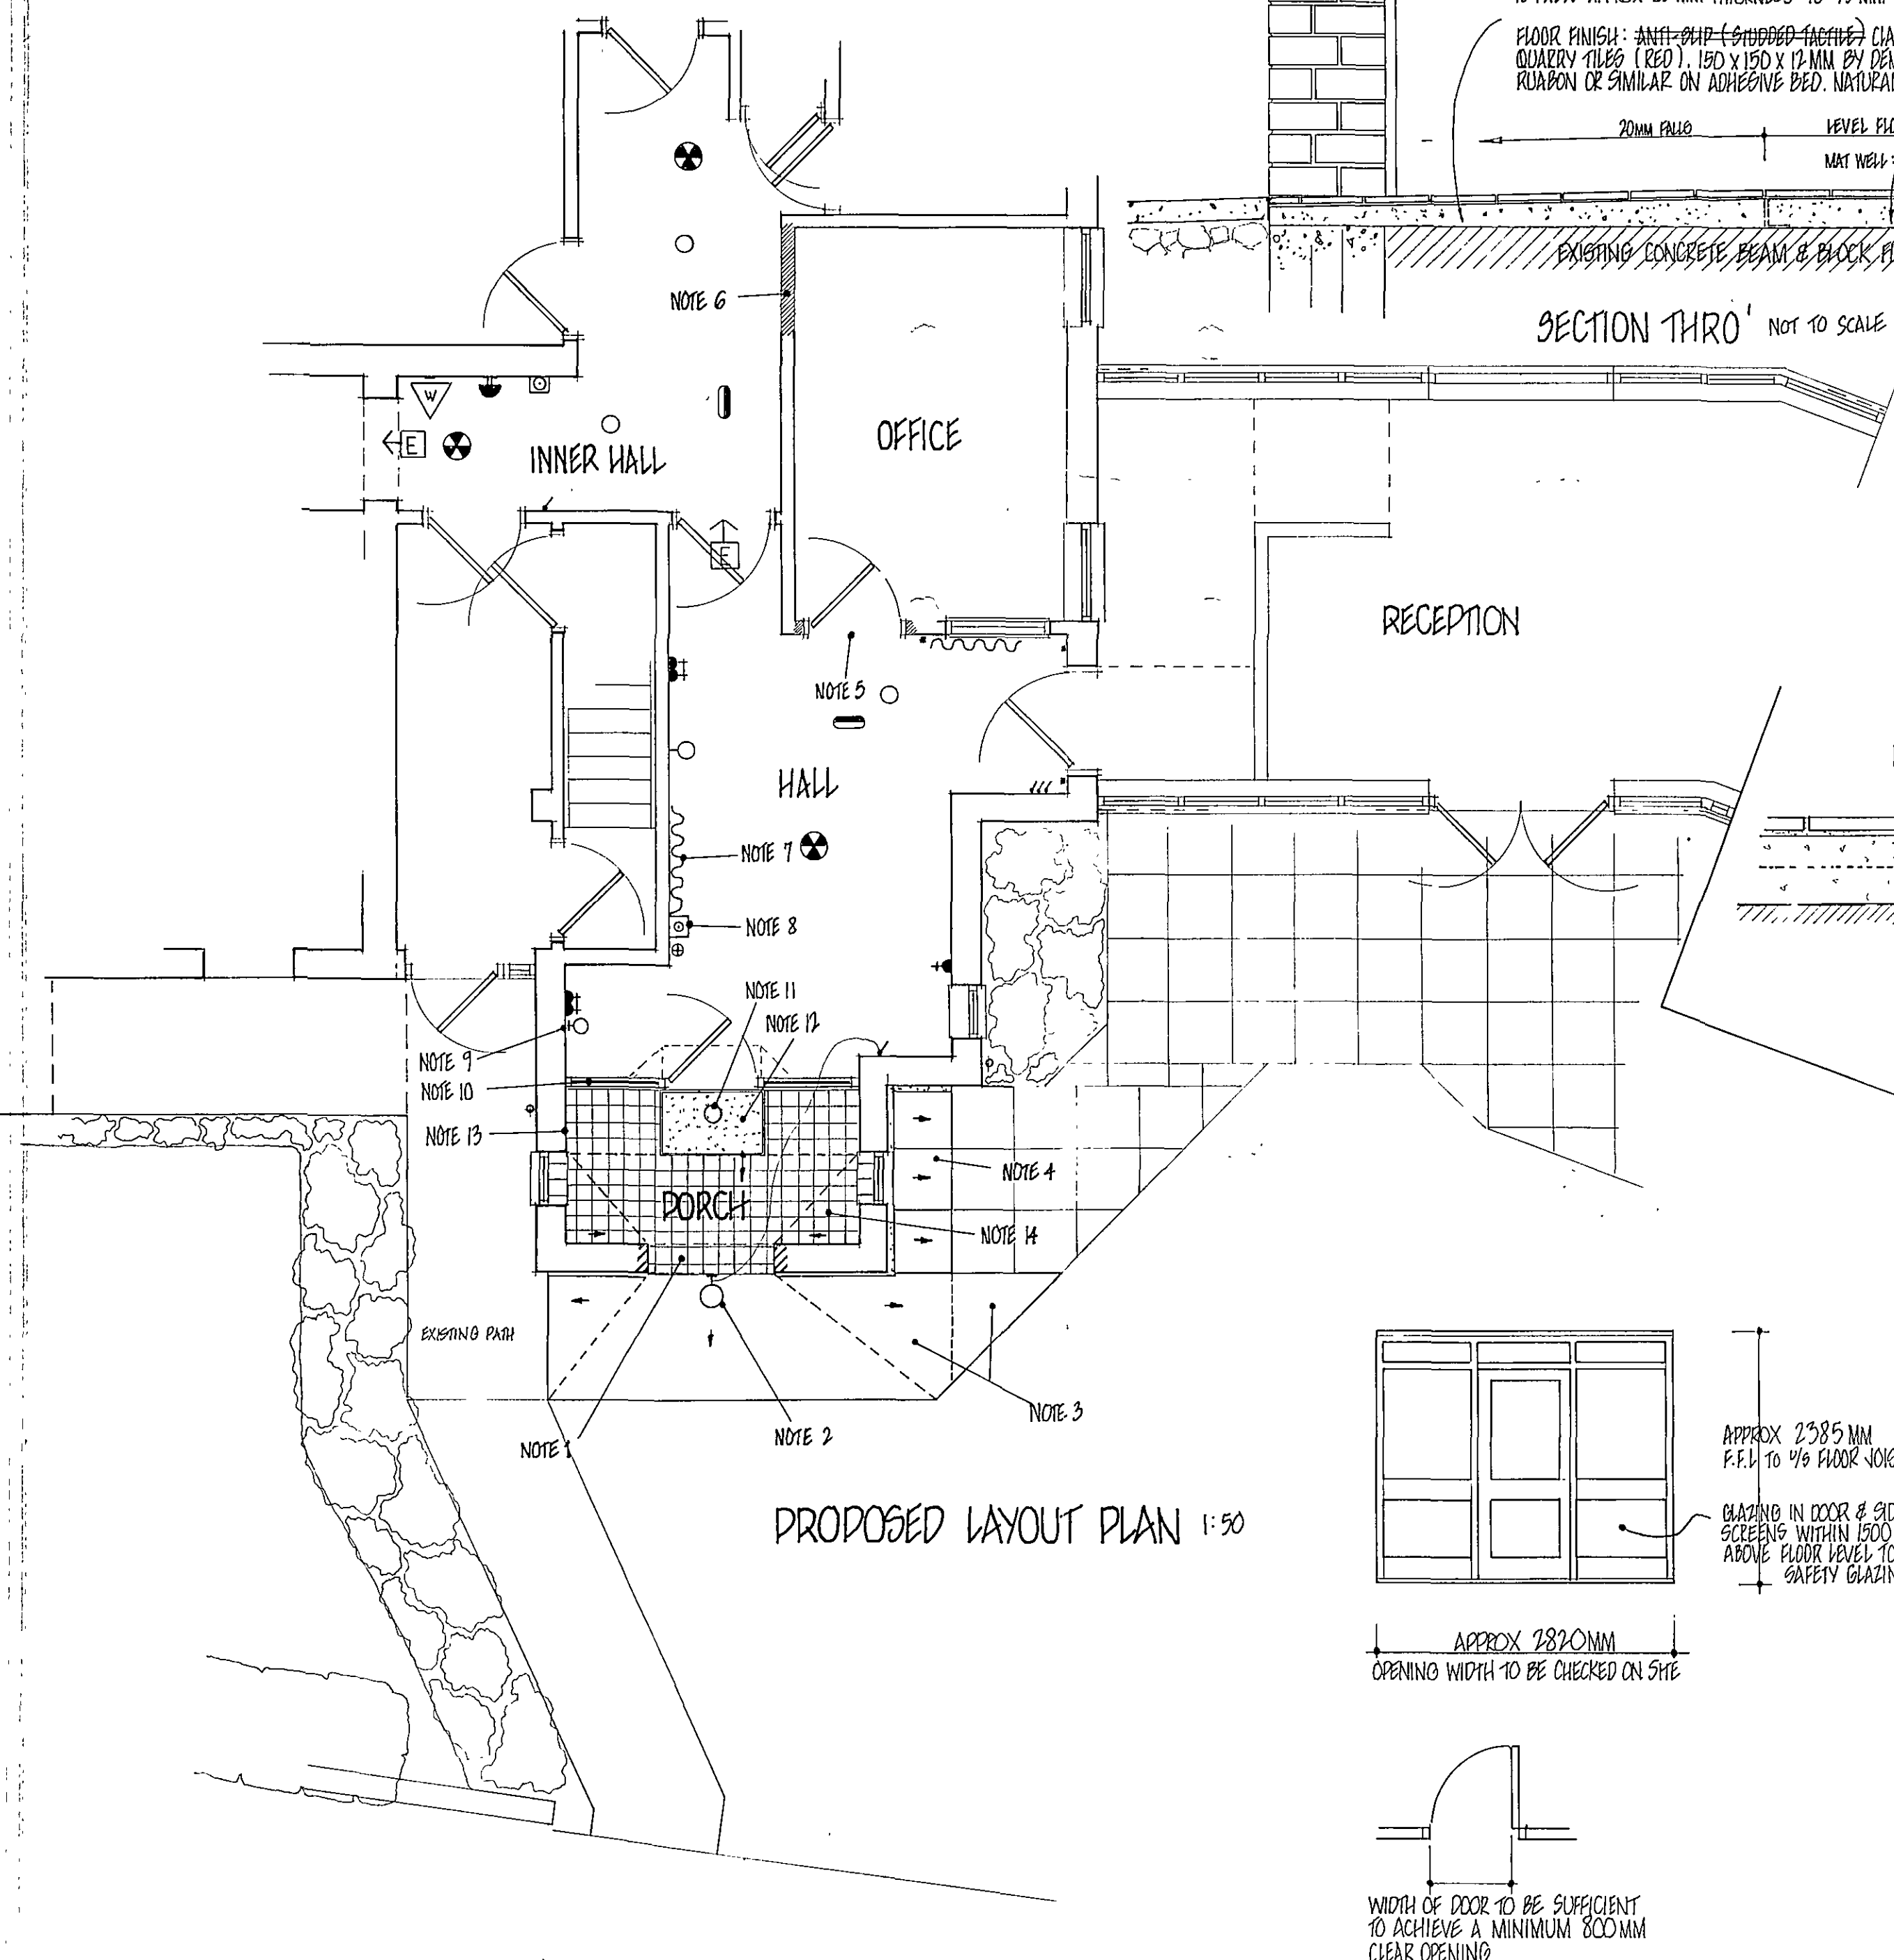

*Abbeygate
Rest Home*

Planning & Development
- 5 DEC 2007
Page 1598107

EXISTING SOUTH ELEVATION 1:100

PROJECT TITLE.

Abbeygate Rest Home
9 North Street Crowland

Removal of South facing
elevation window & creation of
covered porch in former hallway

DRAWING.

- Plan as existing
- Plan as proposed

[illegible]

SCALE	DRAWN
As shown	JC

DATE	DRAWING No.
Dec 2007	0709/ 01