




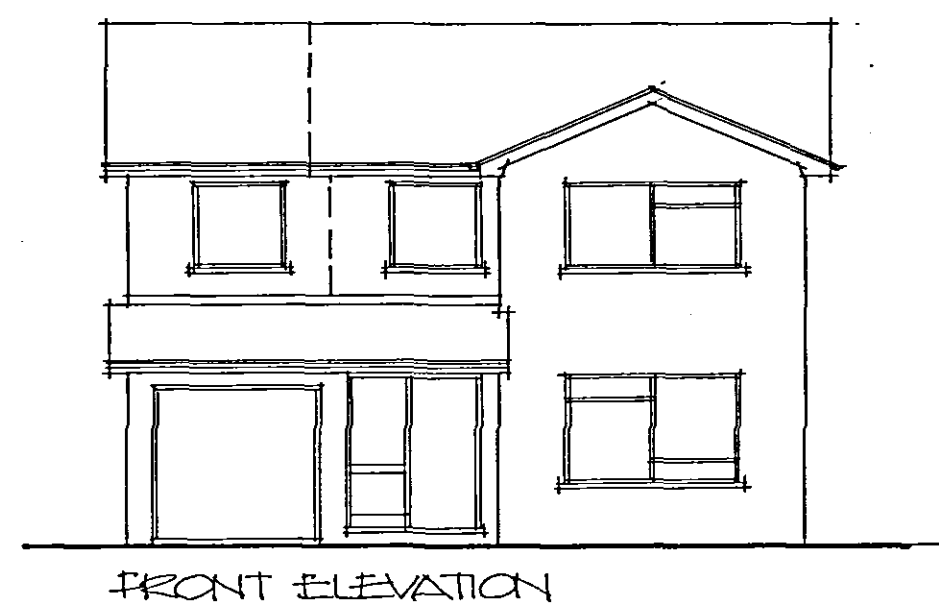

FRONT ELEVATION

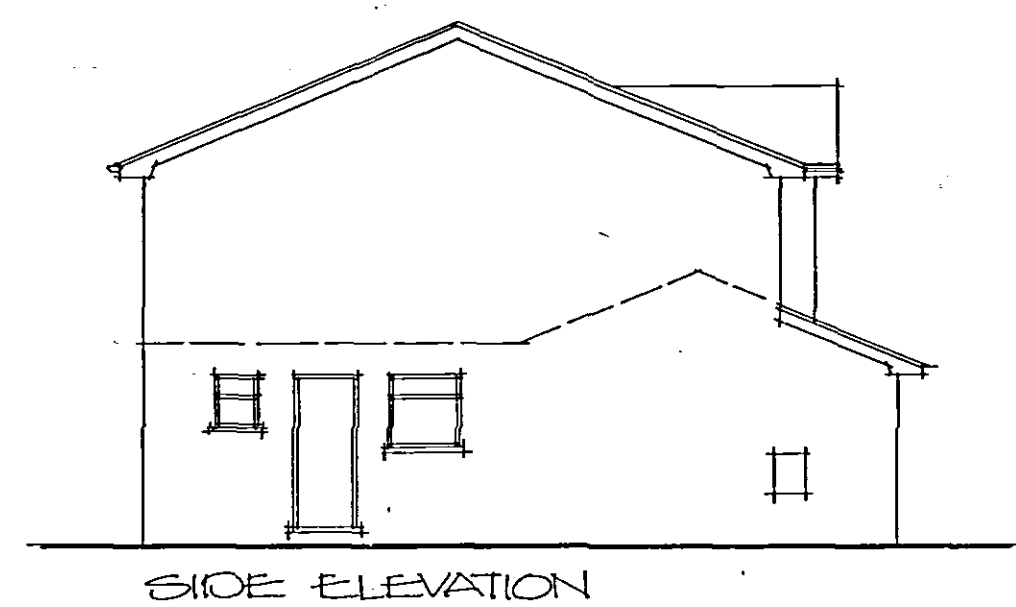


SIDE ELEVATION




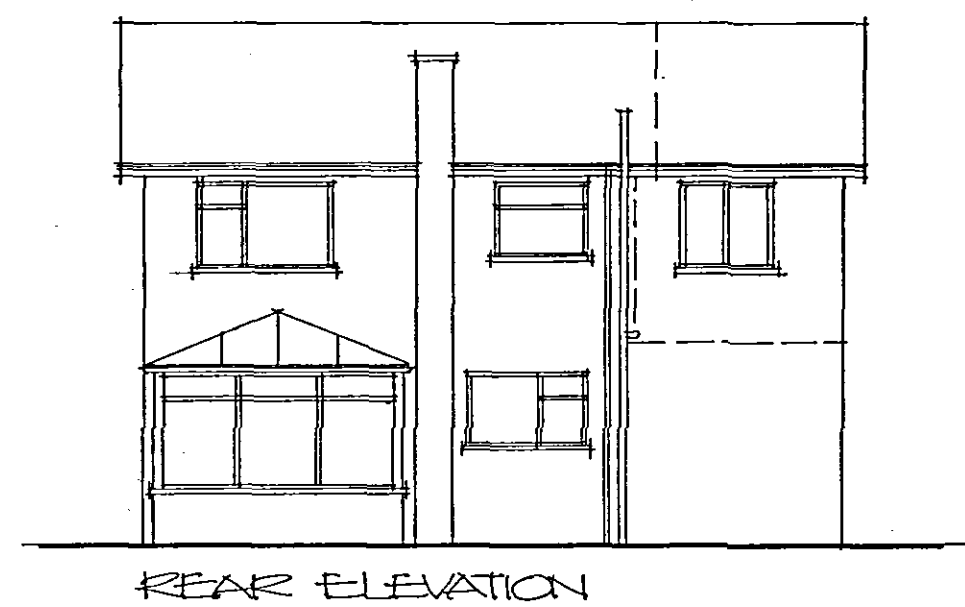


REAR ELEVATION

Finishes:
Roof: Interlocking concrete tiles to match existing
Walls: Facing brickwork to match existing.

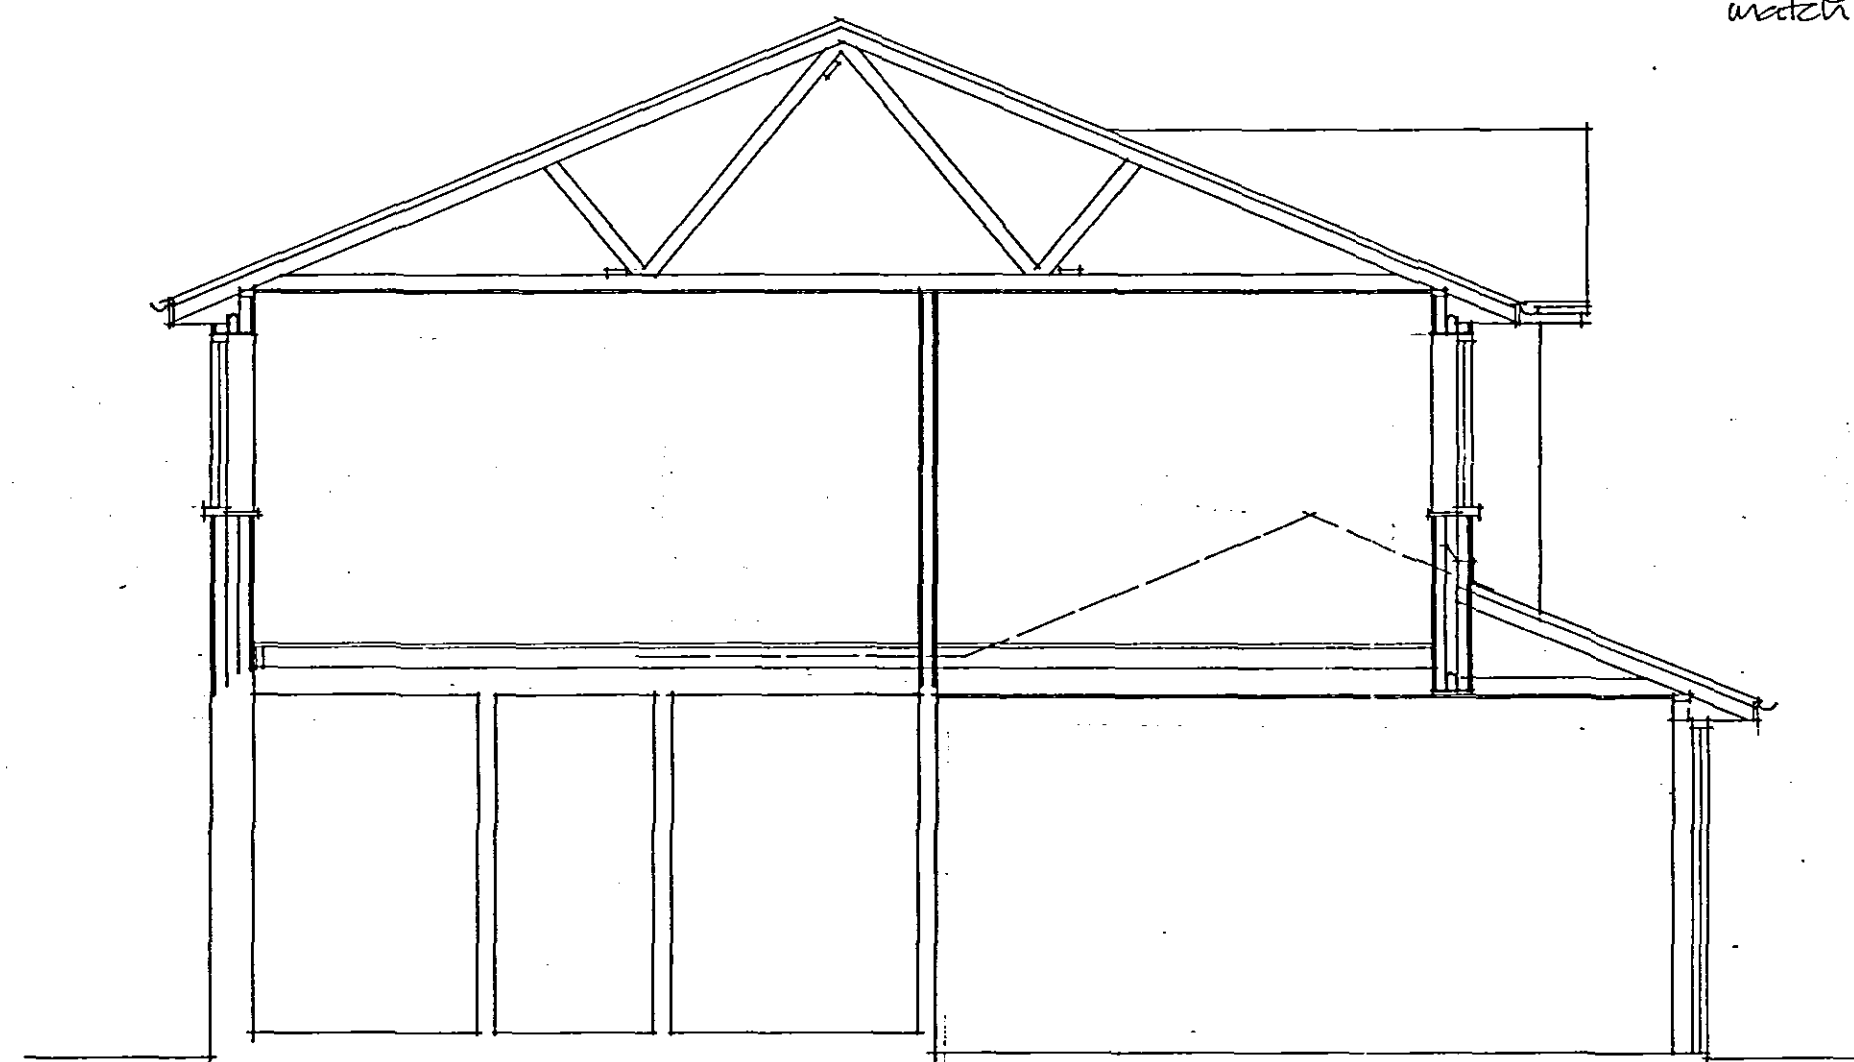

SECTION.

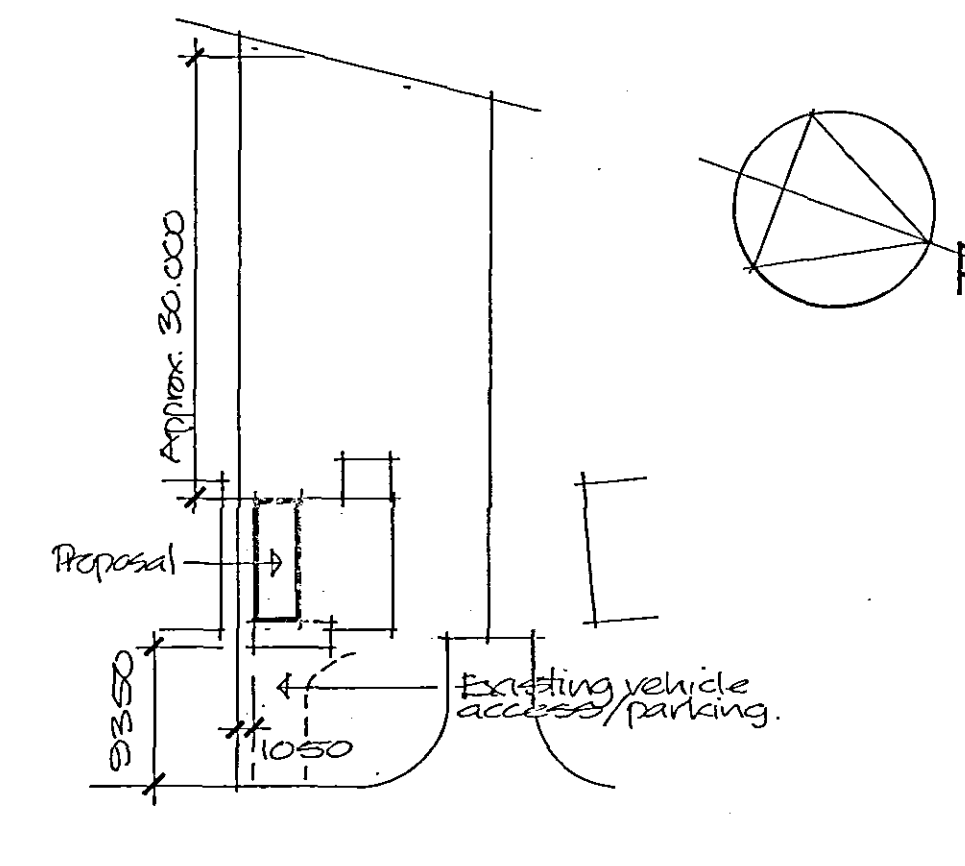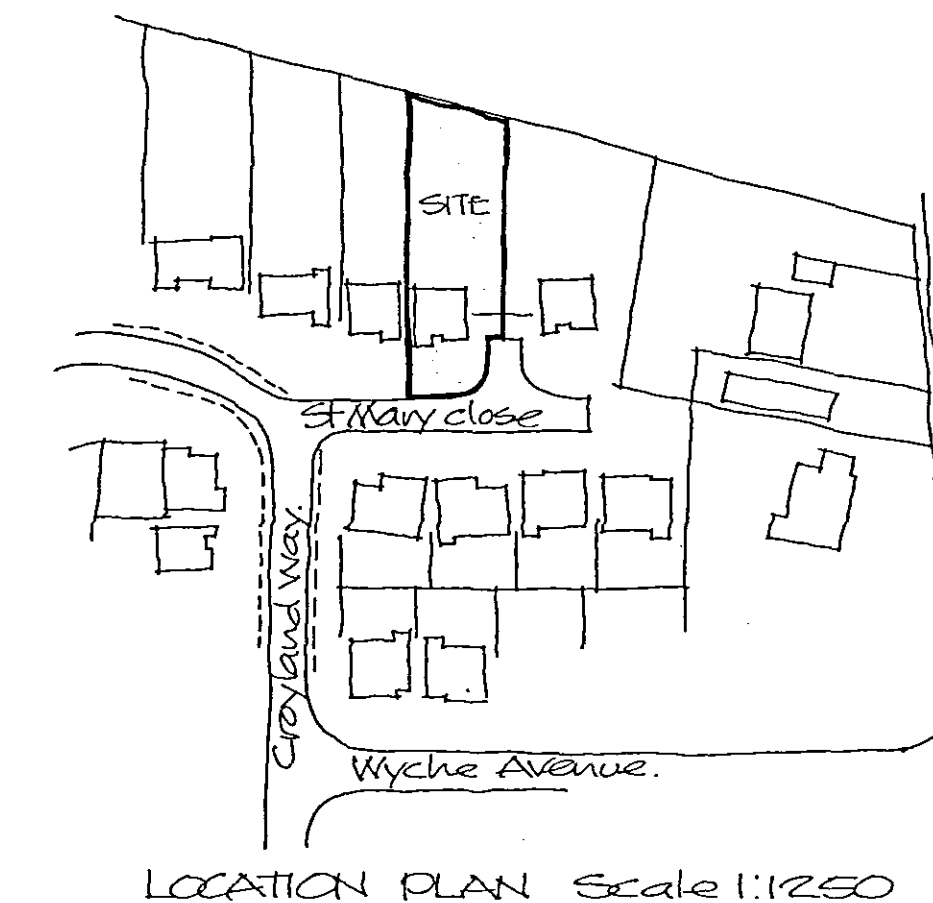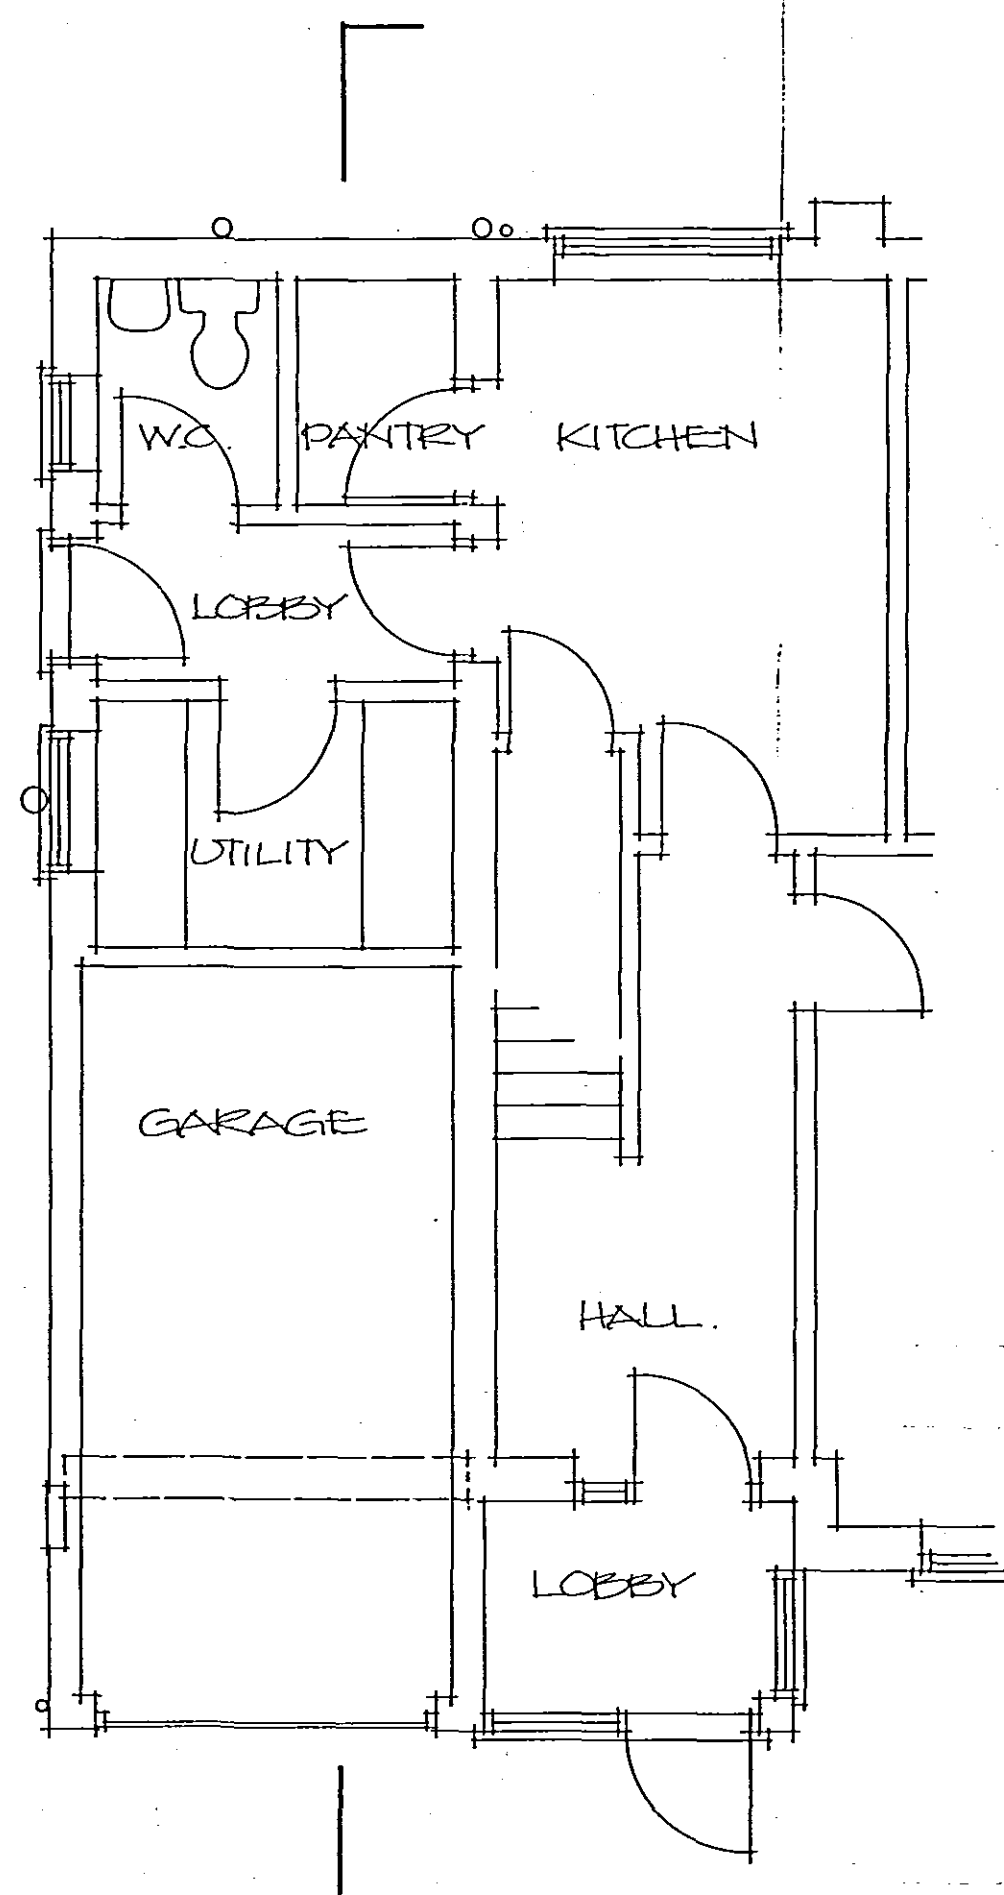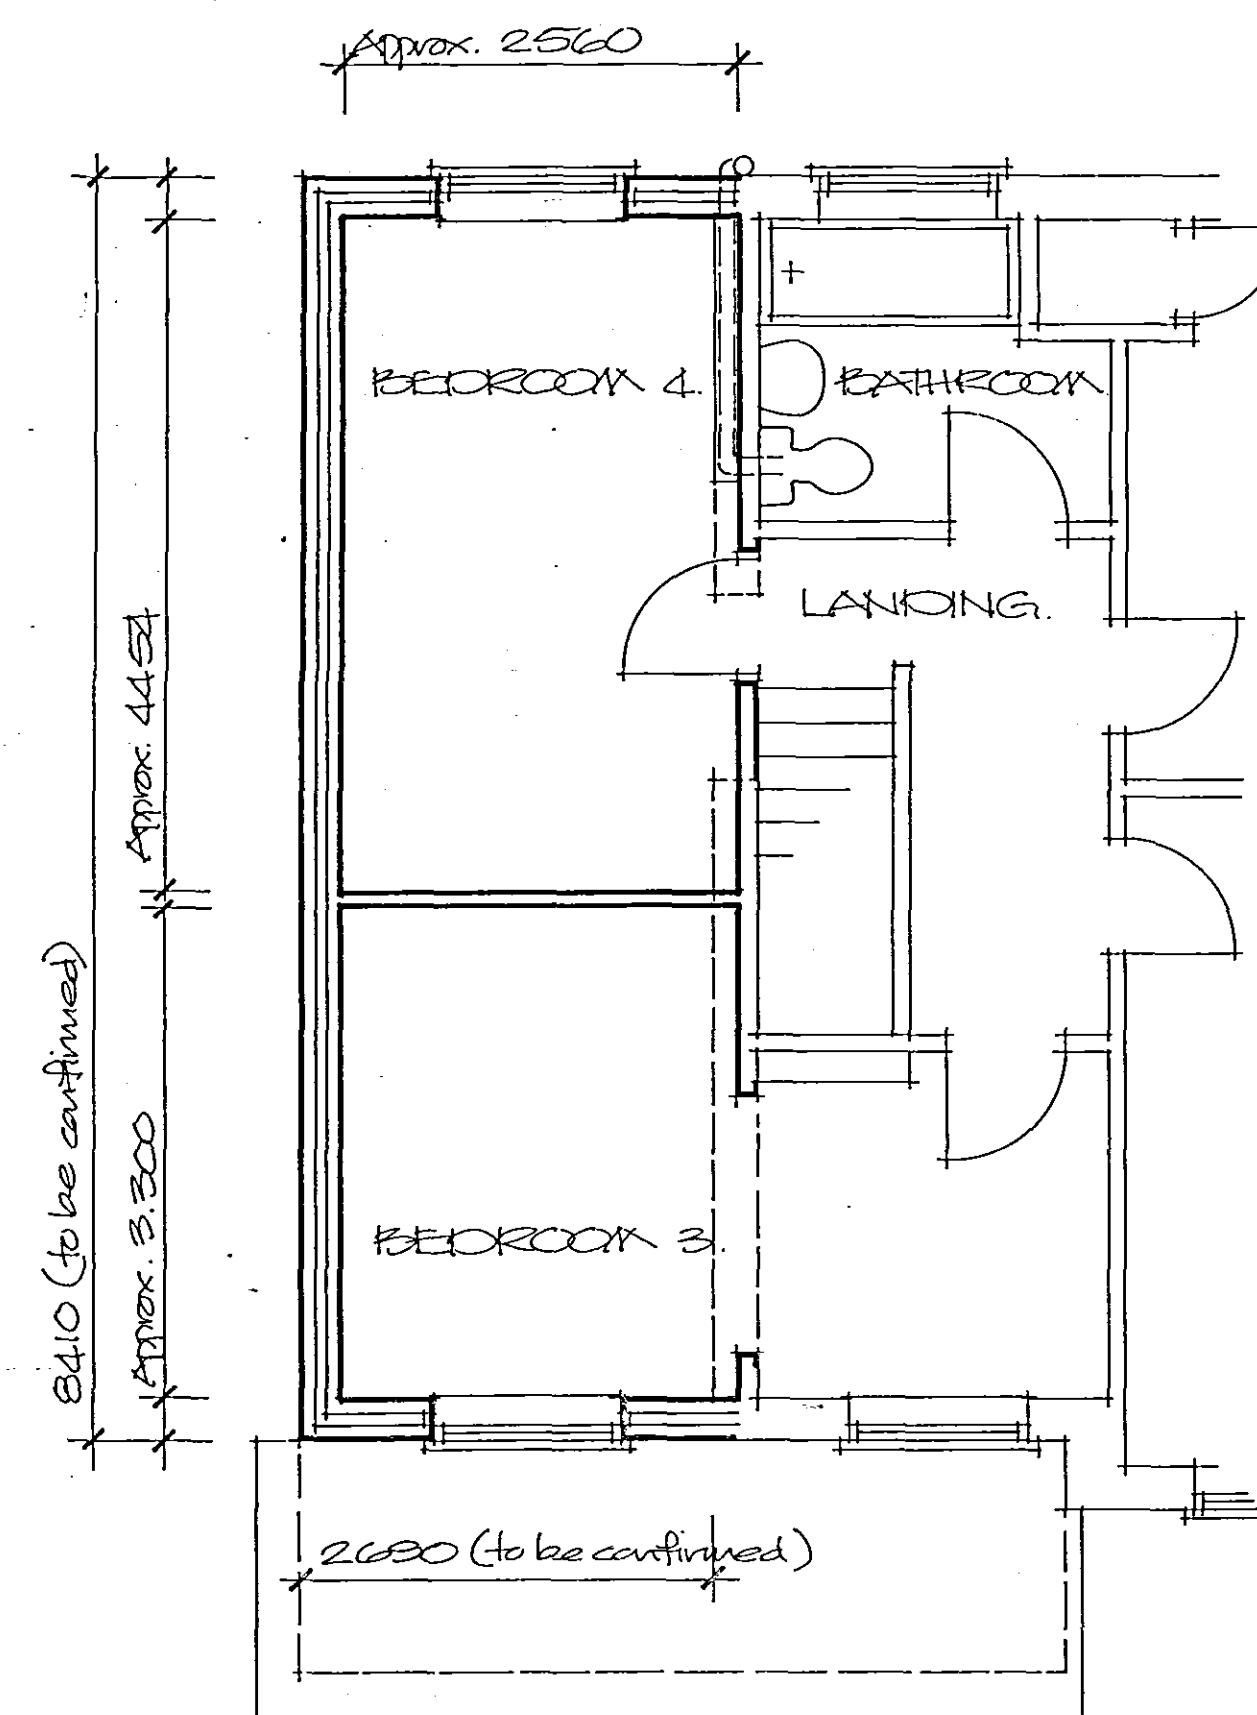

**DETERMINED
PLAN**

SHDC
PLANNING & DEVELOPMENT
28 NOV 2006
Ref. 1636/06

Project
**PROPOSED EXTENSION TO
EXISTING HOUSE,
5 ST MARY CLOSE, CROWLAND.**

ALAN HORNSBY
ARCHITECTURAL SERVICES LTD

"Little Acre"
Peak Hill, Cowbit,
Spalding, Lincs. PE12 6AW
Tel. Holbeach (01406) 380591

Client
MR & MRS J FORSYTH

Scale 1:50 & 1:100 Drg. no. 06/56/02
Date November 2006